


1 2 3 4 5 6 7 8

NOTES


This drawing and all the information shown is the property of © architect ltd, and shall not be copied whole, or in part, or used for any other purpose without written permission of the company.

ALL DIMENSIONS TO BE CHECKED ON SITE.


DO NOT SCALE FROM THIS DRAWING
EXCEPT FOR THE PURPOSES OF LOCAL AUTHORITY PLANNING

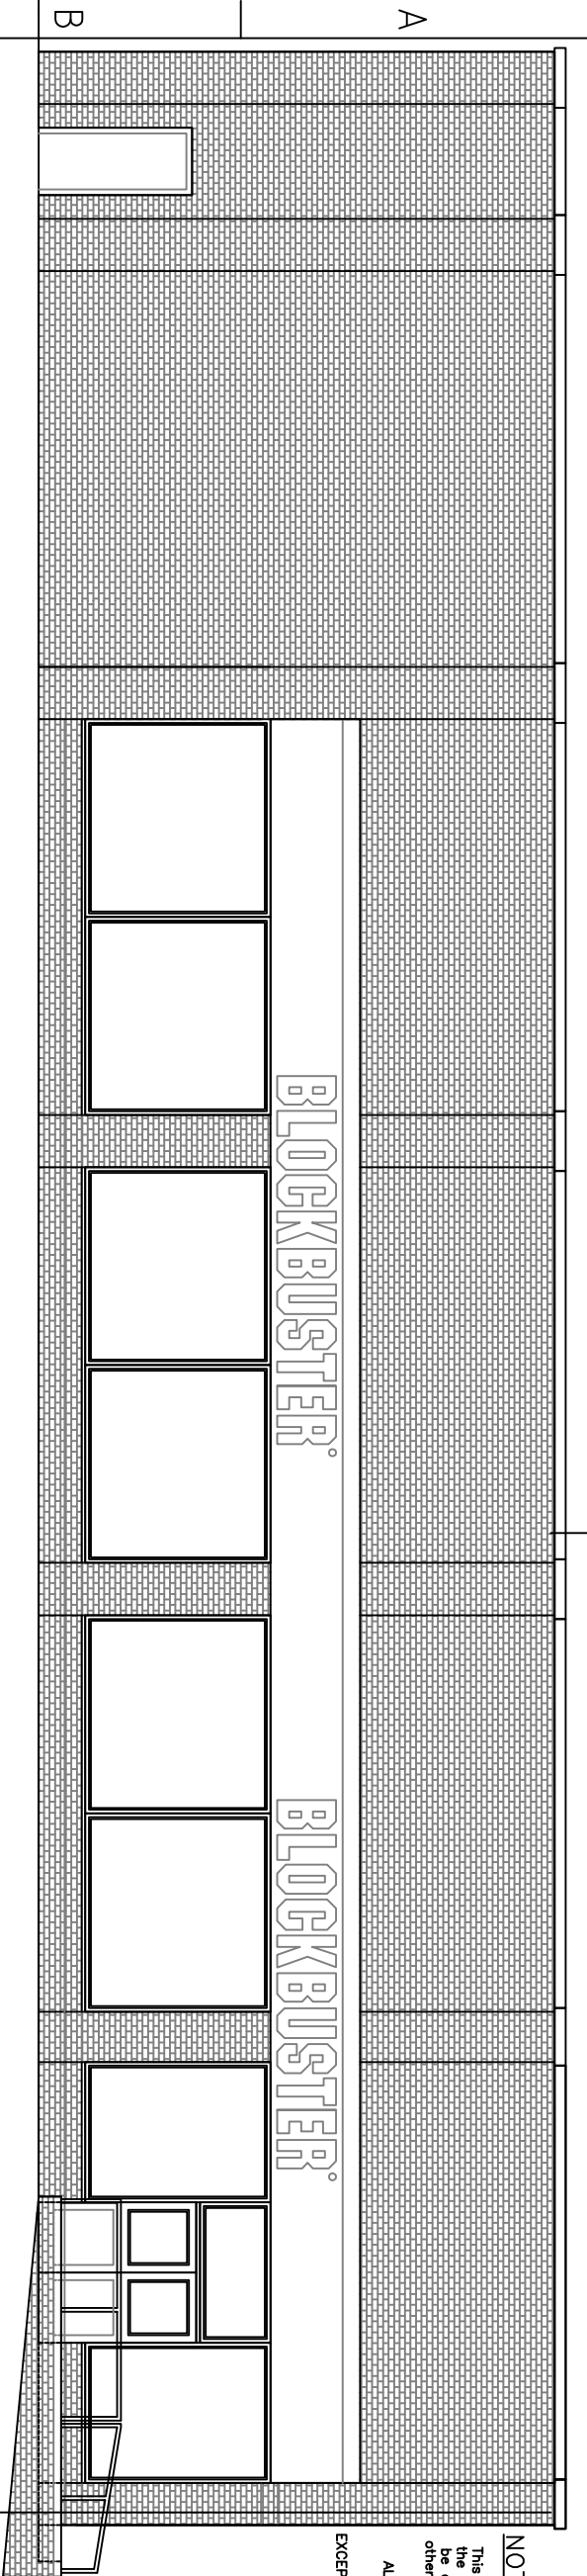

FRONT ELEVATION AS EXISTING

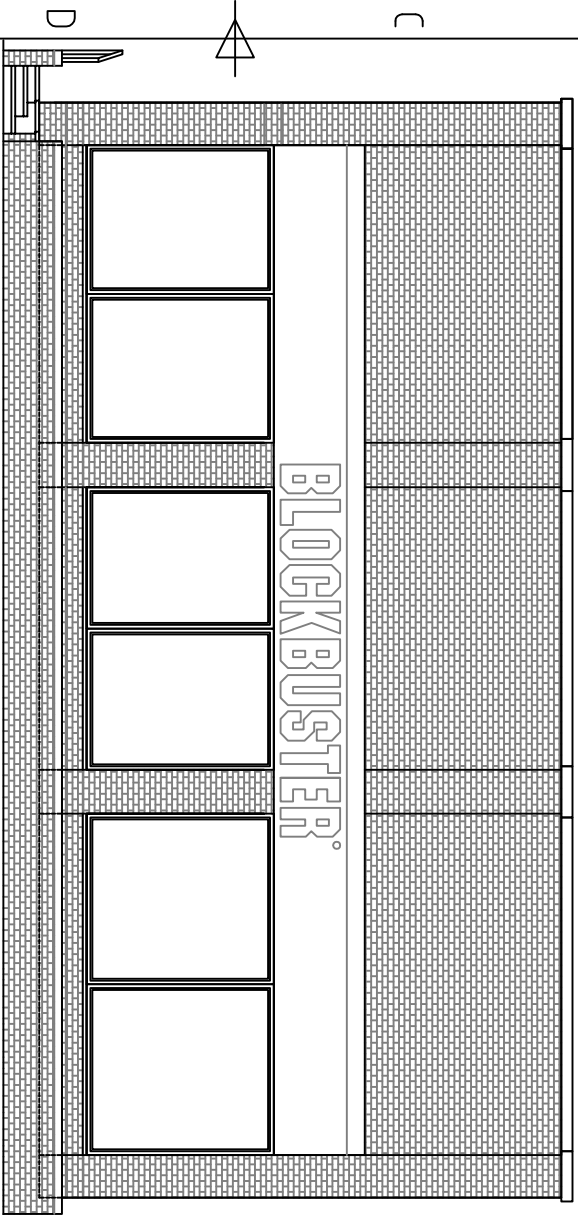

REAR ELEVATION AS EXISTING

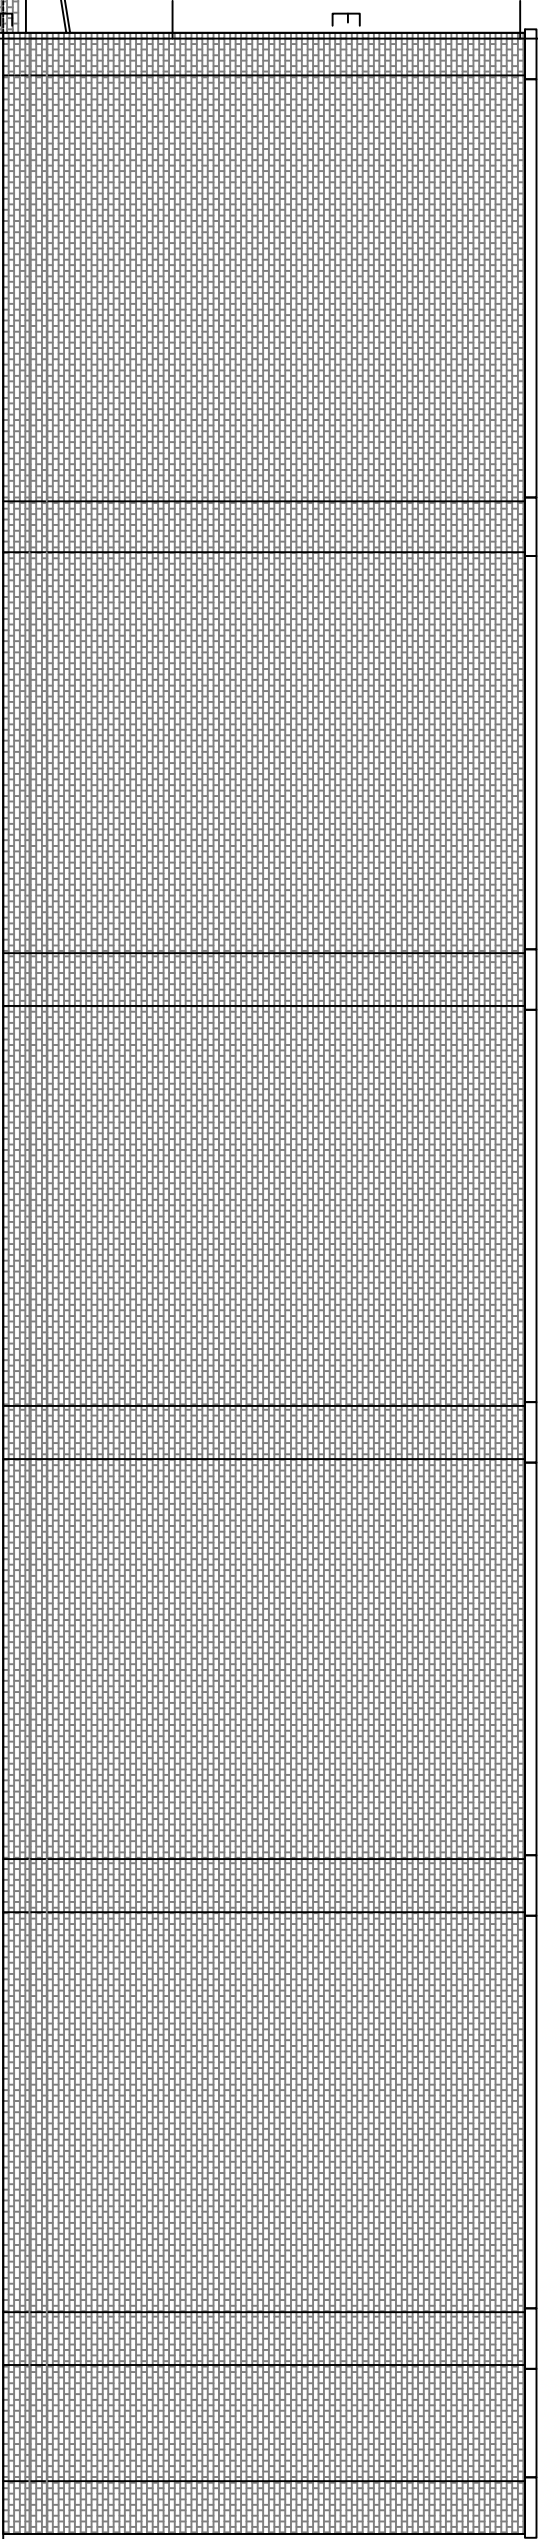

FLANK ELEVATION AS EXISTING



tripon house
suite 7
35 station lane
hornchurch
essex rm12 6jl
tel : 01708 477899
fax: 0709 223 4930
e : office@architect ltd uk
web : www.architect ltd uk



Client

QFM

Job Title

PEEL STREET
BARNSELEY

Drawing Title

EXISTING
ELEVATIONS
13-0146

Scale 1:100 @ A3 Sheet size A3

Date SEPT 13 Dwn. by NW

Dwg. No.

X02

Rev.

1

2

3

6

7

8