




1) This drawing and the design and details depicted thereon are the copyright of Peter Dimberline Chartered Architect.
2) All dimensions on this drawing are to be checked by the Contractor and any discrepancies are to be reported to the Architect.
3) Do not scale critical dimensions off this drawing.
4) Contractor to ensure that all Health & Safety requirements (CDM Regulations) in relation to this project will be complied with.

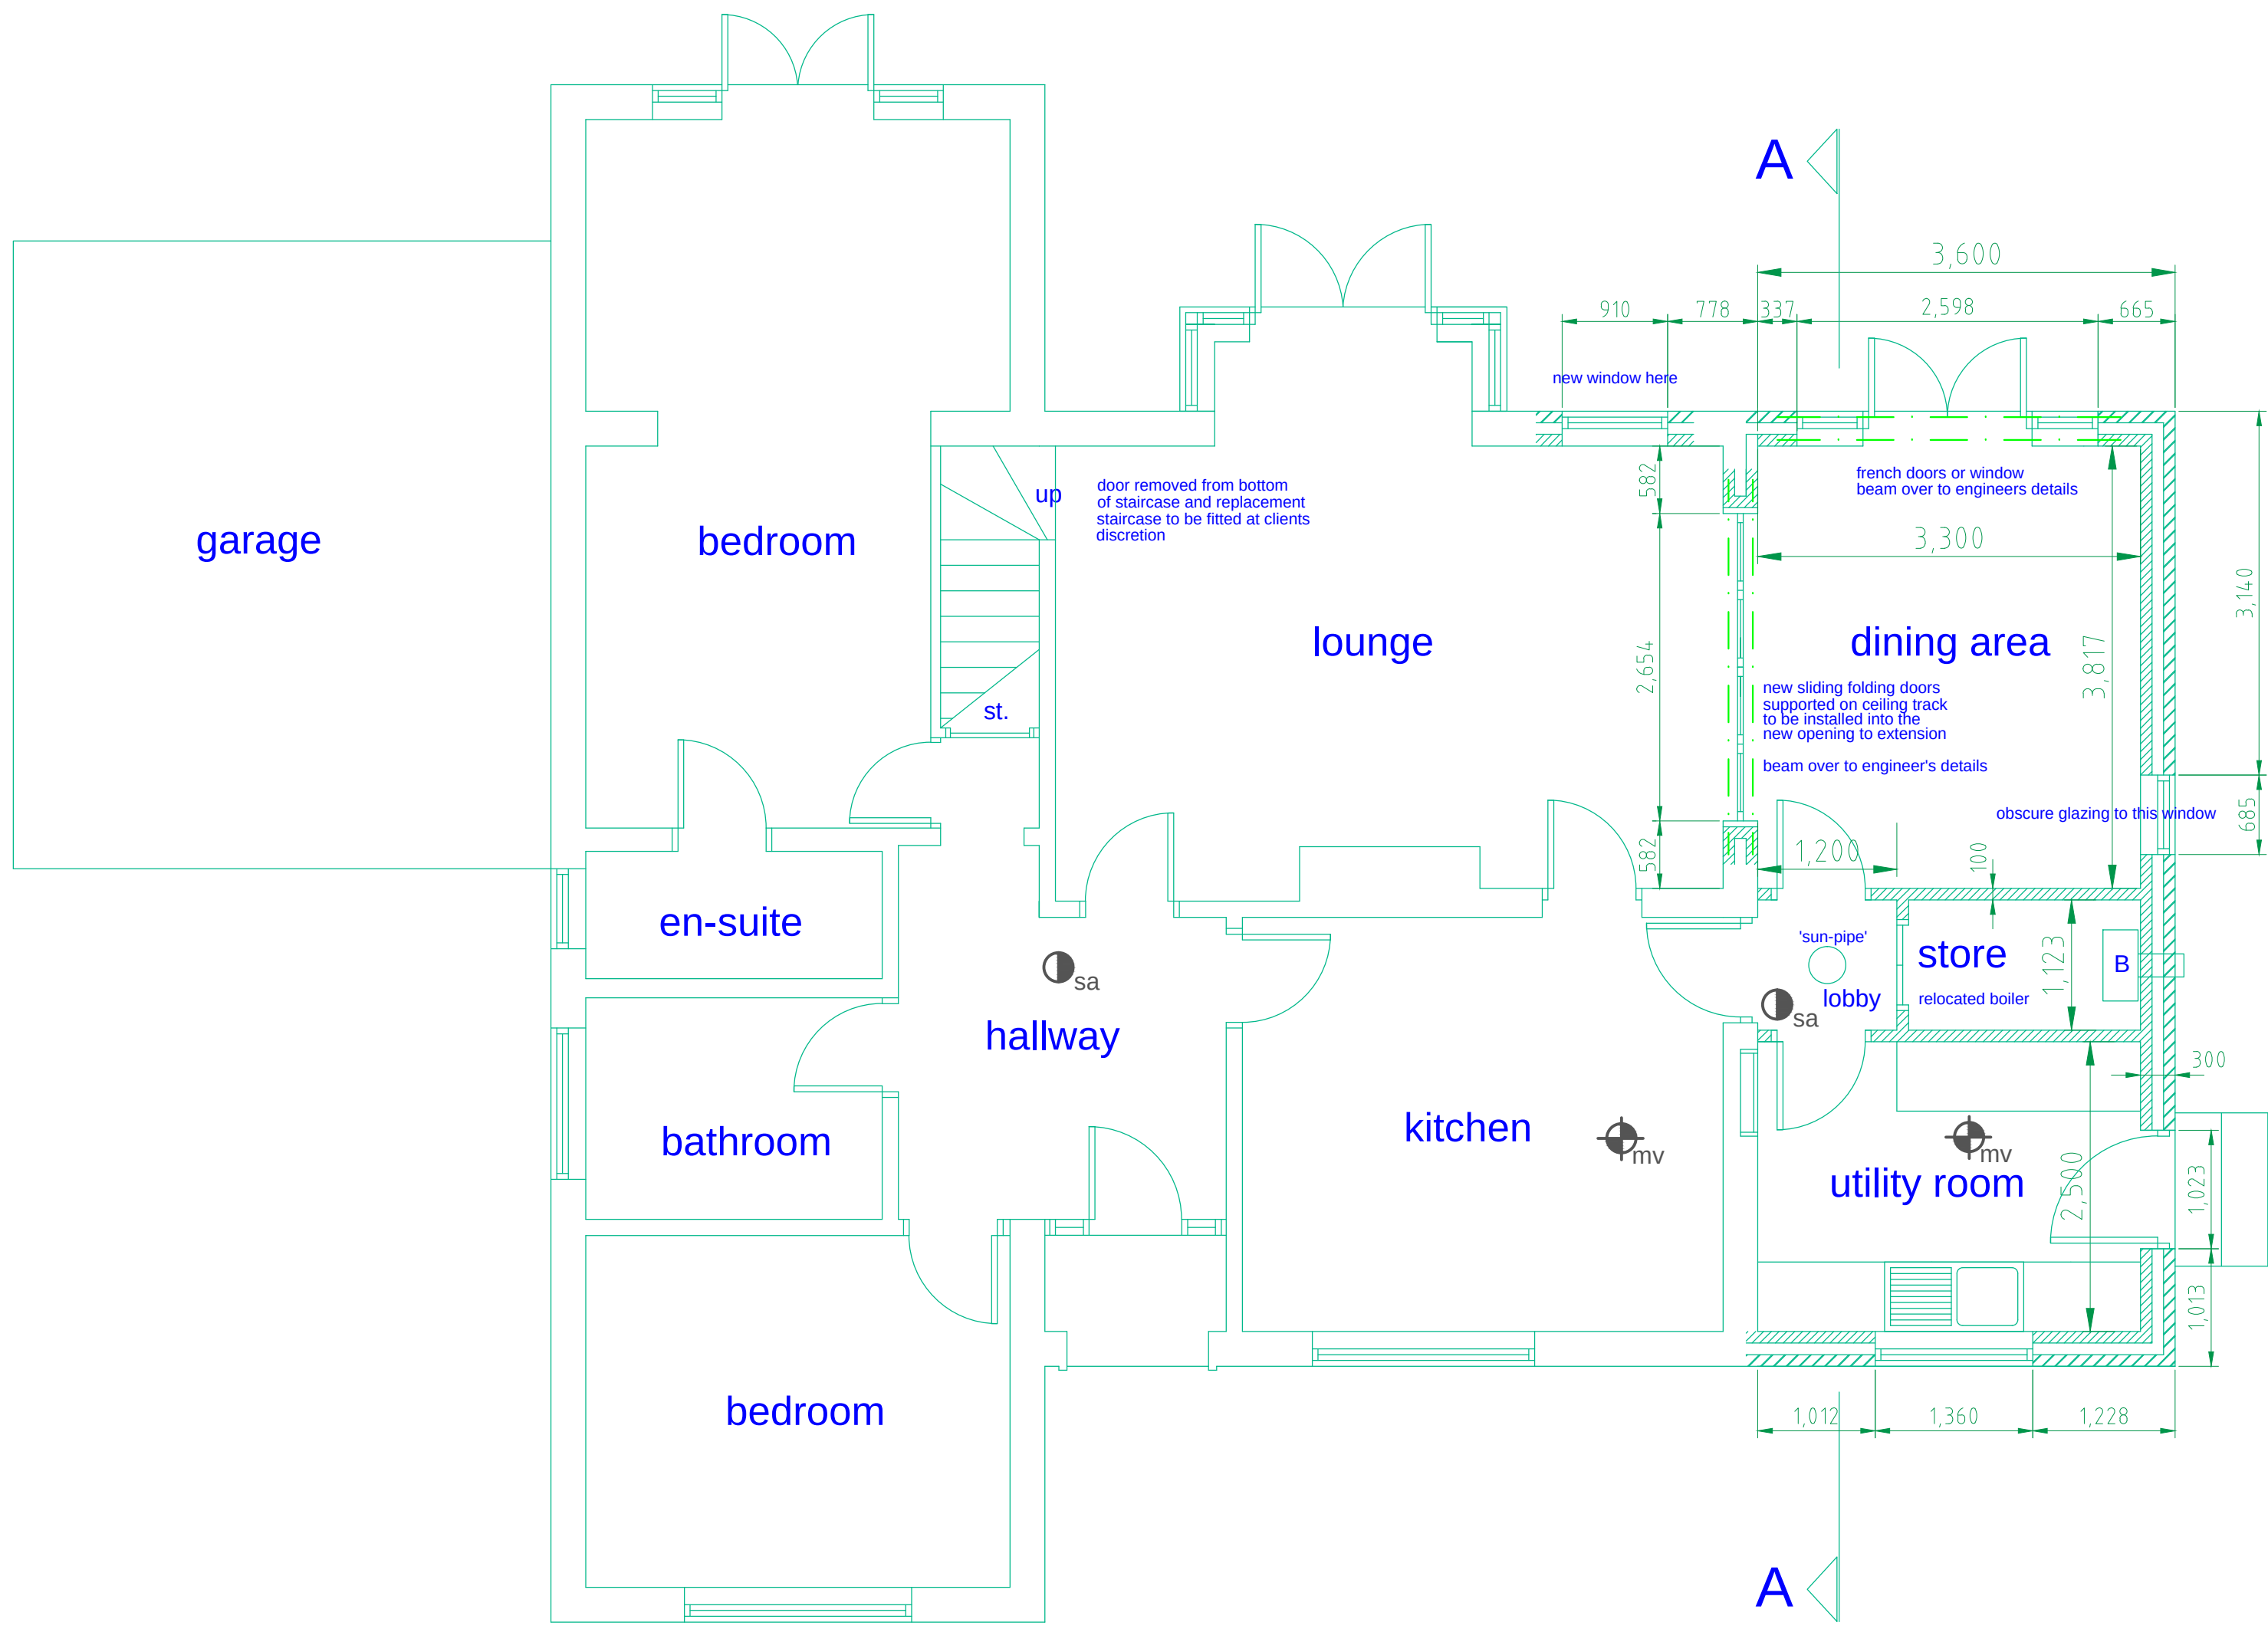

proposed ground floor plan

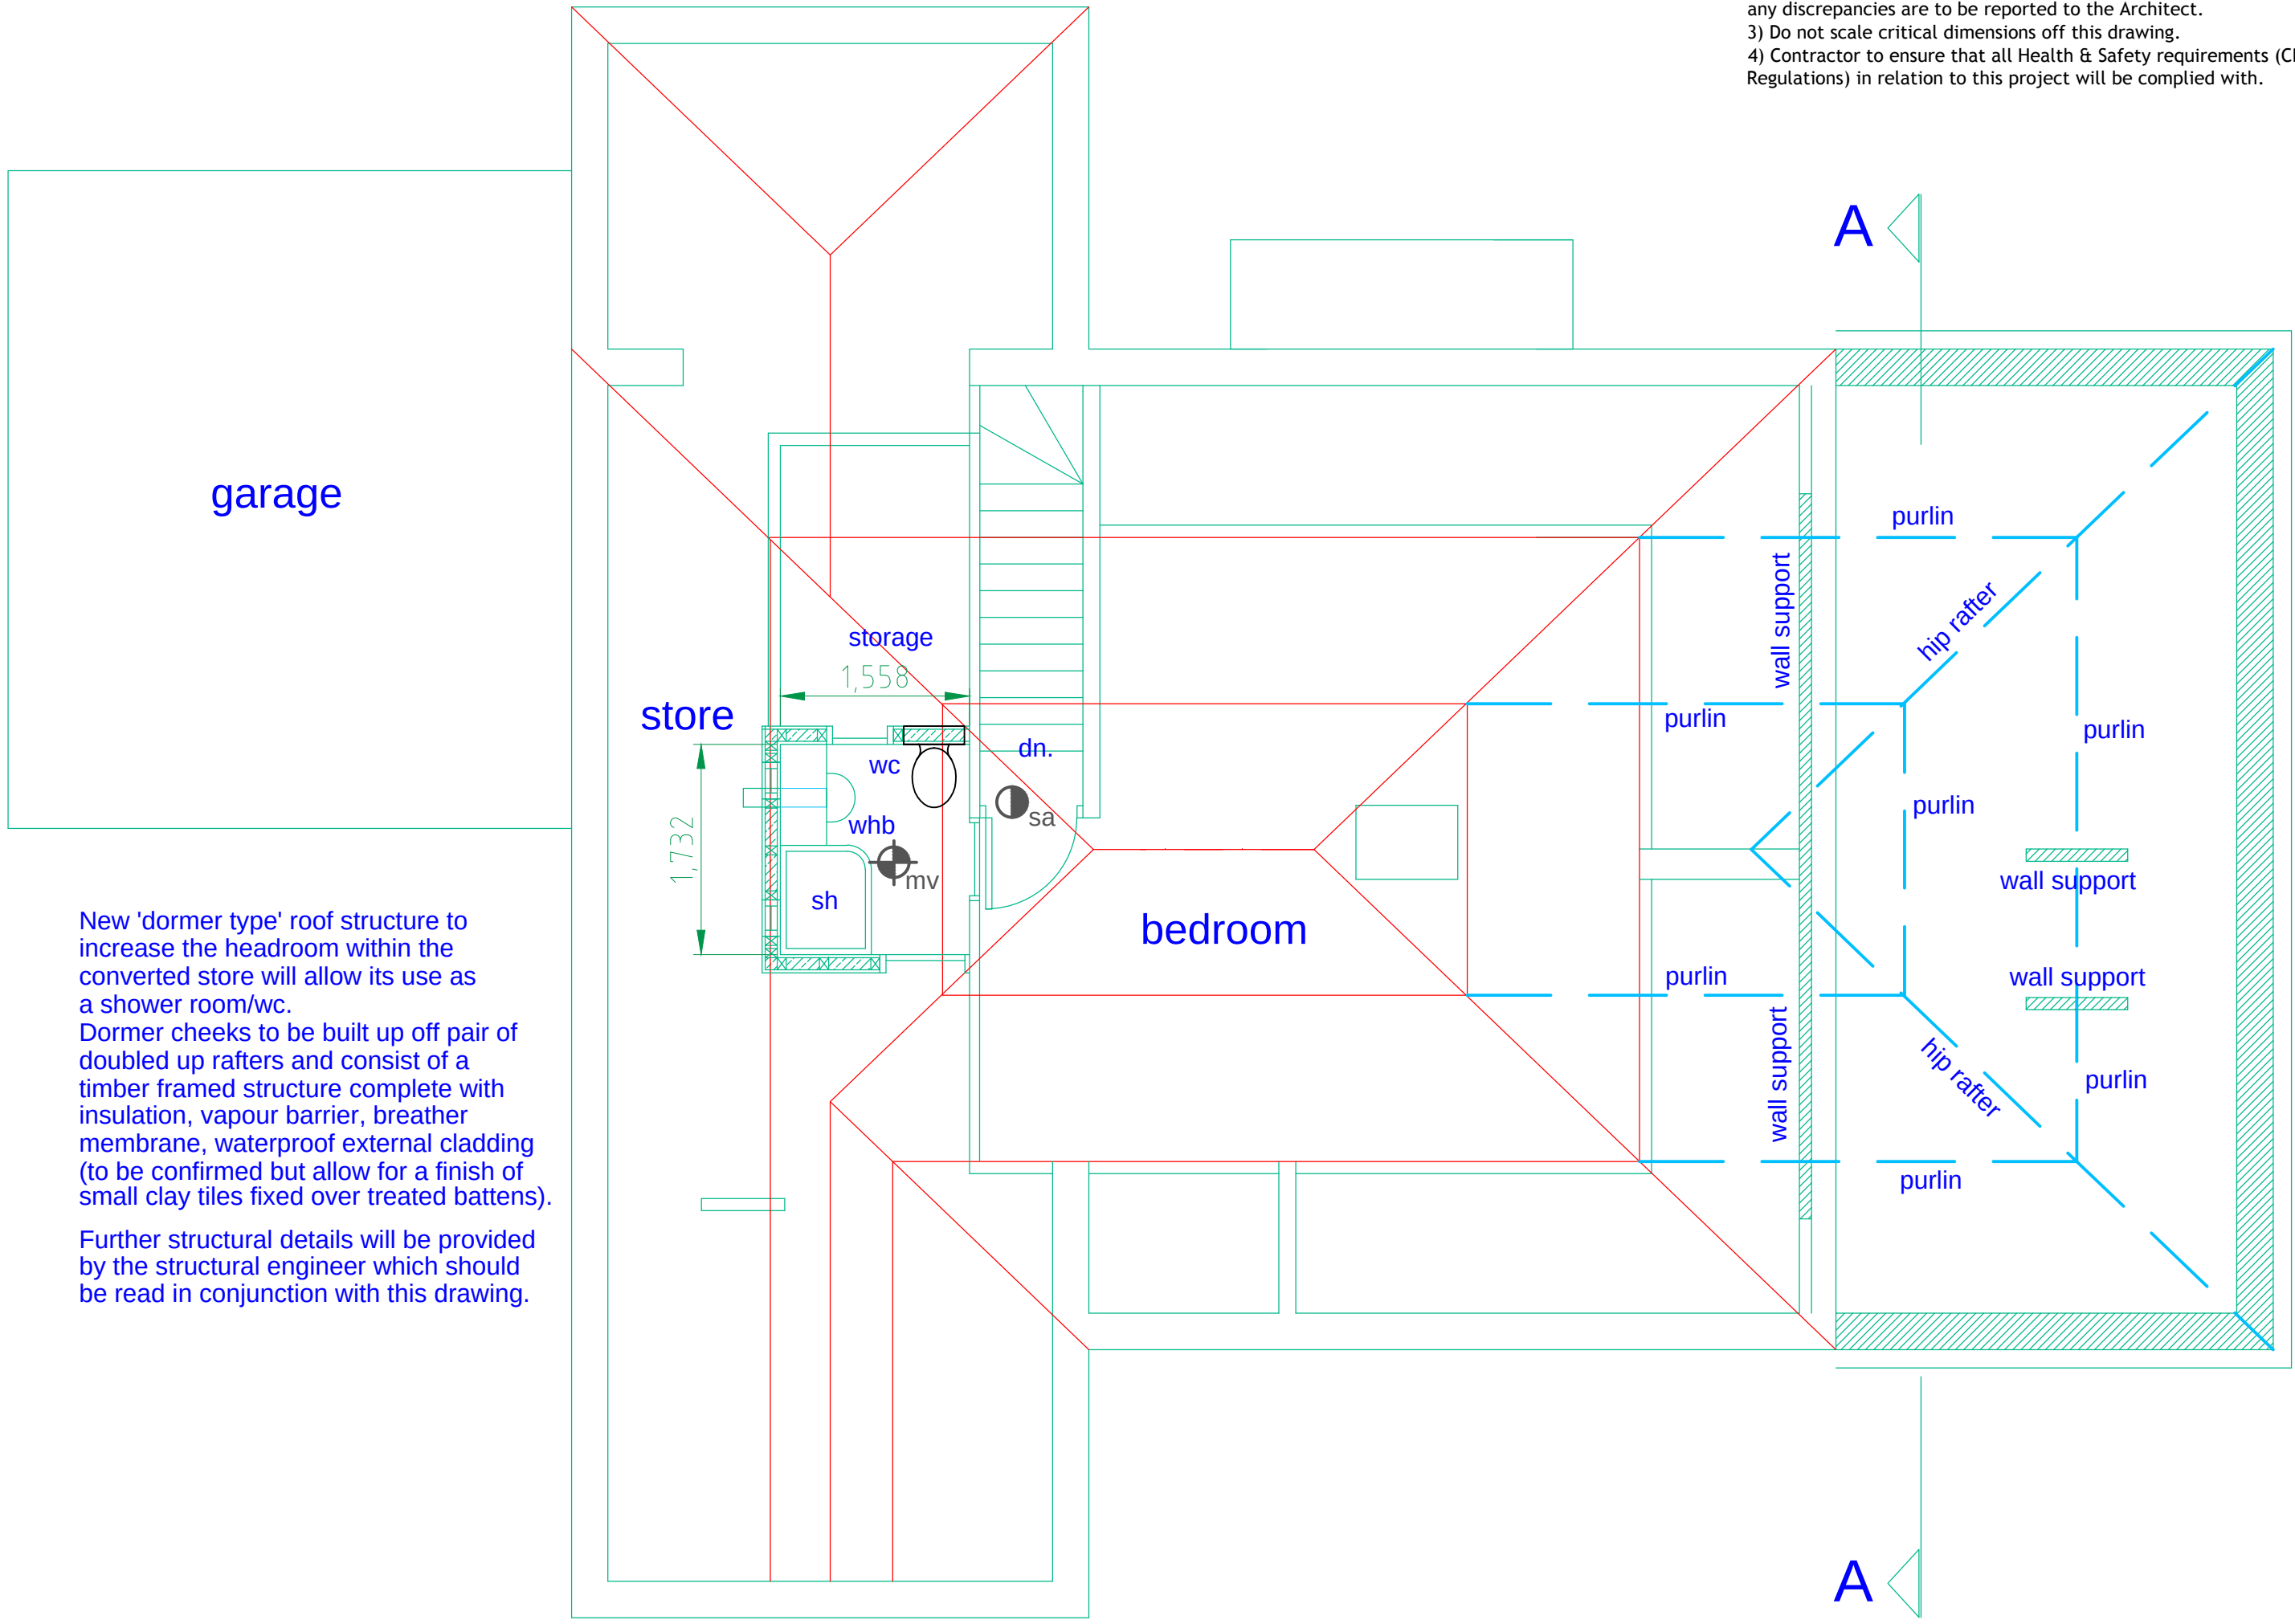


proposed first floor plan and roof plan to extension

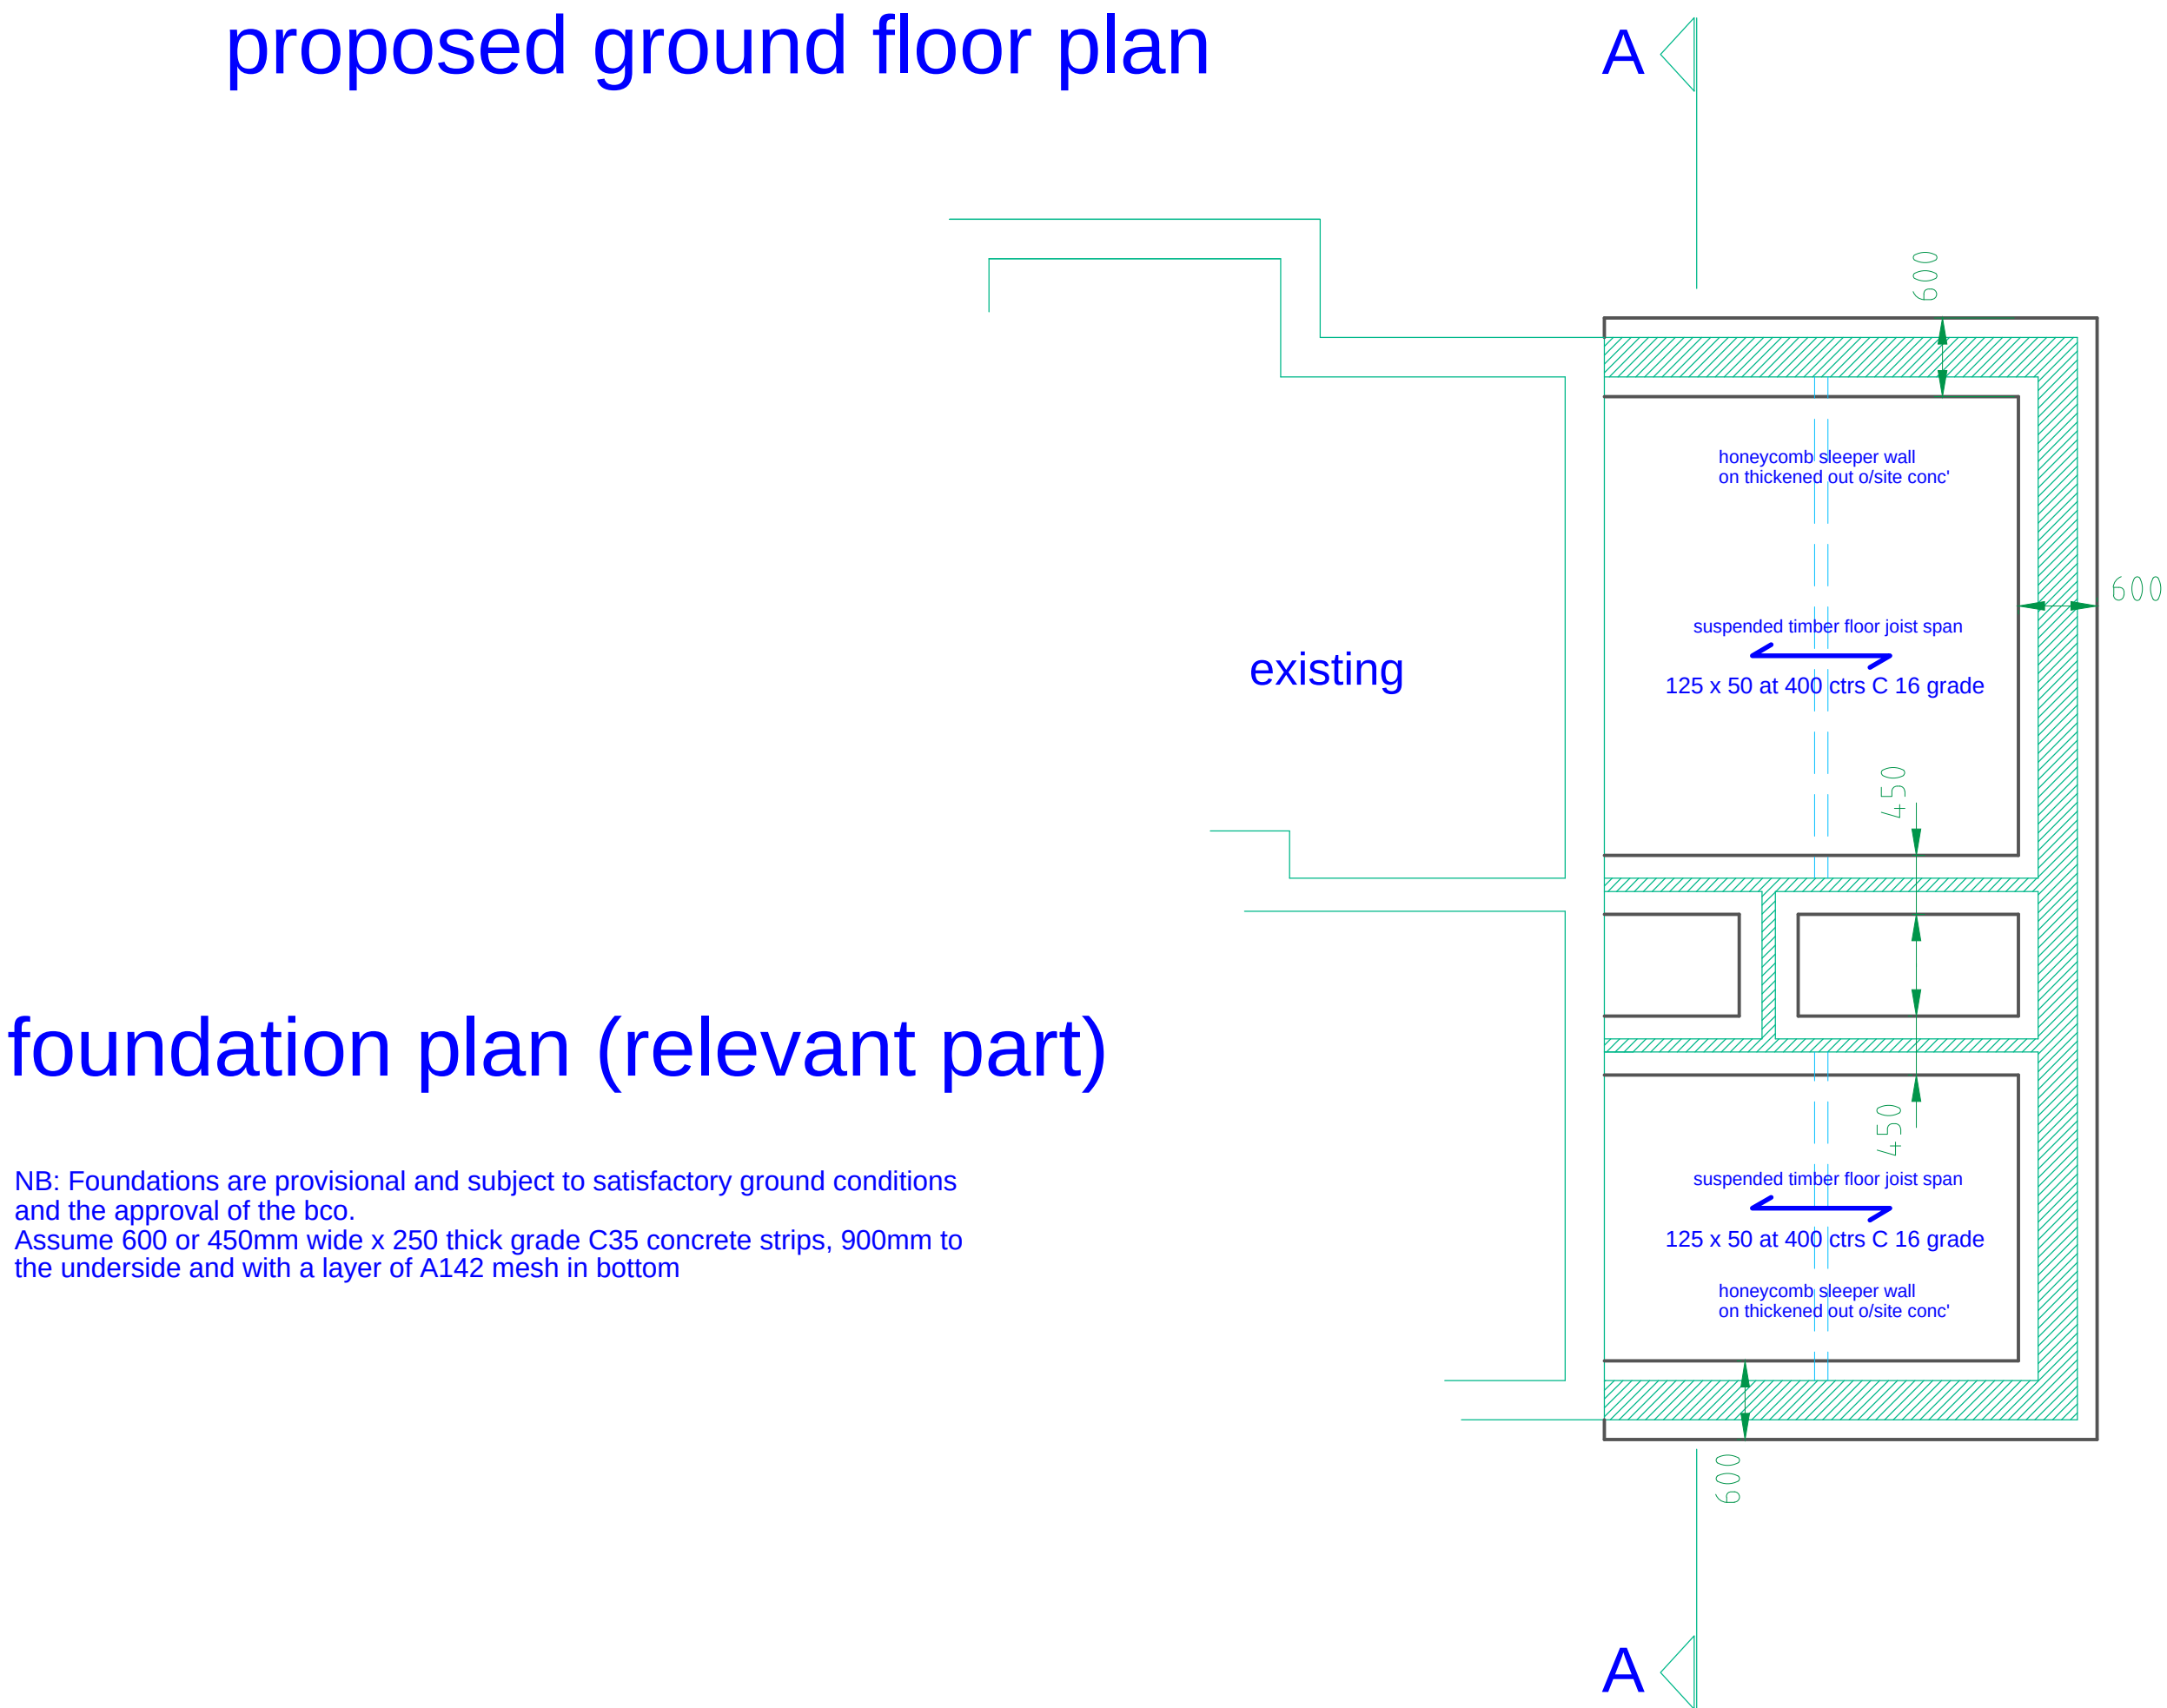

foundation plan (relevant part)

NB: Foundations are provisional and subject to satisfactory ground conditions and the approval of the bco.
Assume 600 or 450mm wide x 250 thick grade C35 concrete strips, 900mm to the underside and with a layer of A142 mesh in bottom

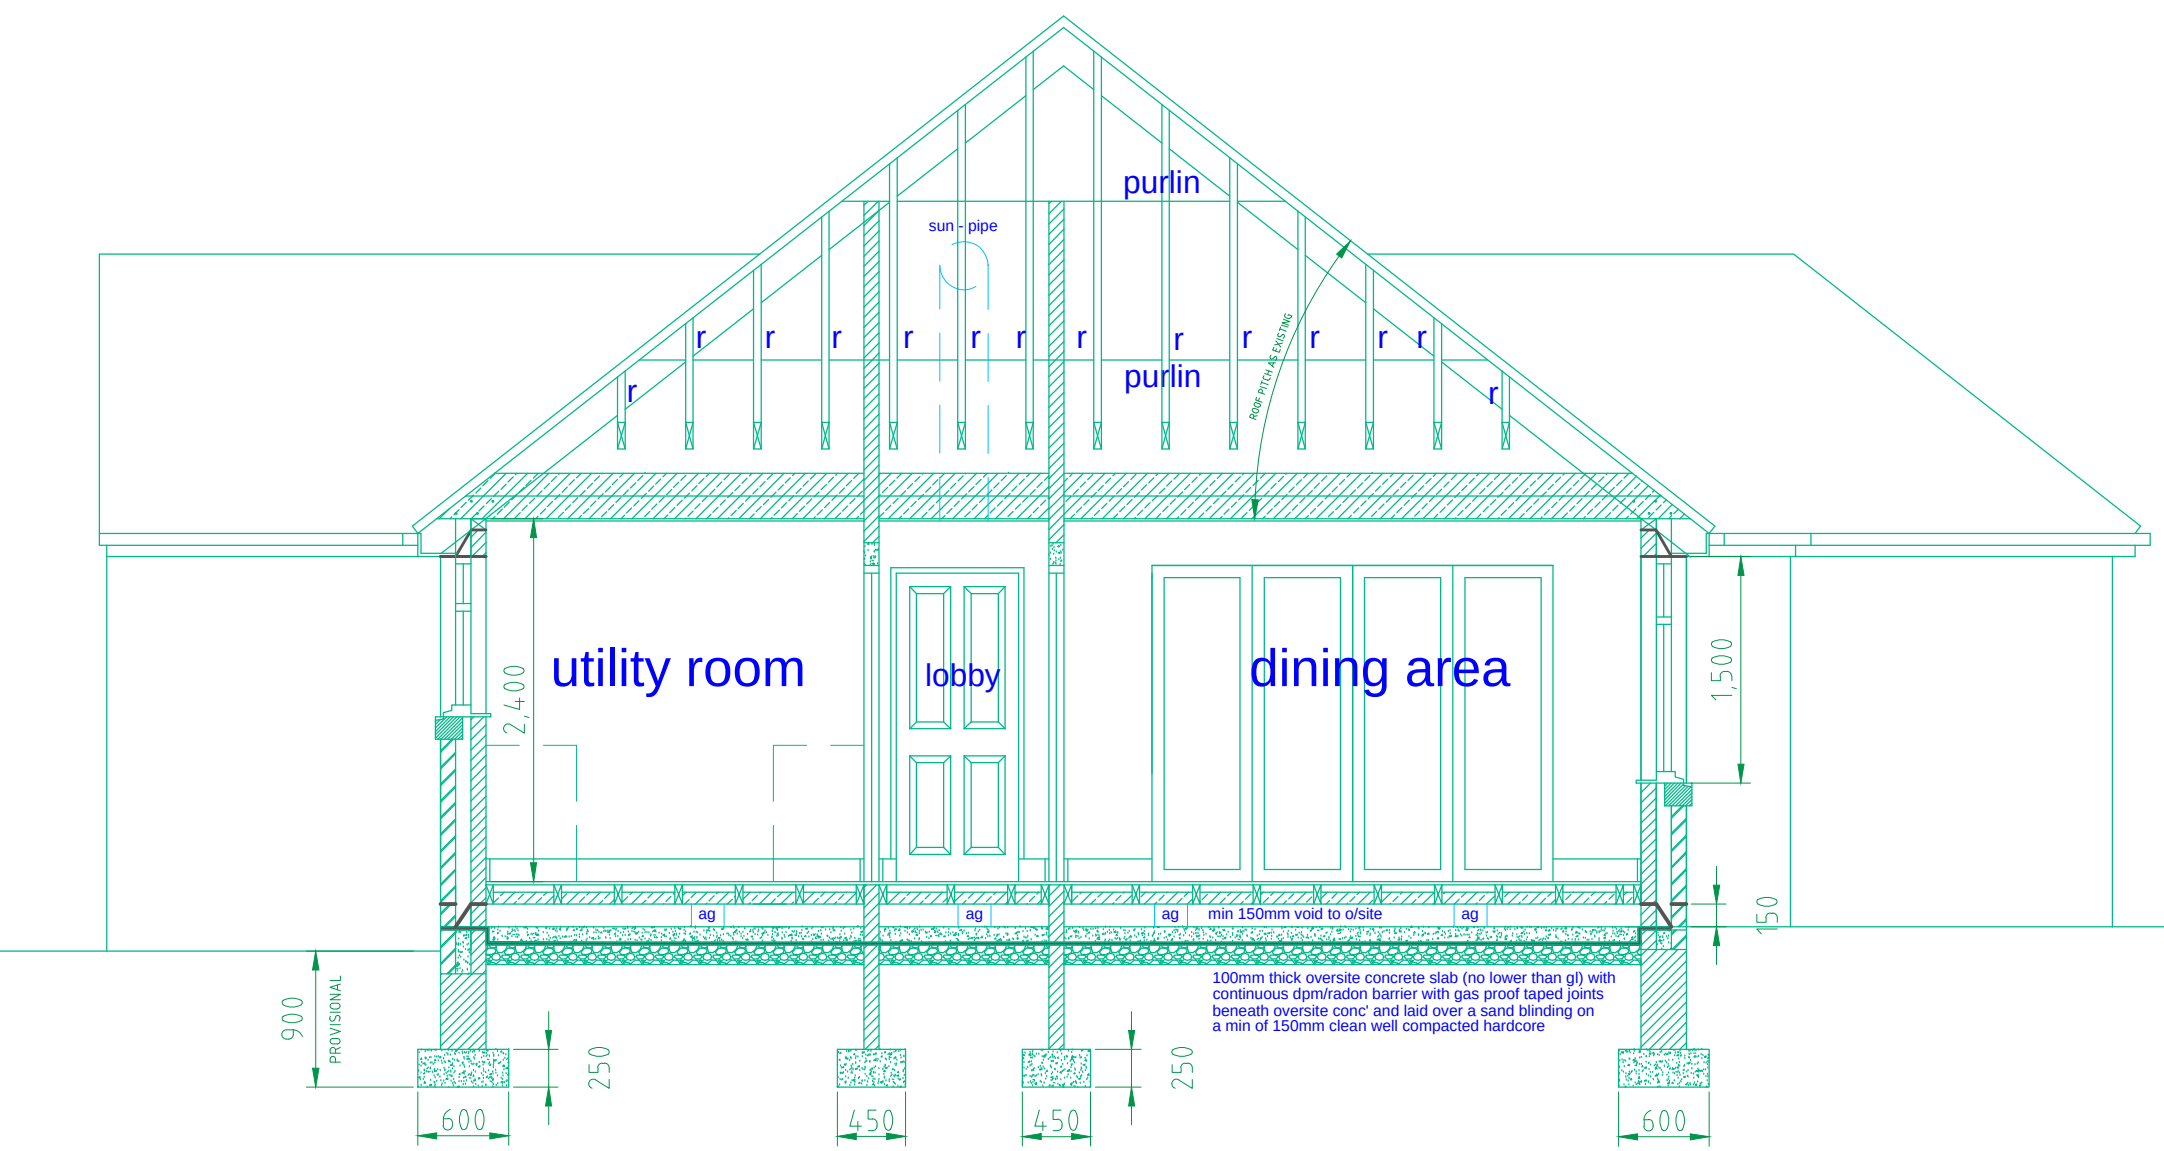

section A - A through extension

A). External door to utility relocated to side elevation

REVISIONS

PETER DIMBERLINE Dip Arch, RIBA CHARTERED ARCHITECT	
2 TIPSEY COURT, STAINCROSS BARNSELEY, S75 6FZ	
tel/fax (01226) 390947 email: pdimberline@tiscali.co.uk	
CLIENT Mr and Mrs Williams	
PROJECT Proposed extension and alterations to existing dwelling	
LOCATION 14 Kensington Road, Barnsley	
DRAWING Proposed floor layouts	
SCALES 1:50	DATE Dec' 14
DRWG No. 2014/24/02	DRAWN BY PD
REV. A	