


GENERAL NOTES


IF IN DOUBT ASK
HER FELT
AWLBOLTED AT

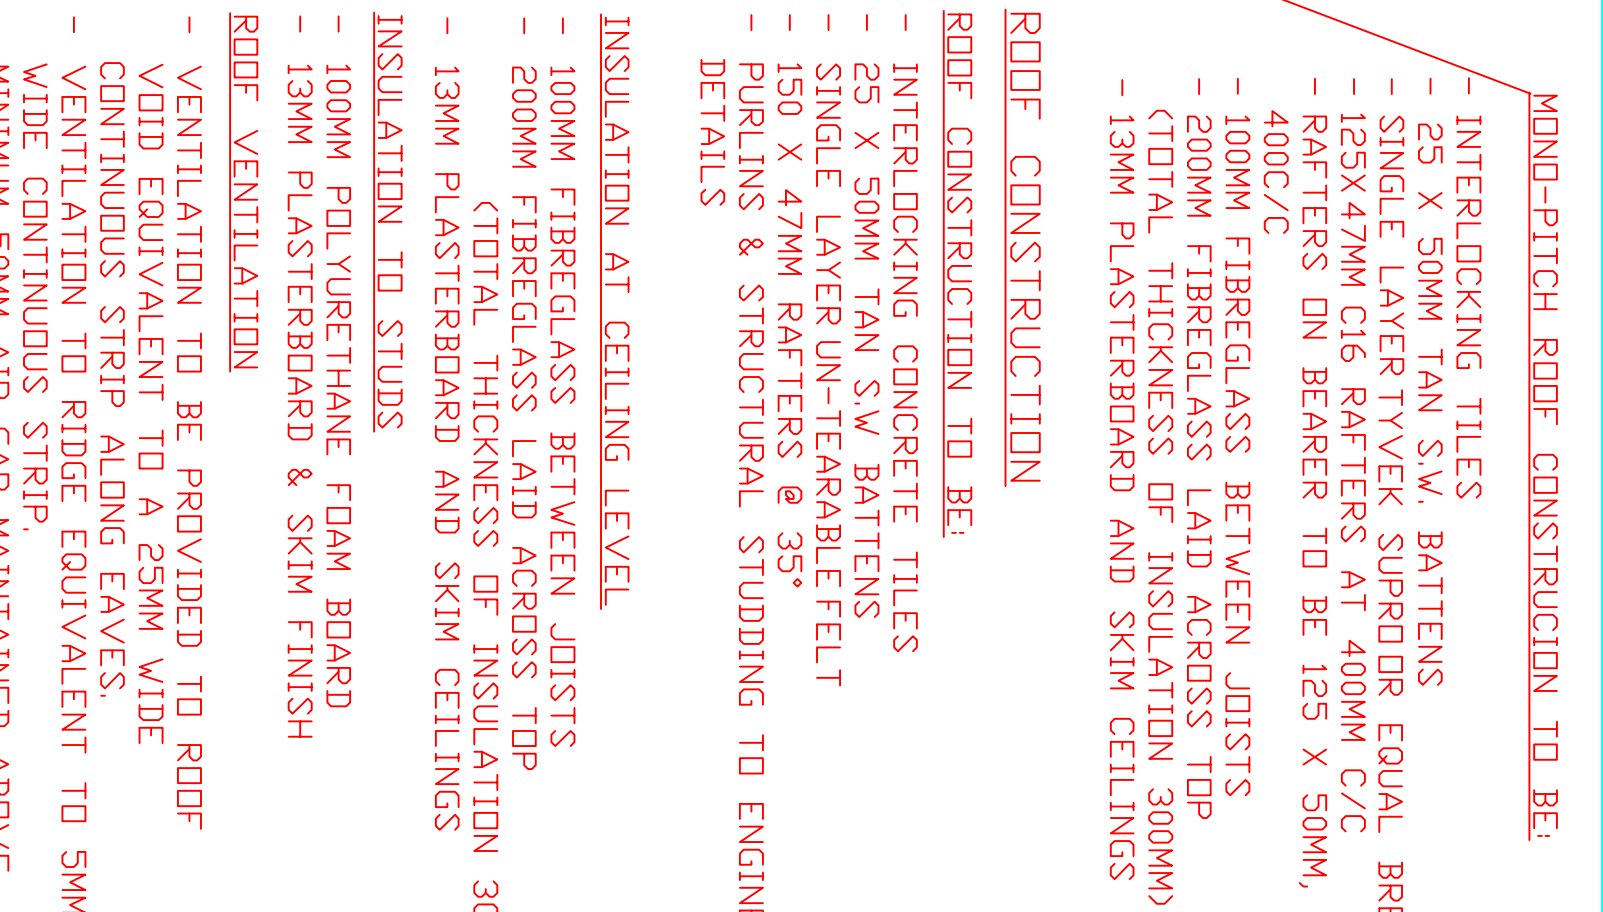


- MINIMUM SUMM AIR GAP MAINTAINED ABOVE INSULATION.



SIDE ELEVATION (R)
SCALE 1:100

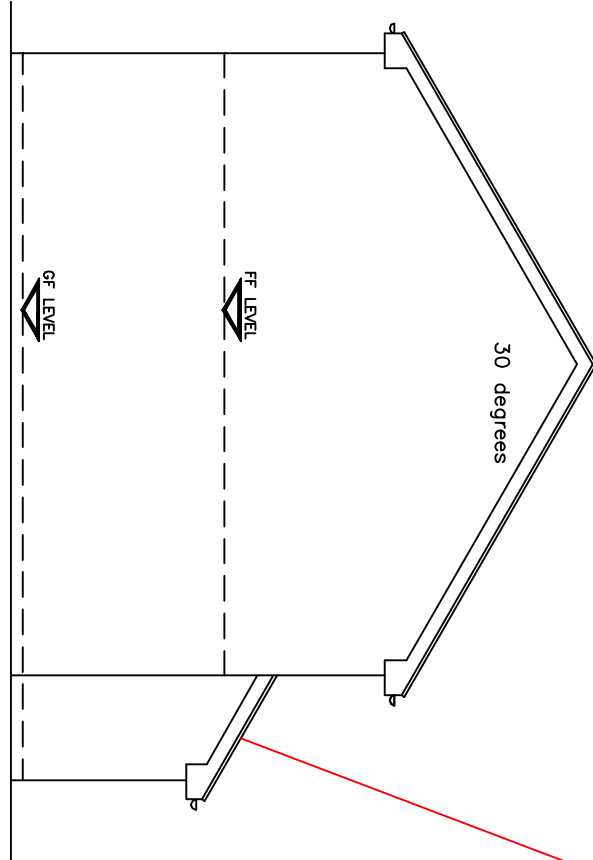

SIDE ELEVATION (L)
SCALE 1:100

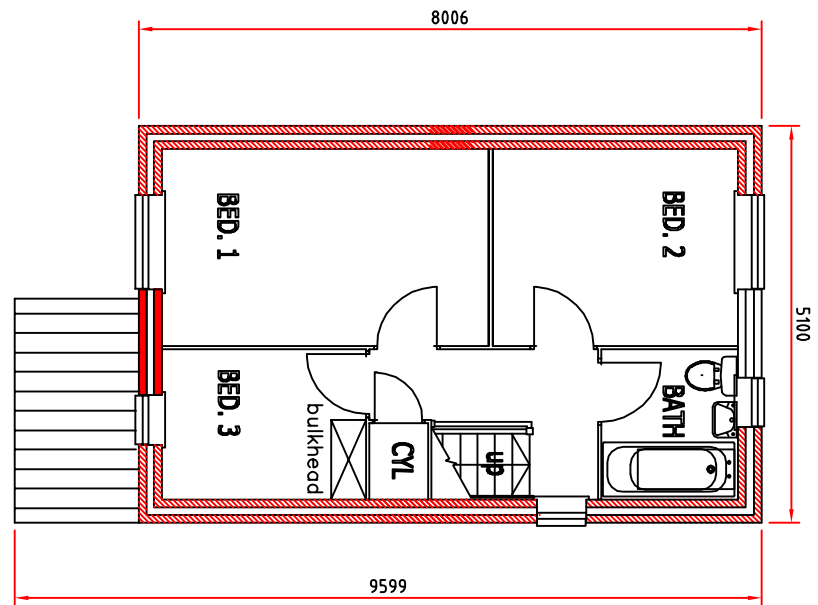

FIRST FLOOR PLAN

DRAIN INSPECTION CHAMBER LOCATED IN THE MIDDLE OF THE ACCESS ROAD TO THE SITE

-	PRELIMINARY ISSUE	00-00-00
	REVISION	DATE

OAK TREE DEVELOPMENTS
BARNSELEY, S74 8HJ, ENGLAND.
TEL. 01226 747684

DRAWN	mjg
APPROD	BURTONS

DATE 25-06-18

DRAWING NO.