




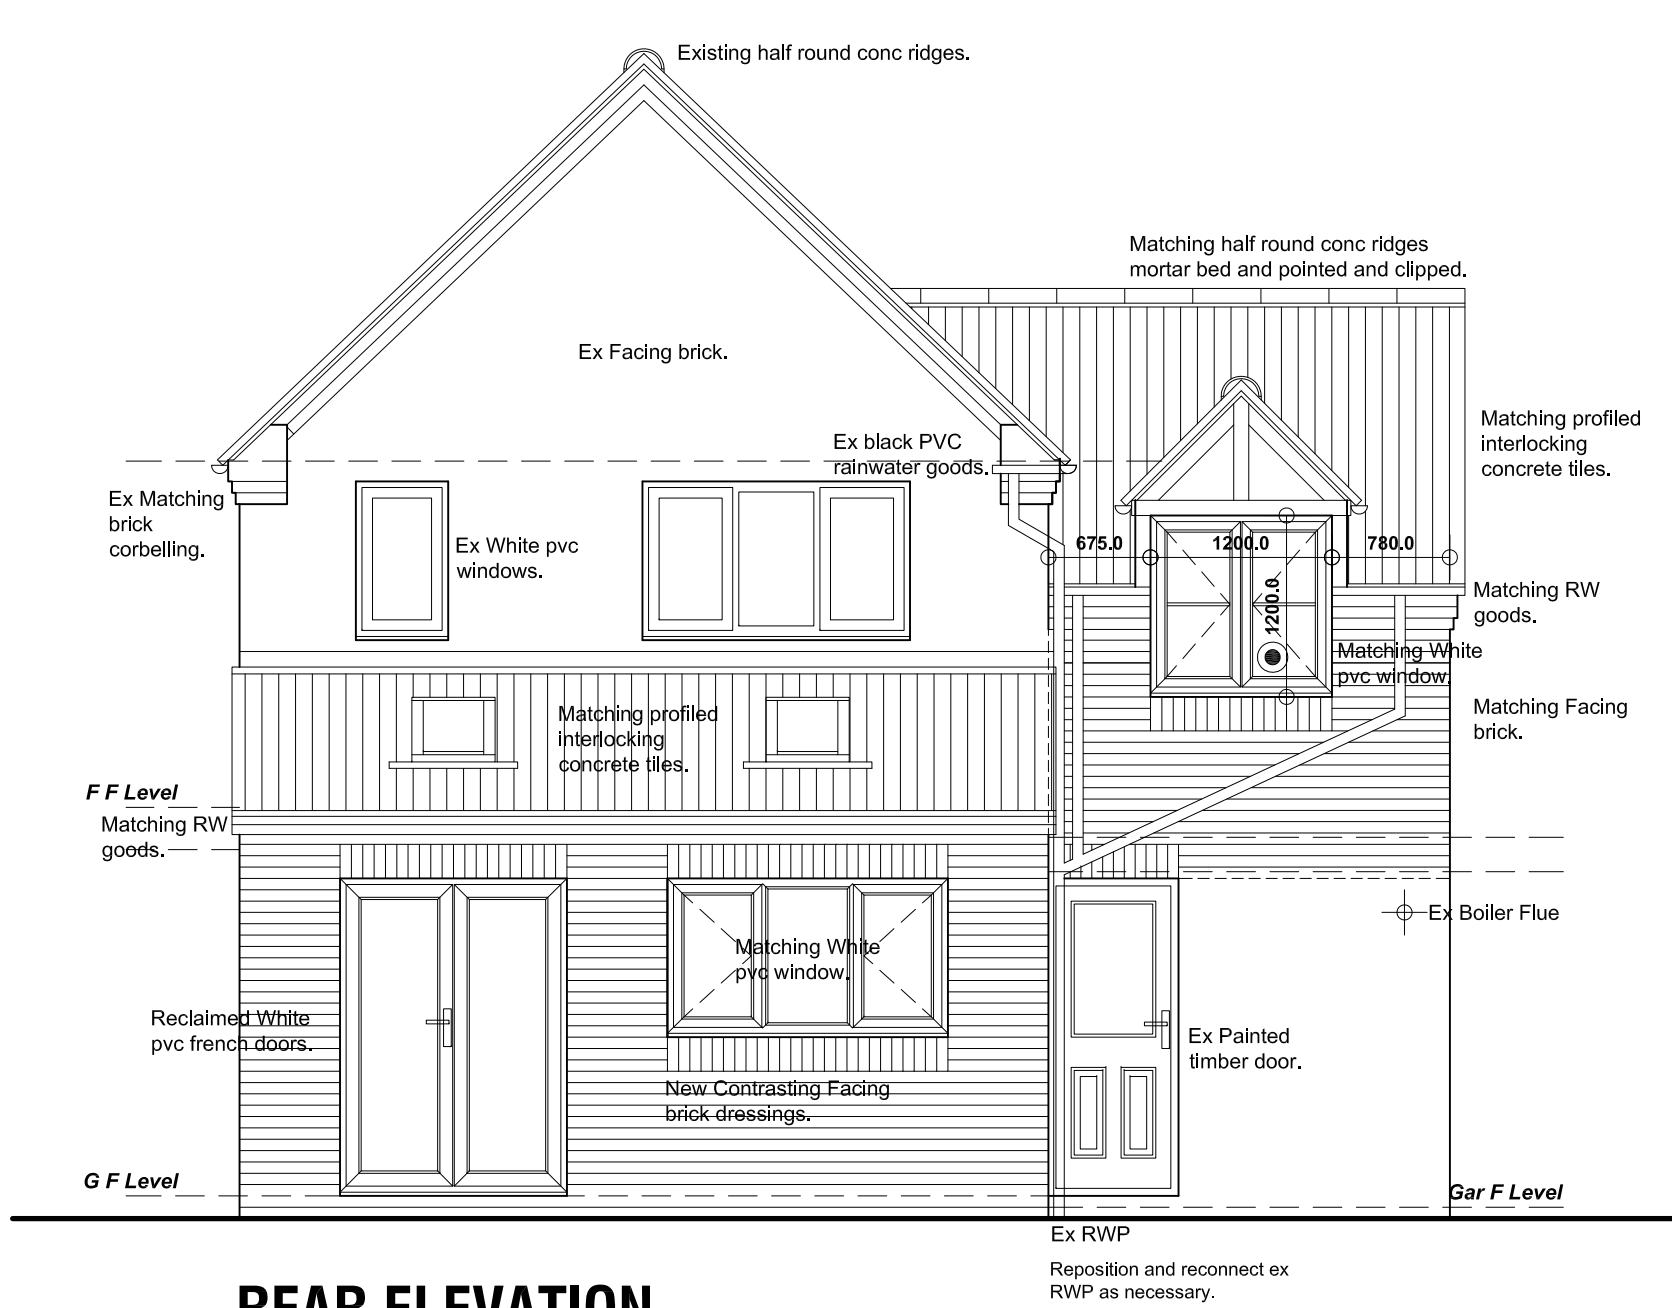

REAR ELEVATION

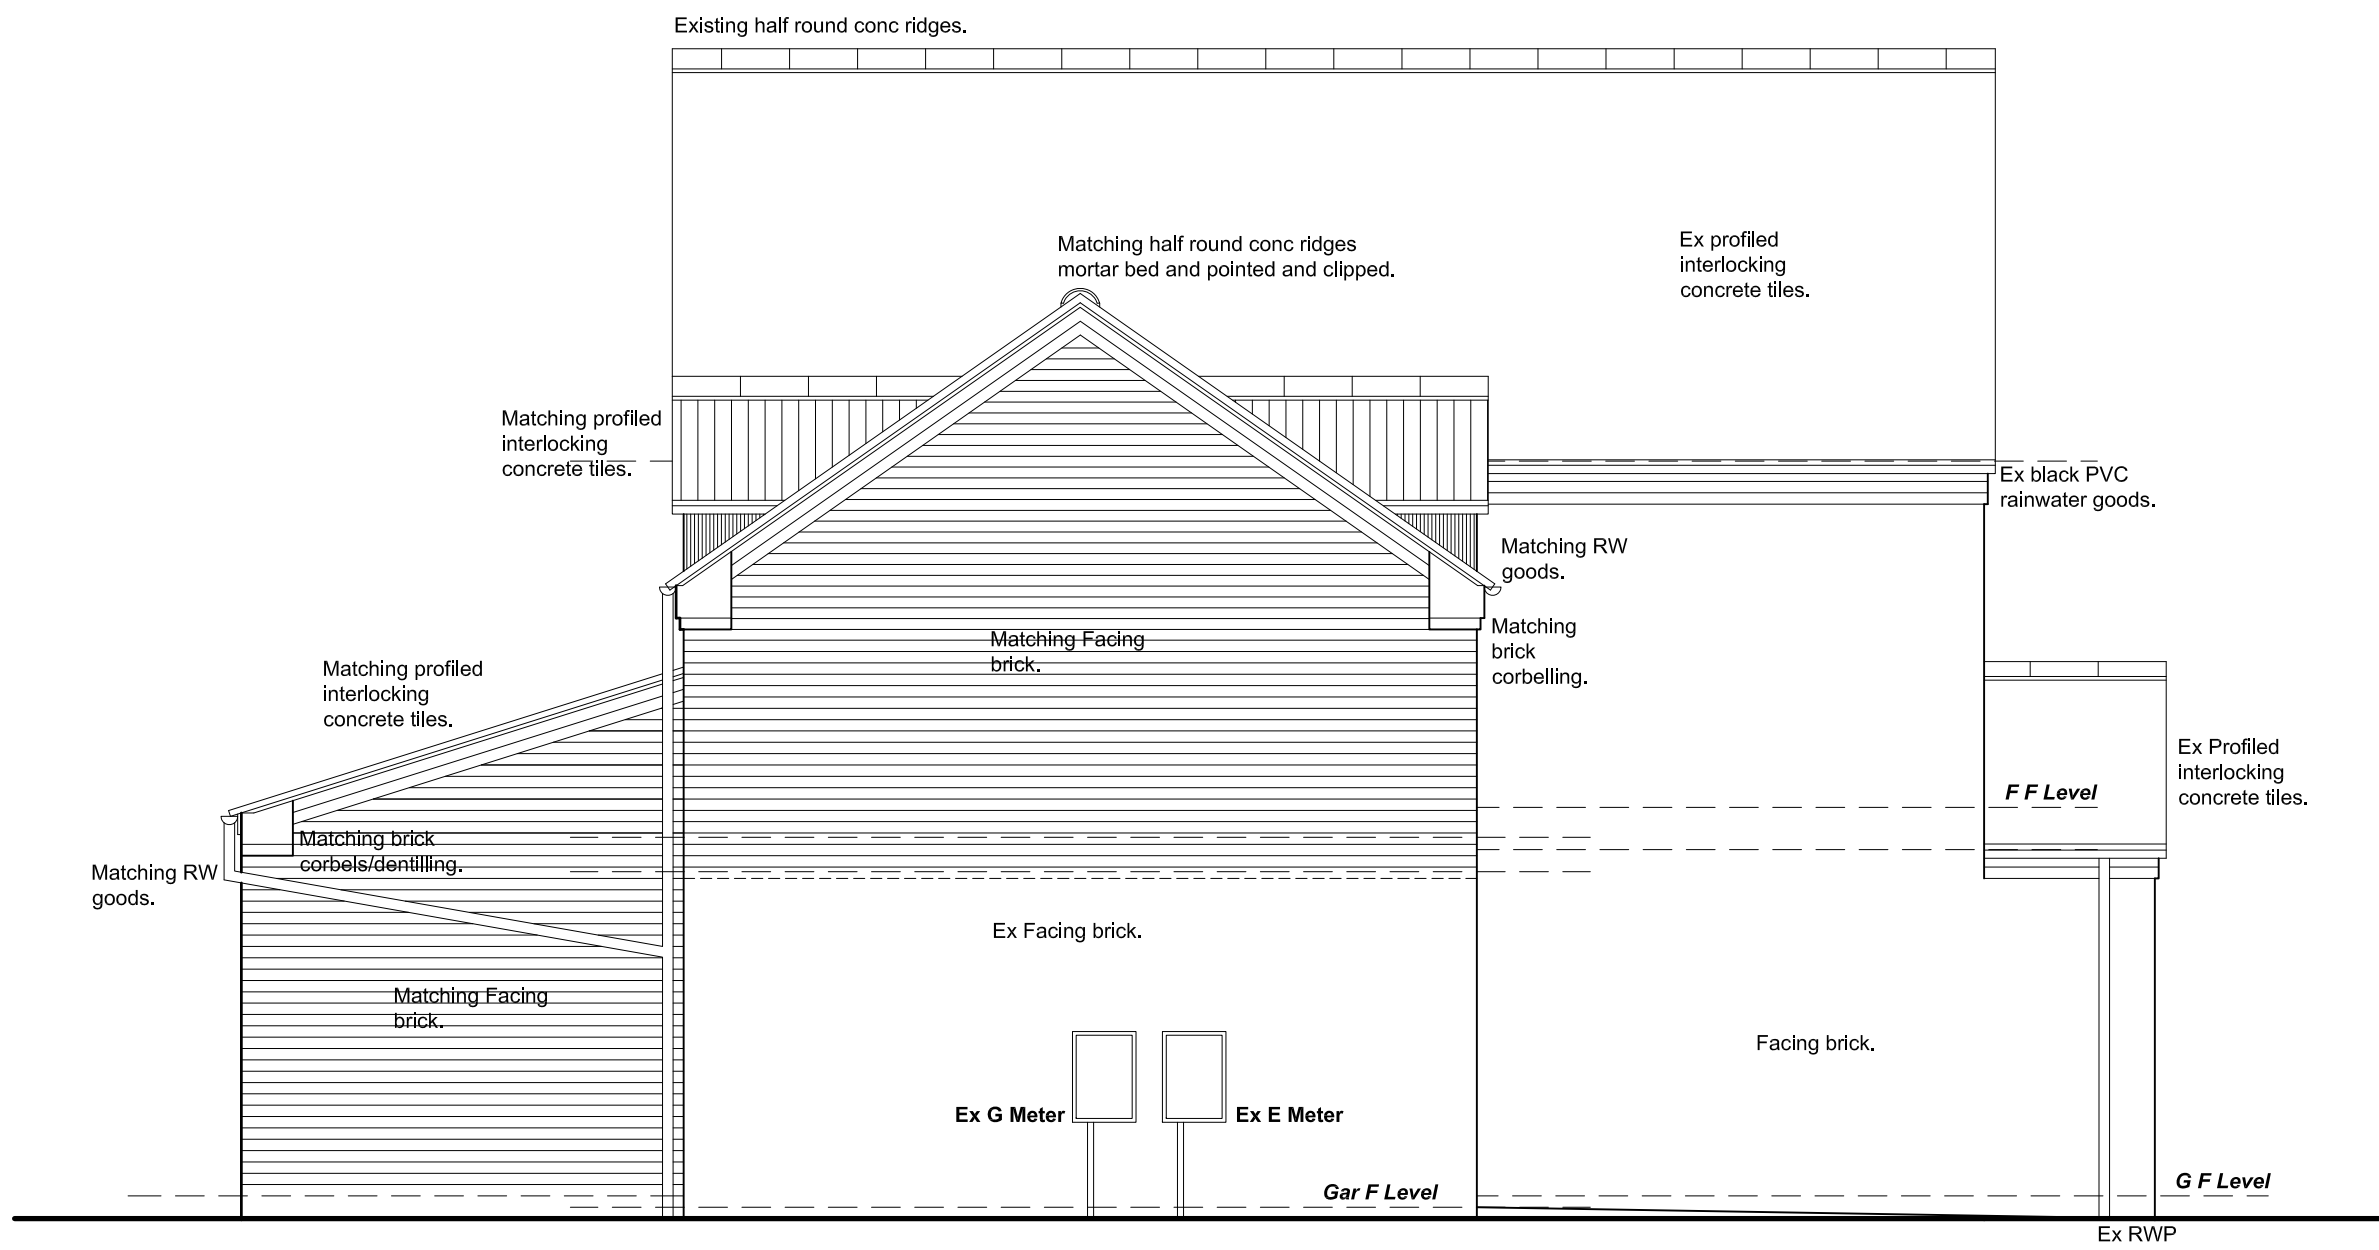

SIDE ELEV'N L

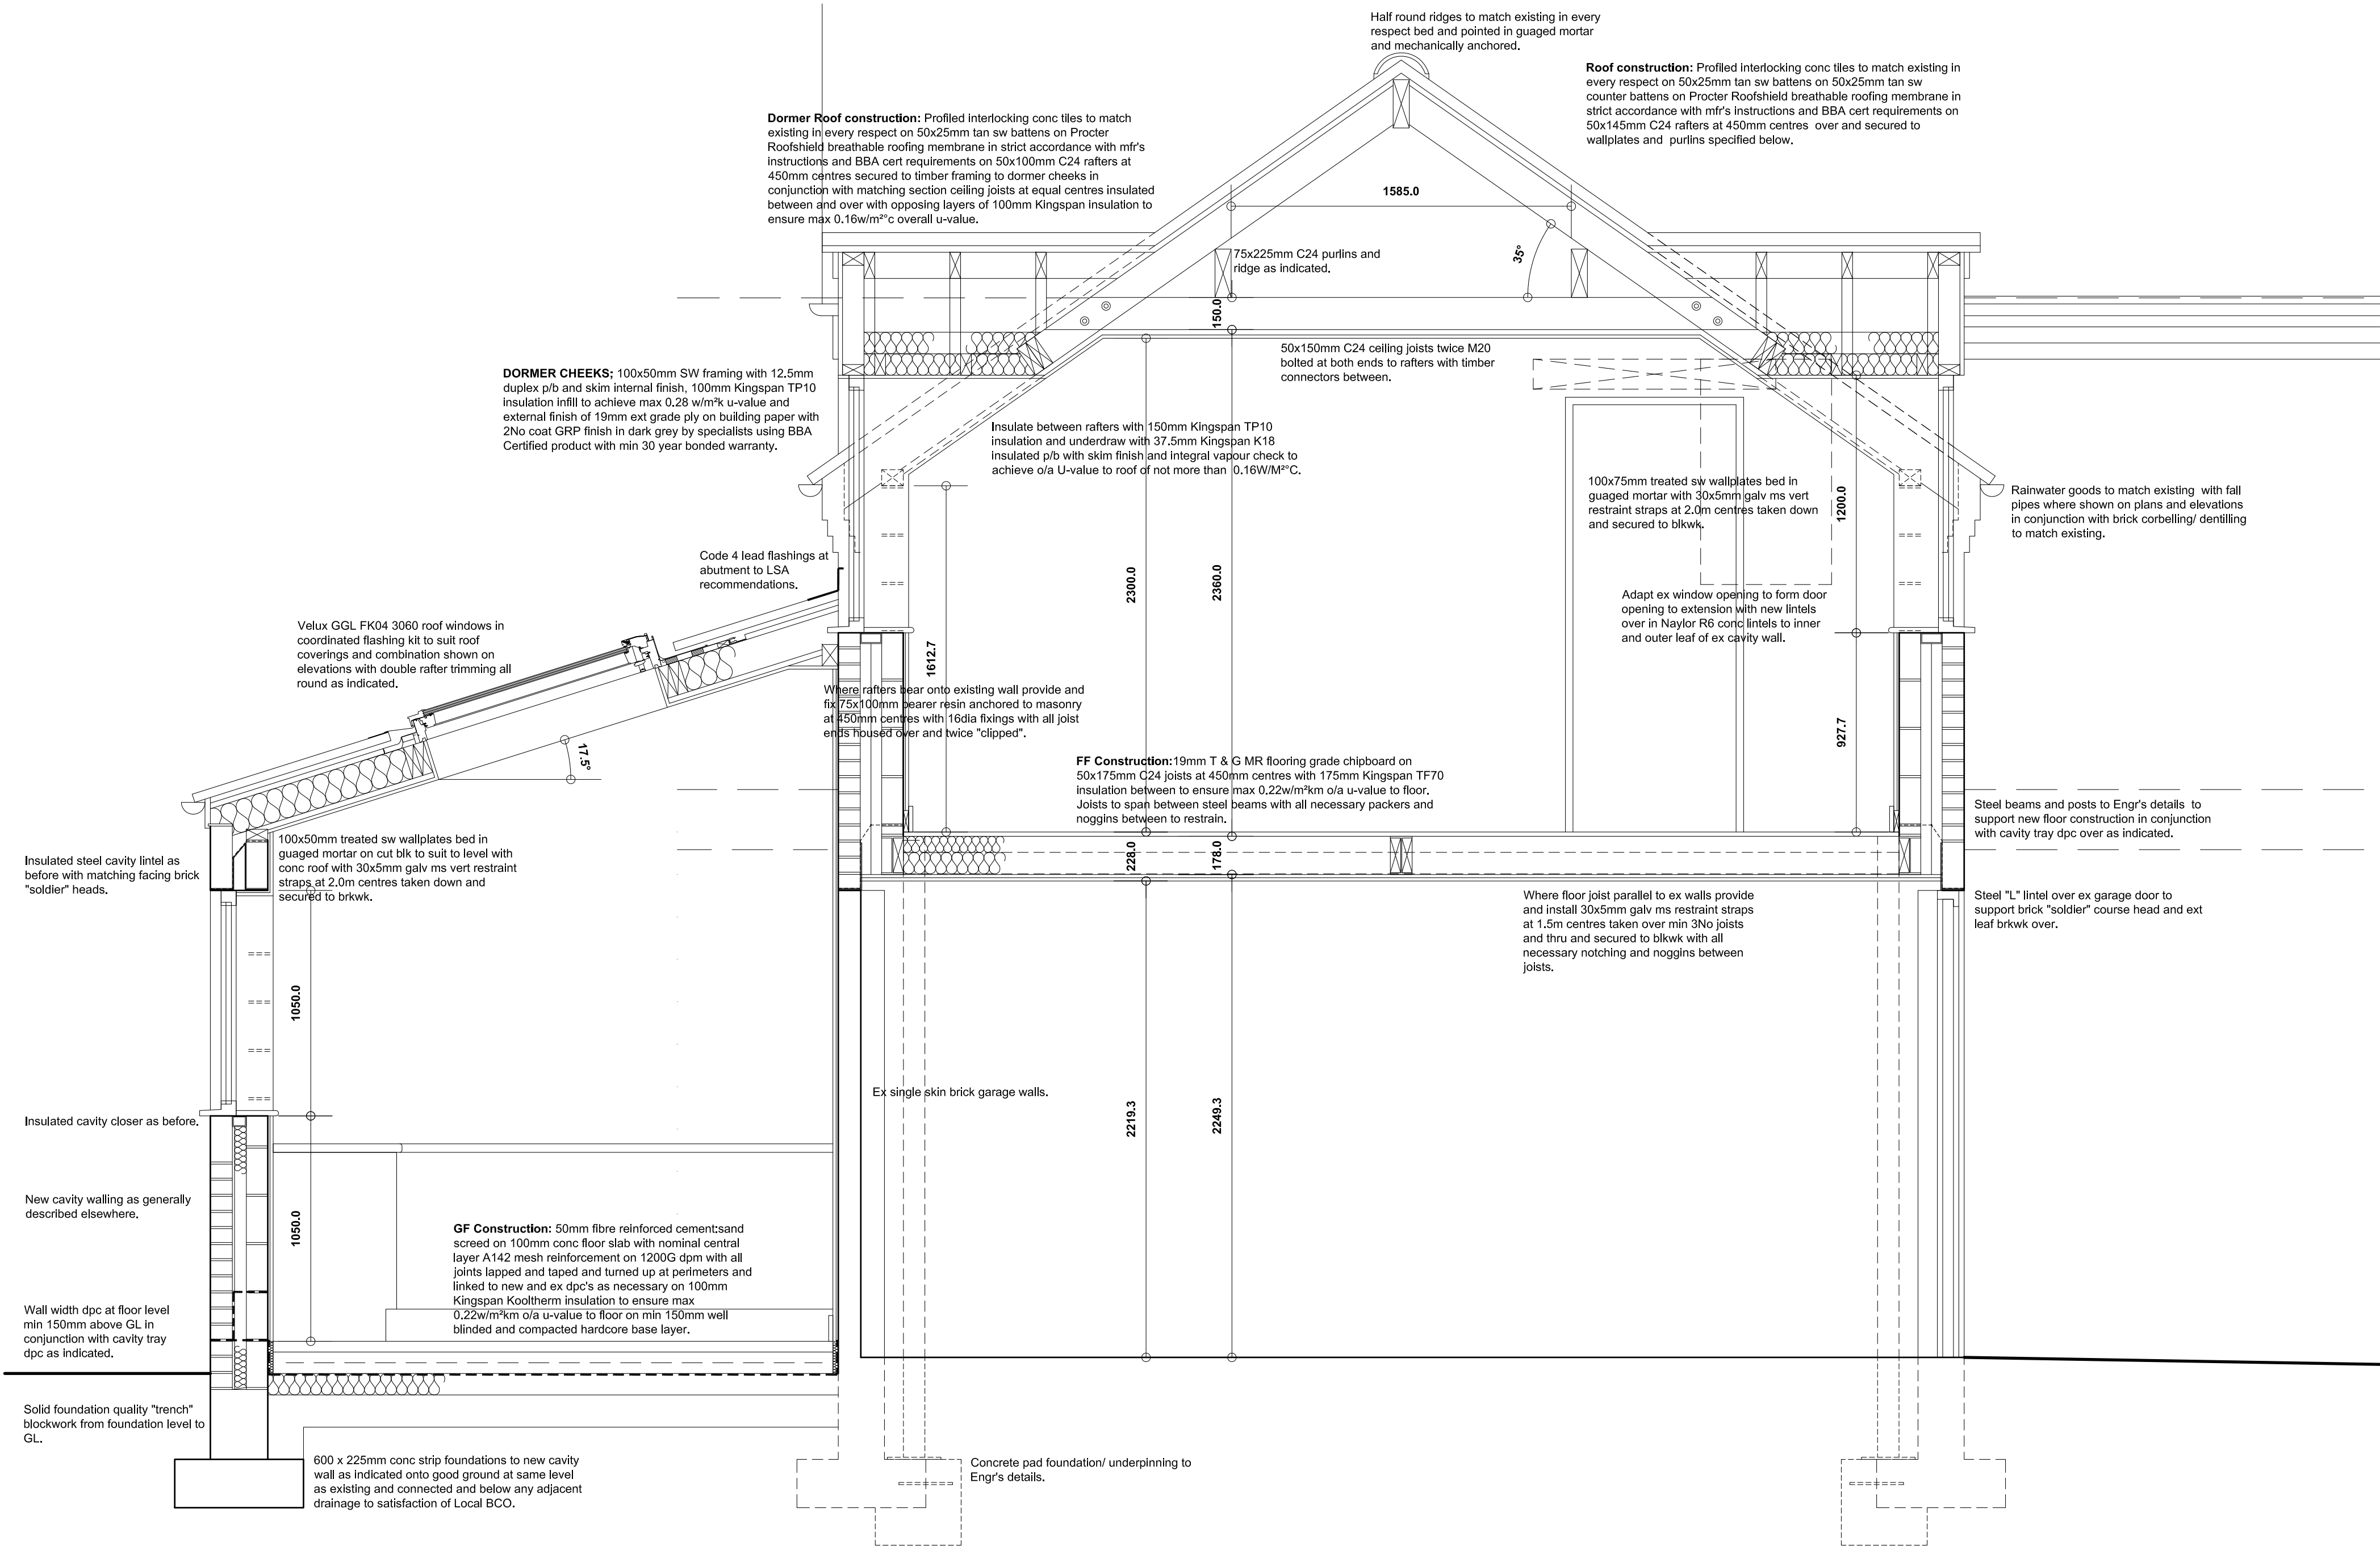

TYPICAL COMBINED SECTION


B	27/11/2017	Floor spec clarified as discussed with client.
A	22/08/2017	Revised as discussed with Clients.

Revision	Date	Description
----------	------	-------------

PROPOSED EXTENSIONS TO
8 BRETAS PARK, MONK BRETTON,
BARNESLEY, S71 1XW.

DETAILED PROPOSALS
Elevations 2 & Typical Section.

George Dye & Beverley Conway.

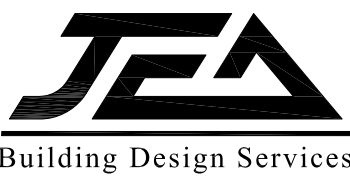

JEA Architectural Ltd
23 Windmill Road, Wombwell,
Barnsley, S73 8PW.
Tel: 01226 754507
Email: jsahd@btconnect.com

This drawing and the copyright is the Architectural Company's property and maybe used or reproduced only by agreement. All Dimensions in Millimetres Unless specified otherwise and subject to verification on site.

Scale: 1:20/50 @ A1 Date: JUNE 2017

Ref: 201630 Drwg No: 03

0 cm	2 cm	4 cm	6 cm
------	------	------	------