




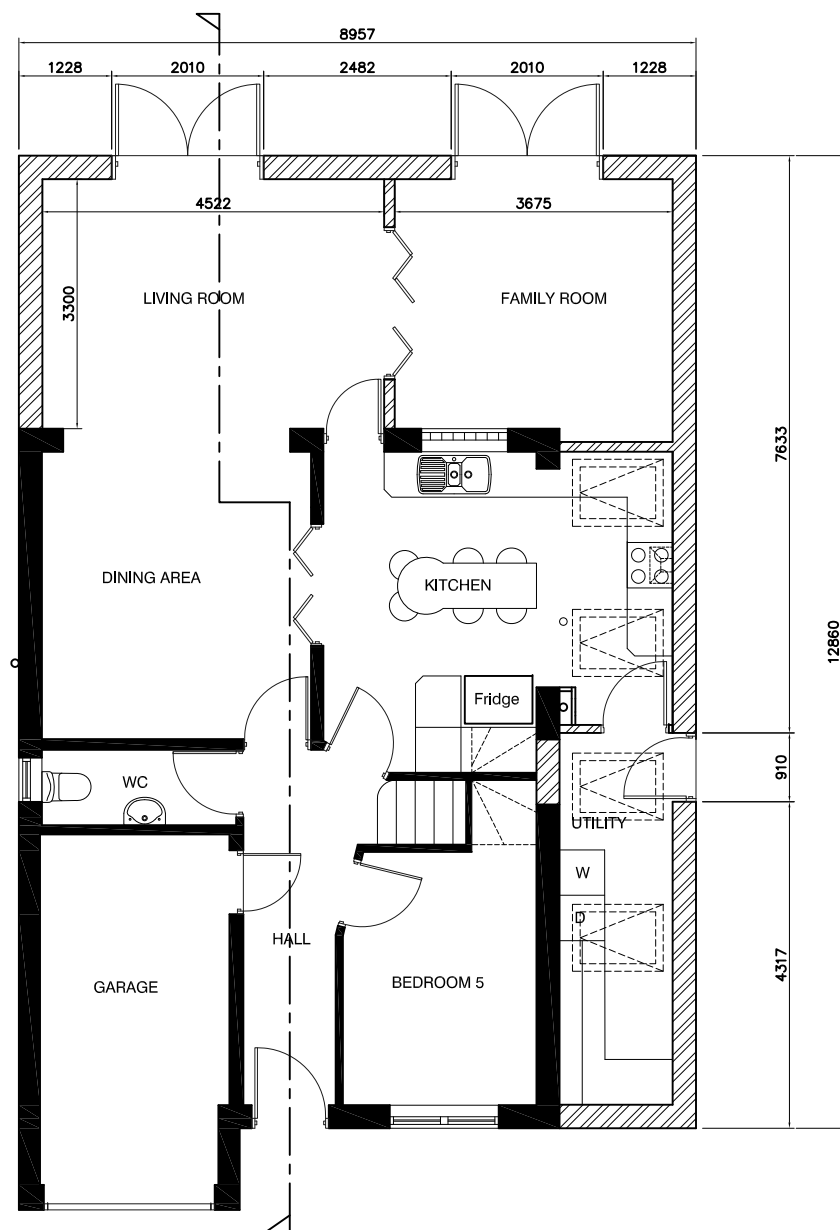

Ground Floor Plan

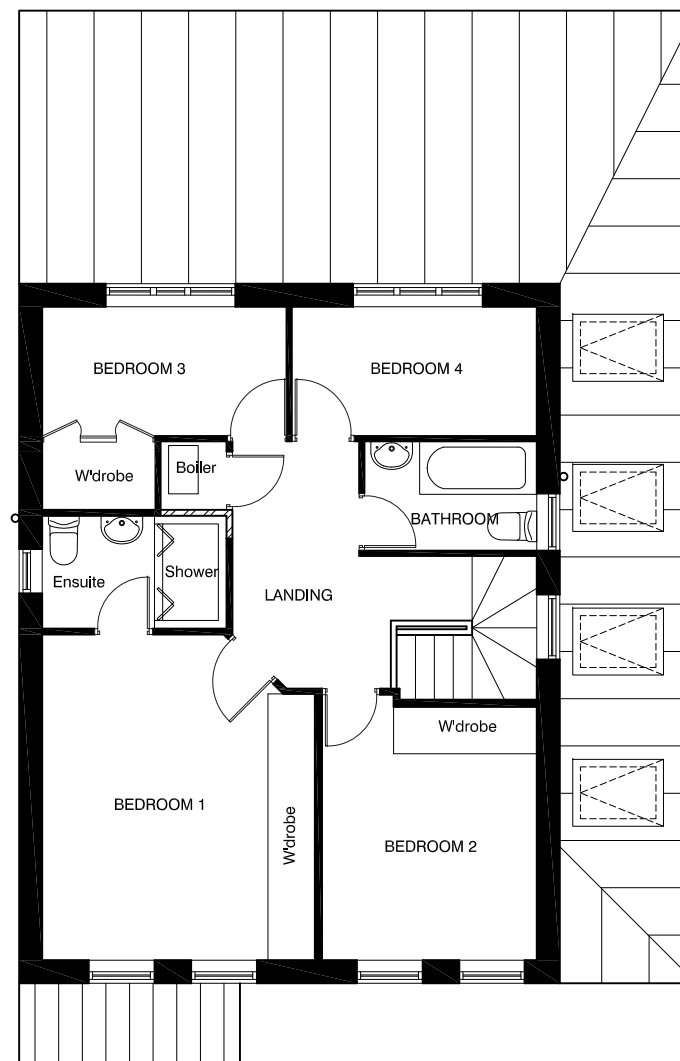

First Floor Plan

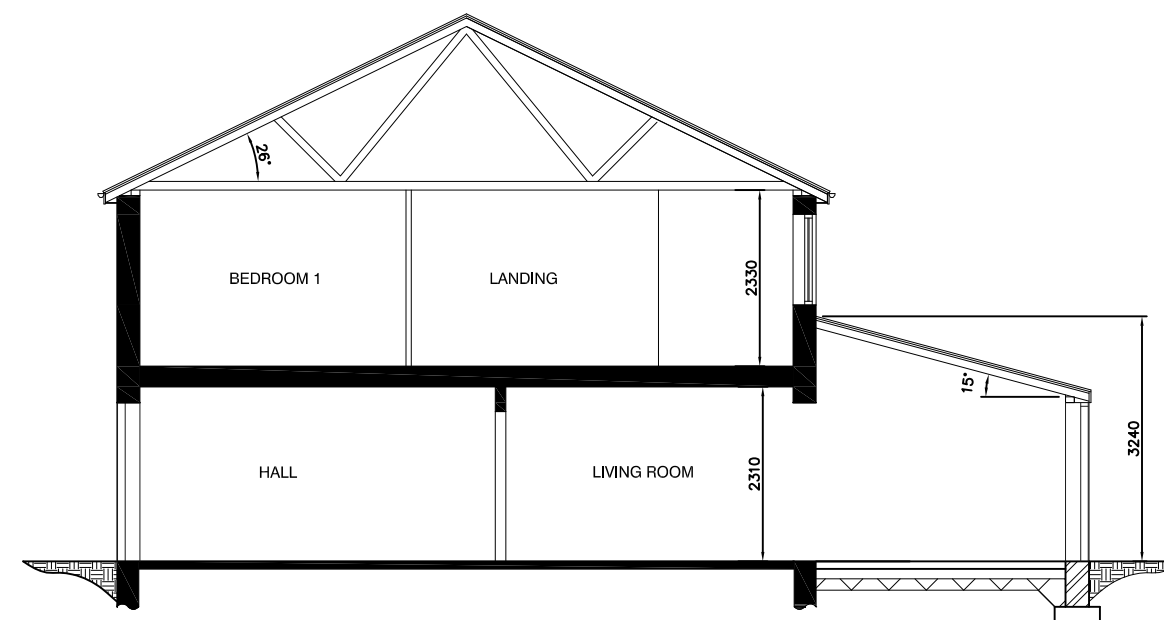

Section

Walls

Multi Brown brick to match existing


Roof :

Antique Brown (Ludlow Major Interlocking Tile) to match existing in style and colour

Windows/Doors:

Upvc white / glazing to match existing

Important notice: Do not scale off this drawing. Critical dimensions should be checked on site prior to works commencing. Dimensional conflicts should be brought to Draw It's attention as soon as they become apparent. Failure to do so could render the contractor liable for subsequent losses. Copyright In this drawing and any work executed from this drawing remains the property of Draw It.

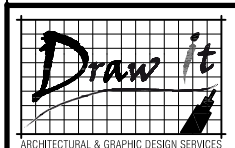

07762656187
steven@drawit.biz
www.drawit.biz
15 Medway Close
Barugh Green
Barnsley
S75 1NY

**PLANNING
PROPOSED**

CLIENT:
Mr M Crossley

SITE ADDRESS:
3 Bayford Way
Wombwell, Barnsley
S73 0BU

PROJECT:
Proposed new single storey side and
rear extension, including internal alterations

DWG OF: Floor Plans

Drawn by: SH	Scale: 1:100	Date: 09/12/2010
Dwg No: 1014_104	Rev	

© Copyright Draw it 2010