




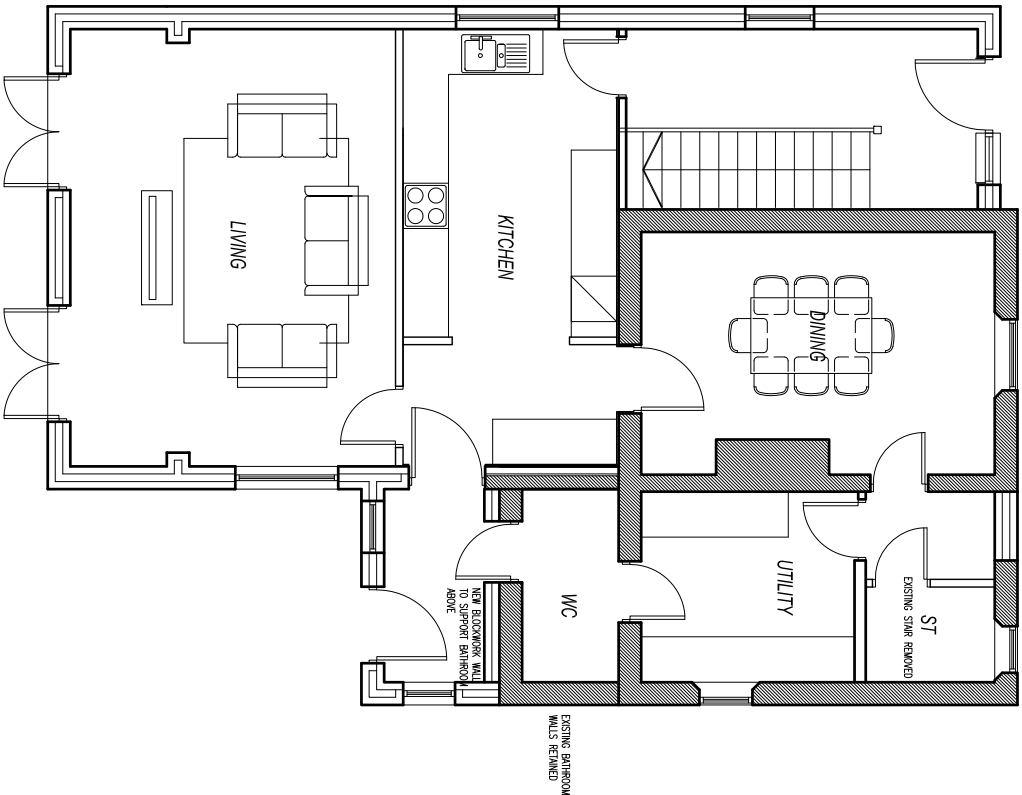

PROPOSED GROUND FLOOR PLAN
SCALE 1:50

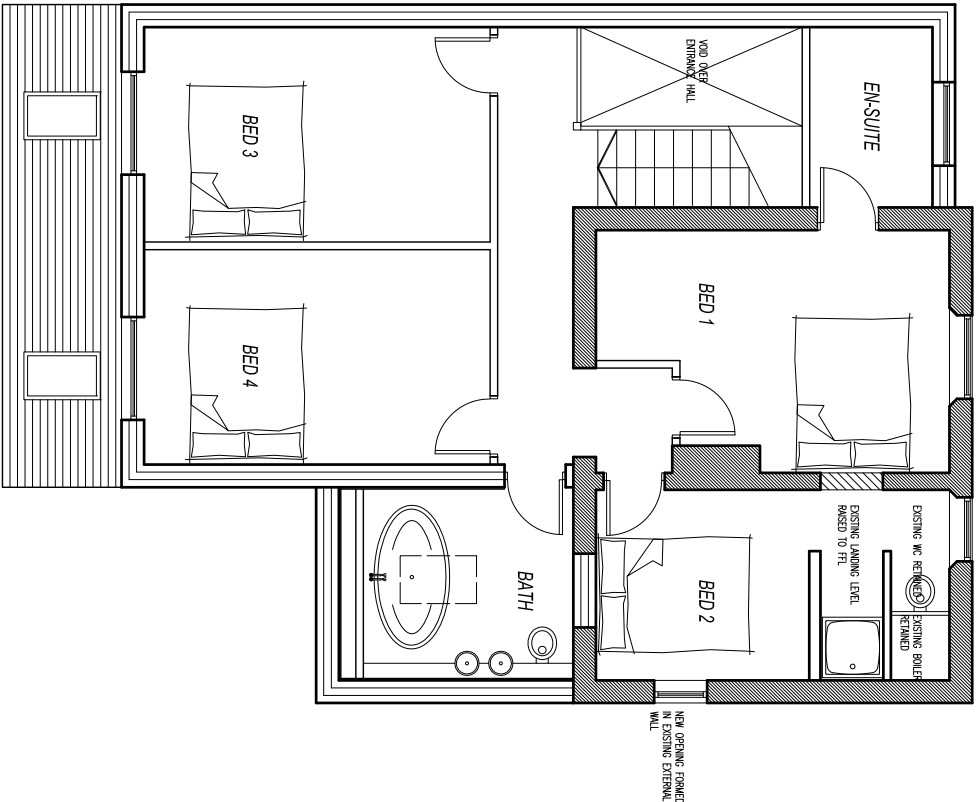

PROPOSED FIRST FLOOR PLAN
SCALE 1:50

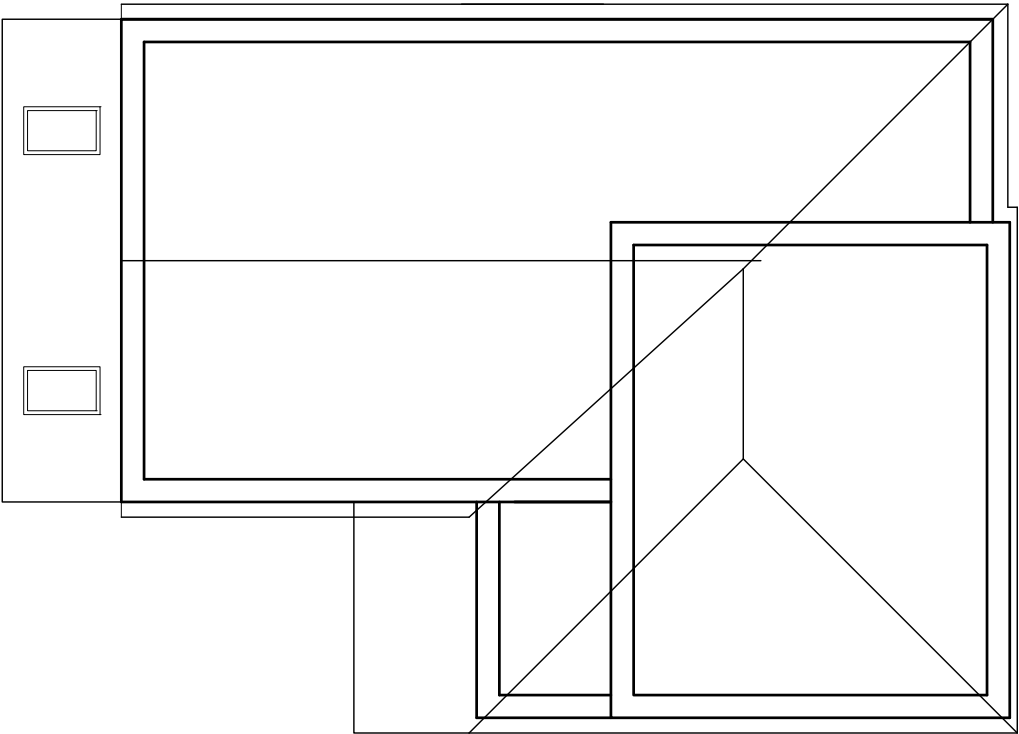

PROPOSED ROOF PLAN
SCALE 1:50

DRAWN	CHECKED	DATE	SCALE	REVISION
-	-	01/2010	1,100	-
Client	Mr and Mrs Rawson			
Job	Meadow Road, Royston			
Title	Proposed Floor Plans			
Dwg. No.	1002-004			

© COPYRIGHT EXISTS ON THE DESIGNS AND INFORMATION SHOWN ON THIS DRAWING
The Contractor must verify all dimensions on site before making shop drawings or commencing work of any kind. No dimensions to be scaled from this drawing. Architect to be notified of any discrepancies in dimensions immediately.