




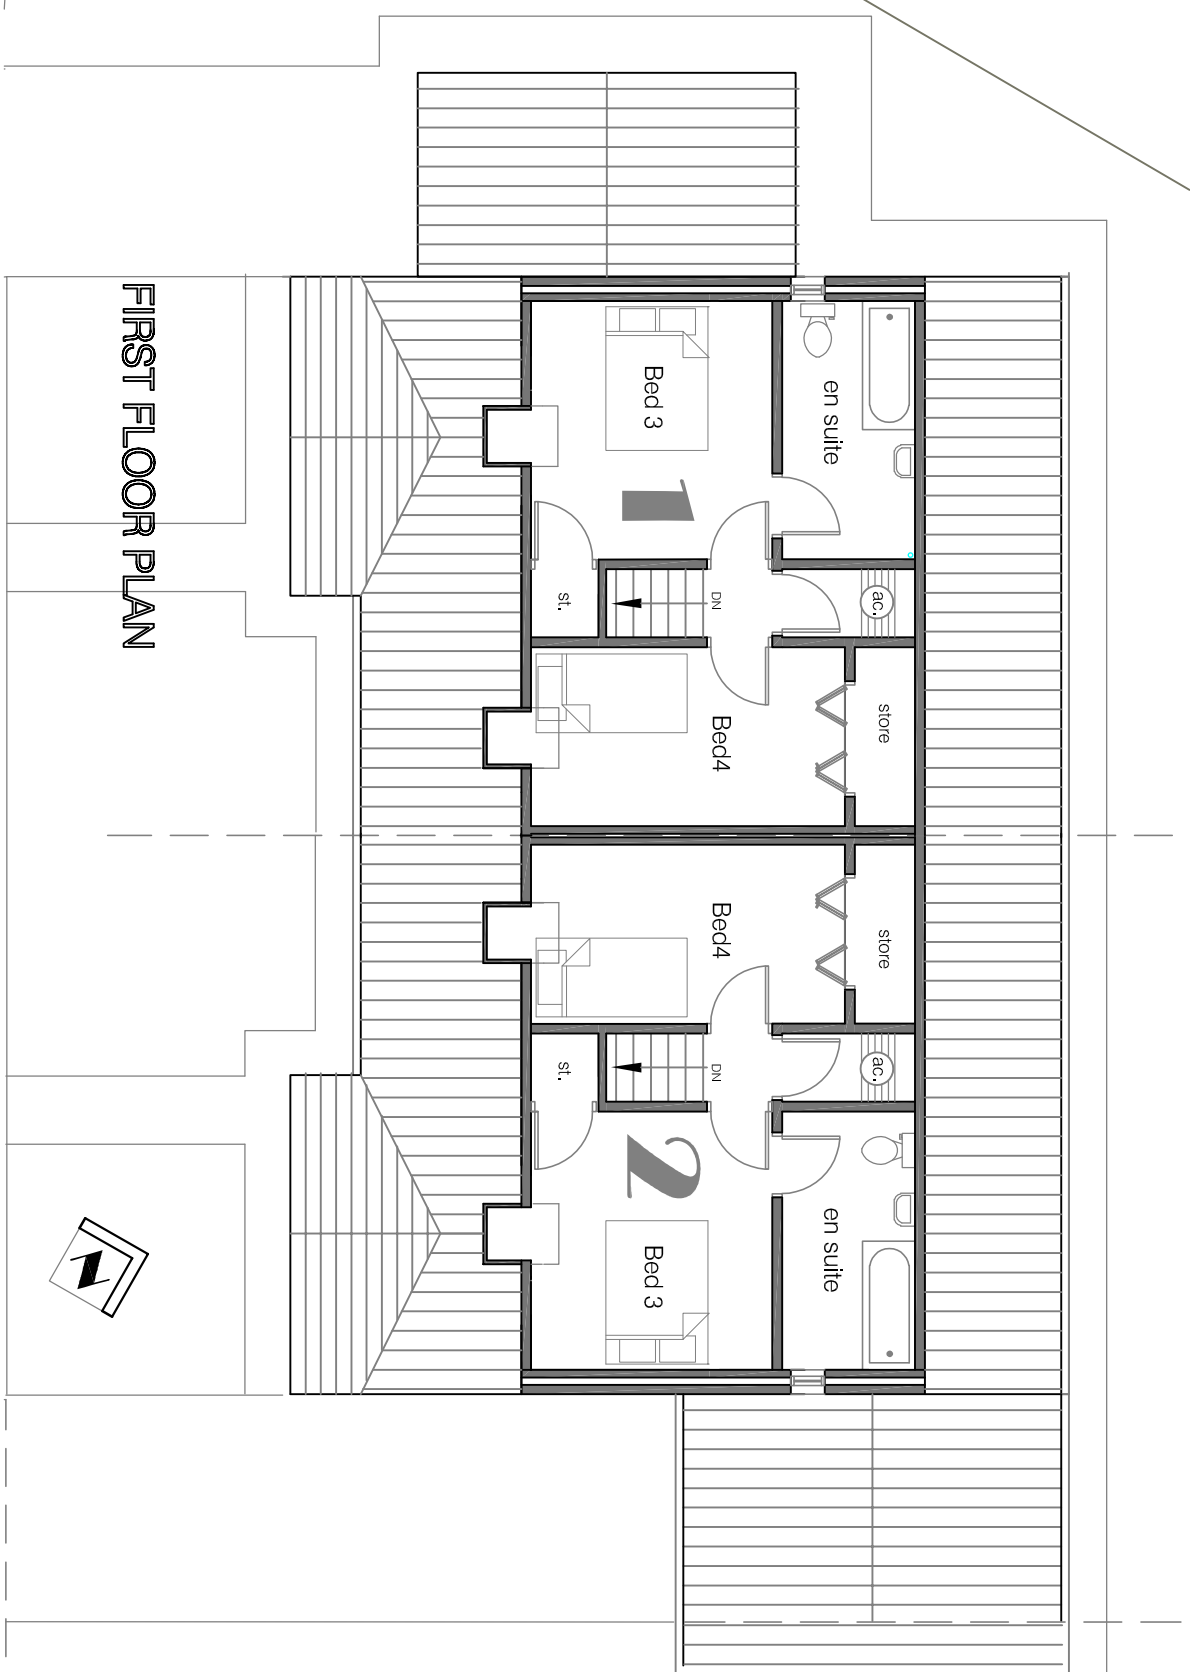


FIRST FLOOR PLAN

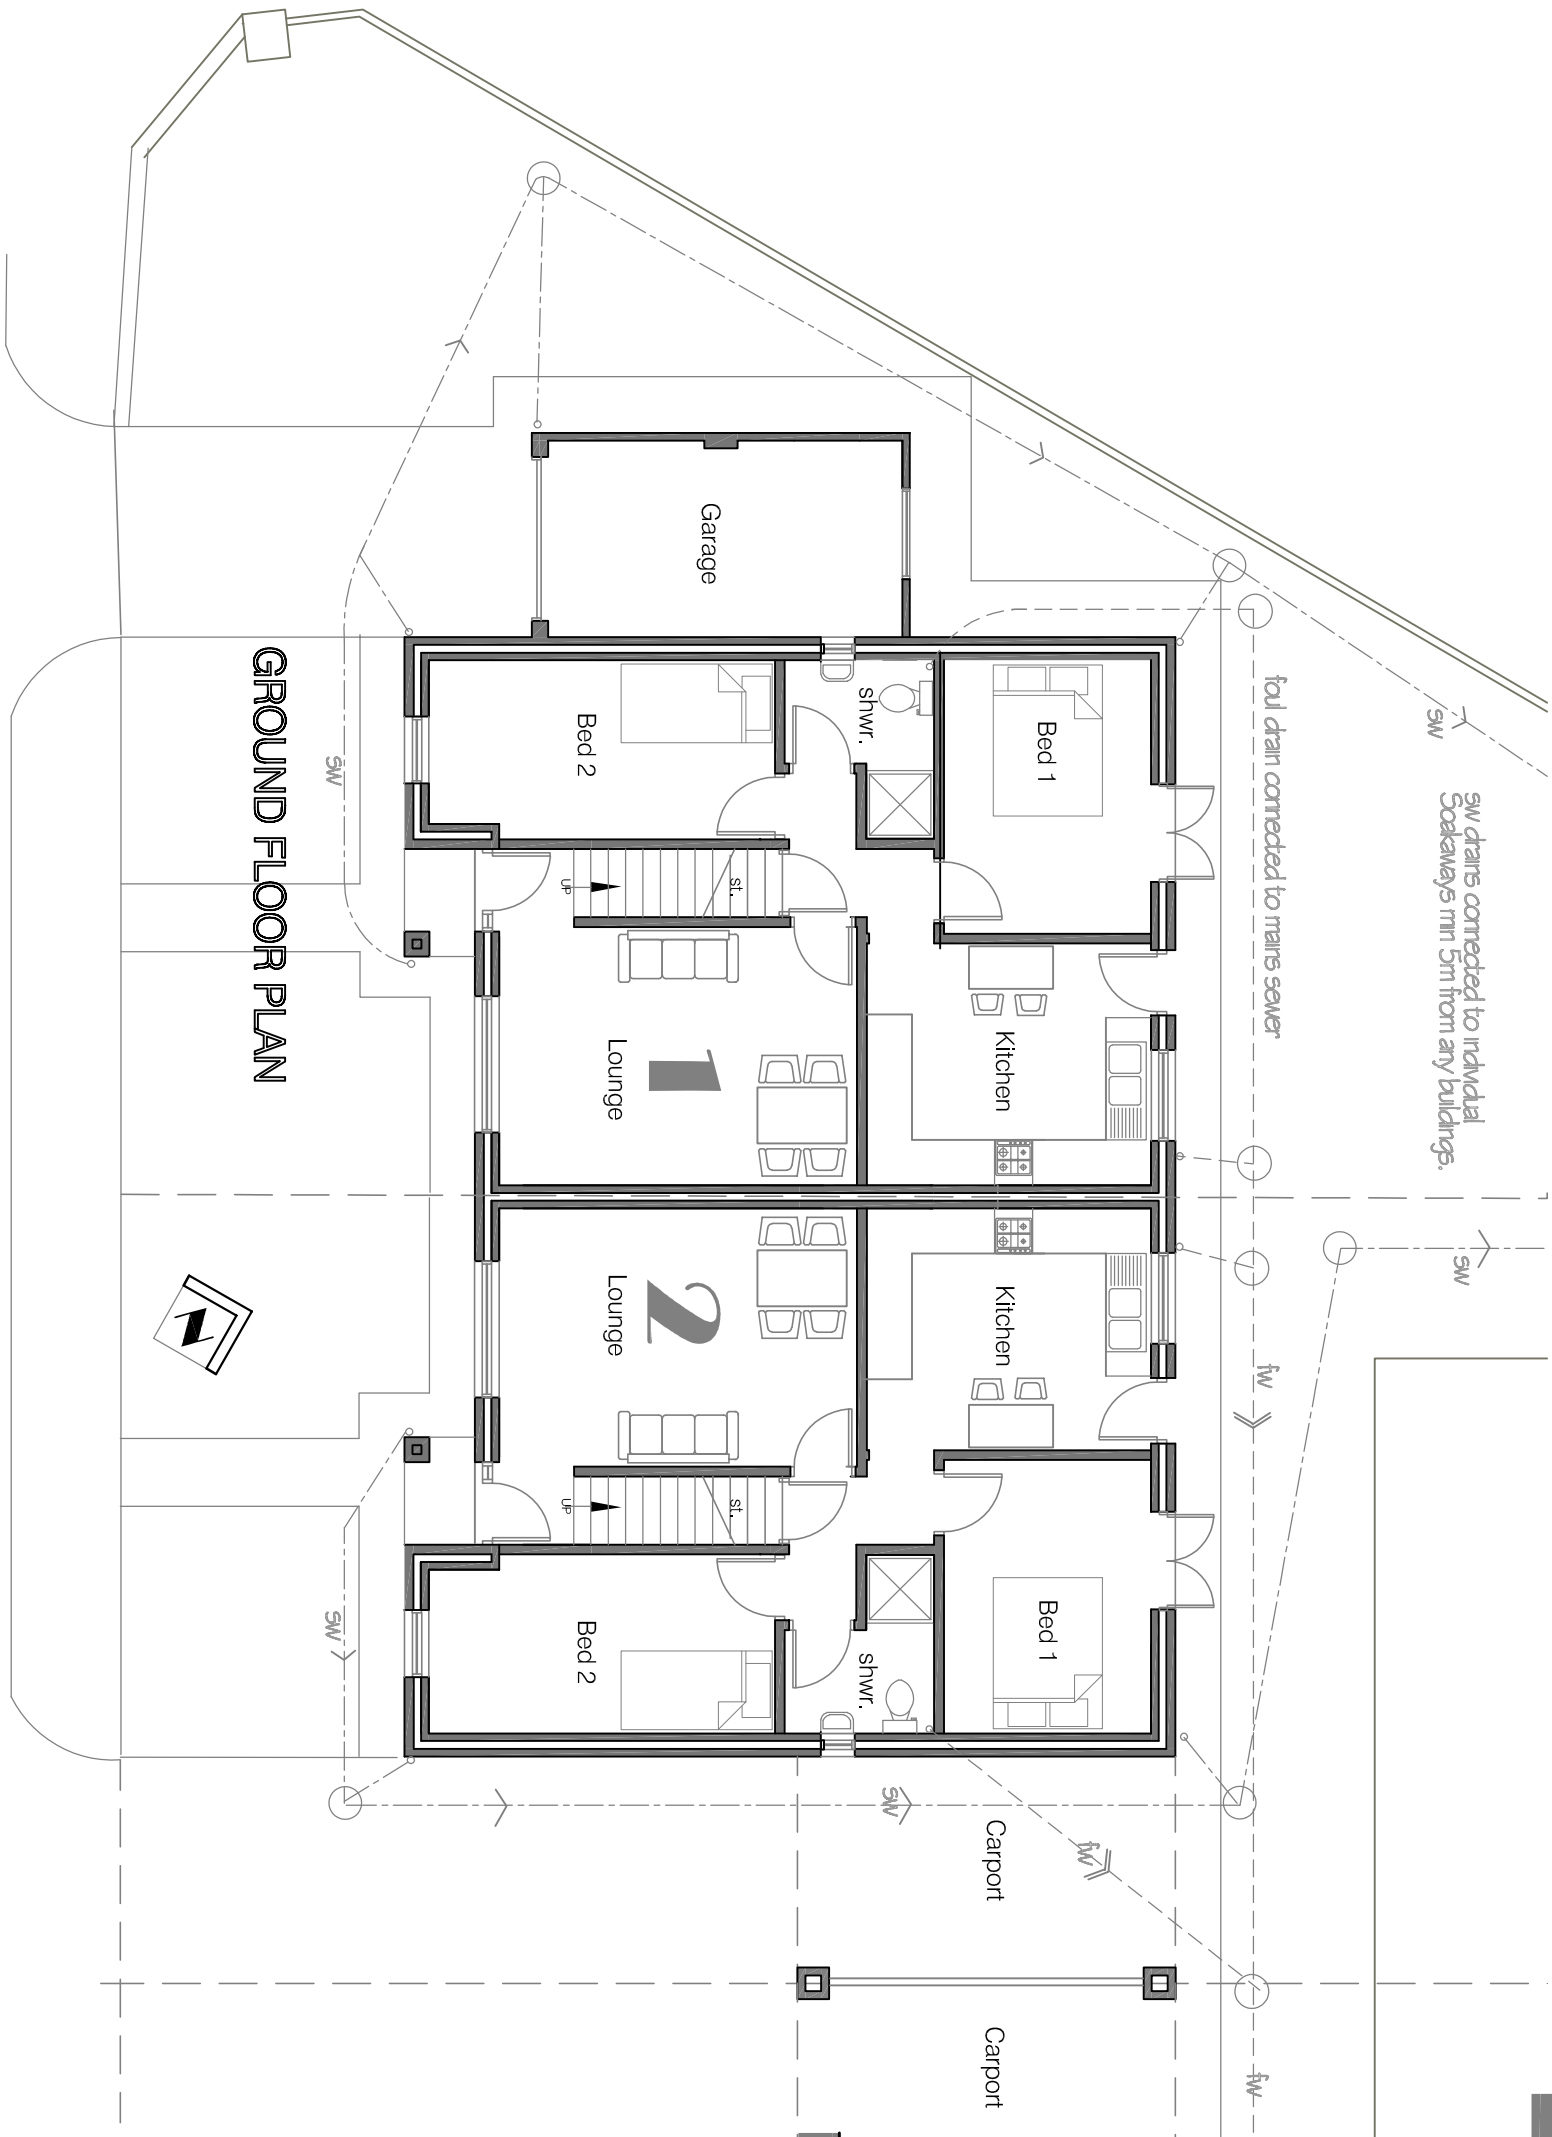


GROUND FLOOR PLAN

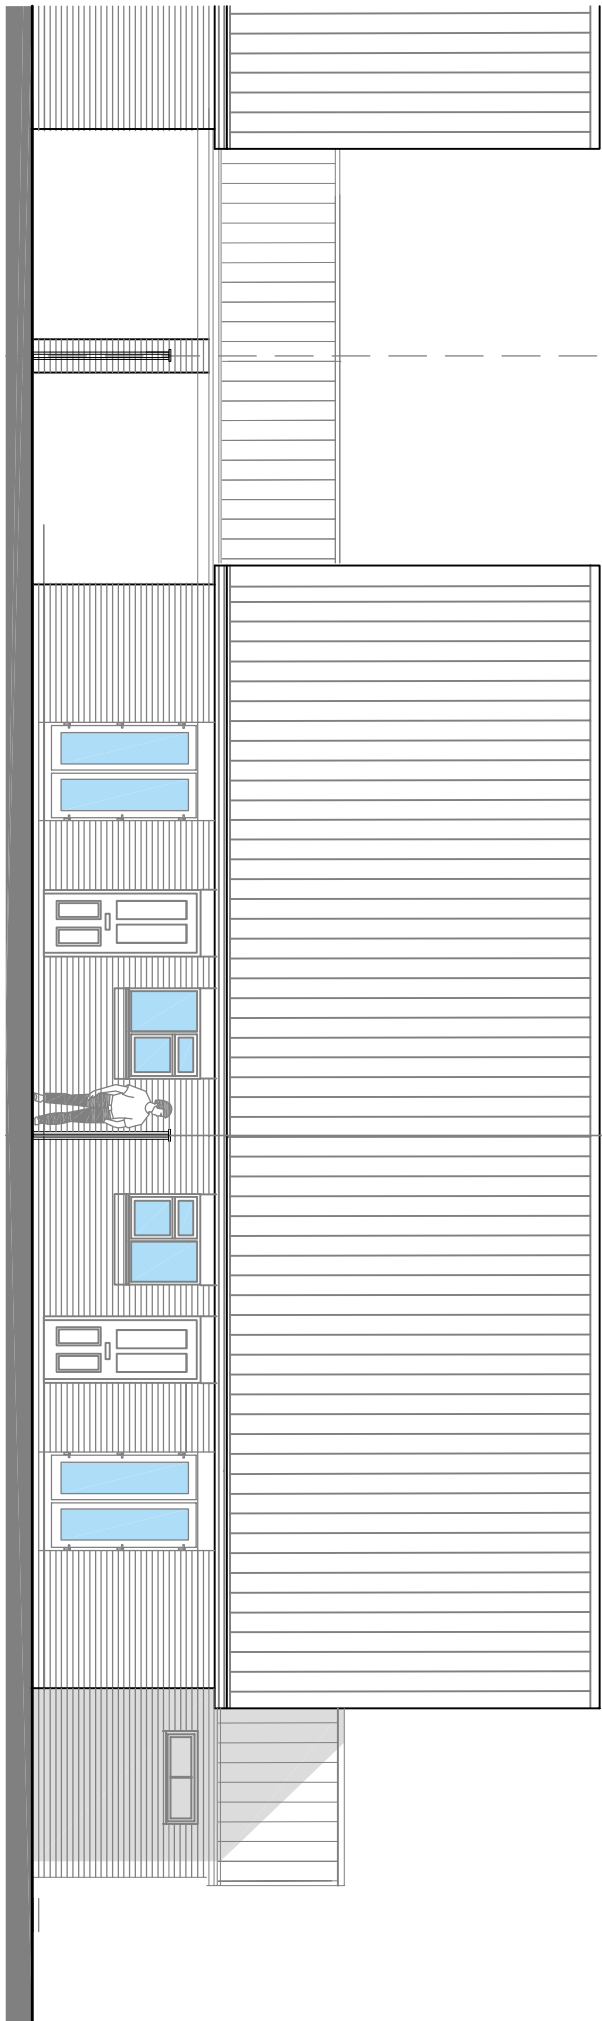


SOUTH ELEVATION units 1 & 2

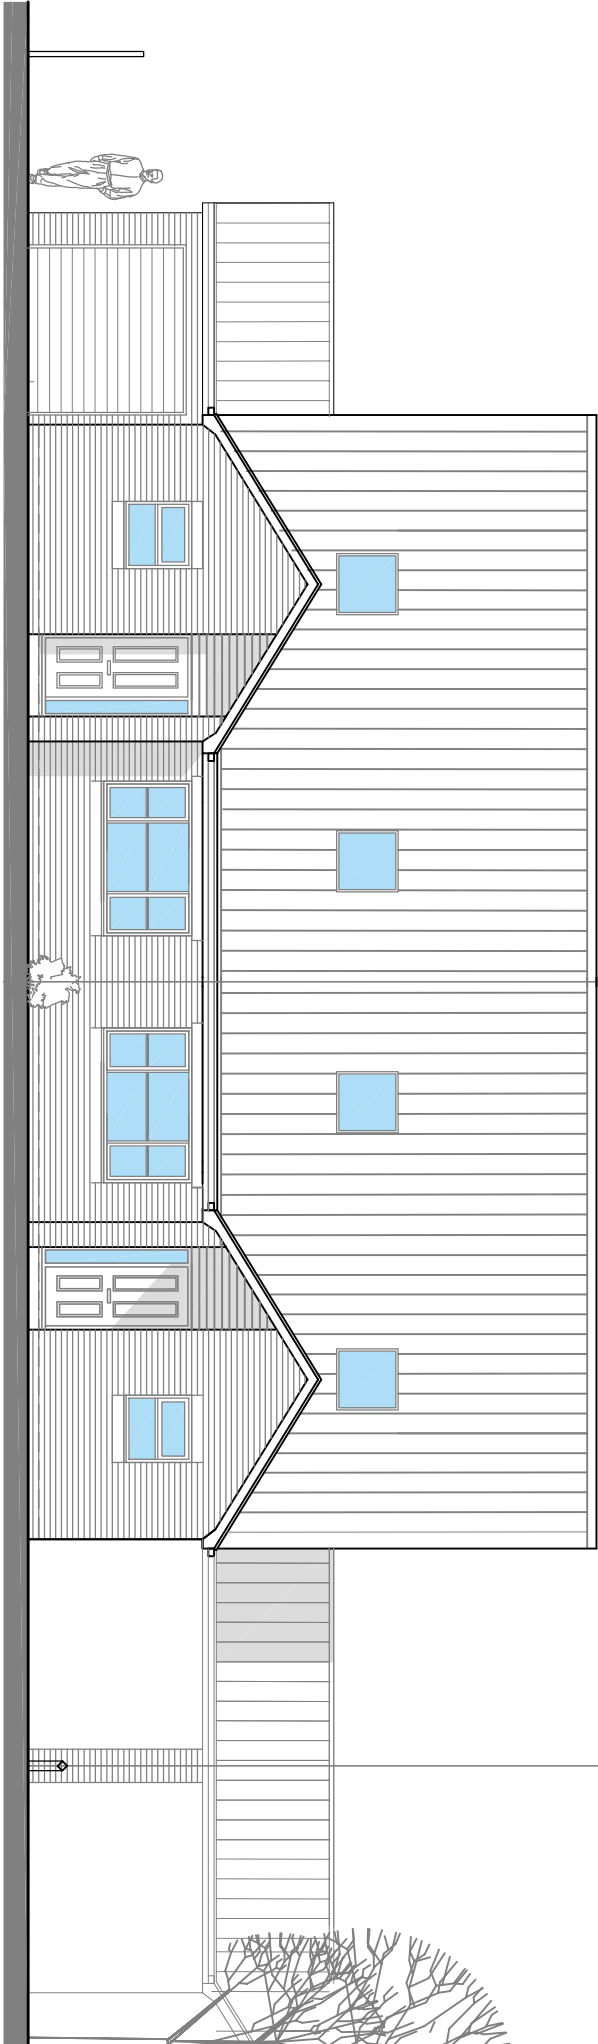

NORTH ELEVATION units 1 & 2

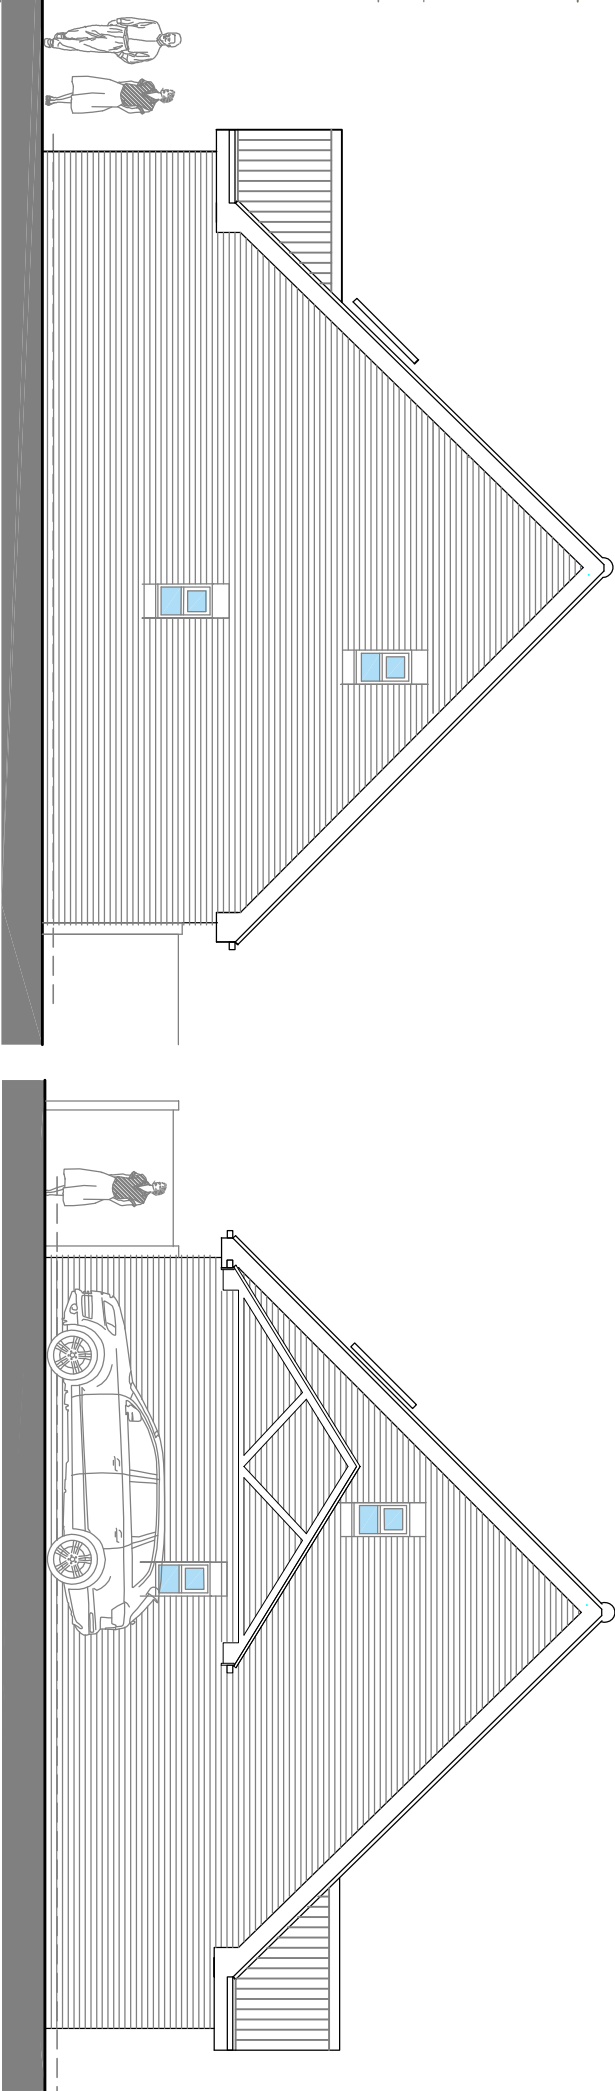

EAST ELEVATION unit 6

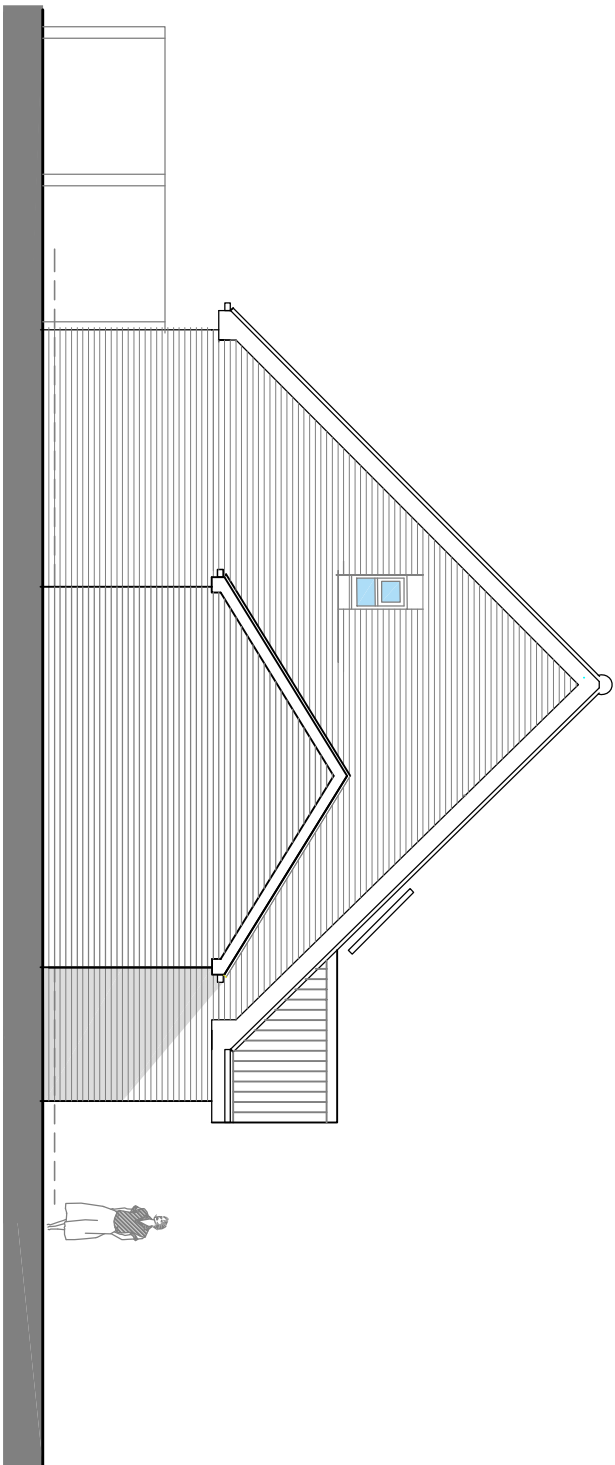

WEST ELEVATION unit 1

Project
Proposed Dwellings
adjoining Darley Ave.
Ward Green
Barnsley S70 6SJ
Drawing
Proposed Building
Scale 1:100@A2
Date January 2020

ADFEAL architect
Michael Cooper Dip.Arch RIBA
The Mission, Bridge Lane,
Rawcliffe Bridge, DN14 8NH
(01405) 839944 m.0751496 1001
adfeal@adfeal.com

Dwg No.
RDD20PB.1
Rev.