

P F HOLLEWORTH

Architecture & Design

Ref : 1741

19th May 2017

Barnsley Metropolitan Borough Council
Planning and Building Control
PO Box 634
Barnsley
S70 9GG



Dear Sir/Madam

Planning app. 2, Liley Lane, Ecklands, Millhouse Green, Sheffield, S36 9NG
Planning Portal Number 06085310

We enclose 2 copies of the location plan and drawings to accompany the above on line planning application that was submitted on line on Friday 19th May.


The planning submission fee will be paid over the phone by the applicant.

If you have any queries please contact me.

Yours faithfully

A large, stylized handwritten signature in blue ink, appearing to be 'P F Holleworth'.

P F Holleworth

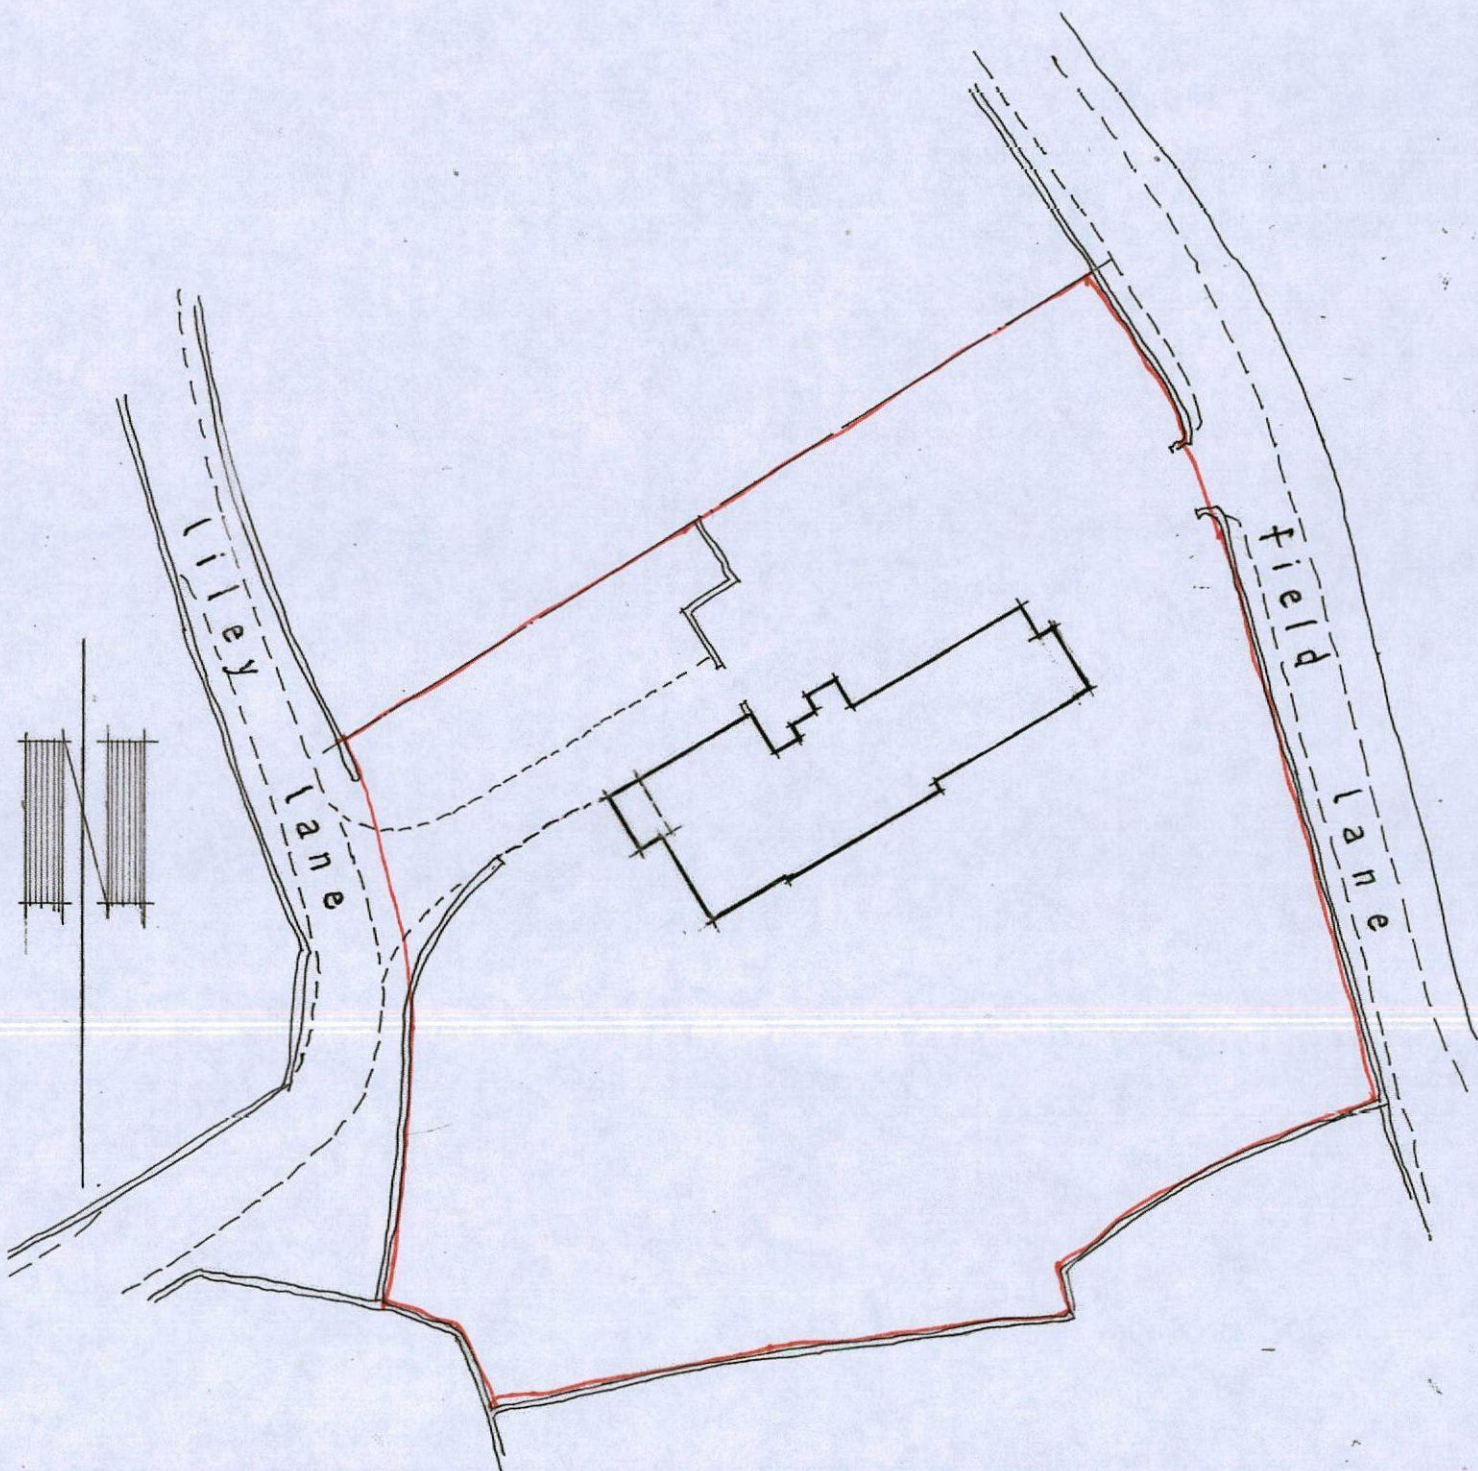


LOCATION PLAN


2 LILEY LANE

MILLHOUSE LANE


DRG NO 1741.1

SCALE 1.500

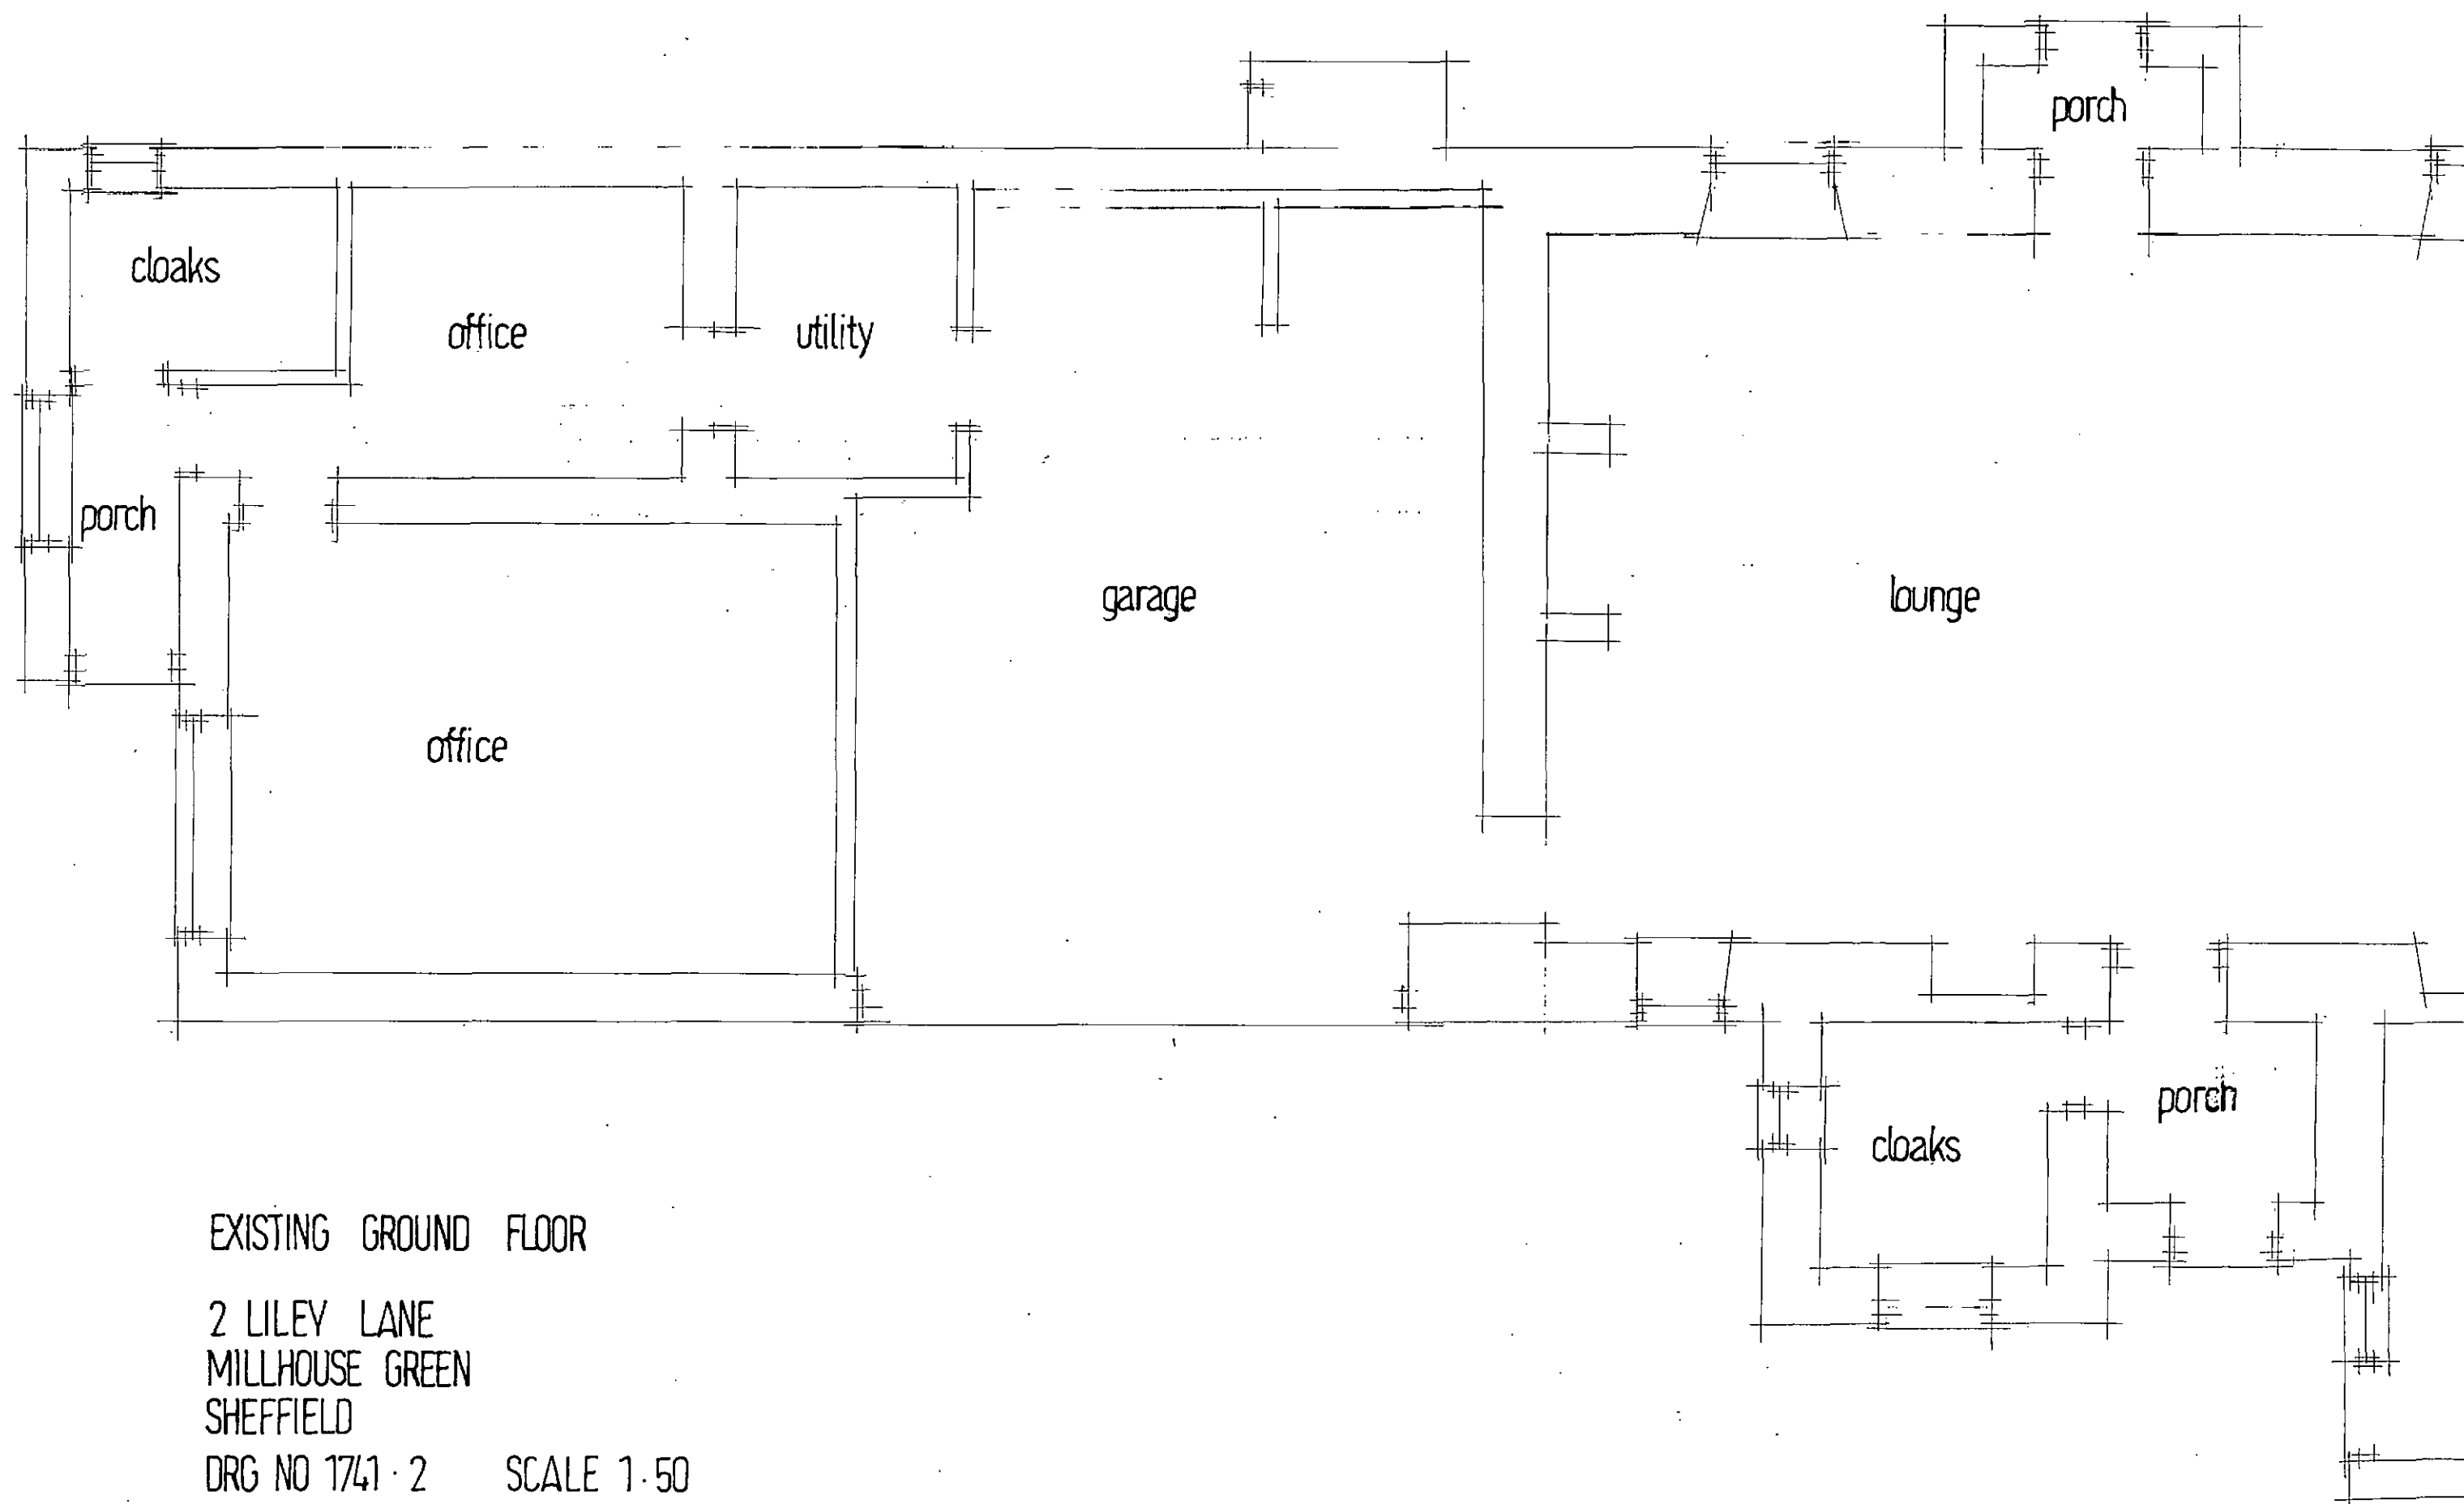


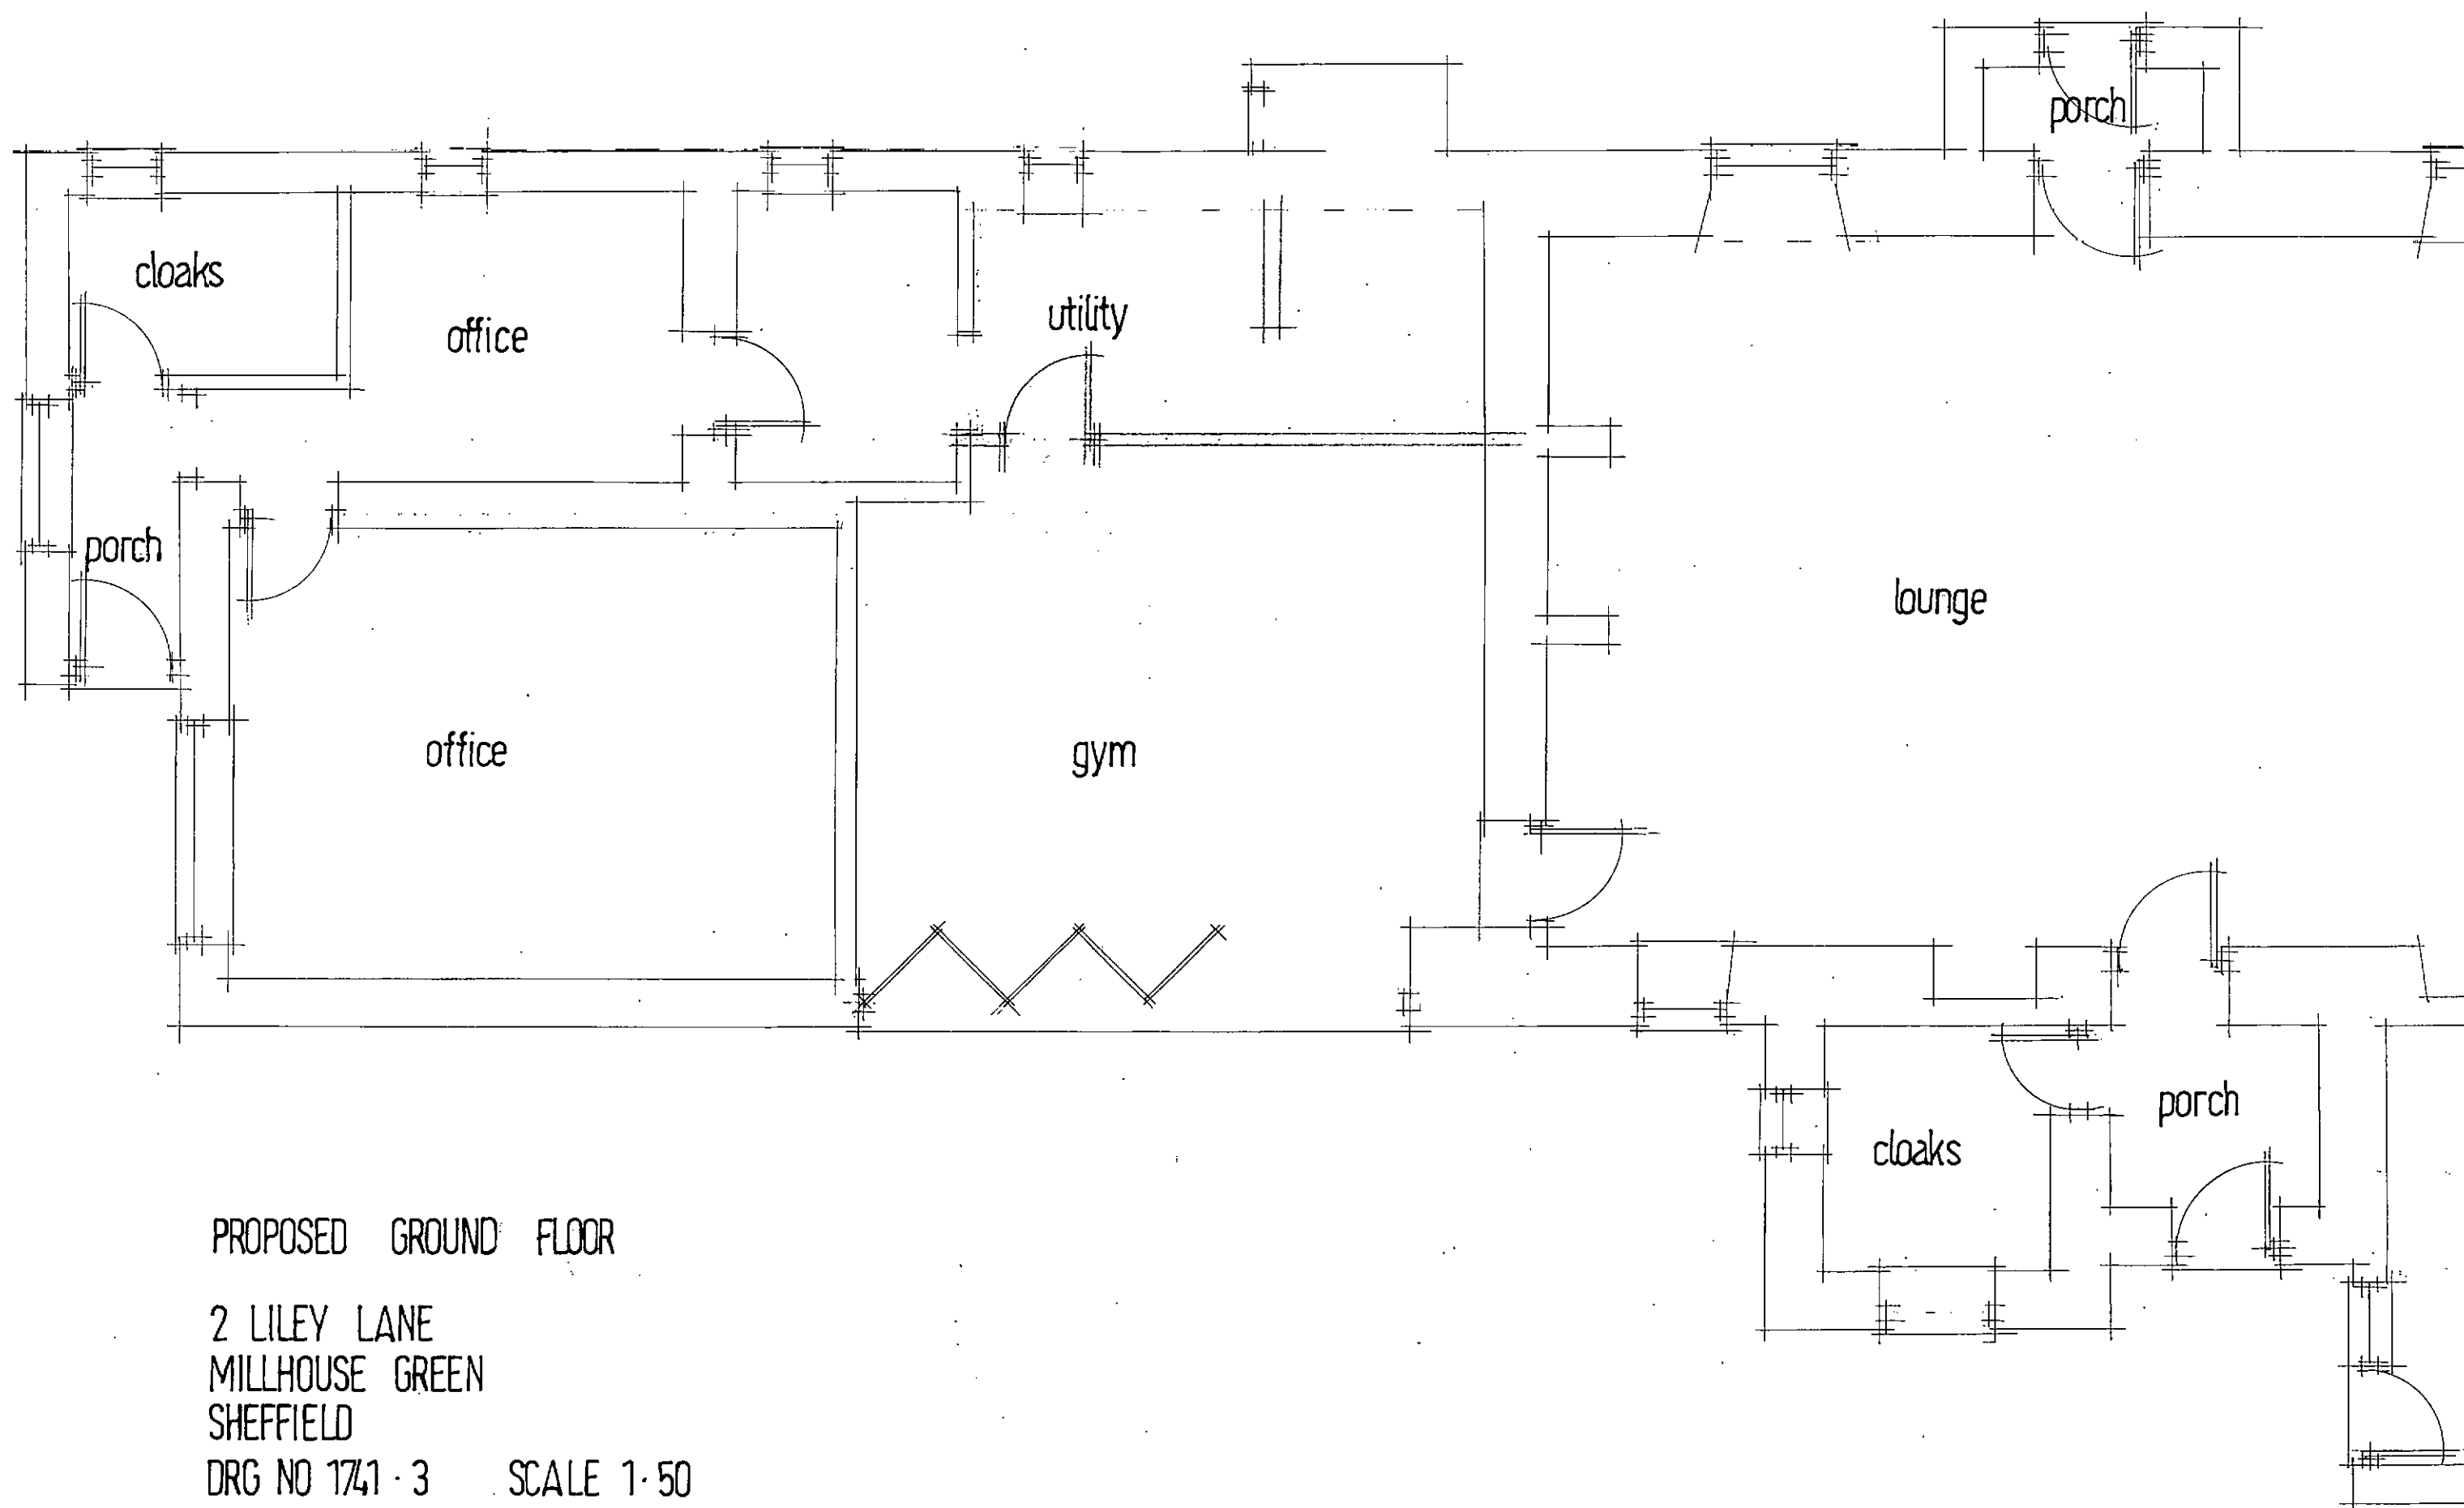

2 LILEY LANE
MILLHOUSE GREEN
SHEFFIELD
EXISTING ELEVATIONS
DRG NO 1741-4 SCALE 1:50

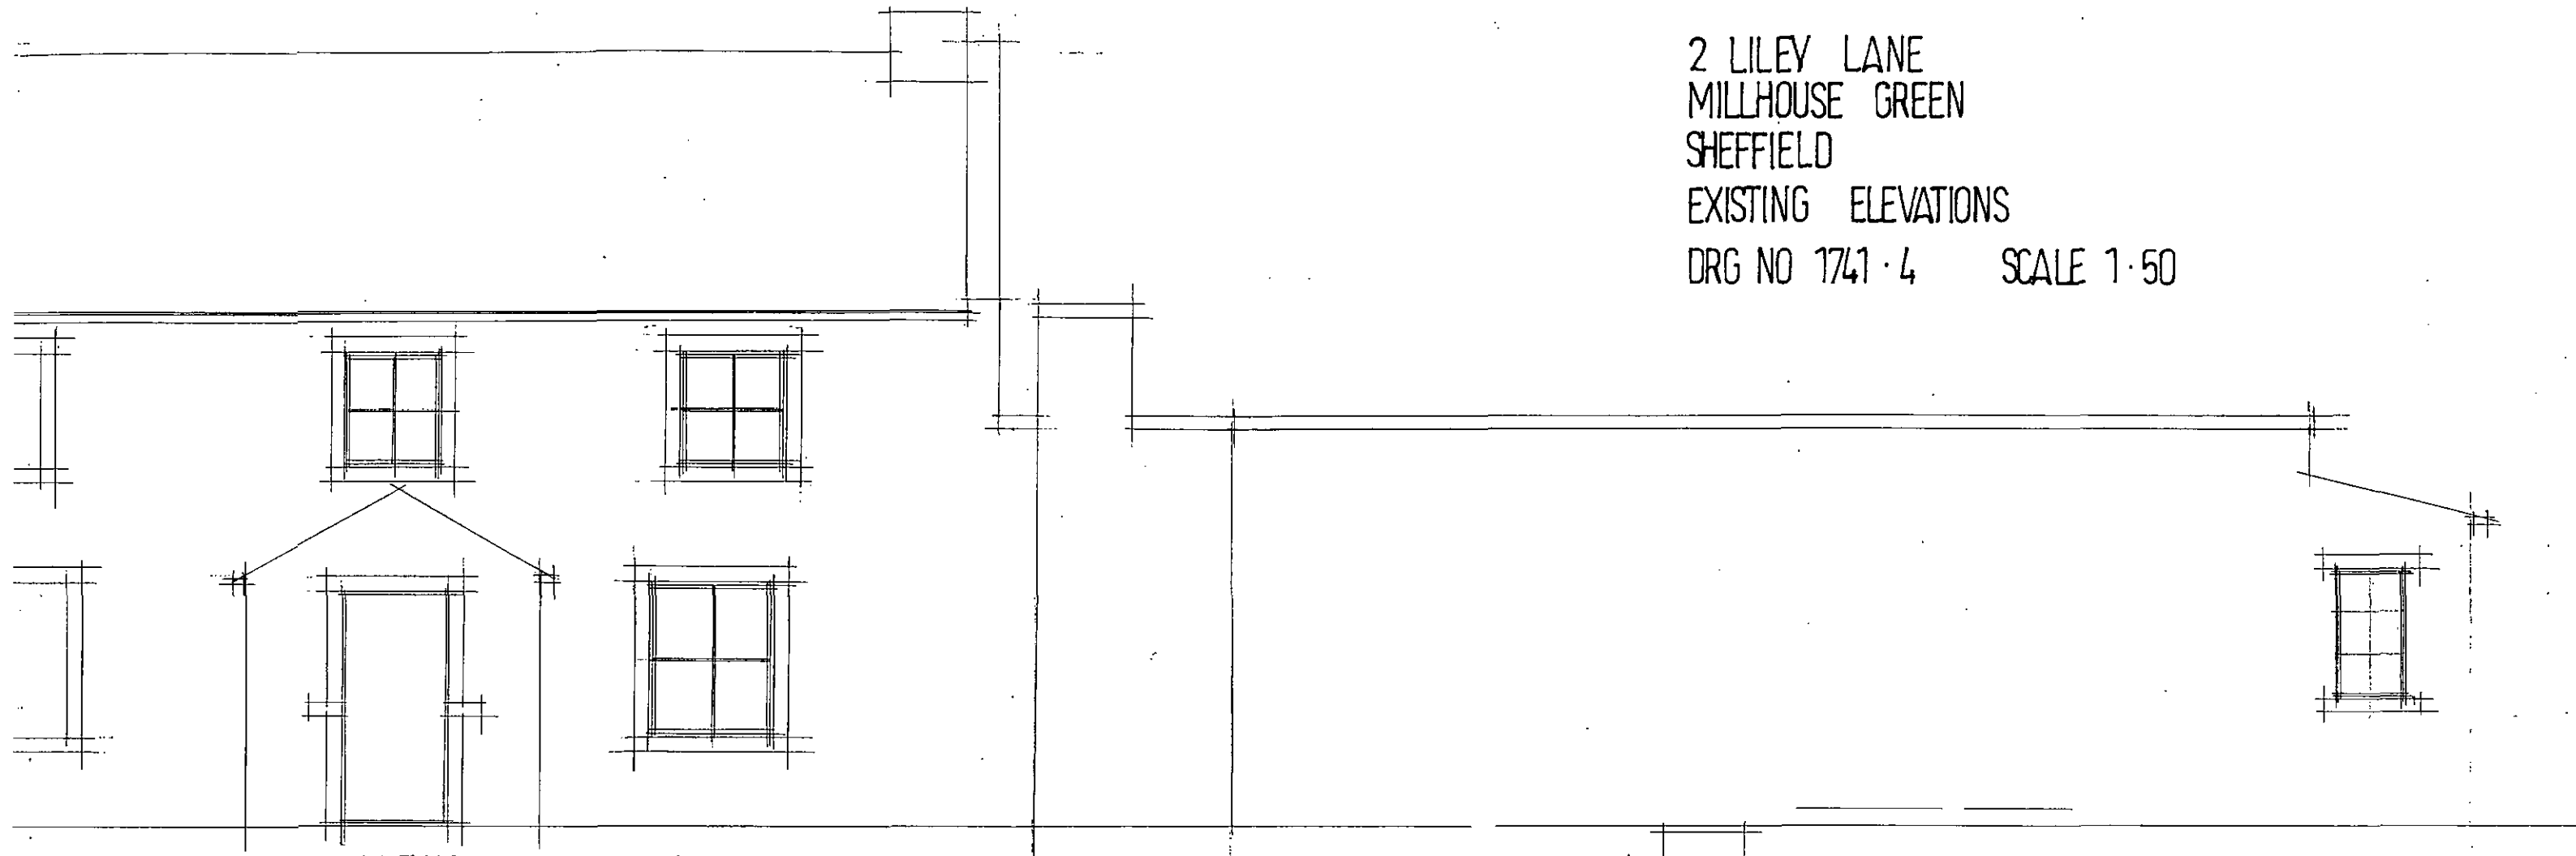


EXISTING SOUTH EAST ELEVATION

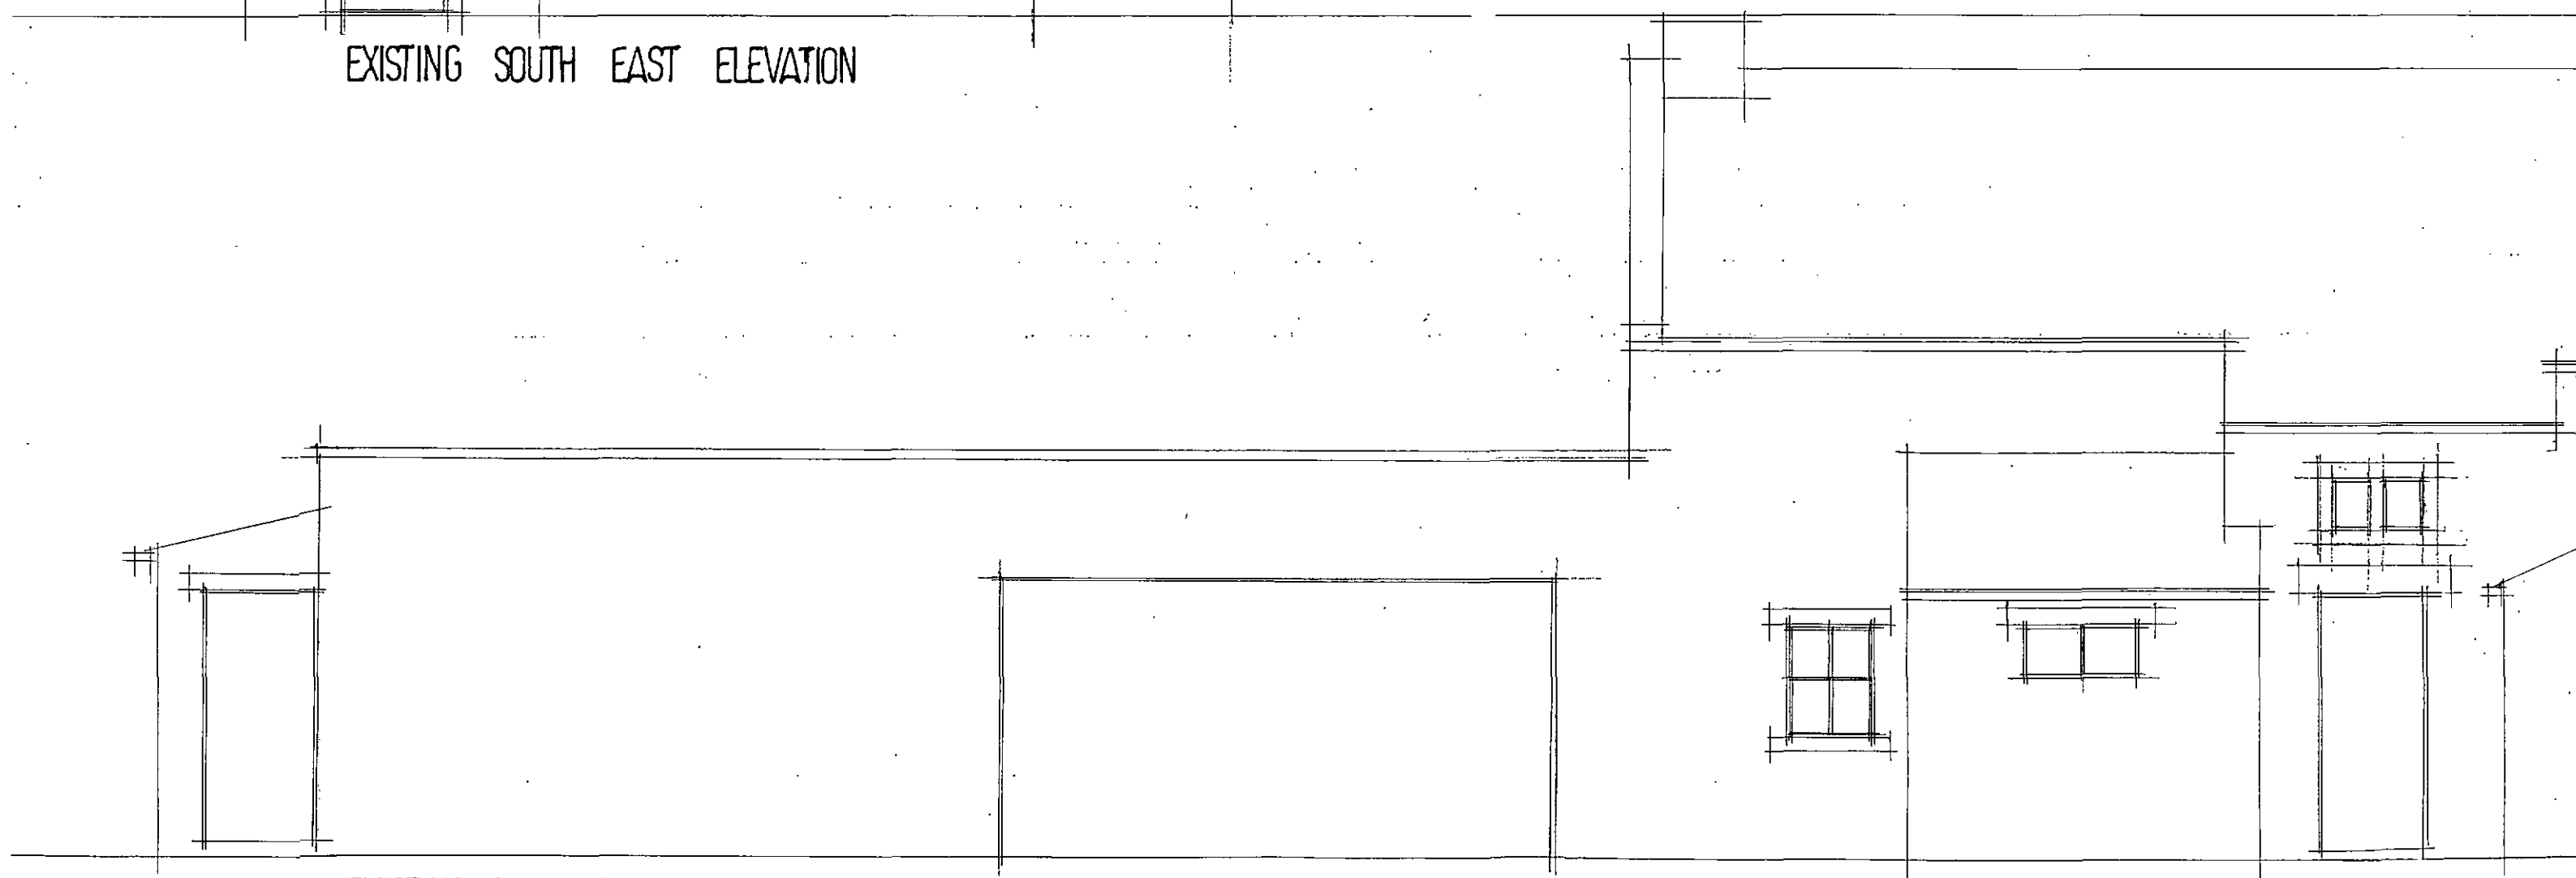


EXISTING NORTH WEST ELEVATION

2 LILEY LANE
MILLHOUSE GREEN SHEFFIELD
PROPOSED ELEVATIONS


DRG NO 1741-5 SCALE 1:50

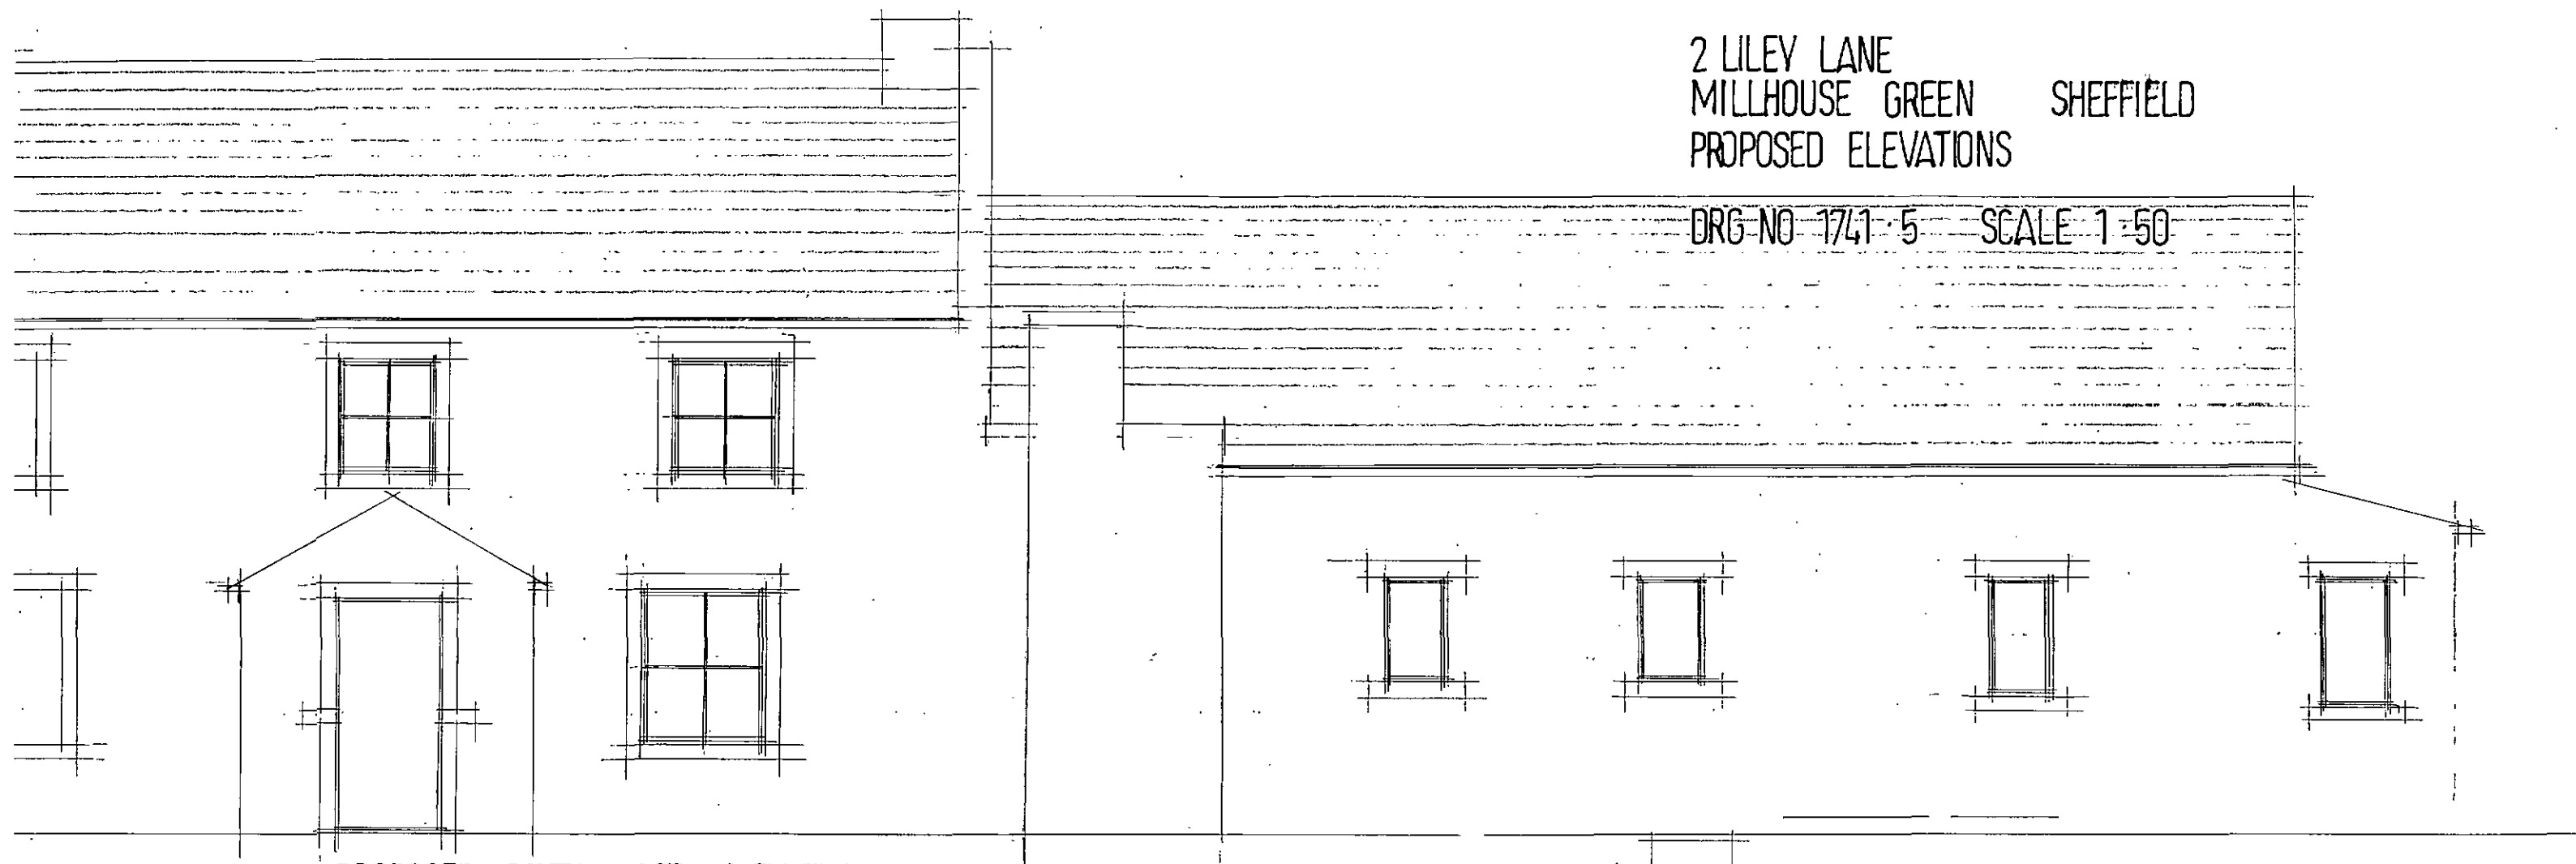


PROPOSED SOUTH EAST ELEVATION

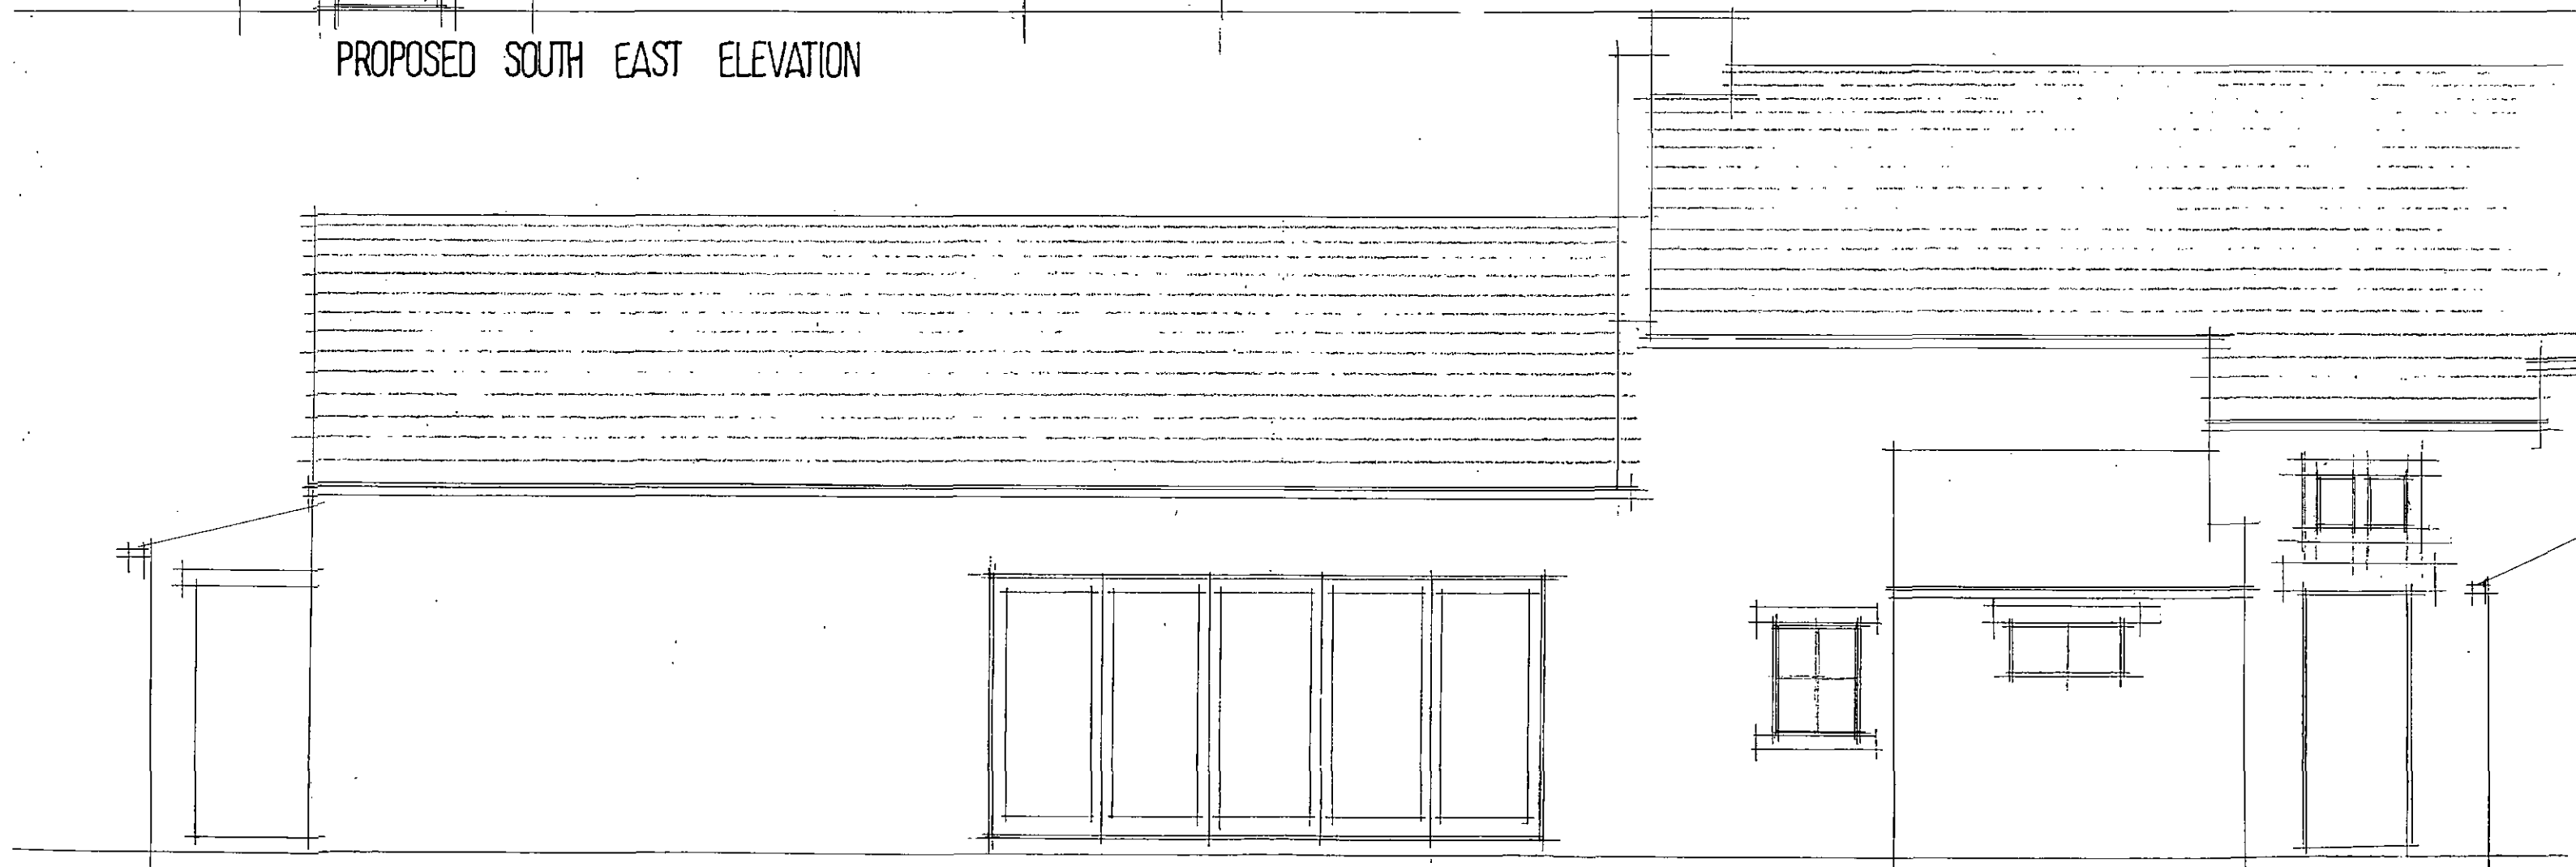

PROPOSED NORTH WEST ELEVATION

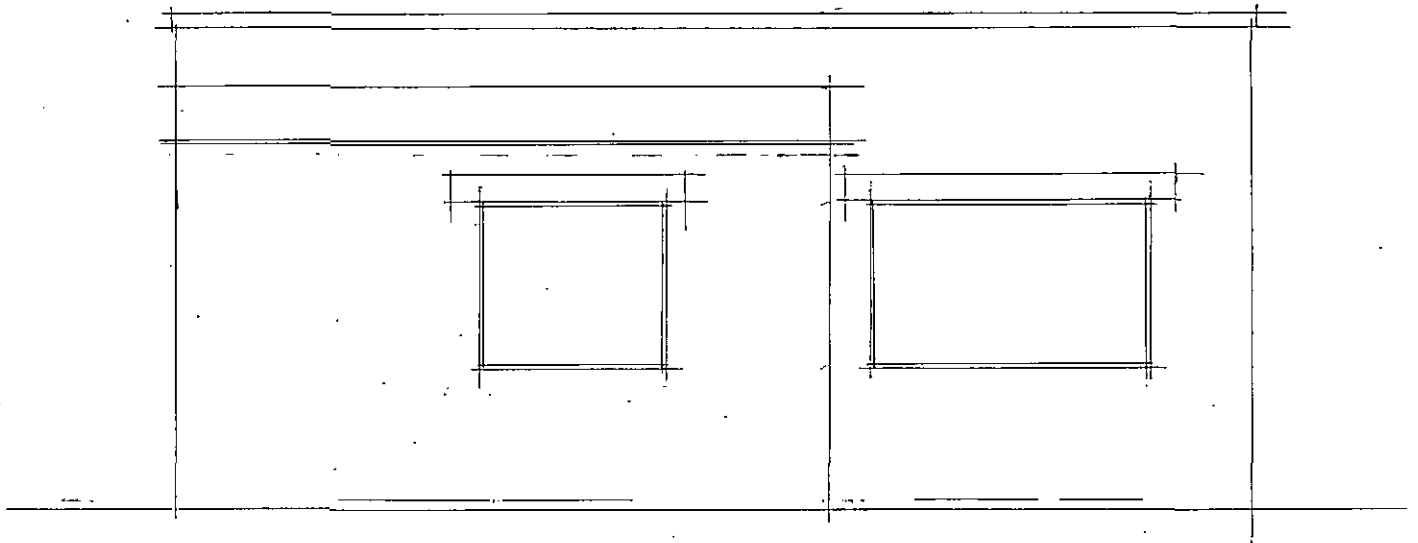

EXISTING SIDE ELEVATION

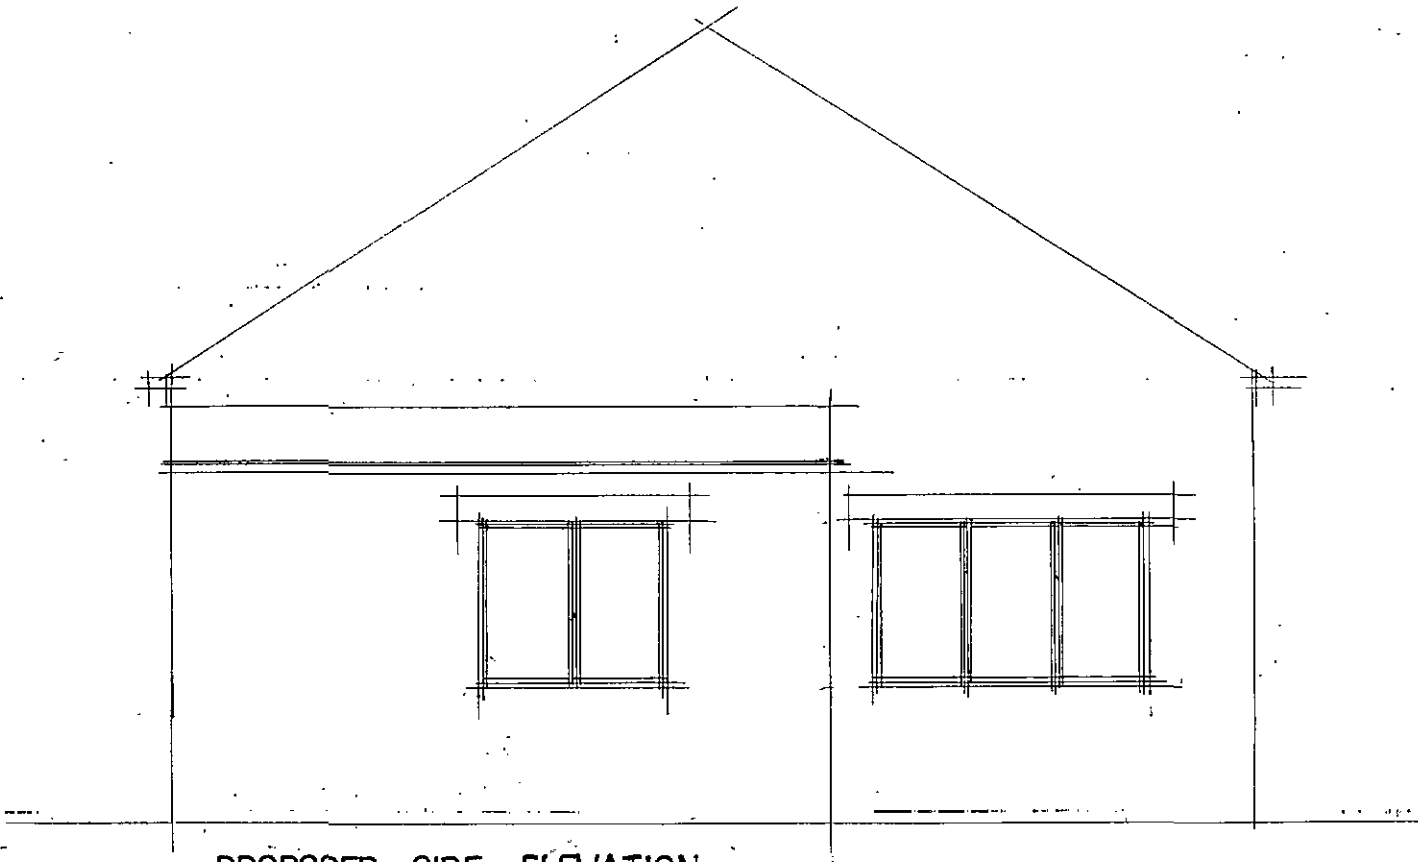

PROPOSED SIDE ELEVATION

2 LILEY LANE MILLHOUSE GREEN SHEFFIELD
DRG NO 1741-6 SCALE 1:50