



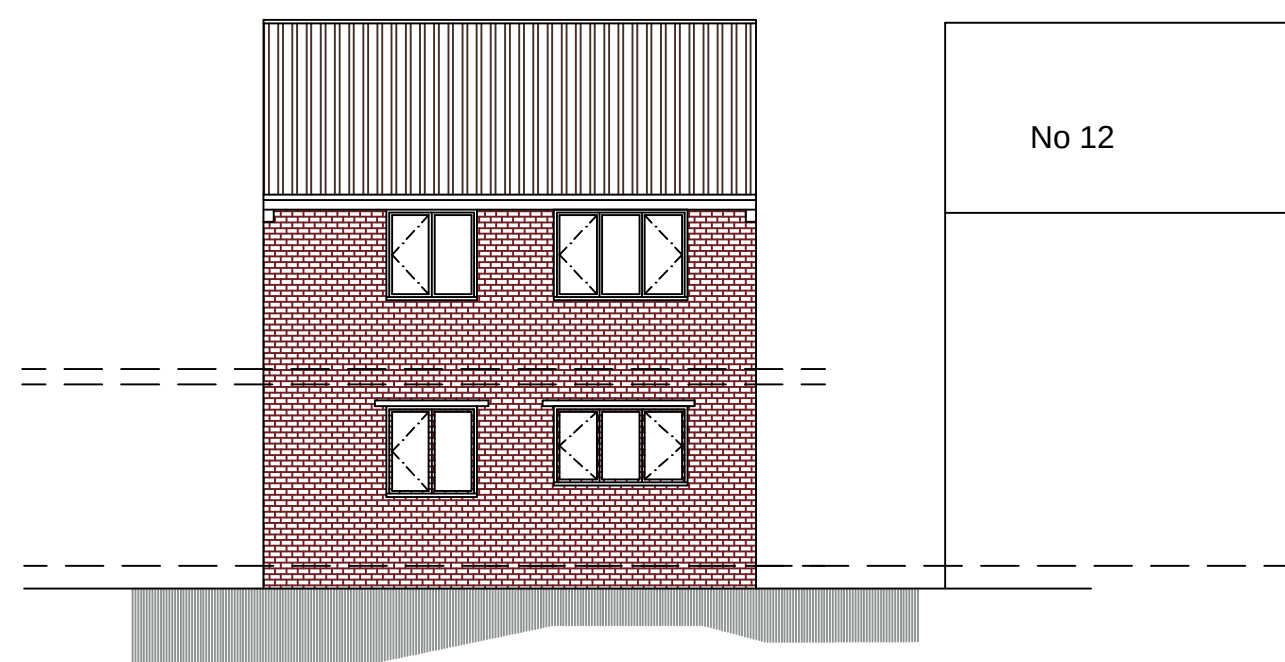


FRONT ELEVATION
AS PROPOSED




REAR ELEVATION
AS PROPOSED

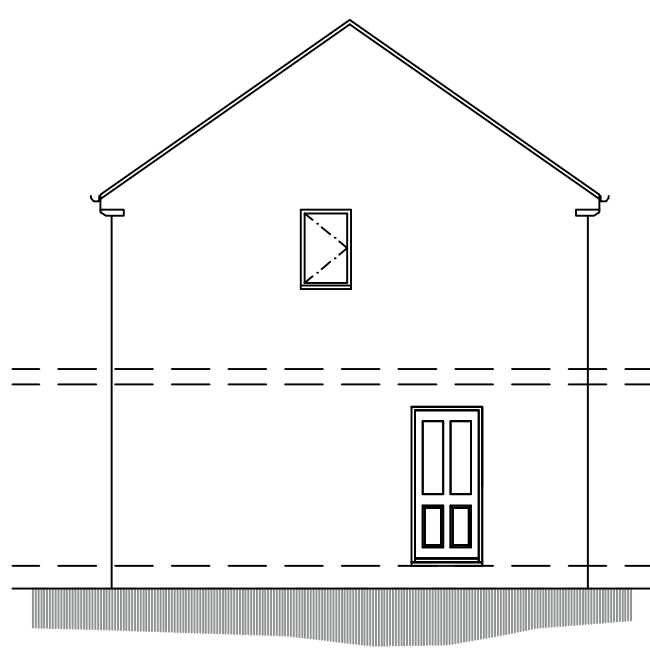

SIDE ELEVATION
AS PROPOSED

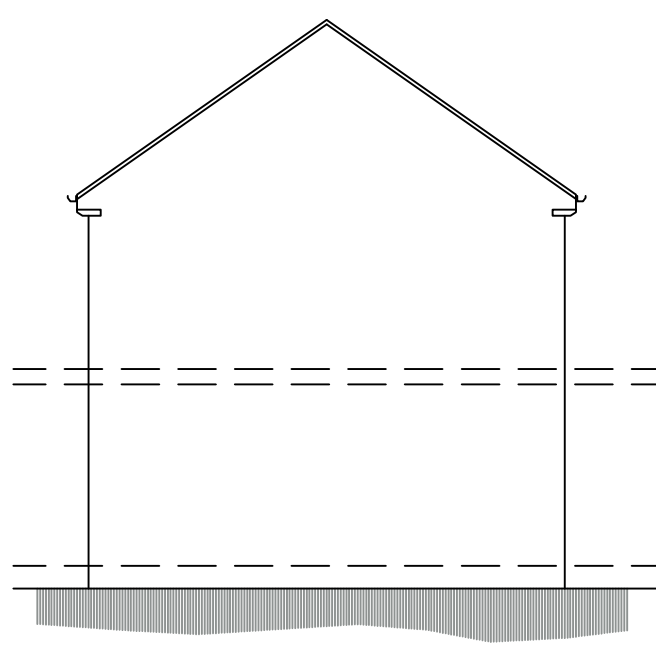


SIDE ELEVATION
AS PROPOSED

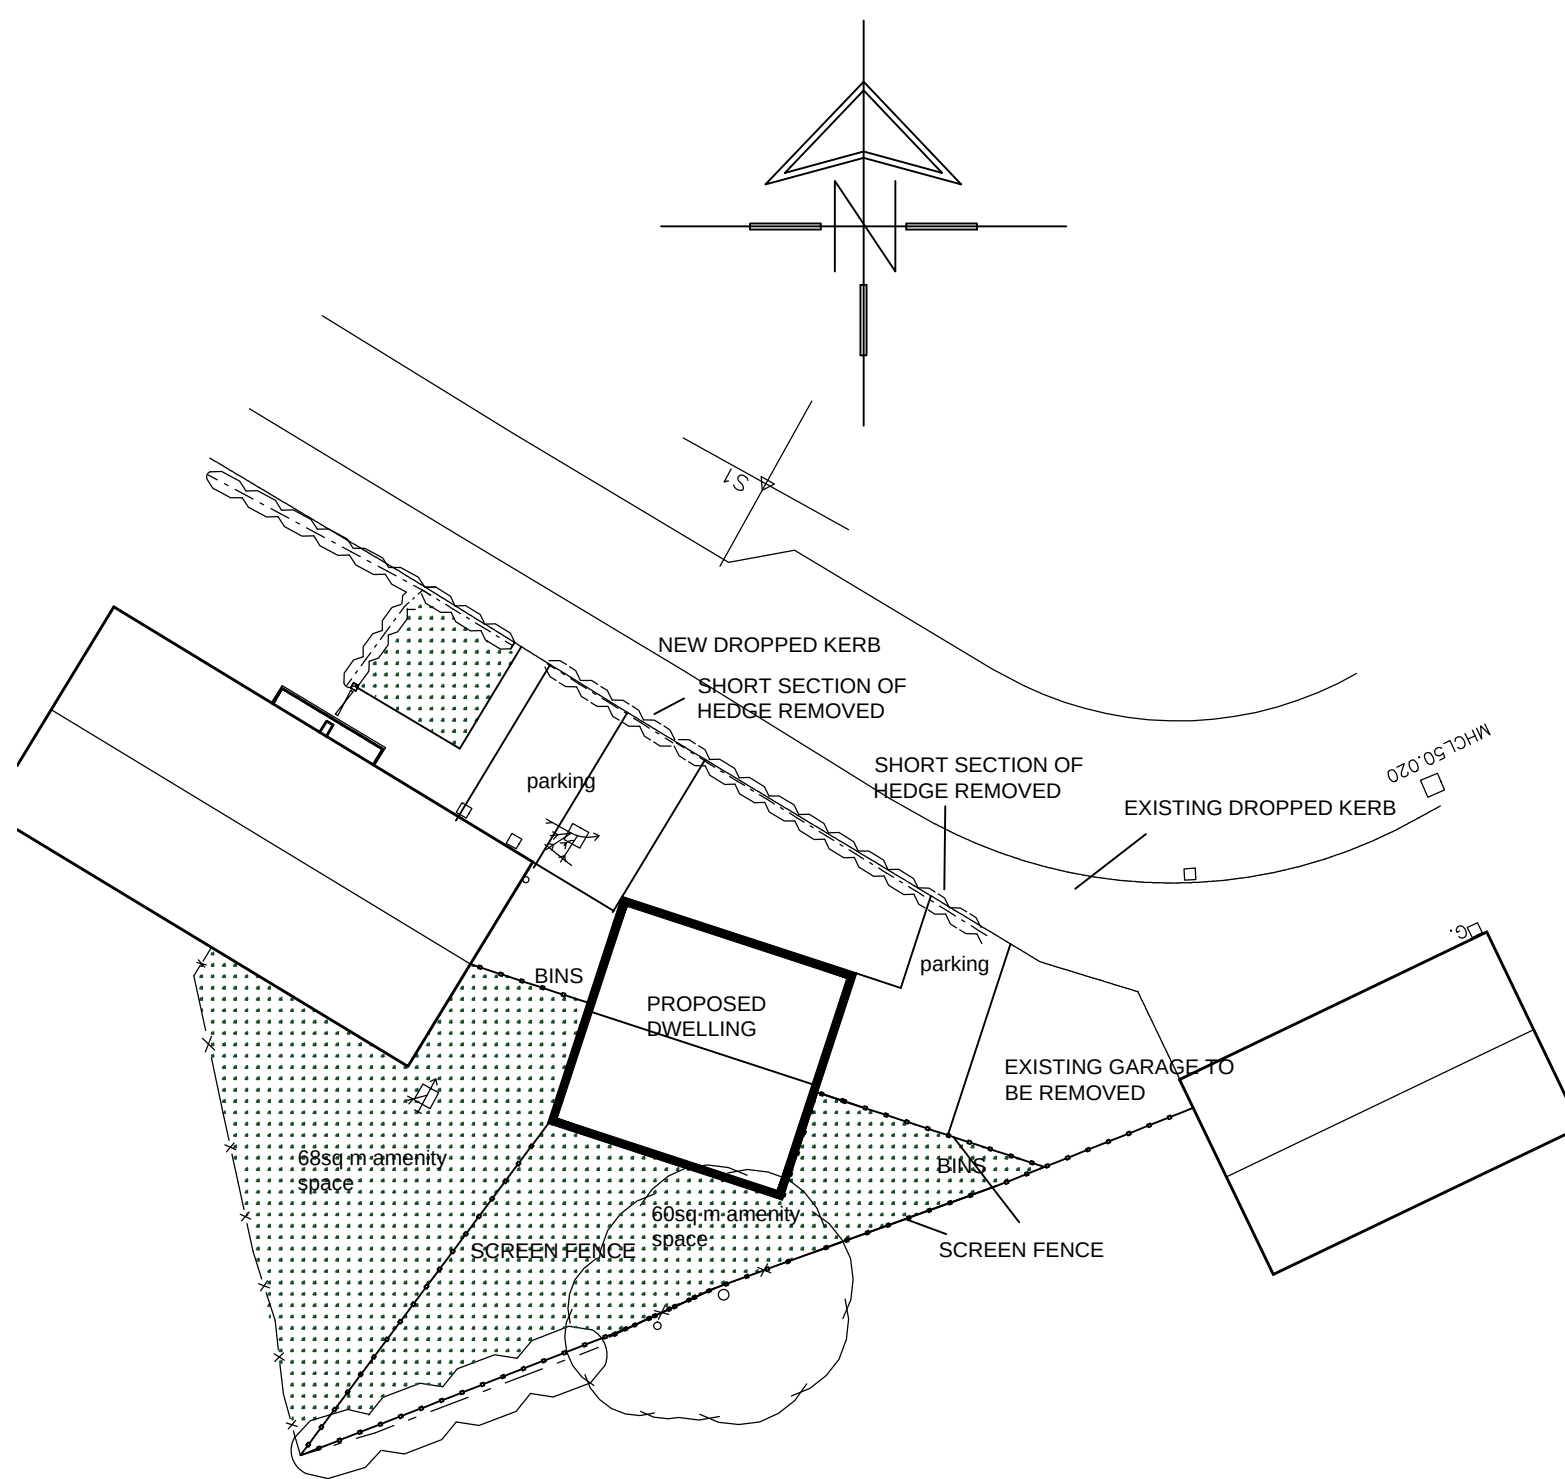


SITE PLAN
scale 1:200




LOCATION PLAN
scale 1:1250

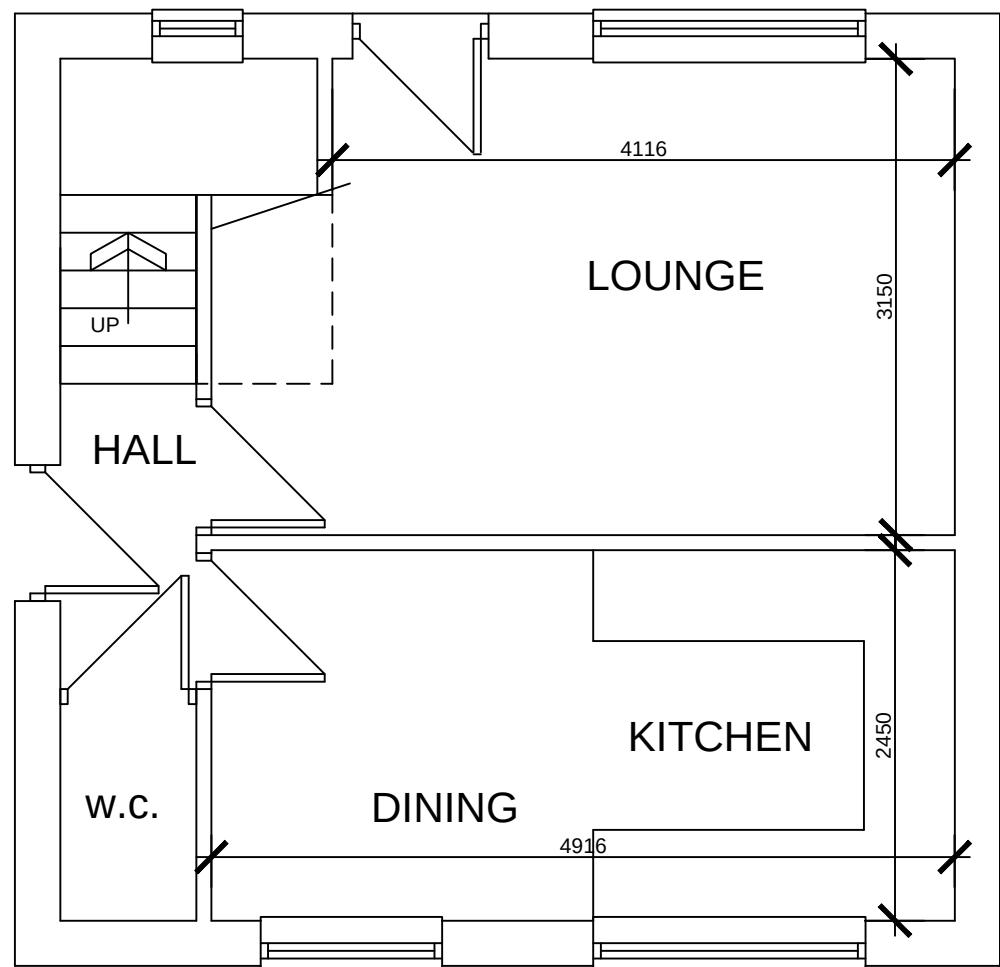

GROUND FLOOR PLAN
AS PROPOSED

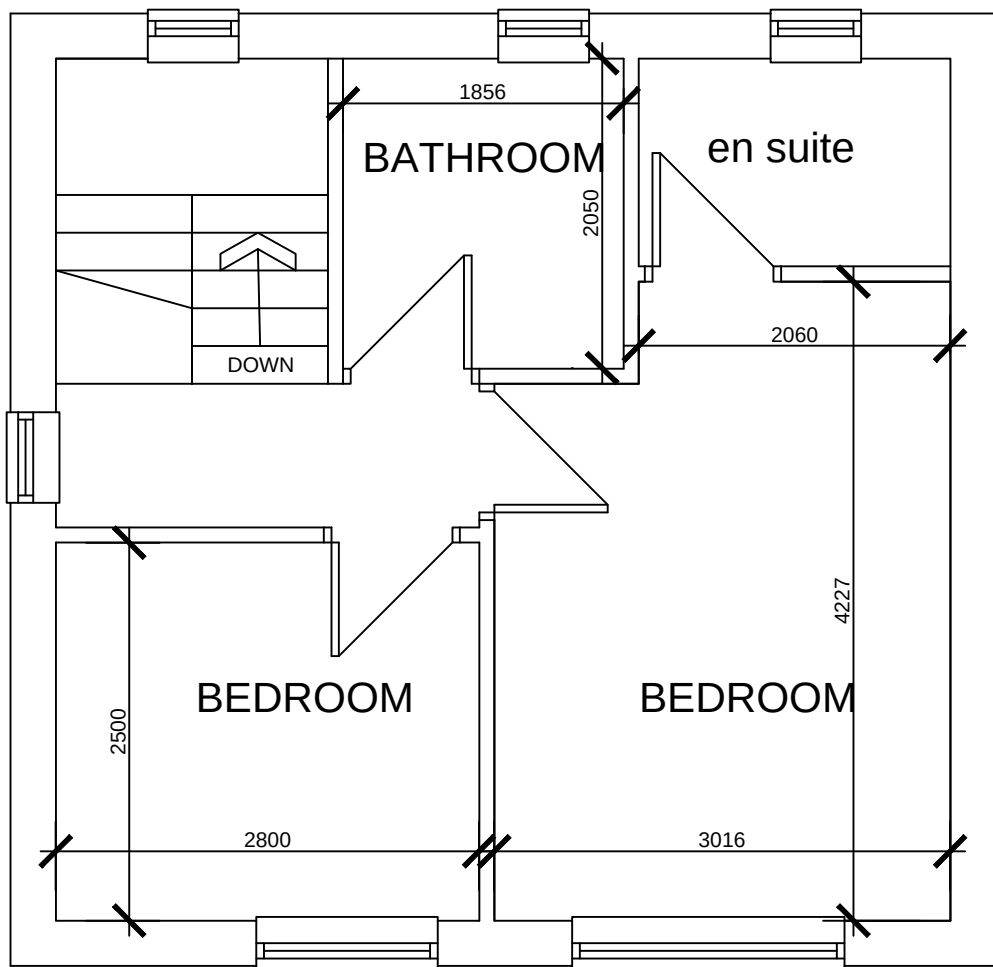

FIRST FLOOR PLAN
AS PROPOSED

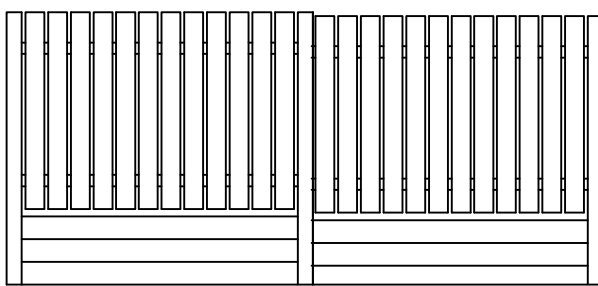

SCREEN FENCE
1800MM HIGH AND STEPPED TO SUIT SITE CONTOURS
CONC POSTS
125X25MM DARK STAINED TIMBER
FENCING AND RAILS
CONC GRAVEL BOARDS

			8 MORSTON BUSINESS PARK, WHALEY ROAD, BARUGH GREEN, BARNESLEY, S75 1HQ			Phone: 01226 208482 Fax: 01226 283030 Email: info@whiteaguspартnership.co.uk Web: www.whiteaguspартnership.co.uk		
ARCHITECTURAL SERVICES AND SURVEYORS								
Project. PROPOSED DWELLING ON LAND AT 12 COLTFIELD, BIRDWELL, BARNESLEY S70 5RH					Client. GATES PROPERTY LETTINGS LTD			
Drawing Title. PLANS AND ELEVATIONS					Date. AUGUST 2015		Scale. 1:50 & 1:100 @ A1	
					Ref. 16-072		Dwg. No. 01	Rev. A
Date	Suffix	Description			Date	Suffix	Description	
21-03-17	A	SCHEME REVISED						