



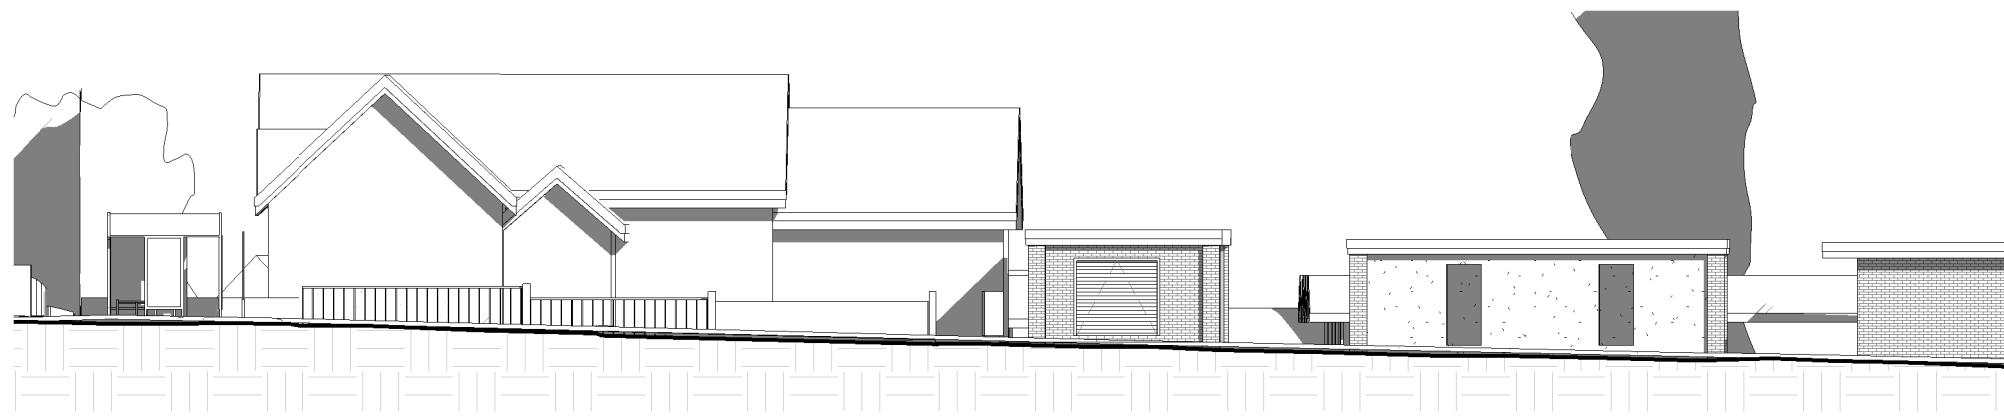


4 West Elevation As Existing
1 : 200

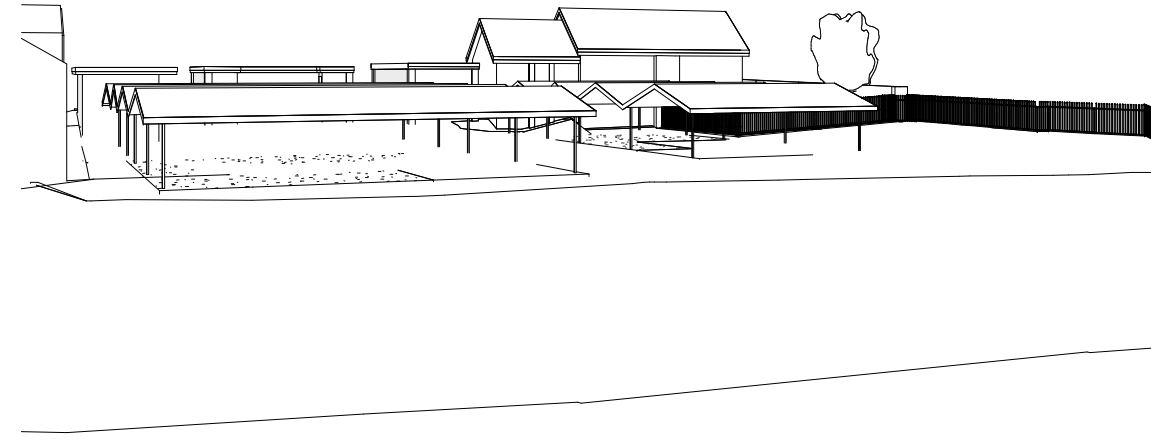


5 Existing View of Market From Car Park




6 Existing View Up Market Street

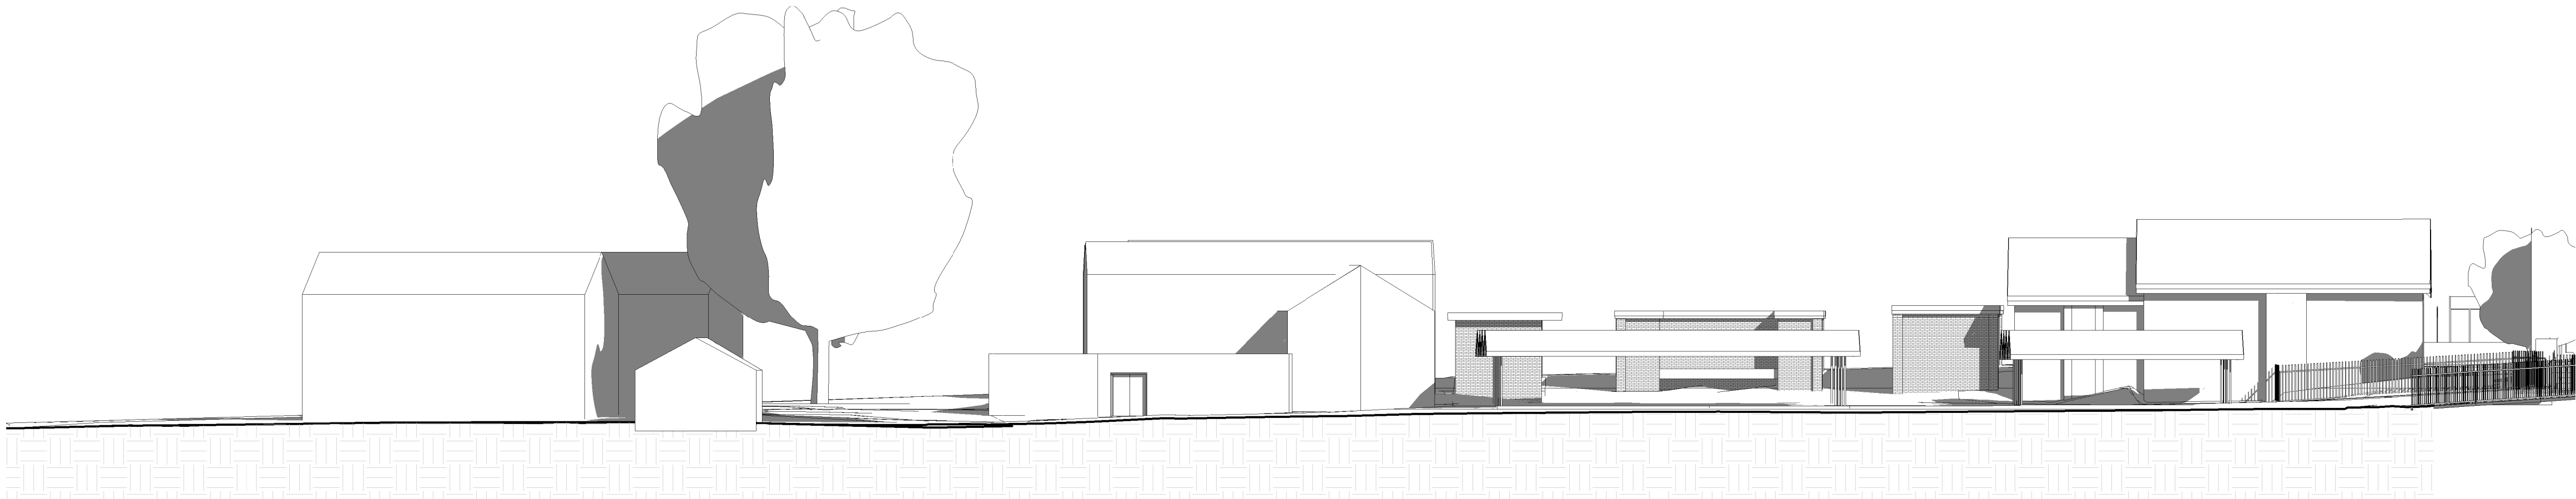


1 North East Elevation As Existing
1 : 200

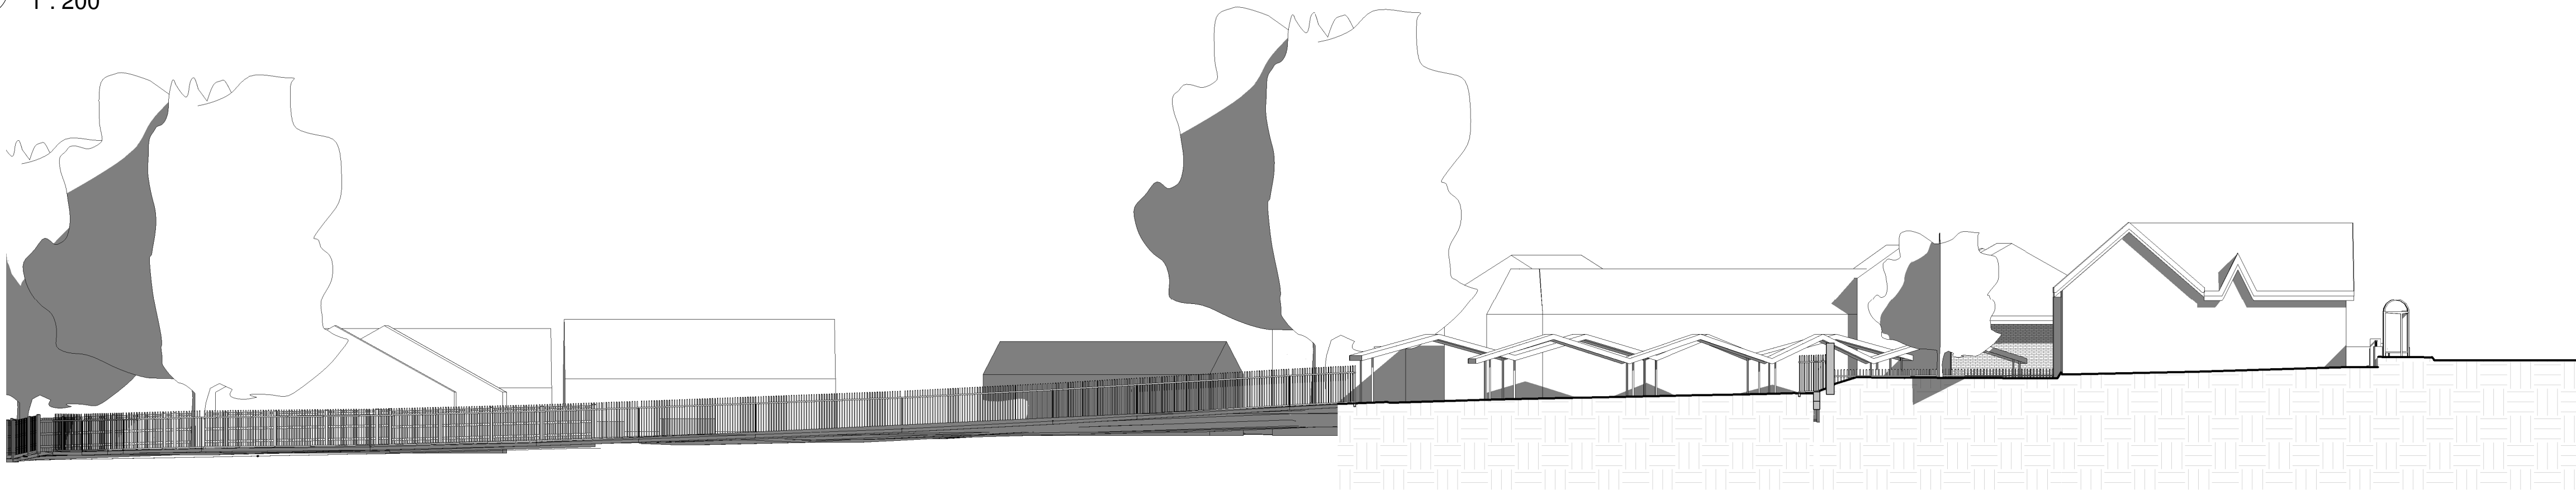


2 North West Elevation As Existing
1 : 200

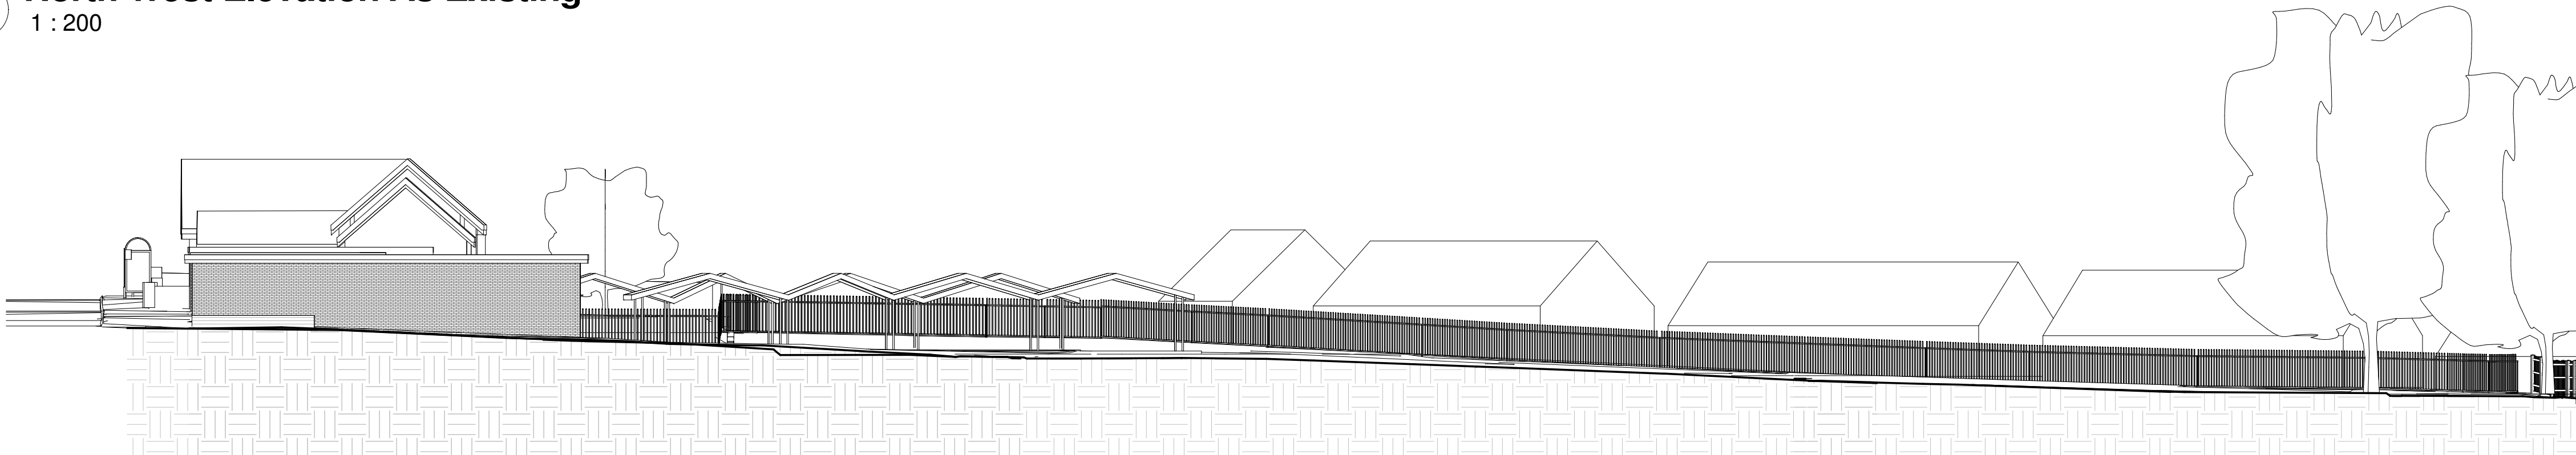

3 South East Elevation As Existing
1 : 200

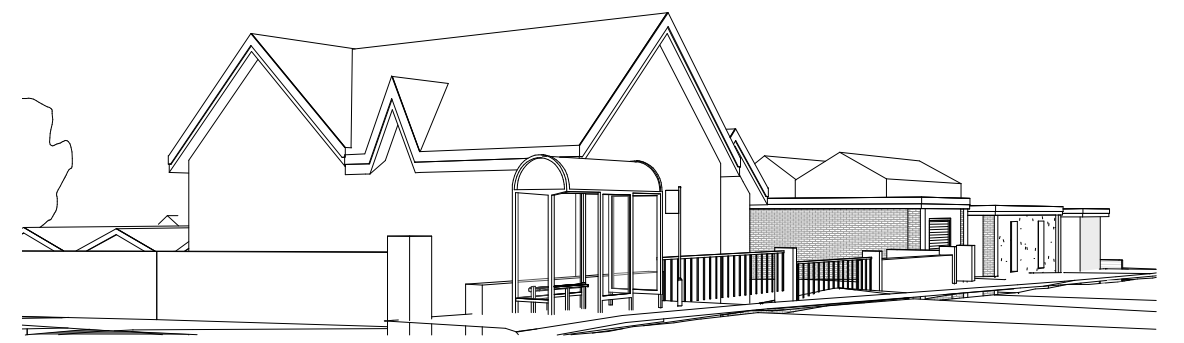

7 Existing View Down Market Street

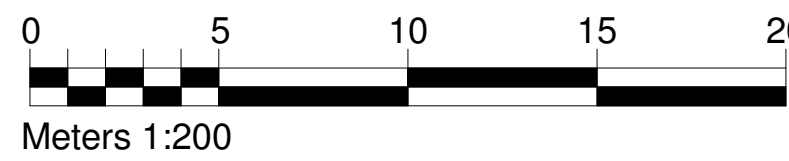

Rev	Date	Drawn	Description
A	02/09/15	SL	Existing surrounding buildings shown

WhiteDesign

Client:
RESILIENT

Project:
HOYLAND SITE B

Title:
Existing Elevations

Scales:
1: 200

Drawn:
SL

Date:
10/09/2015 13:08:00

Checked:
KU

Drawing no:
0010.13.02 106

Rev:
A

The White House, 24a St Andrews Road, Sheffield, S11 9AL
T: 0114 226 0255 F: 0114 226 0256
E: office@whitedg.co.uk W: www.whitedg.co.uk