


EXISTING FIRST
FLOOR PLAN

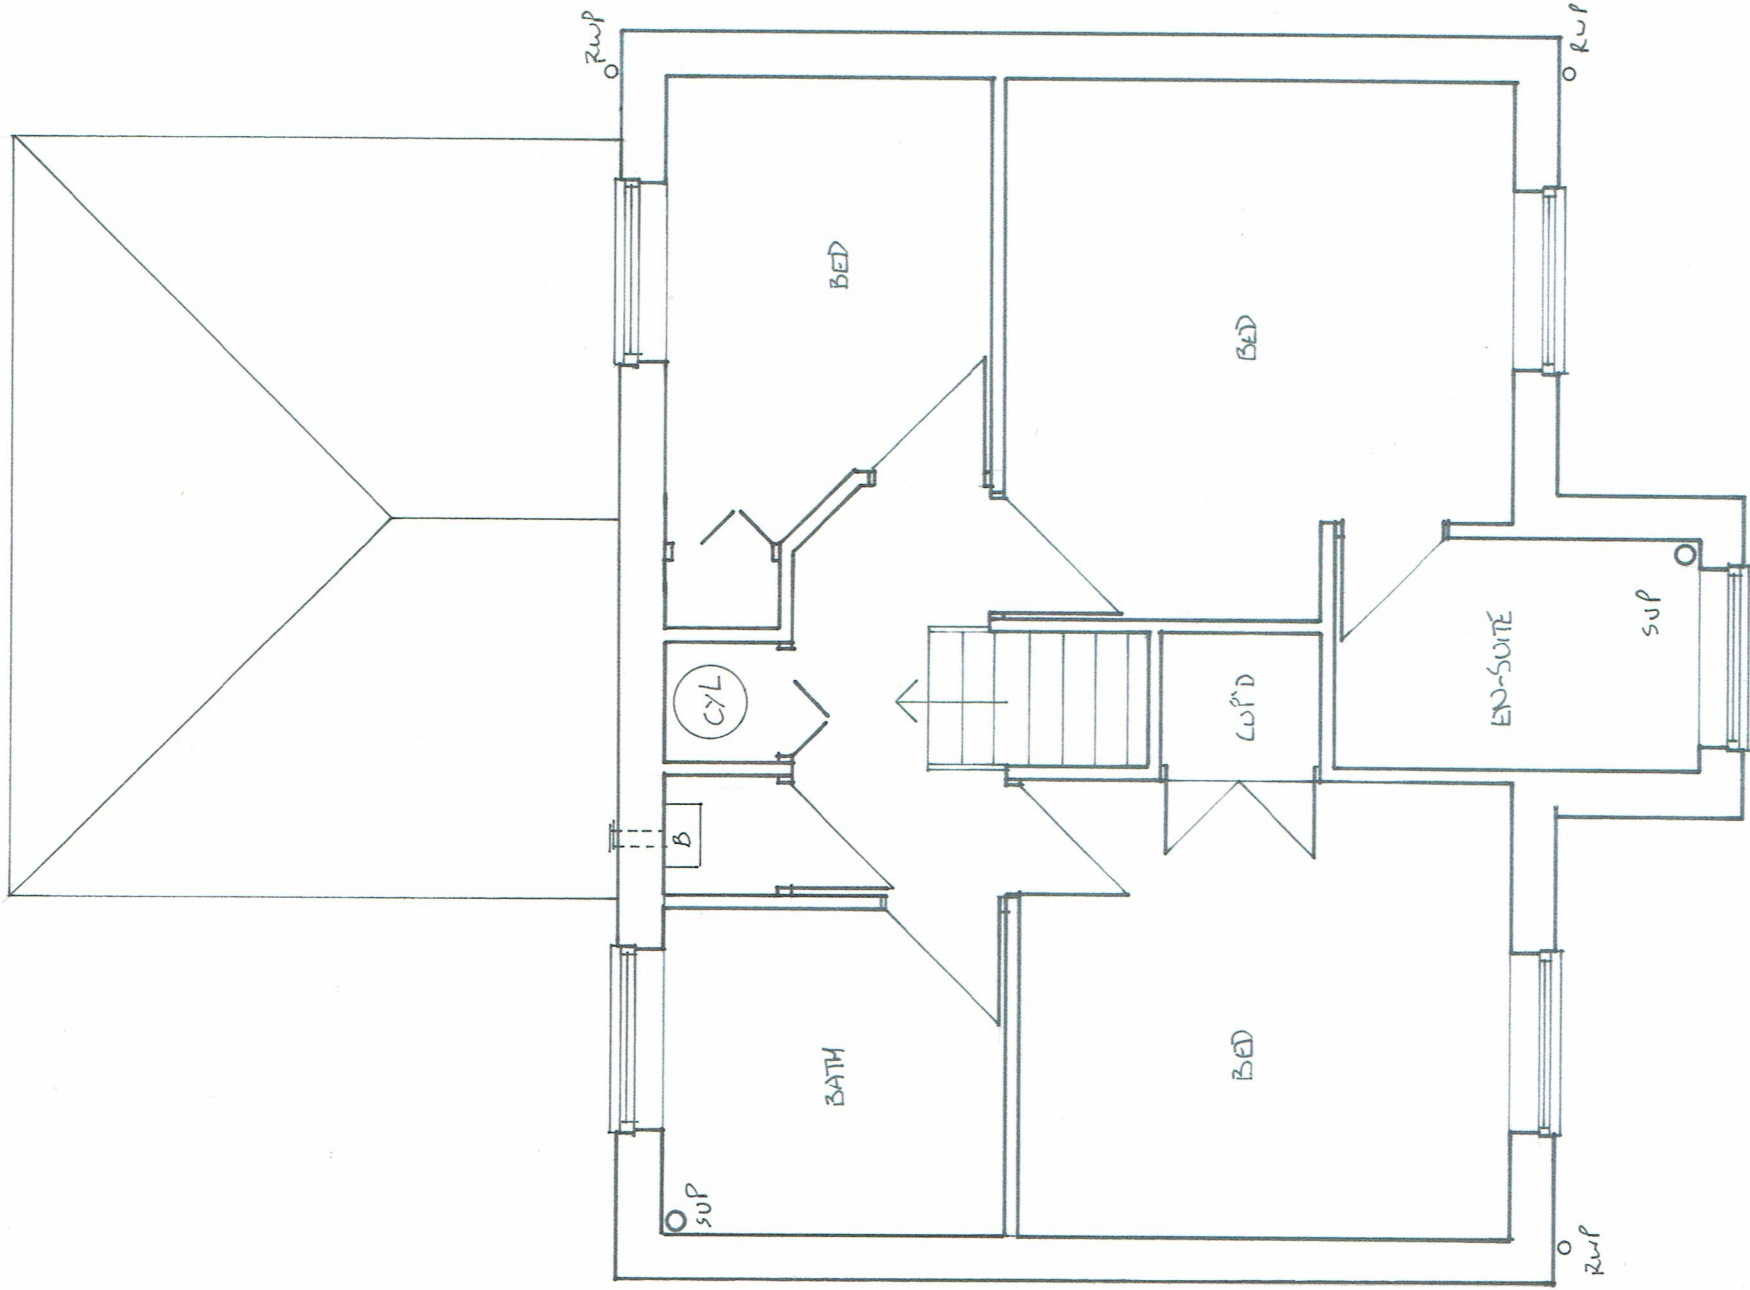



10, Melbourn Road
Sheffield
S10 1DG

• Consultation & Design
• Detailed Technical Plans
• Planning Applications
• Building Regulations

Client: L. HONEY
Address: 34 SALTERS WAY
PENISTONE

Drawing Number: FL22 / 261

Scale 1:50

@A3

Date: 6.3.23

Exclusion: Kit Building Design is not acting as the 'Principal Designer' as outlined in the CDM Regulations 2015, it is the client's responsibility to fulfil this role.
Note: Every effort has been made to ensure the accuracy of this plan, any doubt about dimensions/detail should be raised with Kit Building Design.