


NOTES:

1. Remove existing shopfront and install new fully glazed frameless shopfront with bi-parting sliding doors with movement sensor and automation. Required power for door activation. Install new safety manifestations and autodoor sign to latest stds.
2. New 400mm high individual internally illuminated letters
3. New dome type CCTV camera 2.5m above GL
4. Back panel fascia of champagne colour coated aluminium
5. Make good & clean landlords tiled finish to pilasters
6. Security glazing with Black Blue film applied internally
7. Internal through-the-glass letterbox with vertical face plate mounted externally
8. 3M dusted reverse cut vinyl text. Opening times/branch nameplate (885w x 450h) Landscape version.
9. New Ø770mm internally illuminated projecting sign
10. Install new DDA compliant ATM's with key '5' at 900mm AFFL.
11. Install new night safe
12. Stall riser with powder coated finish Ral 9006.
13. Dotted line indicating internal floor level.

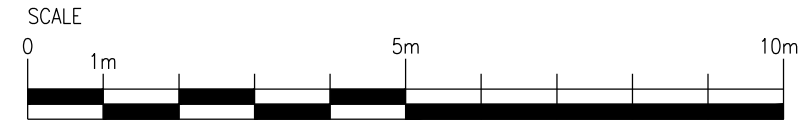

PLANNING

NOTE
This drawing has been prepared from historical information that cannot be guaranteed accurate
Responsibility is not accepted for errors made by others in scaling from this drawing. All construction information should be taken from figured dimensions only.
All dimensions should be checked on site prior to the manufacture of any components

HATCHING

- | | | | |
|--|--|--|------------------------------|
| | New Secure partition wall | | Amtico Stone Effect Flooring |
| | New Fire Resistant Secure Partition wall | | Amtico Steamed Ash Flooring |
| | New Partition wall | | Barrier matting |
| | New Fire Resistant Partition wall | | 2008 Hard Flooring 1200x600 |
| | Book Room Secure wall | | 2008 Hard Flooring 600x300 |
| | Existing Partition wall | | Area not in scope |
| | Solid wall | | |
| | Dry Lining | | |

NOTE: No services should pass through or over the Boxes & Parcels room
NOTE: No sprinklers to be located in the Comms room

21.01.13	D	GL	.	Stall riser amended to sit horizontally with Shop Front.
26.10.12	C	GL	.	Updated following confirmation of site width.
19.10.12	B	GL	.	Updated to survey drawing, notes added and issued for Construction.
05.10.12	A	GL	.	Updated to plan survey and new proposal and issued for Draft.

DATE : REV DRAWN CHECKED NOTES

S&W Design

4th Floor
99 Charterhouse Street
London EC1M 6HR
t: +44 0 20 7014 0400
f: +44 0 20 7014 0401
www.stylesandwood.co.uk



Project

BARNSELY

UNIT 2 10/18 QUEEN STREET
BARNSELY
SOUTH YORKS S70 1SJ
PIM No.



Drawing Title

**FRONT ELEVATION
PROPOSED
ACQUISITION REMODEL 2012**

Branch Sort Code		Branch ID	Supplier Project No D9680	
Scale 1:100@A3		Drawn KMT	Checked SN	Date 18/04/12
Drg.No D9680 400				Revision D
Barclays FM Project No.				