




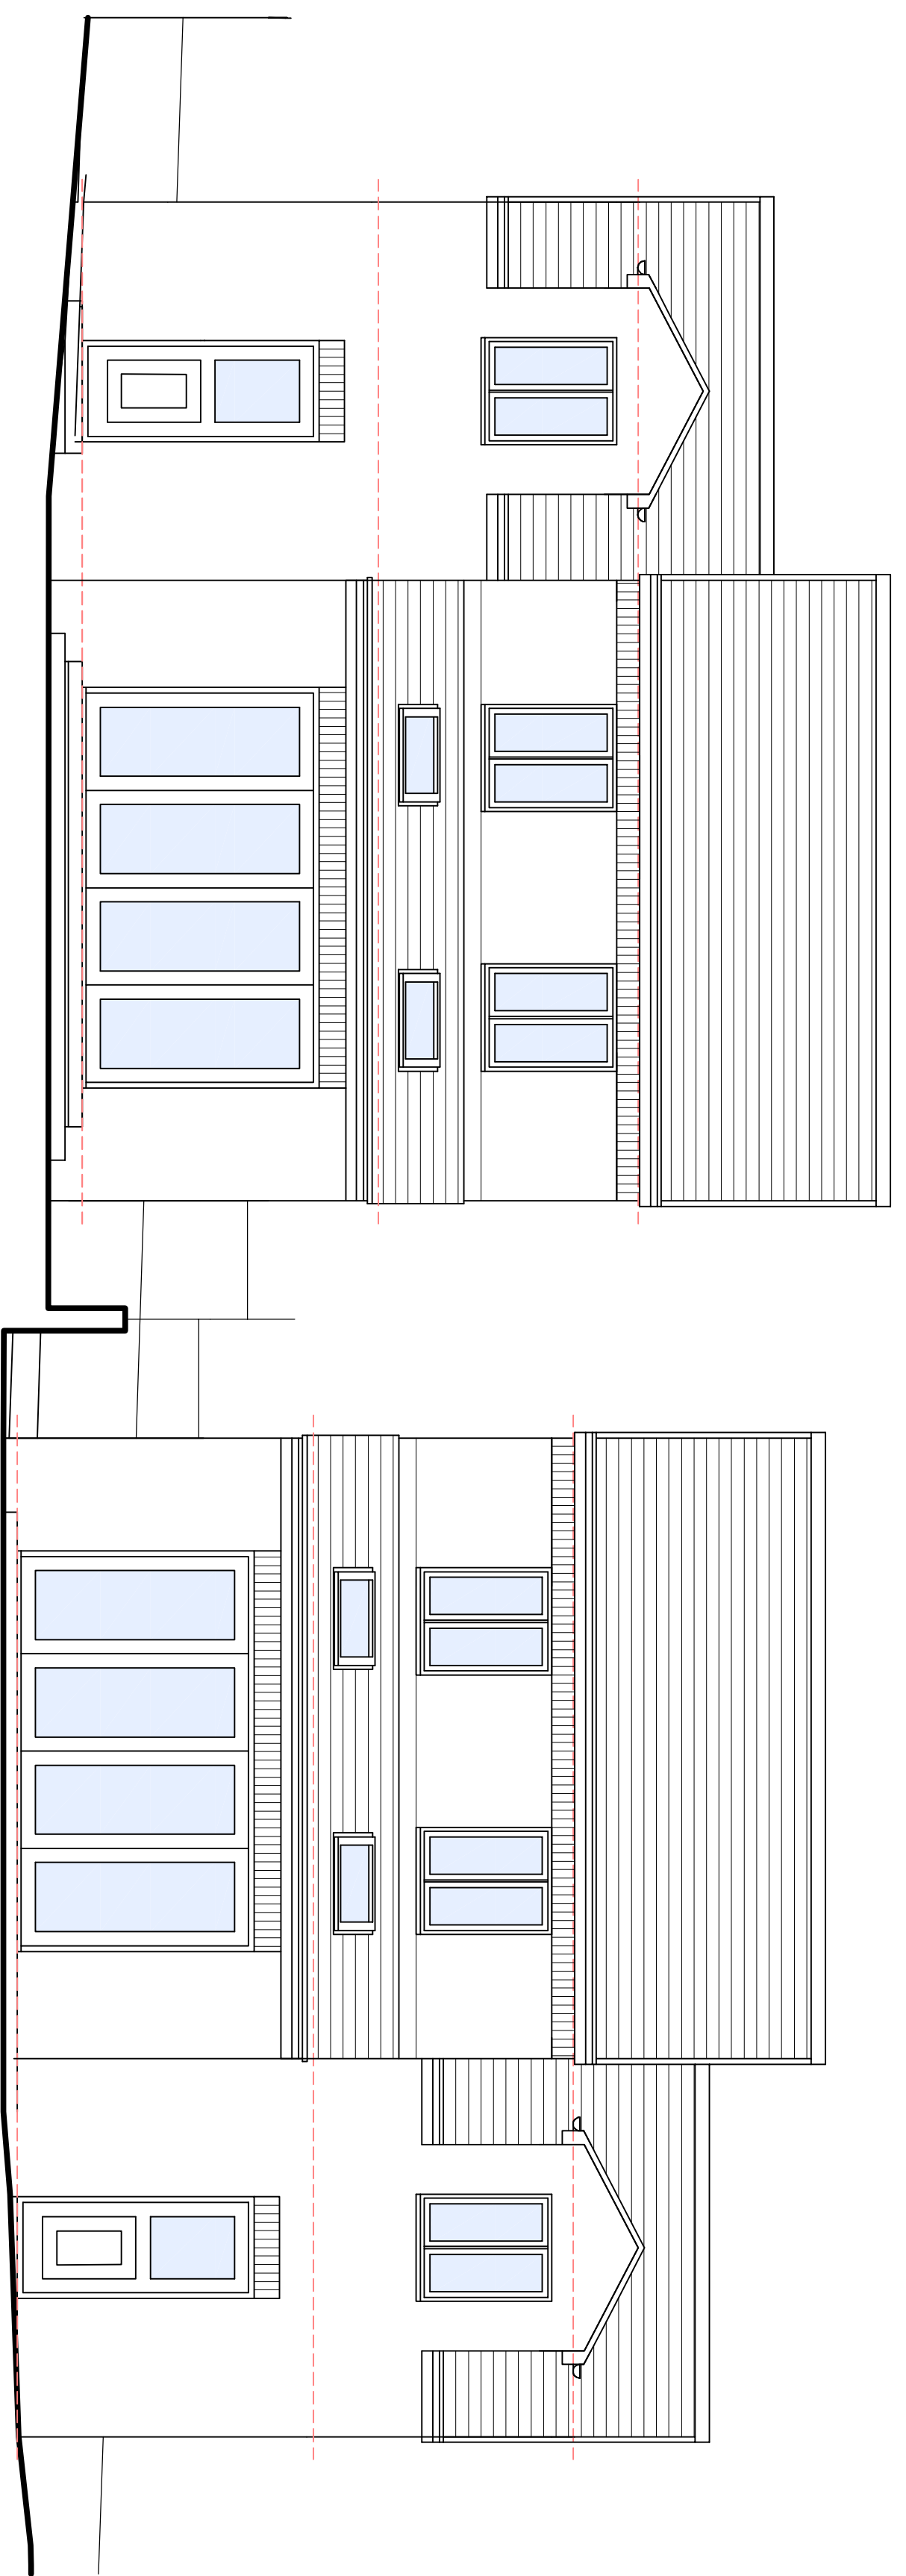


REAR ELEVATIONS
SCALE 1:50

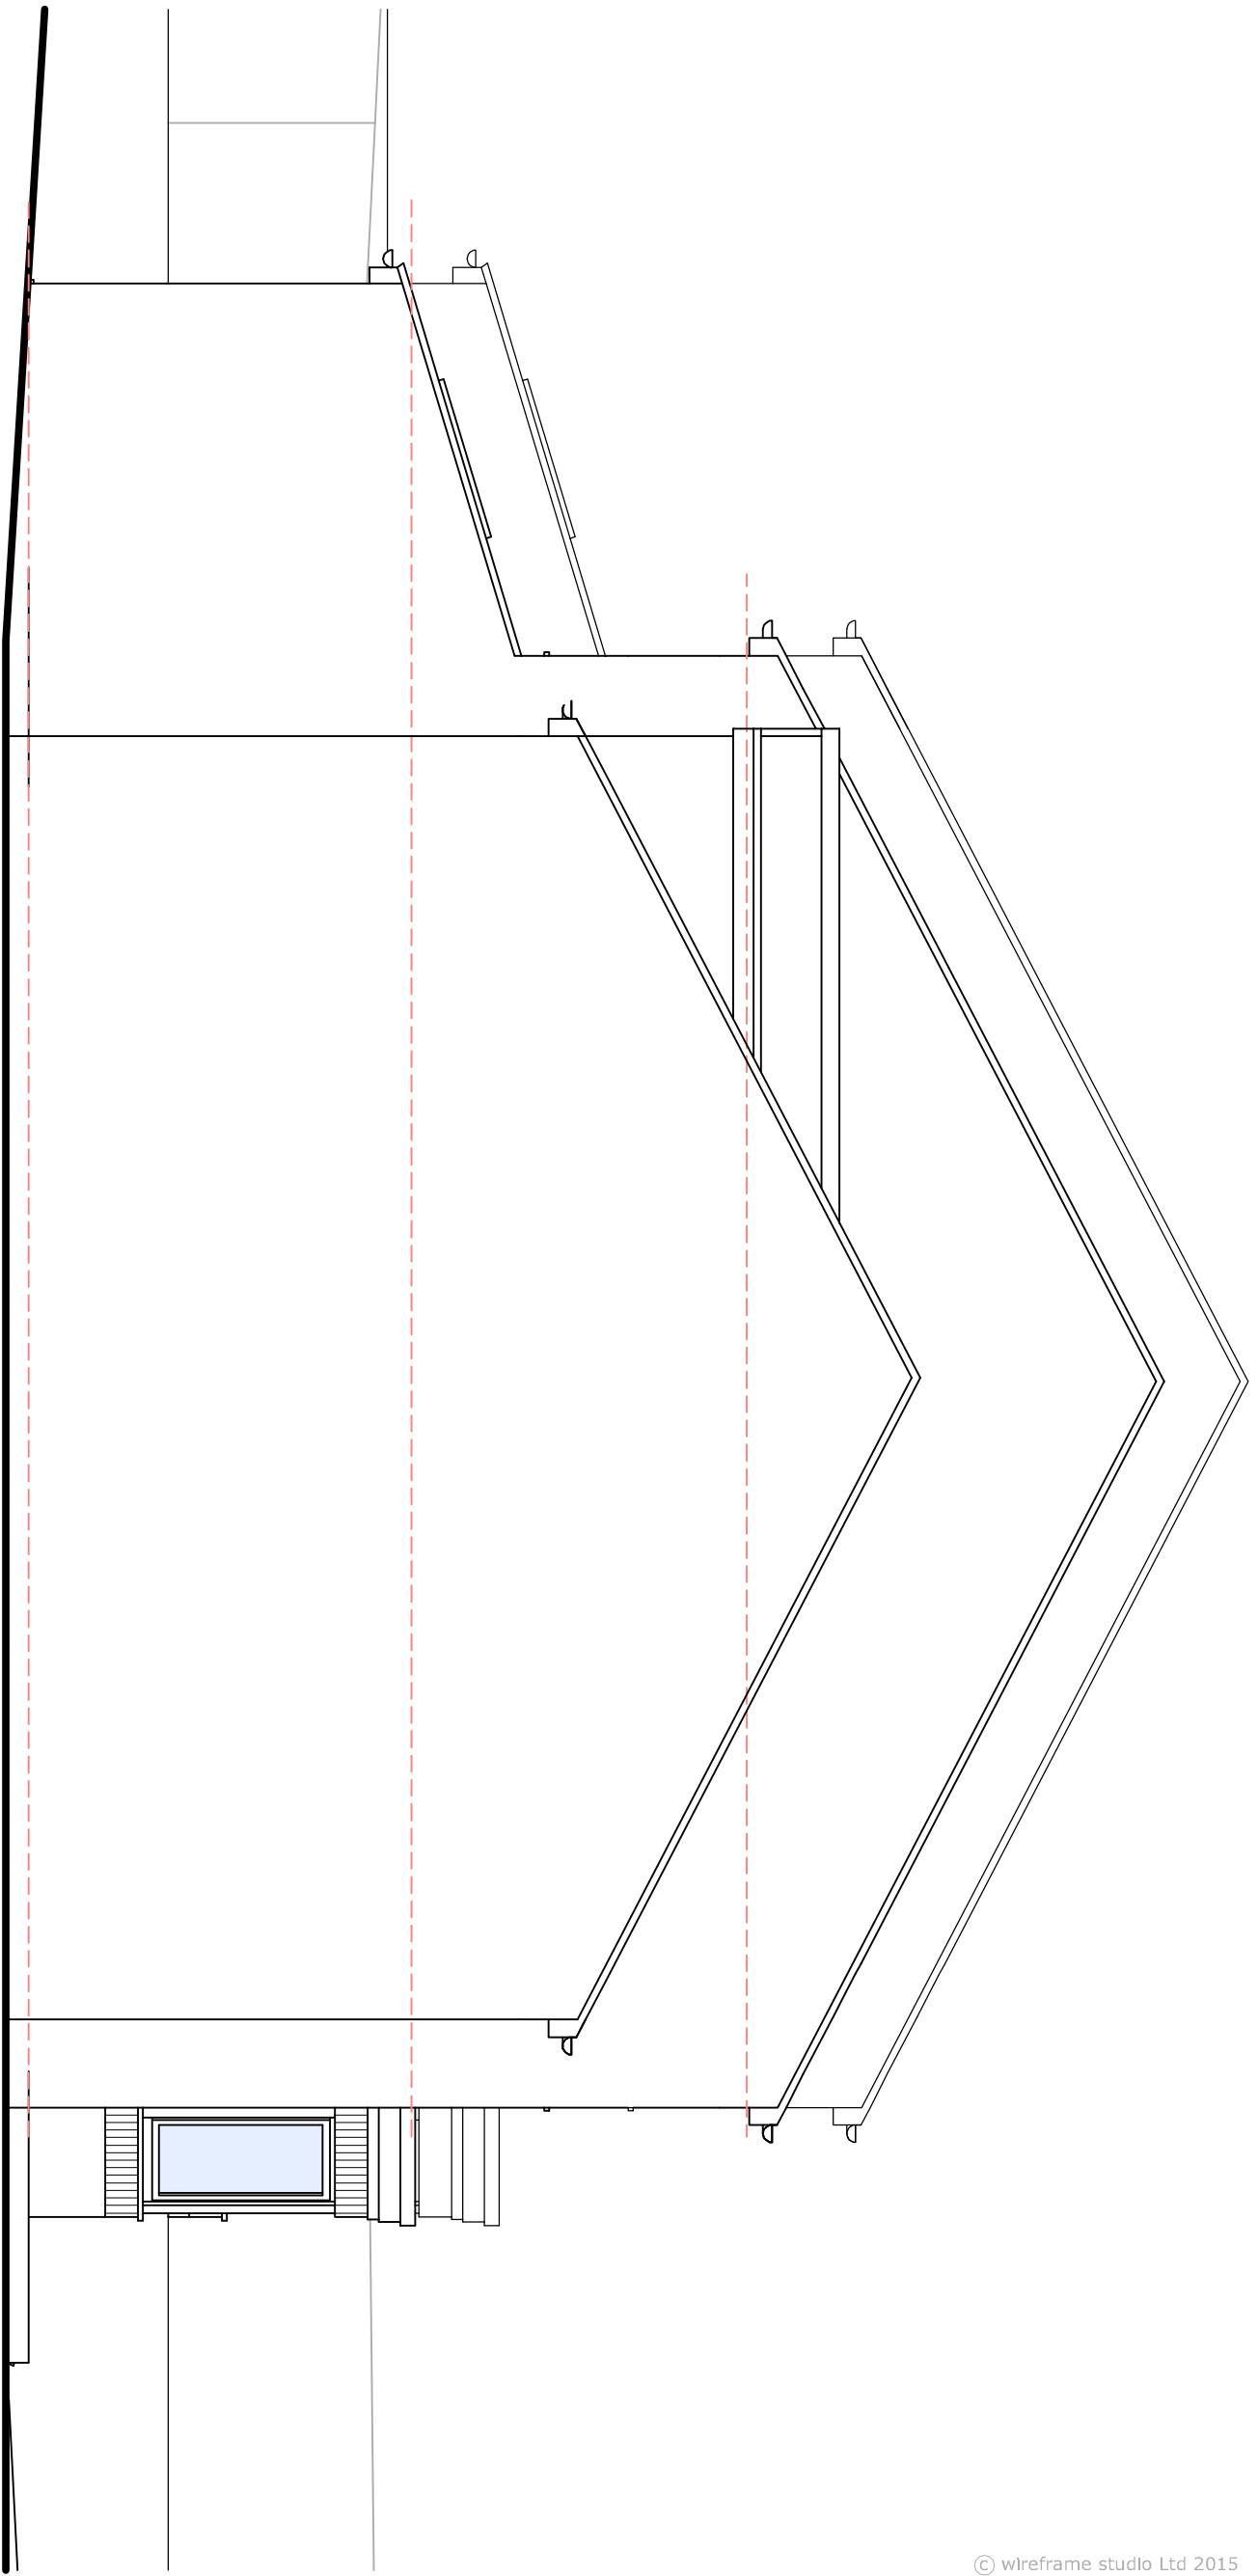

SIDE ELEVATIONS
SCALE 1:50

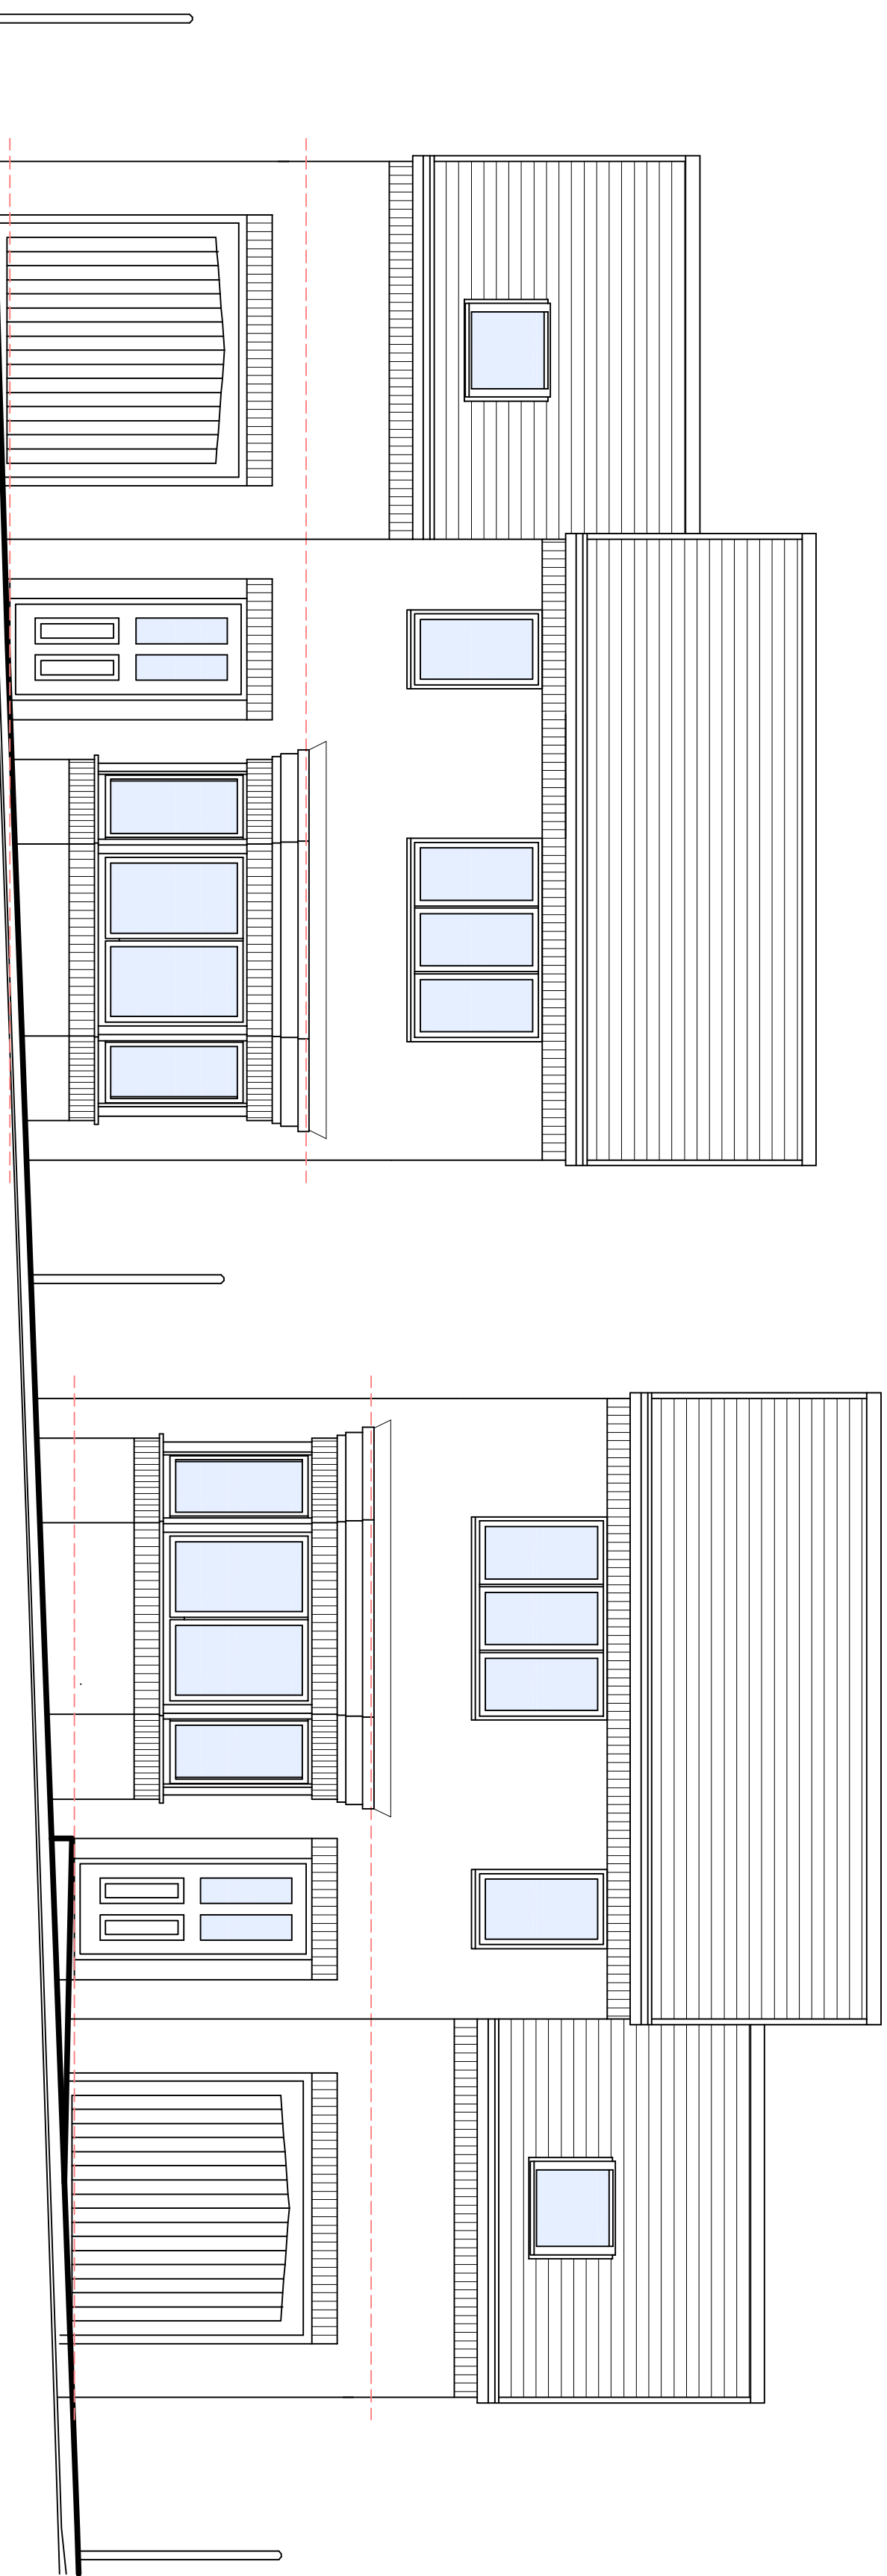

FRONT ELEVATIONS
WITHOUT BOUNDARY WALL SCALE 1:50

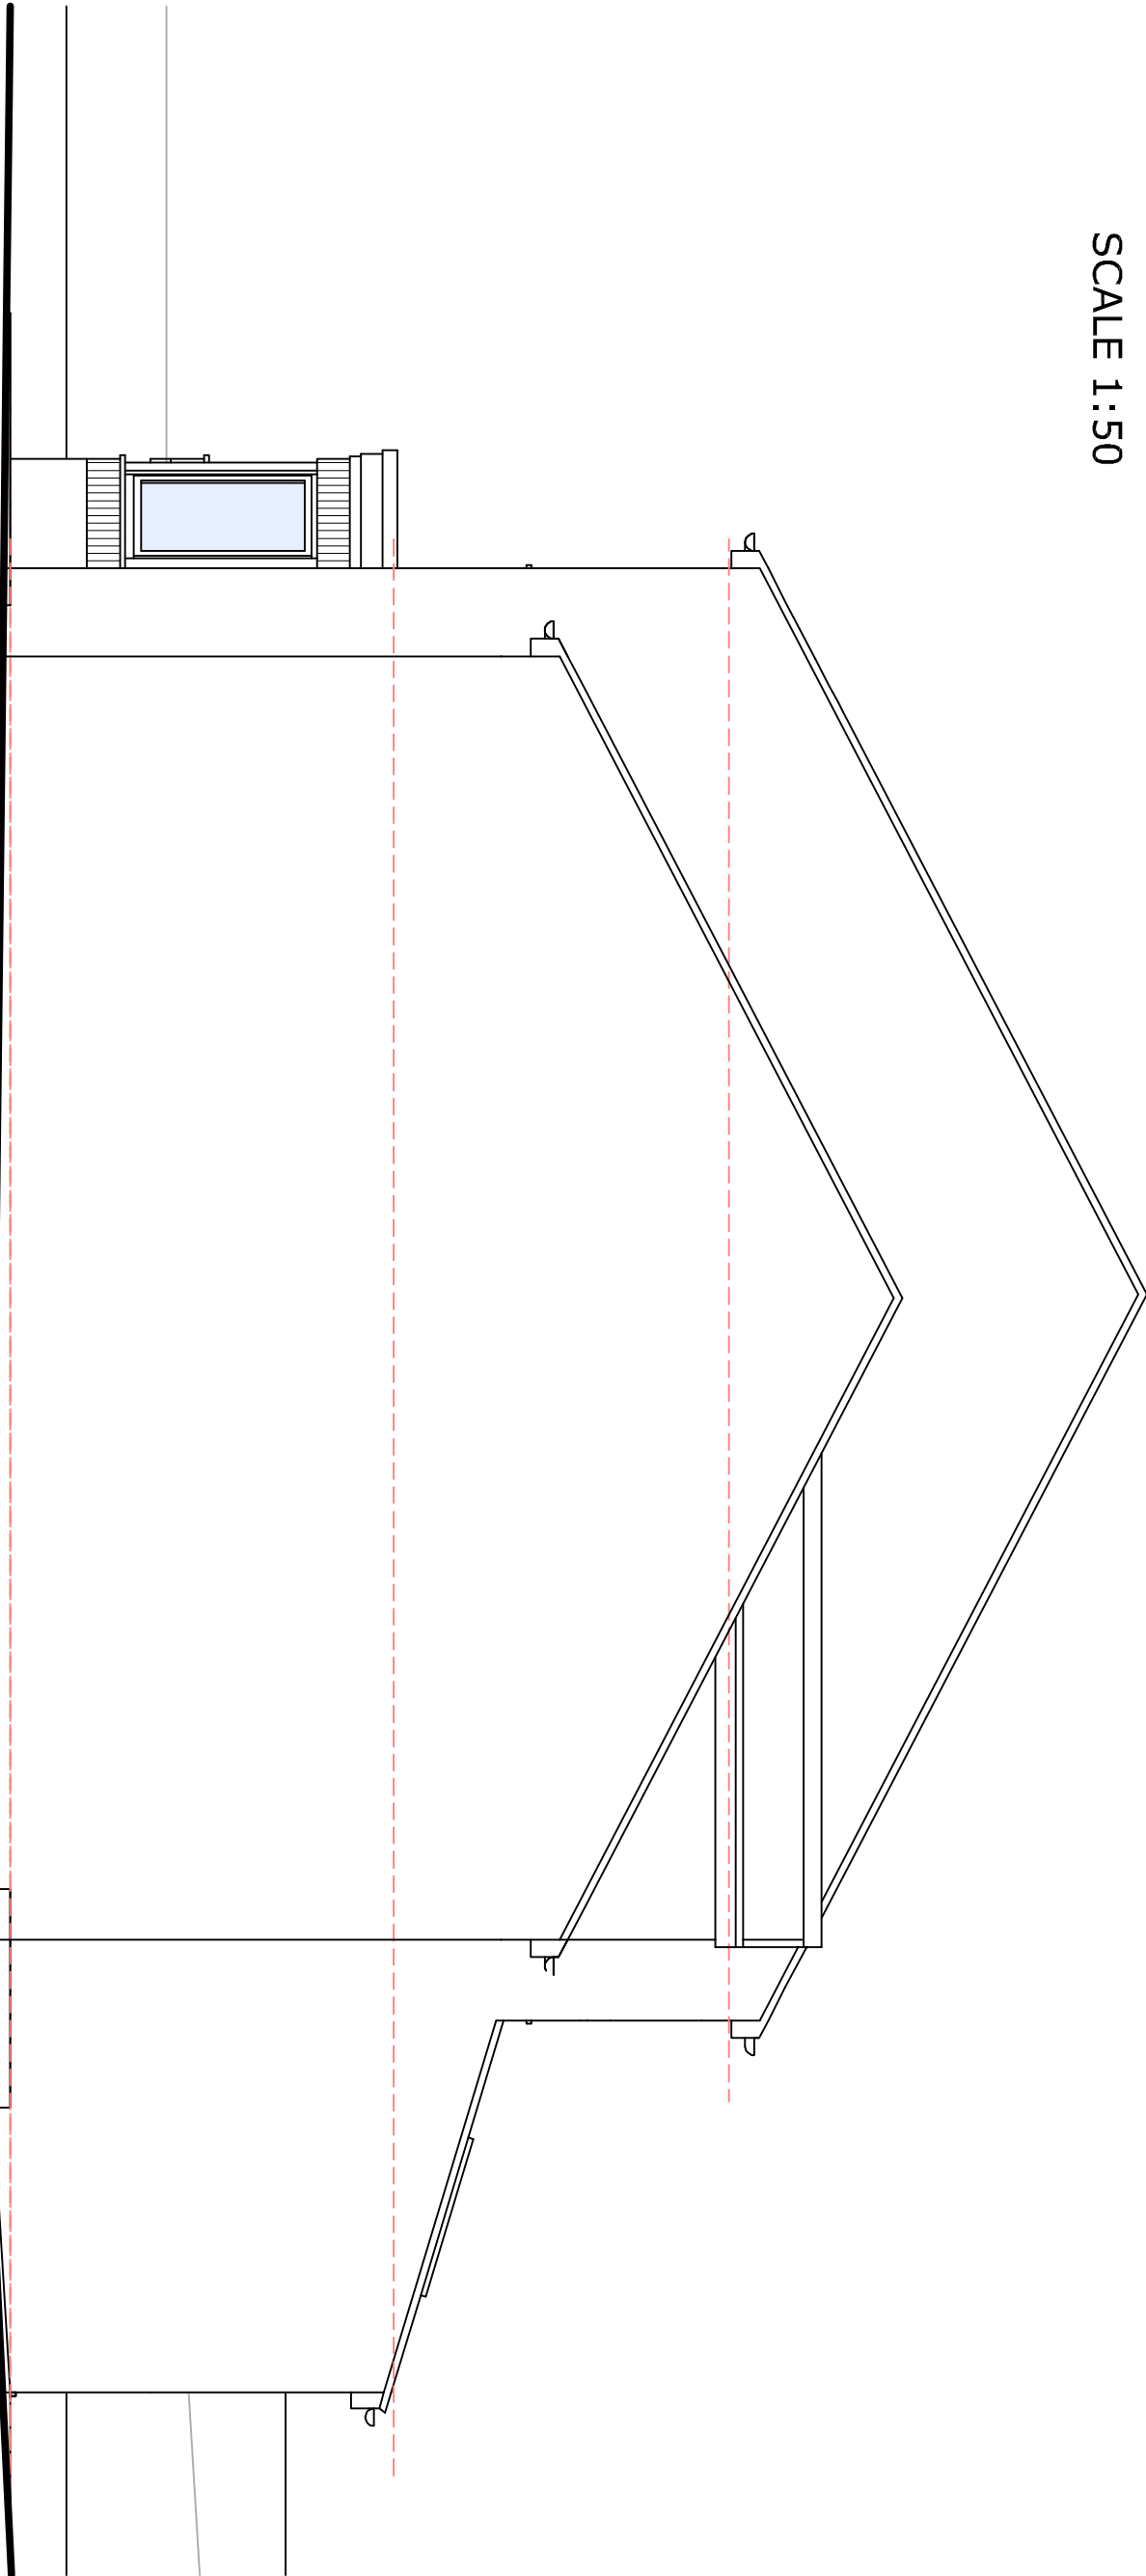

SIDE ELEVATIONS
SCALE 1:50



FRONT ELEVATIONS
WITH BOUNDARY WALL SCALE 1:50

P2		REVISED TO SUIT PLANNERS COMMENTS	06 AUG 2015
P1		ISSUED FOR FULL PLANNING APPLICATION	28th APRIL 2015
rev		description	date

wireframe studio Ltd

Studio One, Menzies Court, 301 Ecclesall Road, S11 8NX tel: 0114 266 9903 mail: studio@wireframestudio.co.uk

project title	project no	rev	scale
SEVEN HILLS ESTATES LTD KINGSWAY, MAPPLEWELL, BARNLEY RESIDENTIAL DEVELOPMENT	1396	P2	AS NOTED @A1
drawing title	drawing no	date	drawn
PROPOSED ELEVATIONS	202	06 AUG 2015	JST