






PROPOSED FRONT ELEVATION
SCALE 1:50

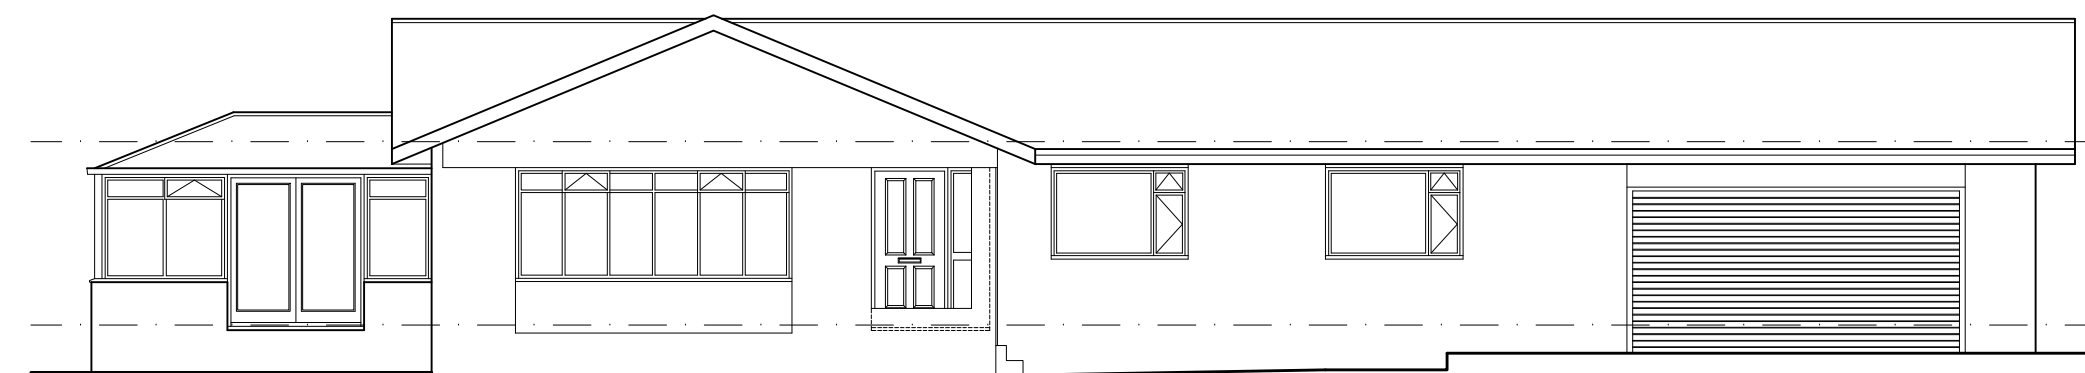



EXISTING FRONT ELEVATION
SCALE 1:100

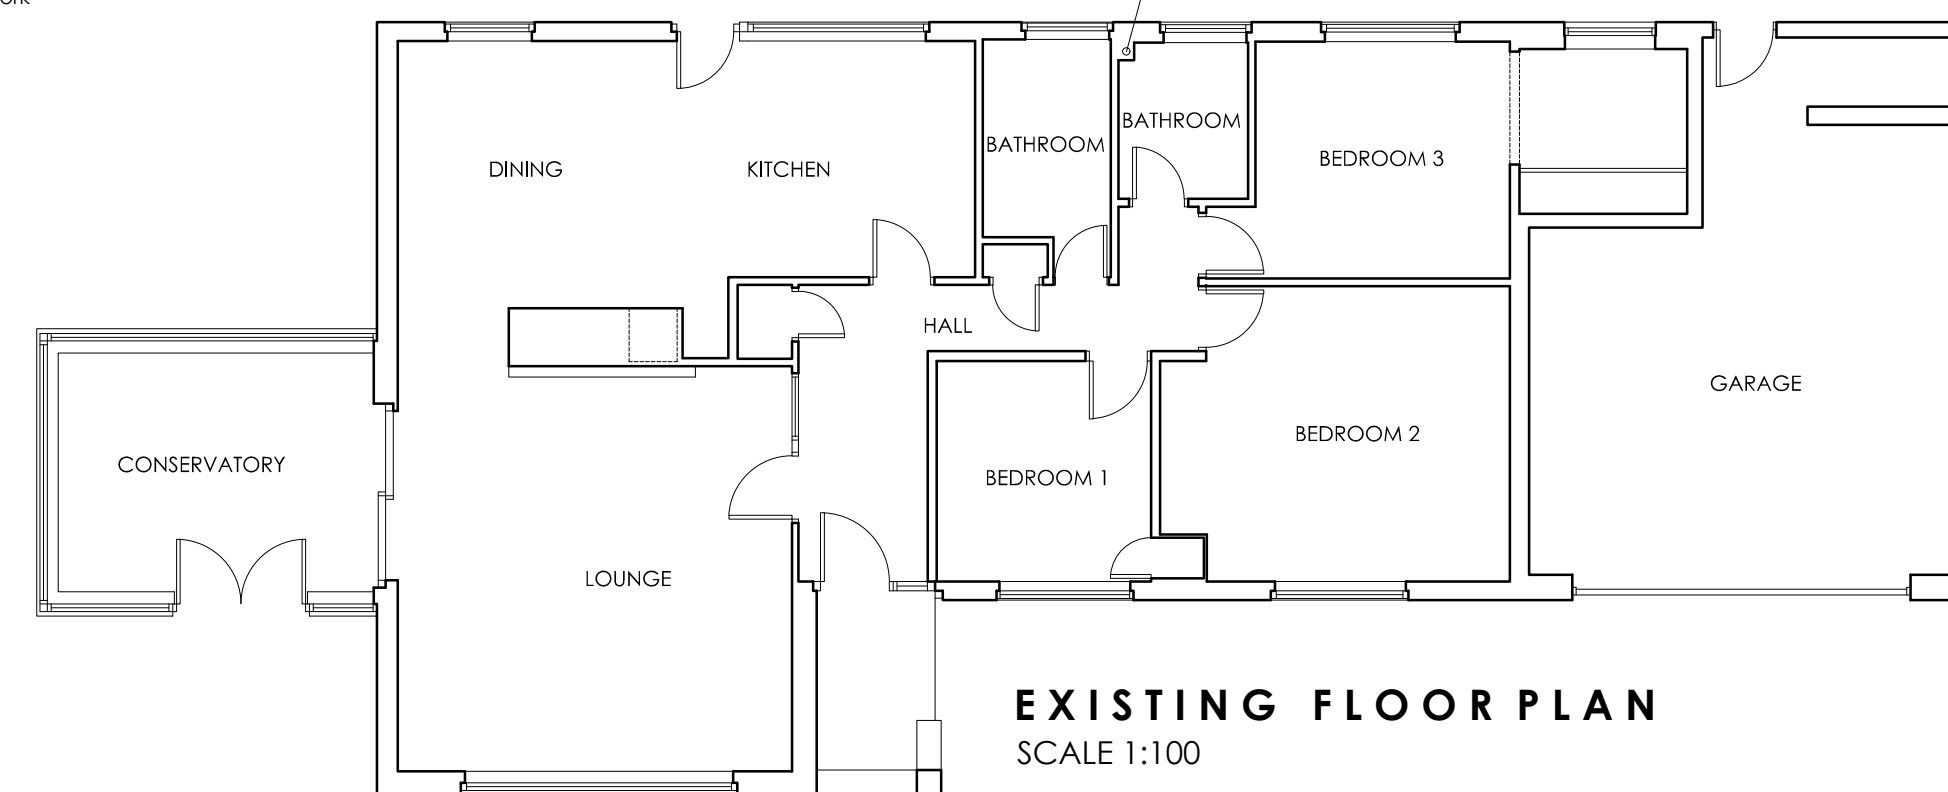


EXISTING FLOOR PLAN
SCALE 1:100

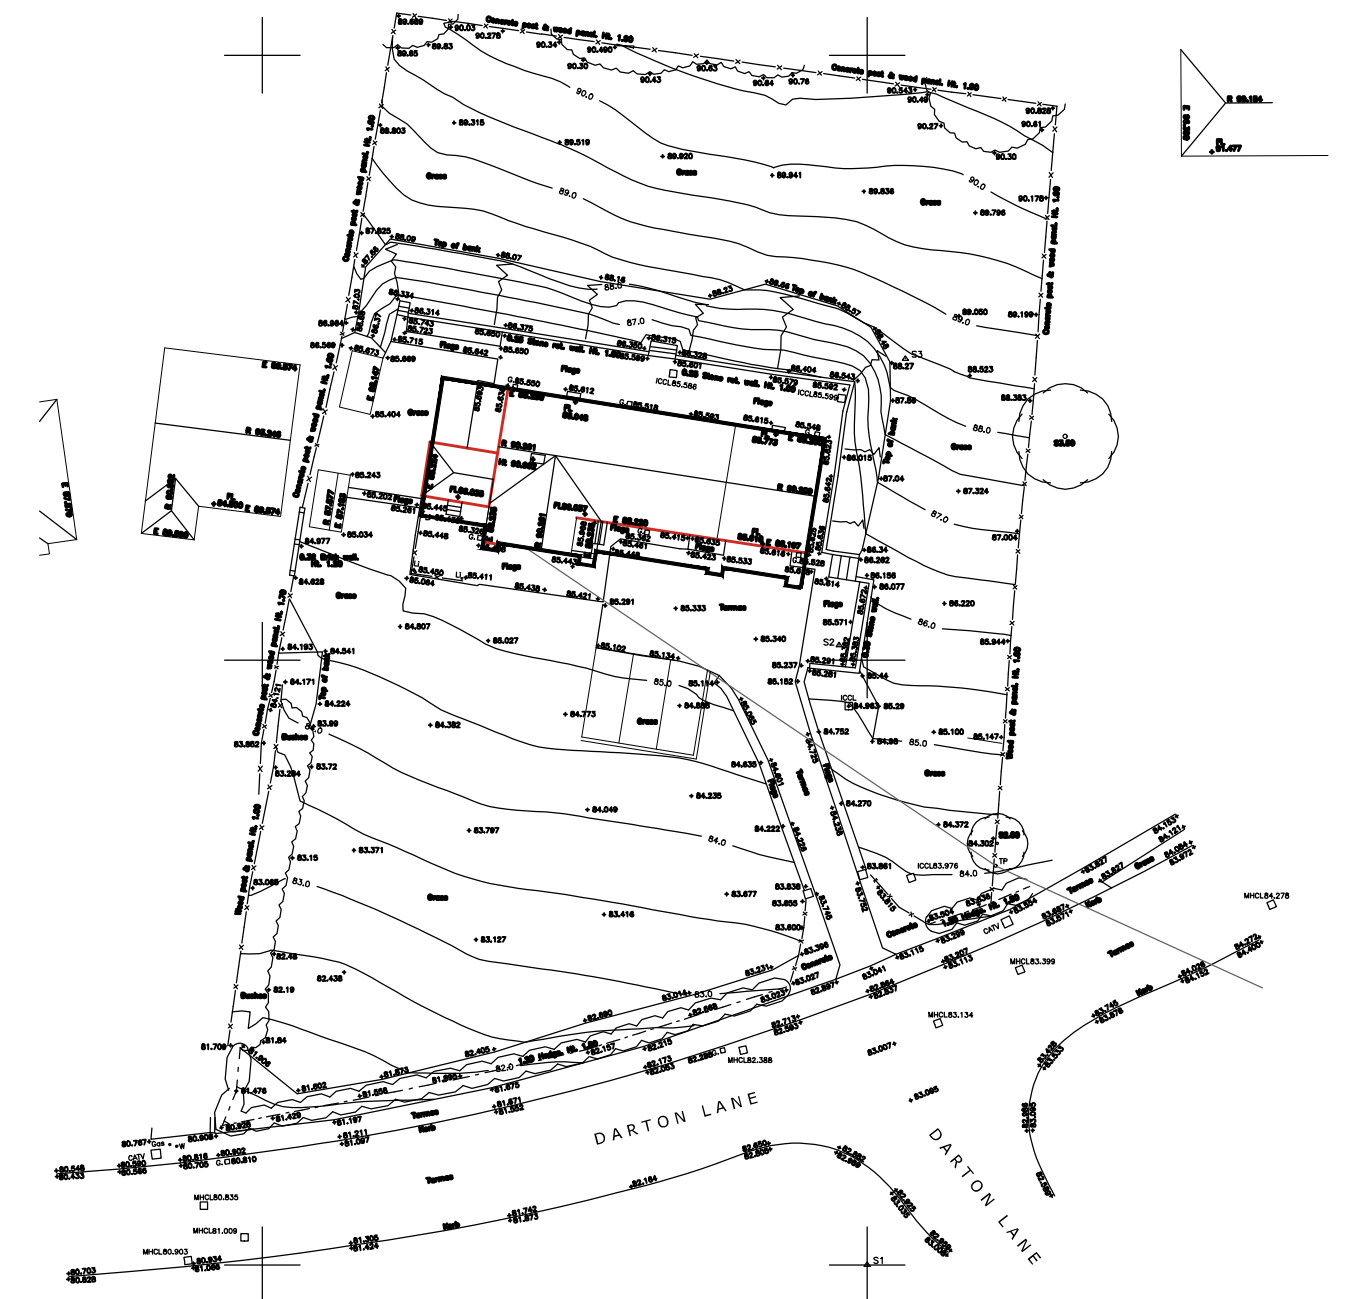

SITE PLAN
SCALE 1:500

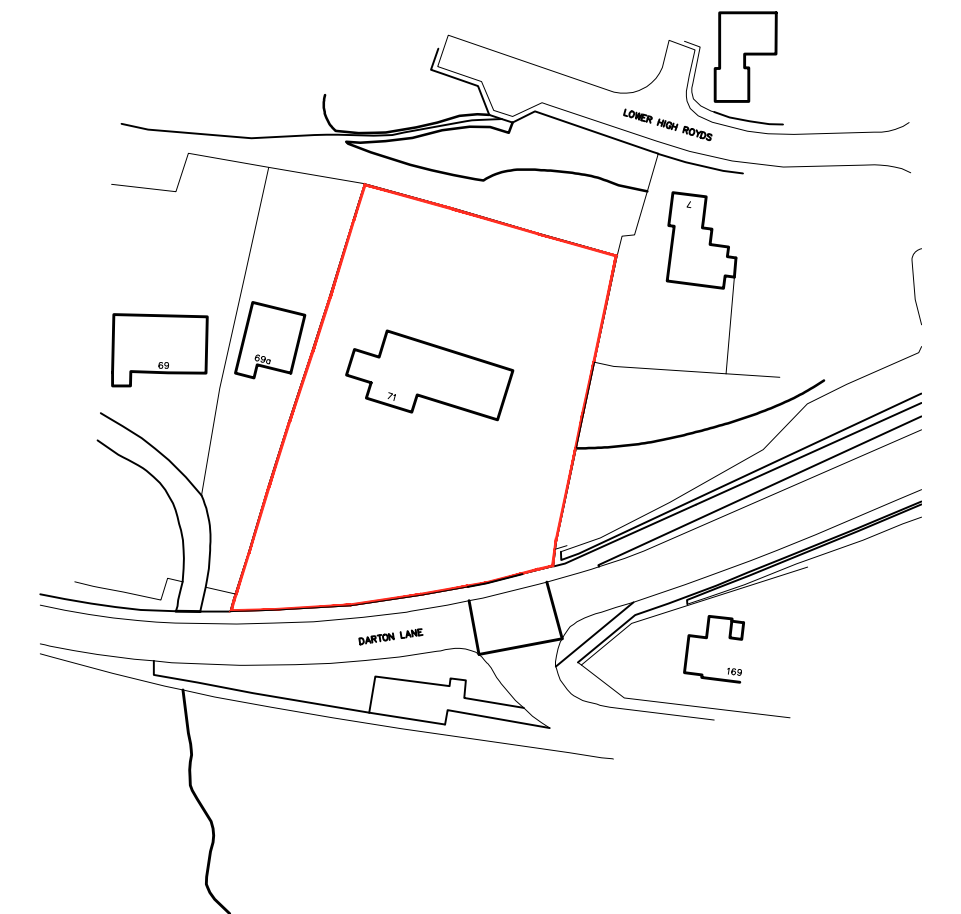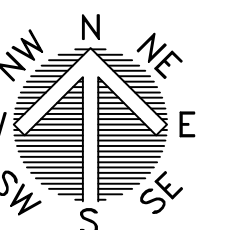

LOCATION PLAN
SCALE 1:1250

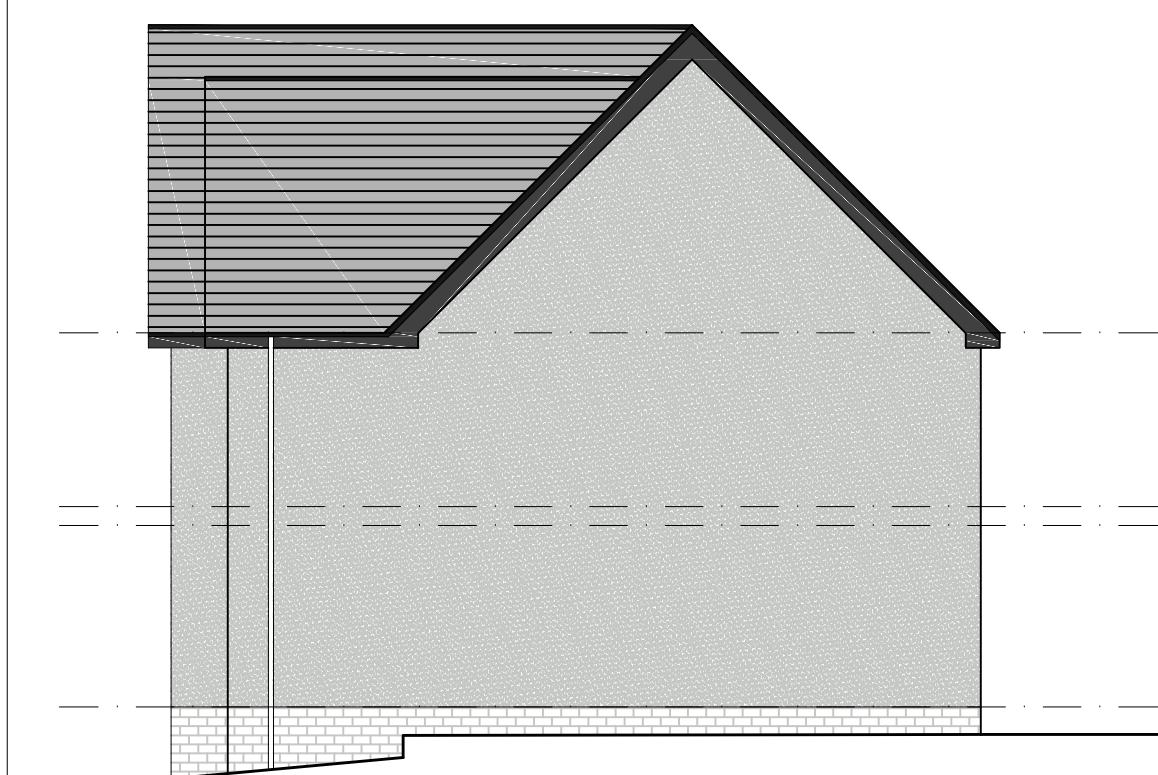


PROPOSED SIDE ELEVATION
SCALE 1:100




PROPOSED REAR ELEVATION
SCALE 1:100




PROPOSED SIDE ELEVATION
SCALE 1:100

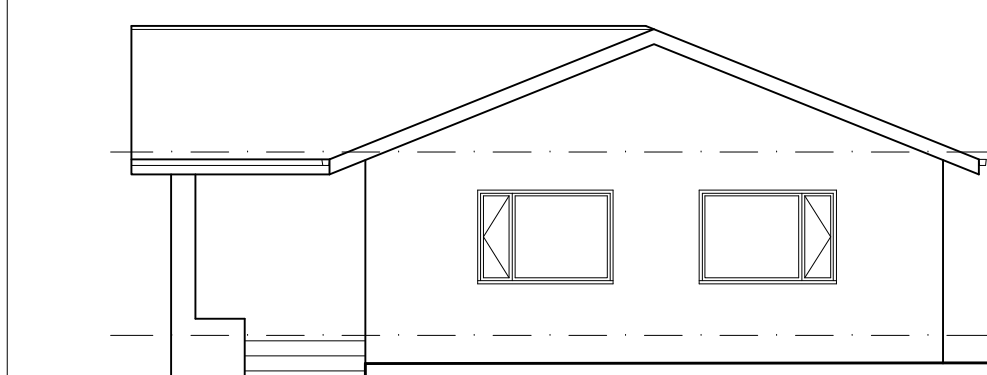

EXISTING SIDE ELEVATION
SCALE 1:100

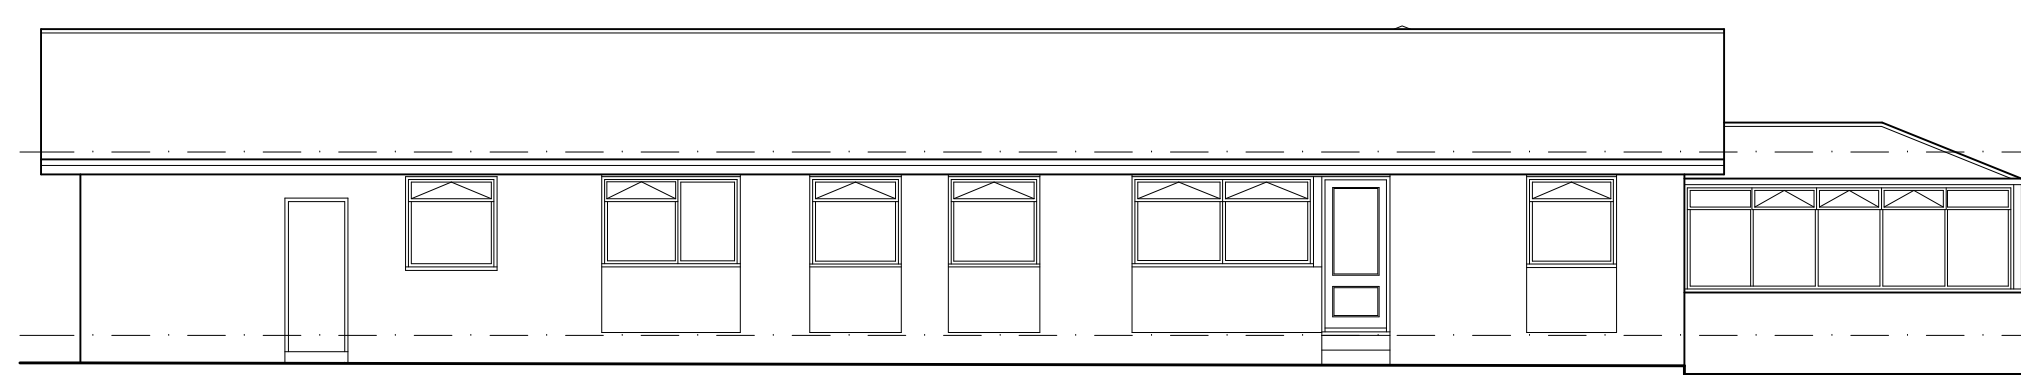

EXISTING REAR ELEVATION
SCALE 1:100

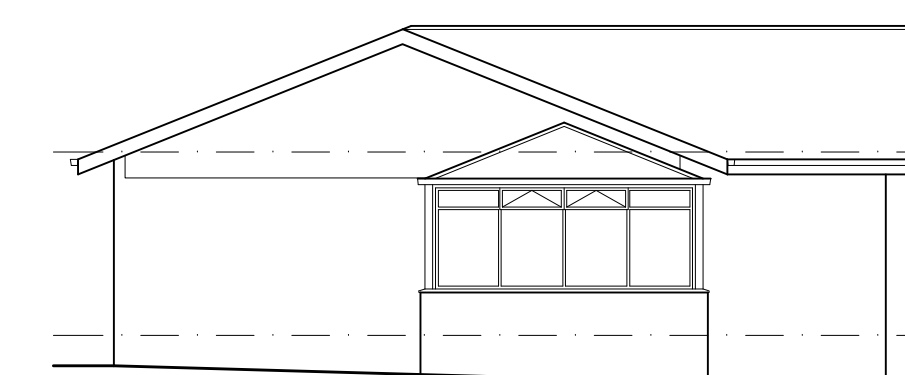

EXISTING SIDE ELEVATION
SCALE 1:100

 White Agus PARTNERSHIP			OFFICE ONE, 34 VICTORIA ROAD, BARNSELEY, S70 2BU			Phone: 01226 208482		
ARCHITECTURAL SERVICES			Email: info@whiteaguspartnership.co.uk Web: www.whiteaguspartnership.co.uk					
Project. PROPOSED ALTERATIONS AT 71 DARTON LANE, DARTON BARNSELEY, S75 5AL			Client. MR & MRS WILLIAMS					
Drawing Title. ELEVATIONS			Date. NOV 2021		Scale. 1:50 & 1:100 @ A1			
			Ref. 21-106		Dwg. No. 03		Rev. A	
Date	Suffix	Description	Date	Suffix	Description			
03/02/2022	A	REVISED TO CLIENTS REQUIREMENTS						