




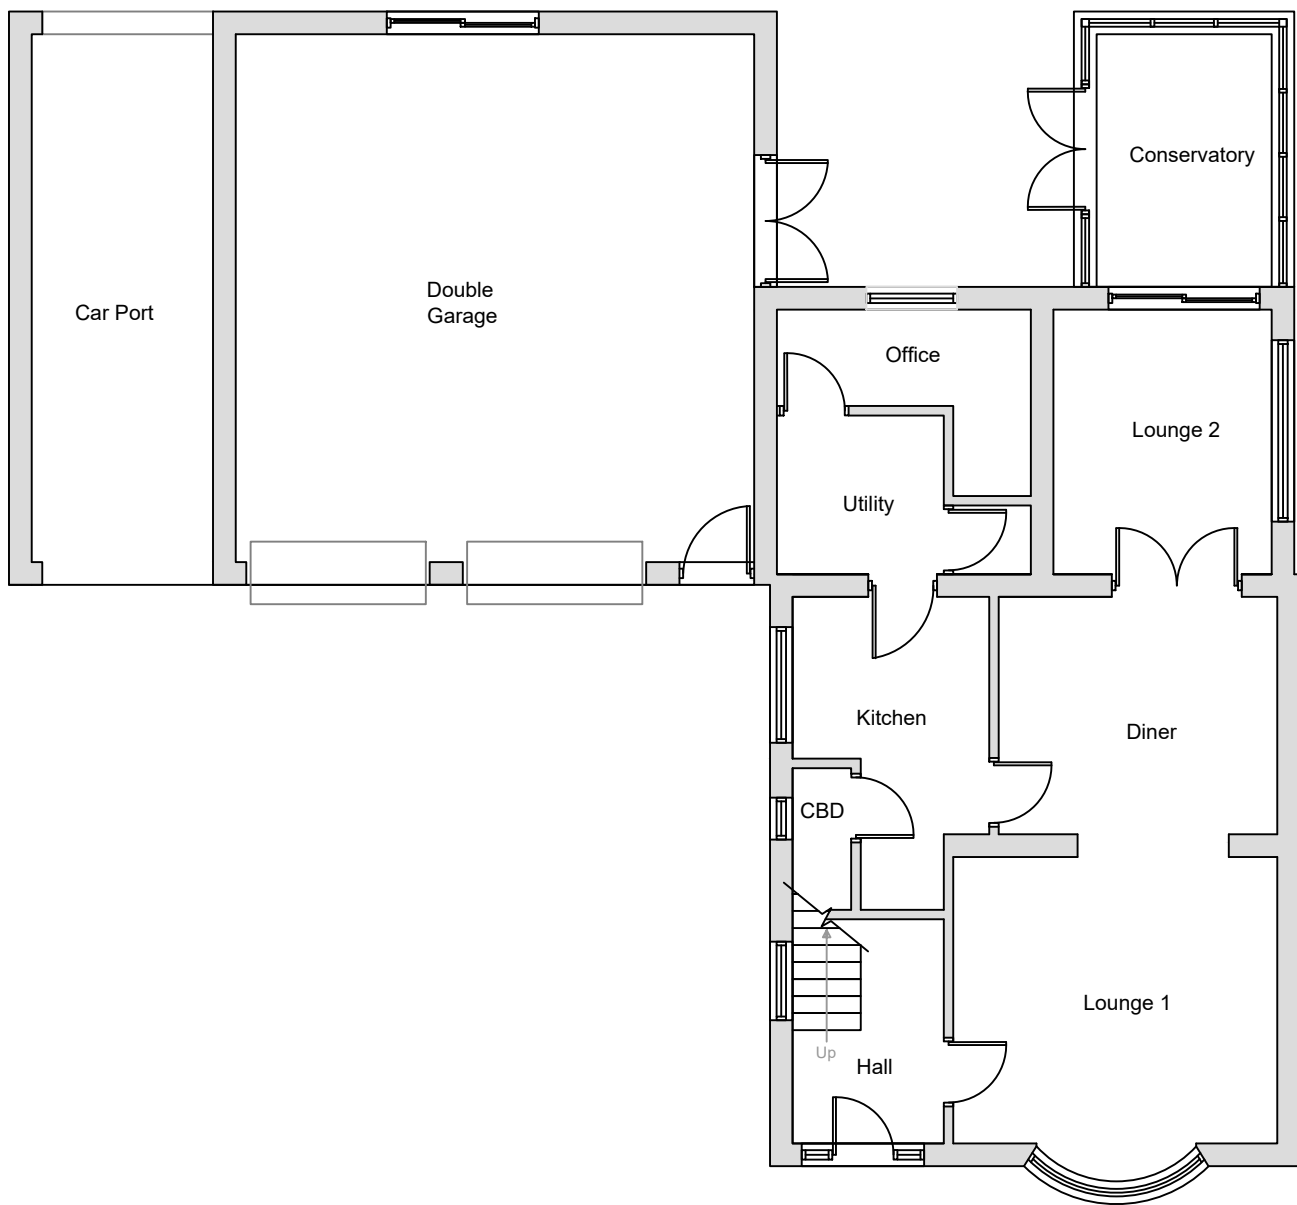


Existing Ground Floor Plan

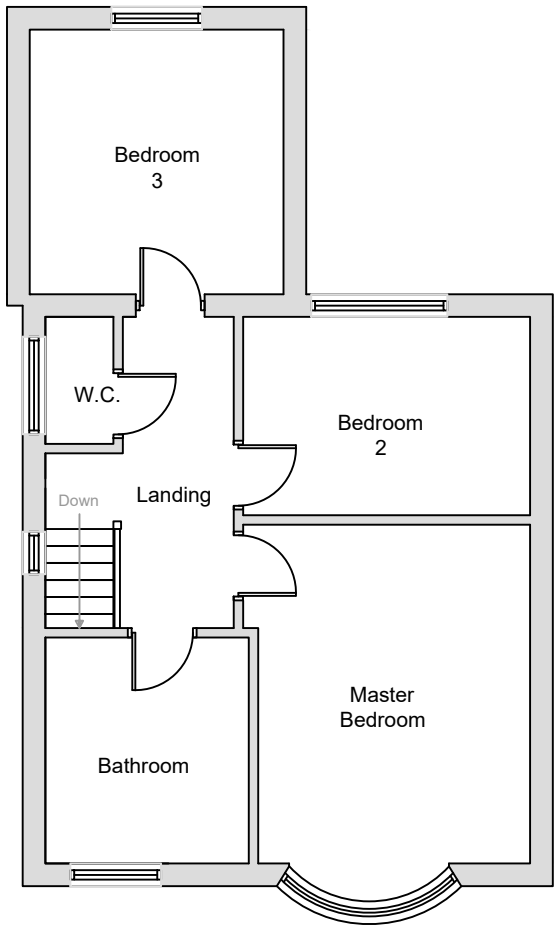

Existing First Floor Plan

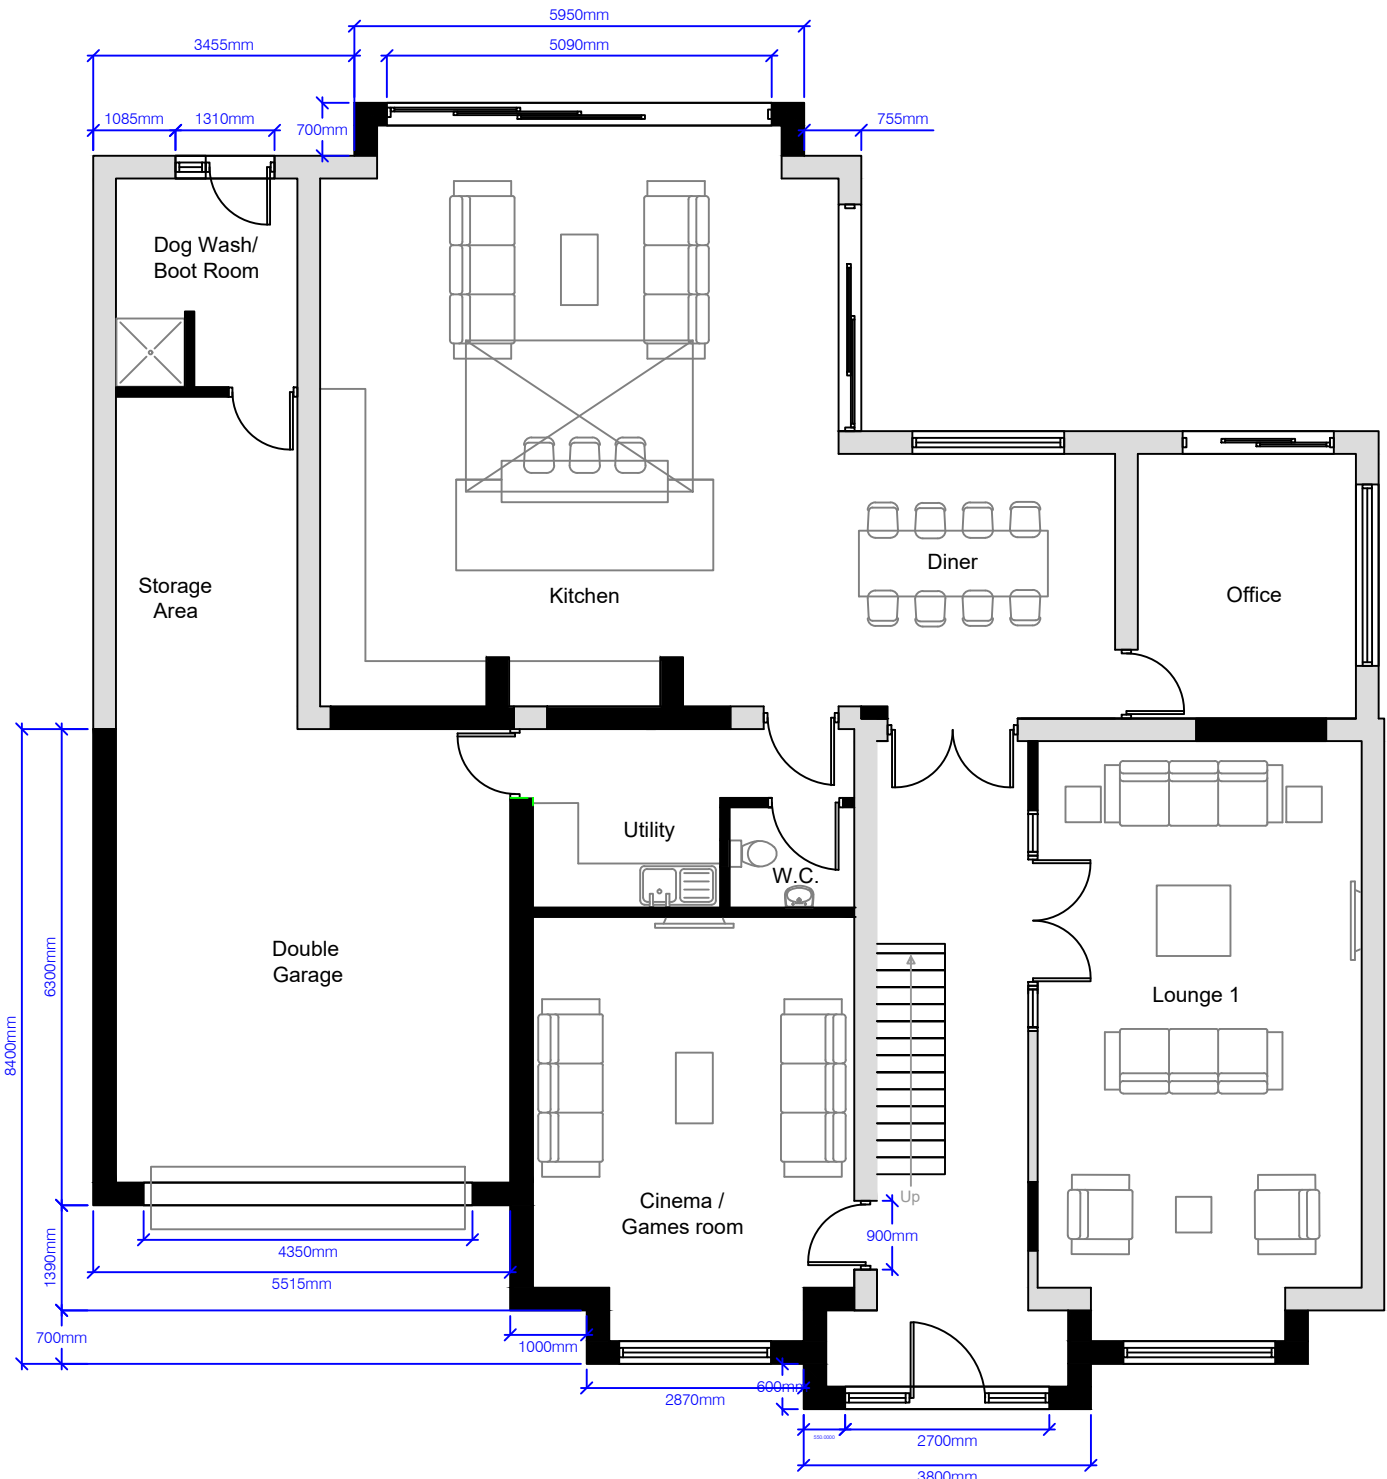

Proposed Ground Floor Plan

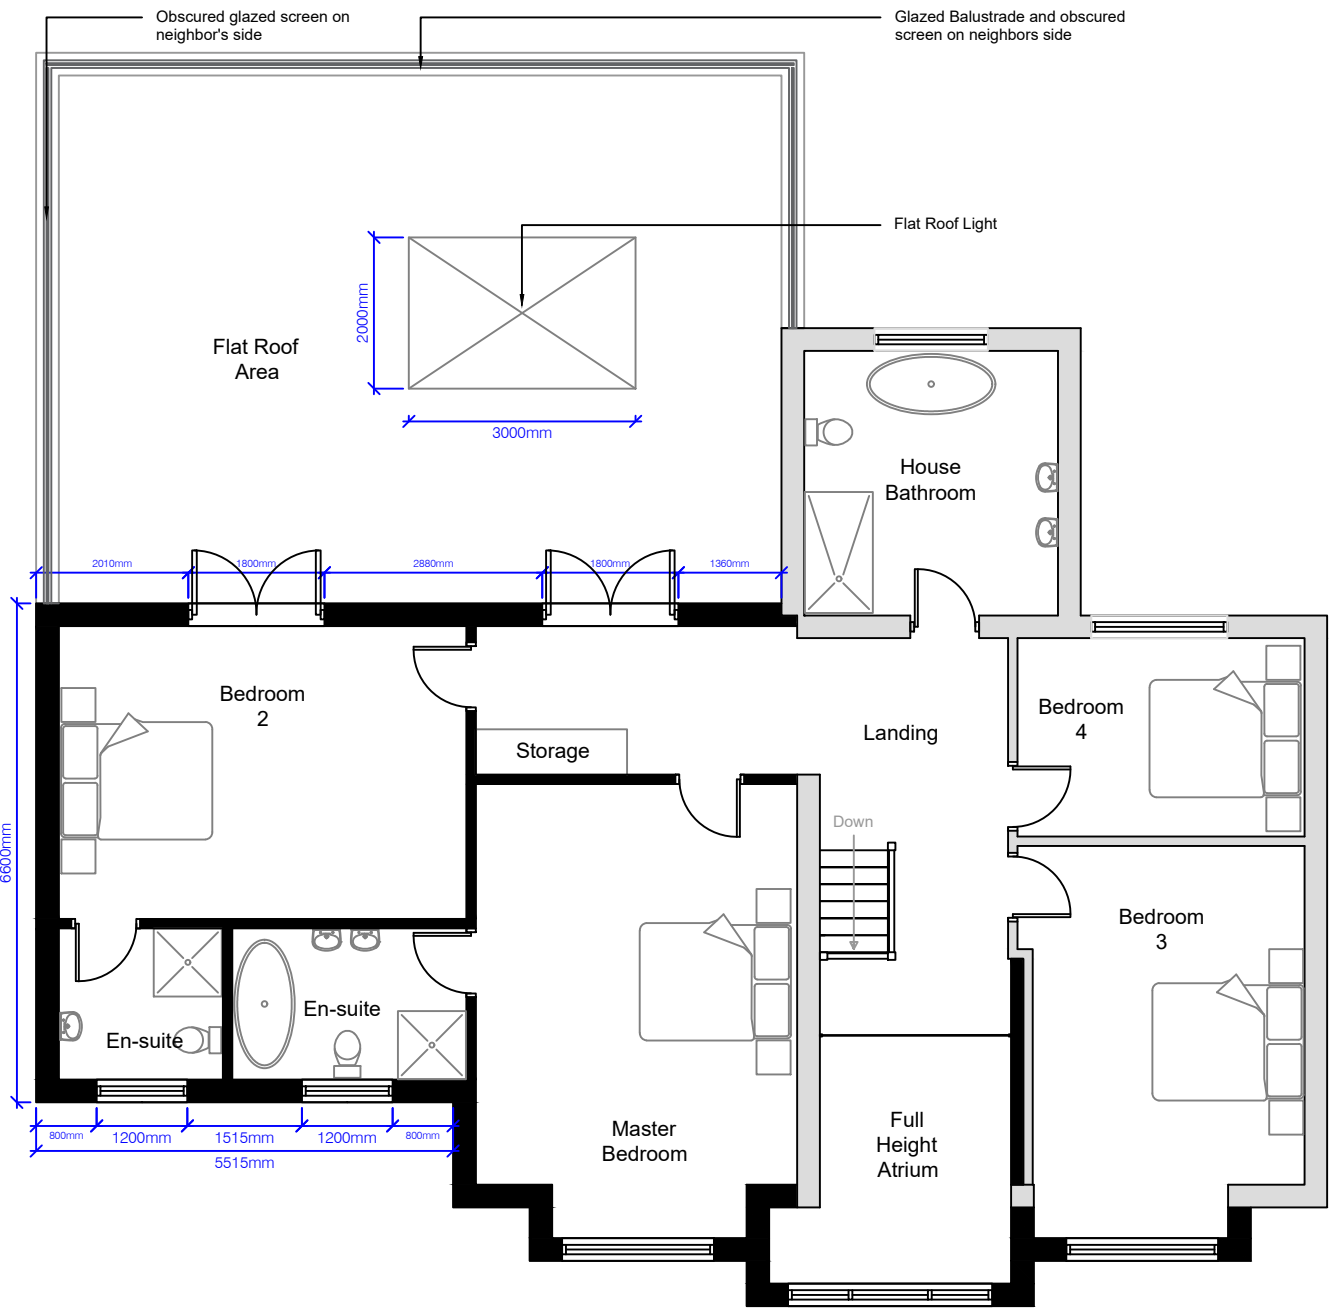

Proposed First Floor Plan

NOTES

N/A	N/A	N/A	N/A
REV:	DESCRIPTION:	BY:	DATE:
STATUS:			

Inspo & Co

ARCHITECTURAL SERVICES

16 Brownroyd Avenue,
Royston, Barnsley
S71 4NU

Tel: 07931299470

CLIENT:

Mr Andrew and Mrs
Sophie O'Callaghan

DRAWING TITLE:

PROPOSED TWO STOREY
EXTENSION TO
180 WEETSHAW LANE
CUDWORTH BARNSELY
S72 8BG

DRAWING TITLE:

EXISTING AND PROPOSED
FLOOR PLAN

SCALE AT A1:	DATE:	DRAWN:	CHECKED:
1:100	OCT 20	SOC	
PROJECT NO:	DRAWING NO:	REVISION:	
0100	P130	0	