


LEGEND:

MJ = MOVEMENT JOINT TO ARTIFICIAL STONework:
10mm wide movement joint (where shown), filled with
Hemp or Fibreboard filler, and finished with flexible sealant
min' 10mm deep (colour to match stonework).

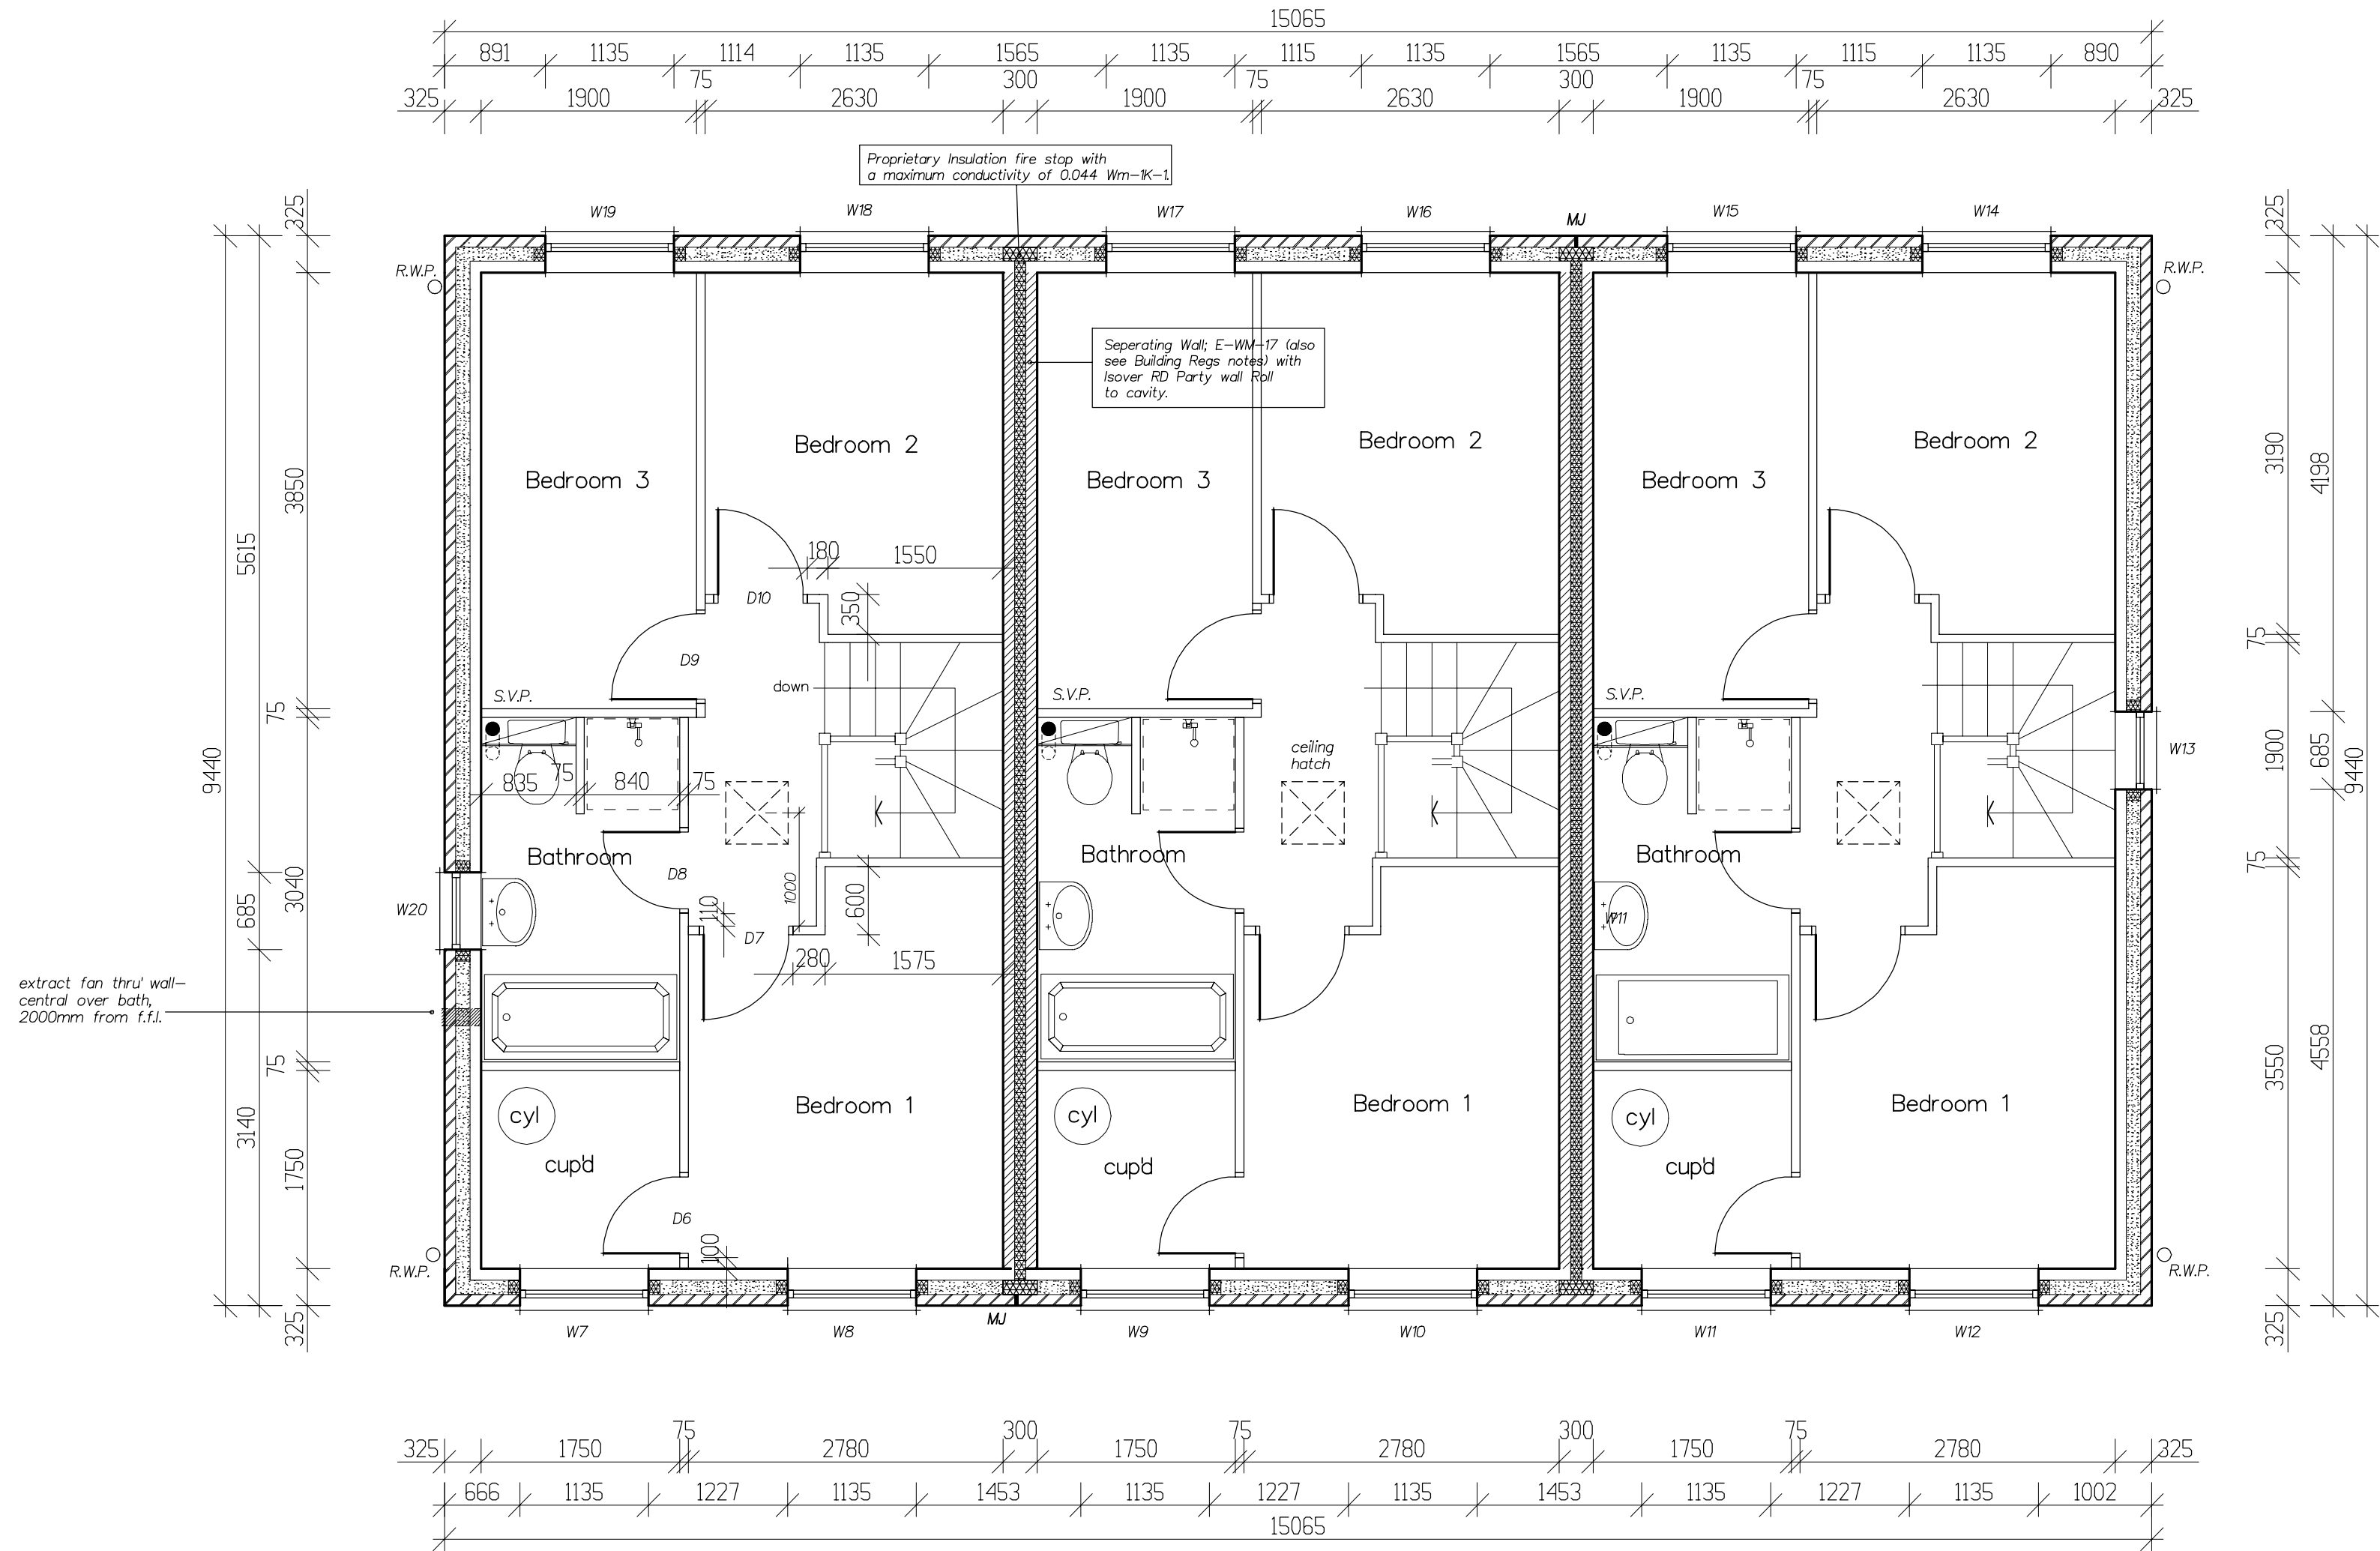

REV D: 30/09/20: BATHROOM & CYLINDER AREA
AMENDED. EN-SUITE OMITTED.
REV C: 08/07/20: PORCHES REMOVED.
REV B: 20/12/19: GENERAL AMENDMENTS.
REV A: 06/12/19: GENERAL AMENDMENTS.

Arncliffe

ARNCLIFFE HOMES LIMITED
Arncliffe House, Bramley Grange,
Thorner, Leeds LS14 3DW.
Tel: 0113 237 5900 Fax: 0113 265 4458

Proposed Residential
Development

HALIFAX ROAD,
THURGOLAND.

MULBERRY (882)

FIRST FLOOR PLAN

SCALE 1:50

DATE 27/09/2019 DRAWN IanDi

DRG. No. 292/MB/2 REV. D.