

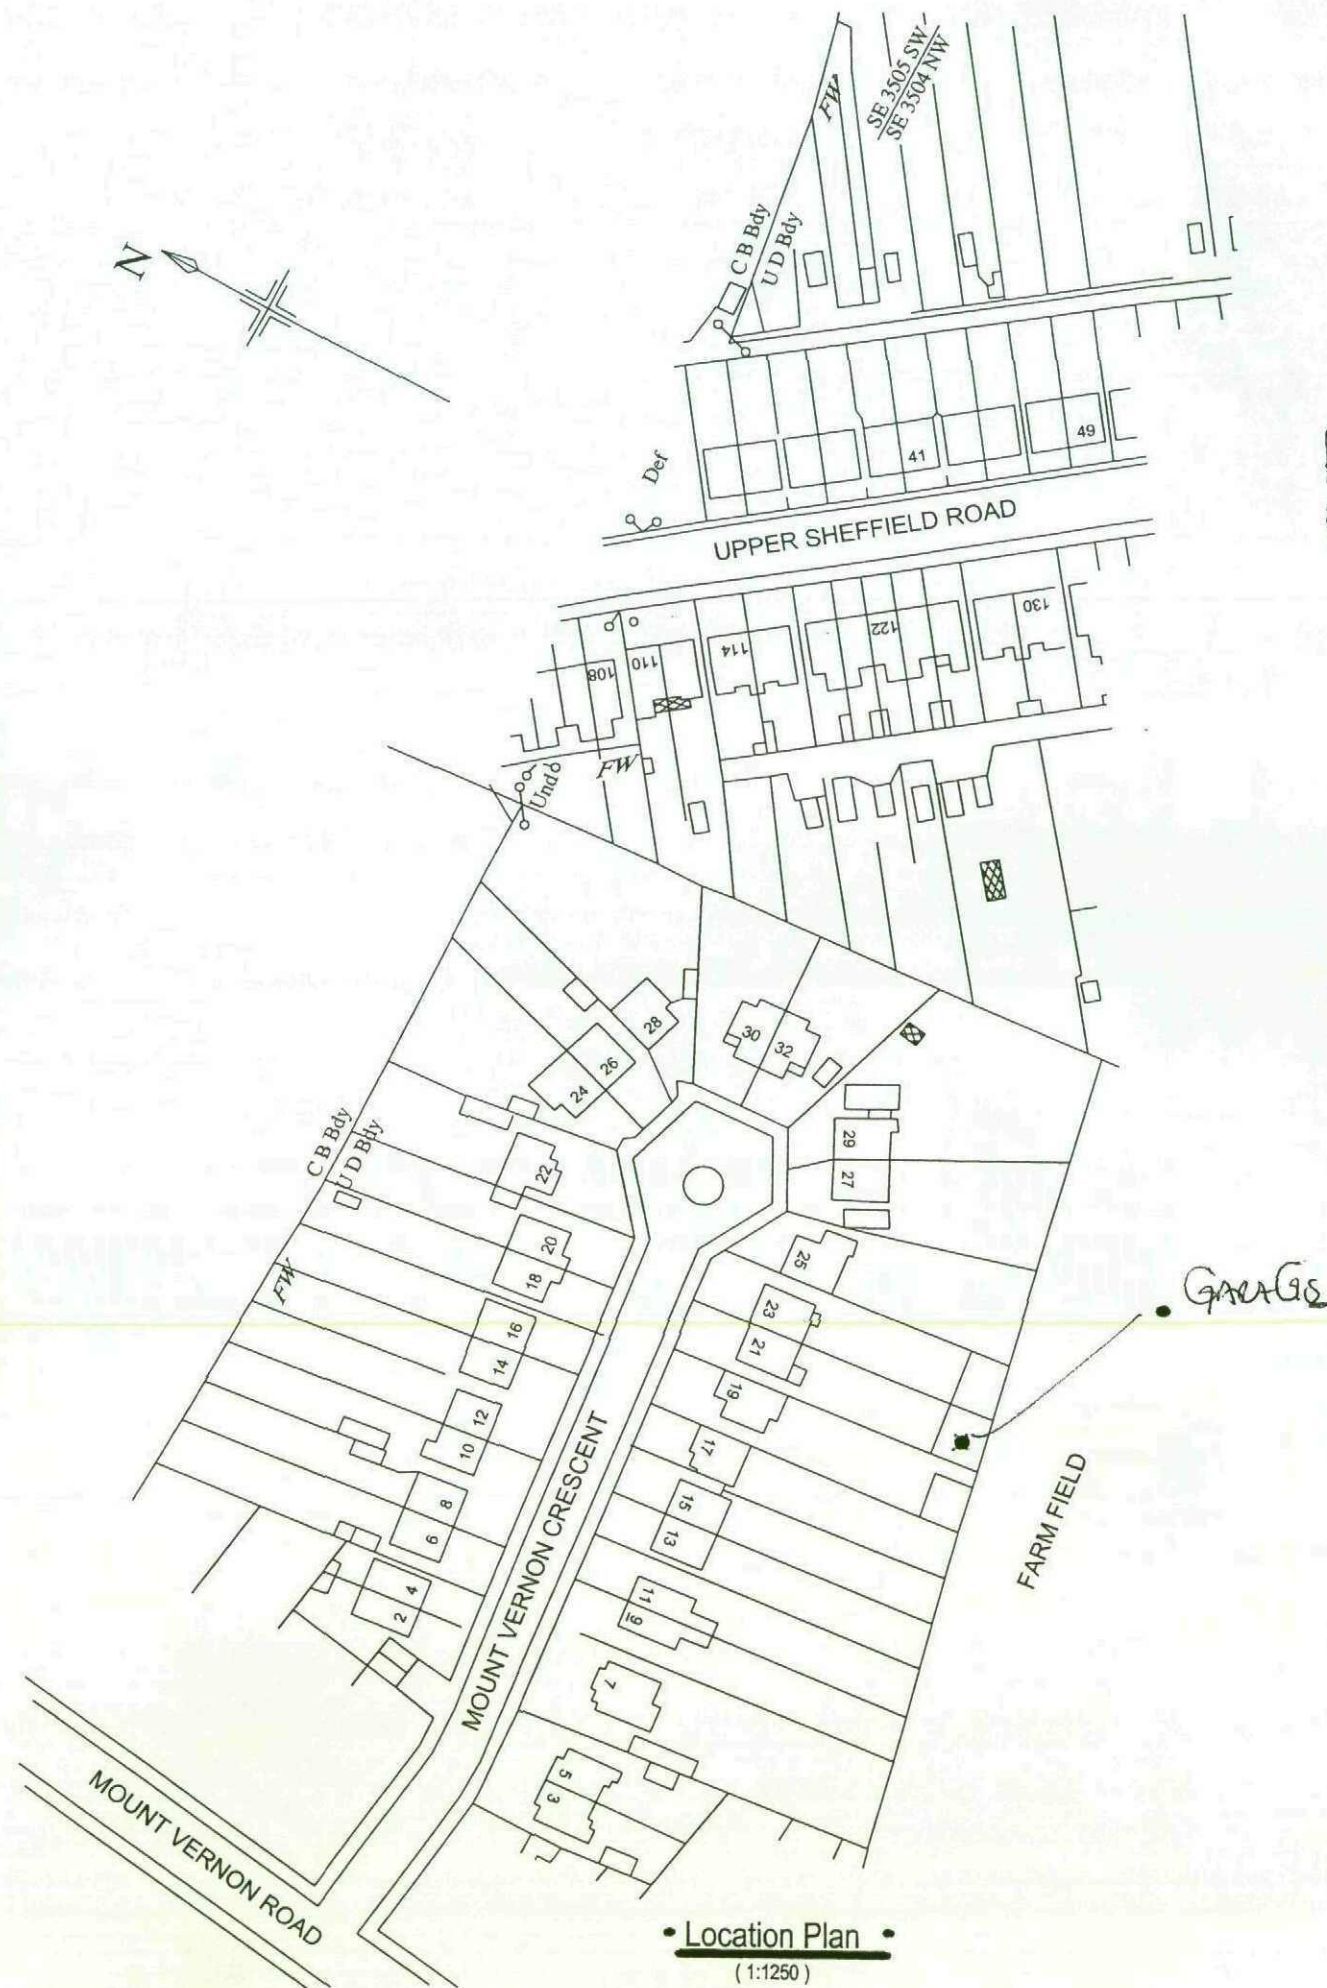


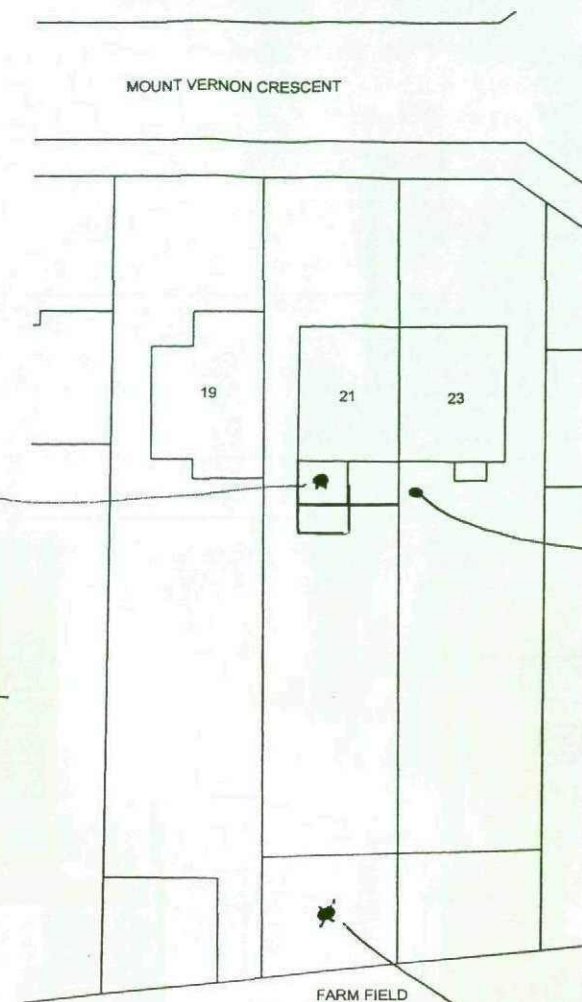

Remove existing
Extension


 


- Backwork to match existing
- Flat roof to existing

Proposed new extension
Size: 4000 projection
x 6000

Garage
(See drawing sheet A005
for details of Garage)

- DATE . 23.1.09
- DRAWN BY . Gary Graham
- SCALE . 1:500 / 1:1250
(Ref No. A001)
- Proposed For . Mr Martin Matze
- Proposed . Garage extension
+ Garage changes

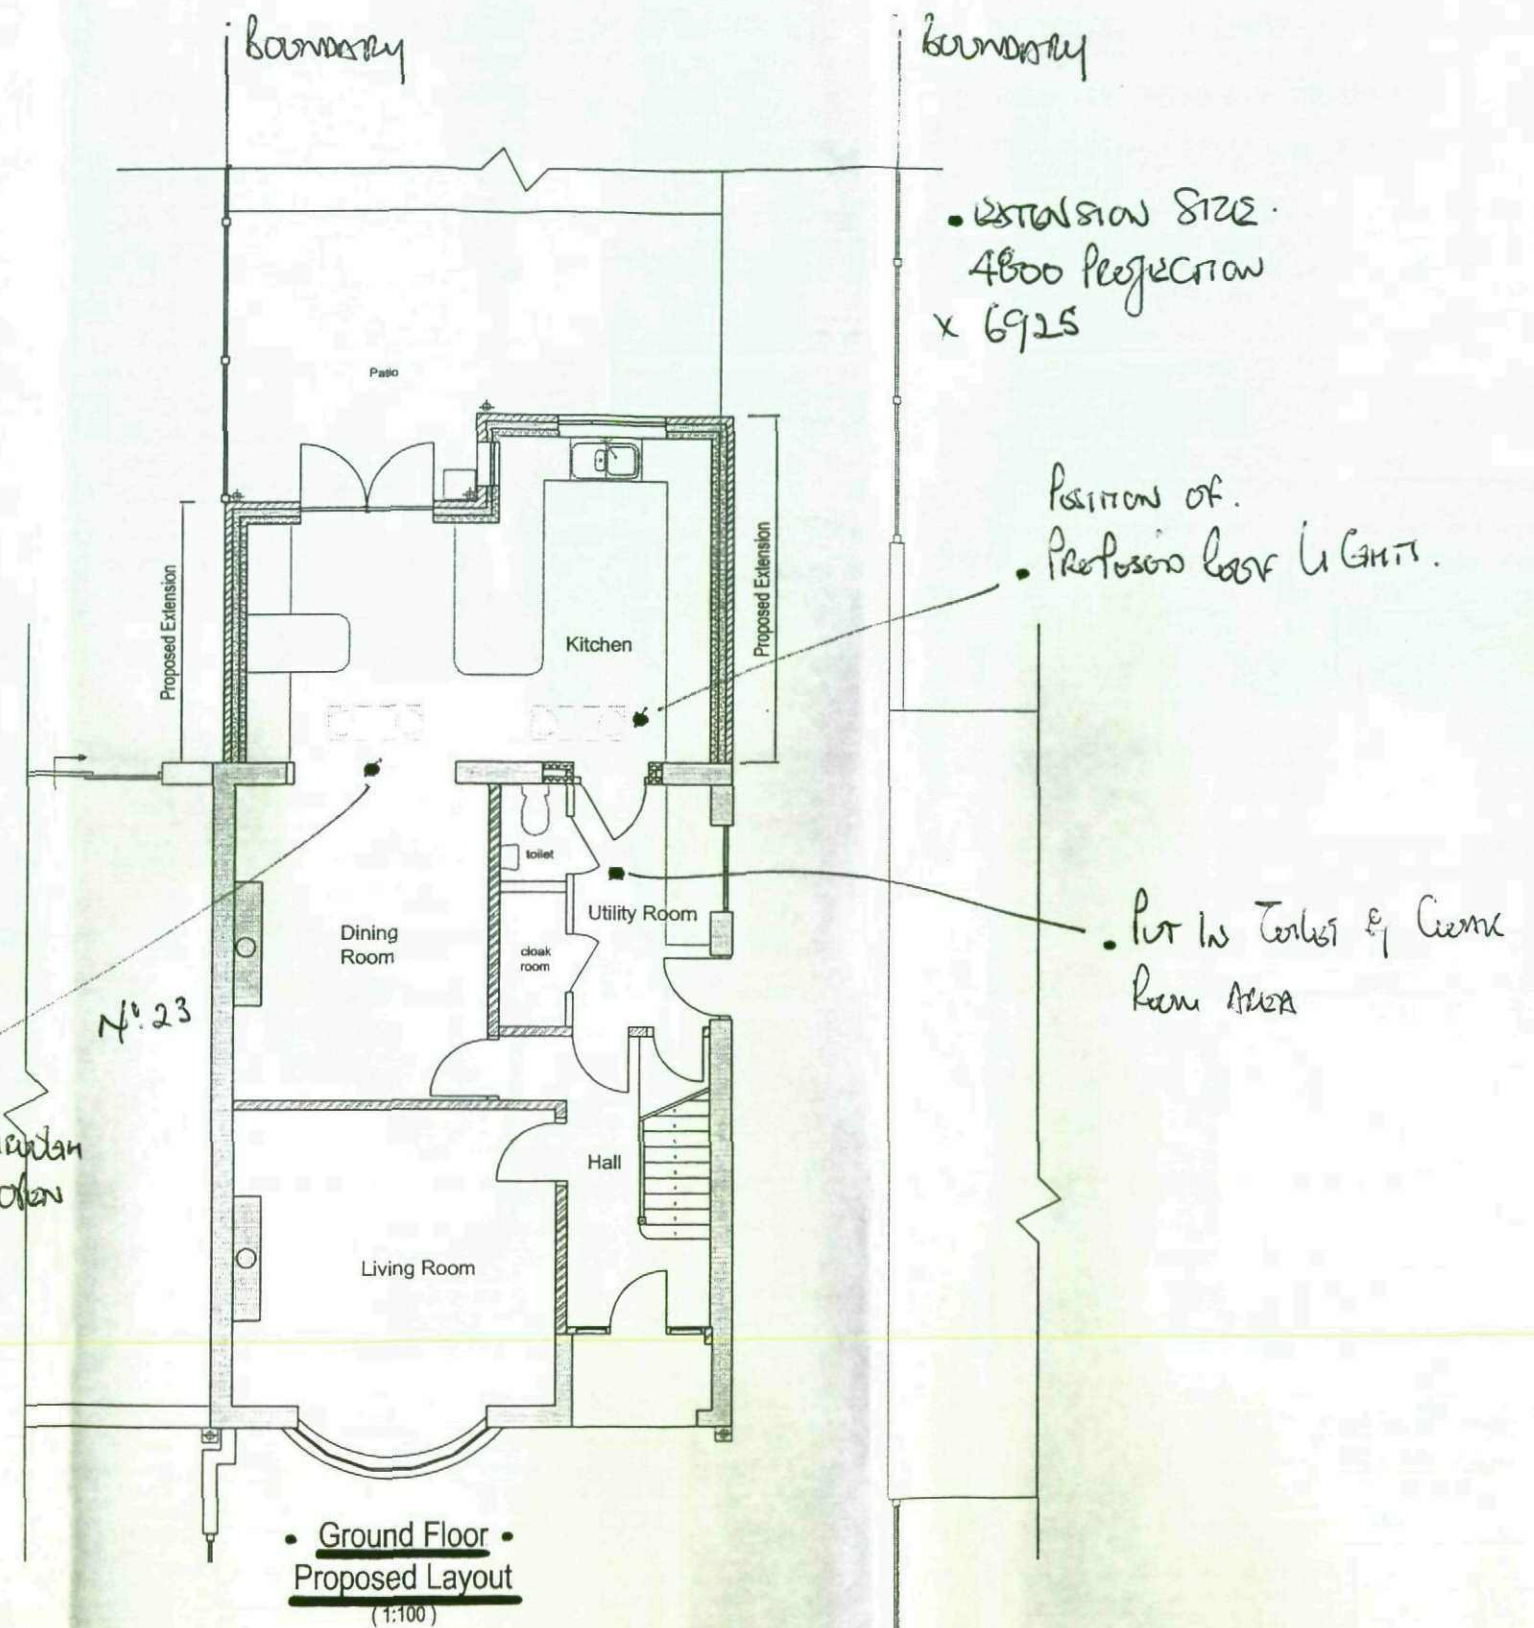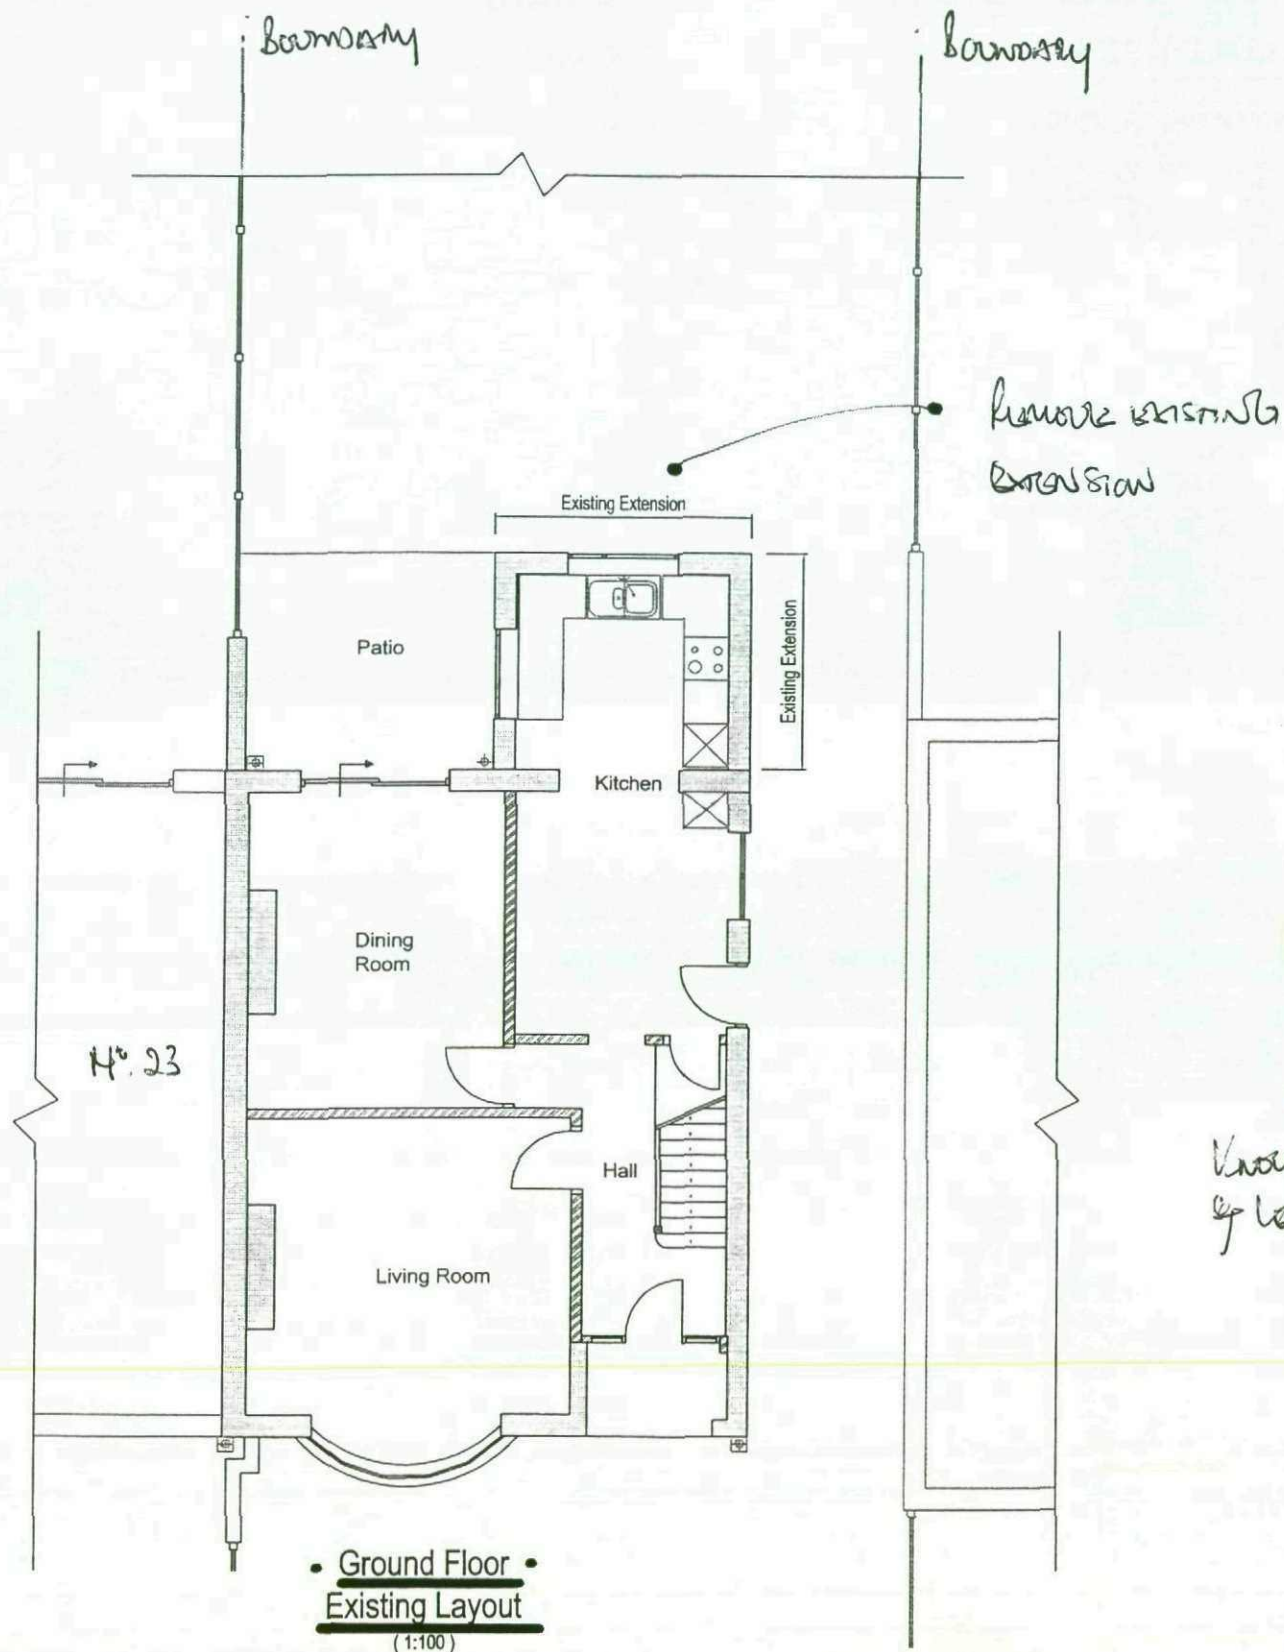


• DATE • 23.1.09
 • DRAWN BY • Gary Barnes
 • SCALE • 1:100
 (Ref No. A002)

• Proposed for • Mr. Michael Martin
 21 Mount Vernon Crescent
 Burslem South Staffordshire

• Proposals • Ground Floor Extension
 + Garage Changes


• Brickwork to match existing
 • Put roof to extension

Boundary

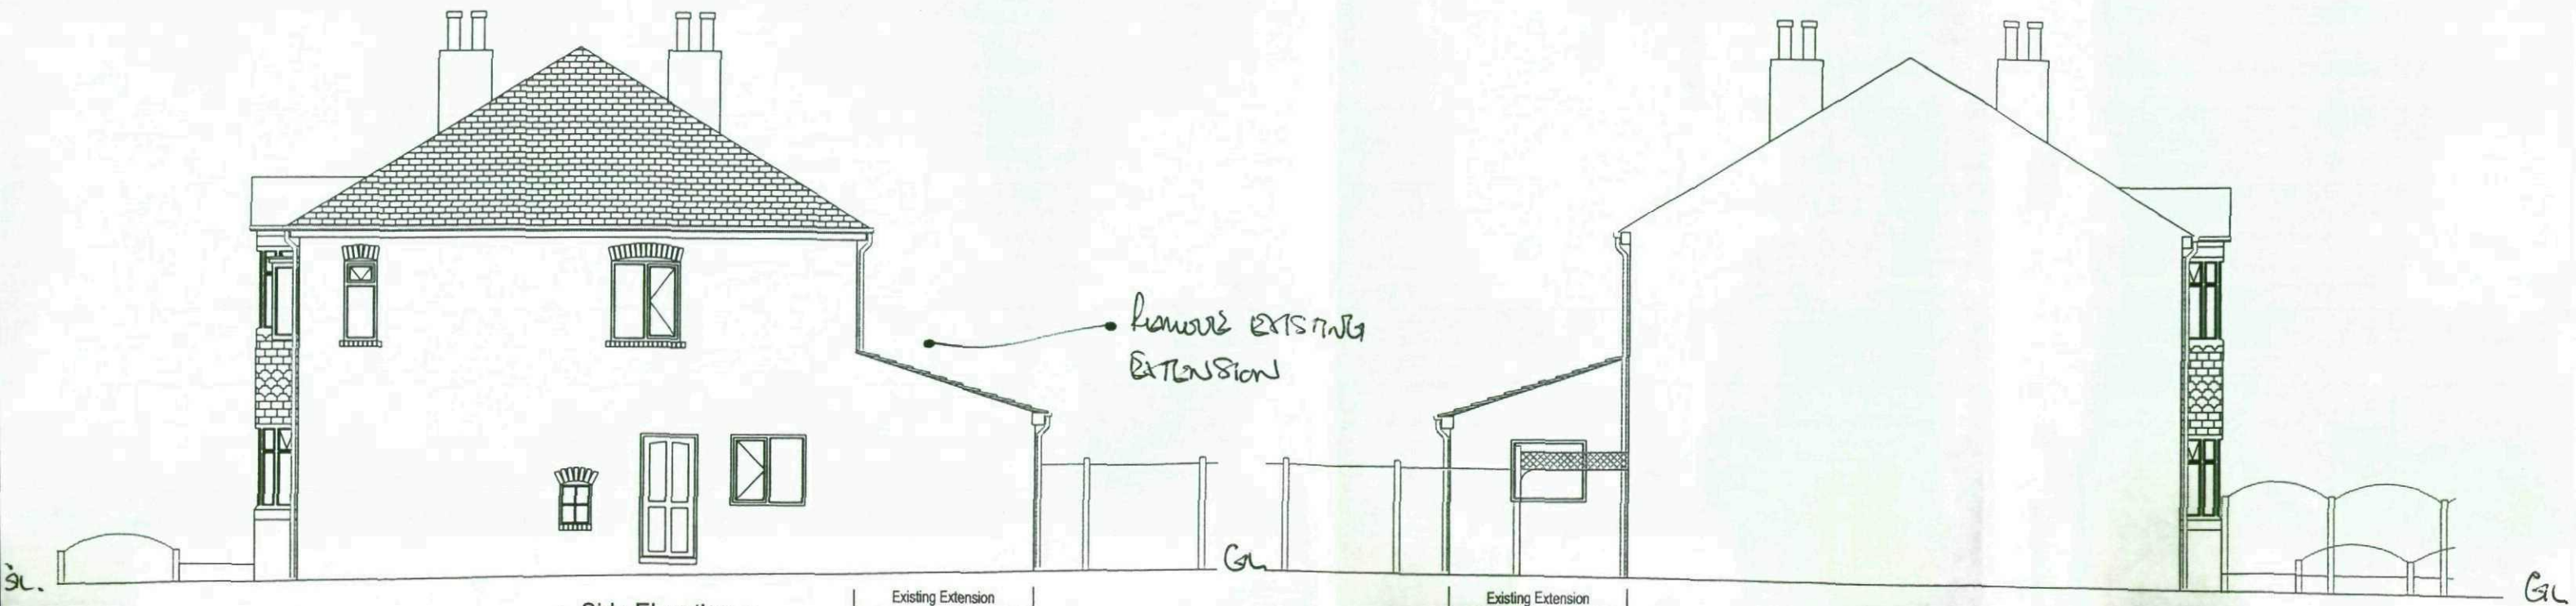

• Side Elevation •
Existing
(West - 1:100)

• Side Elevation •
Existing
(East - 1:100)

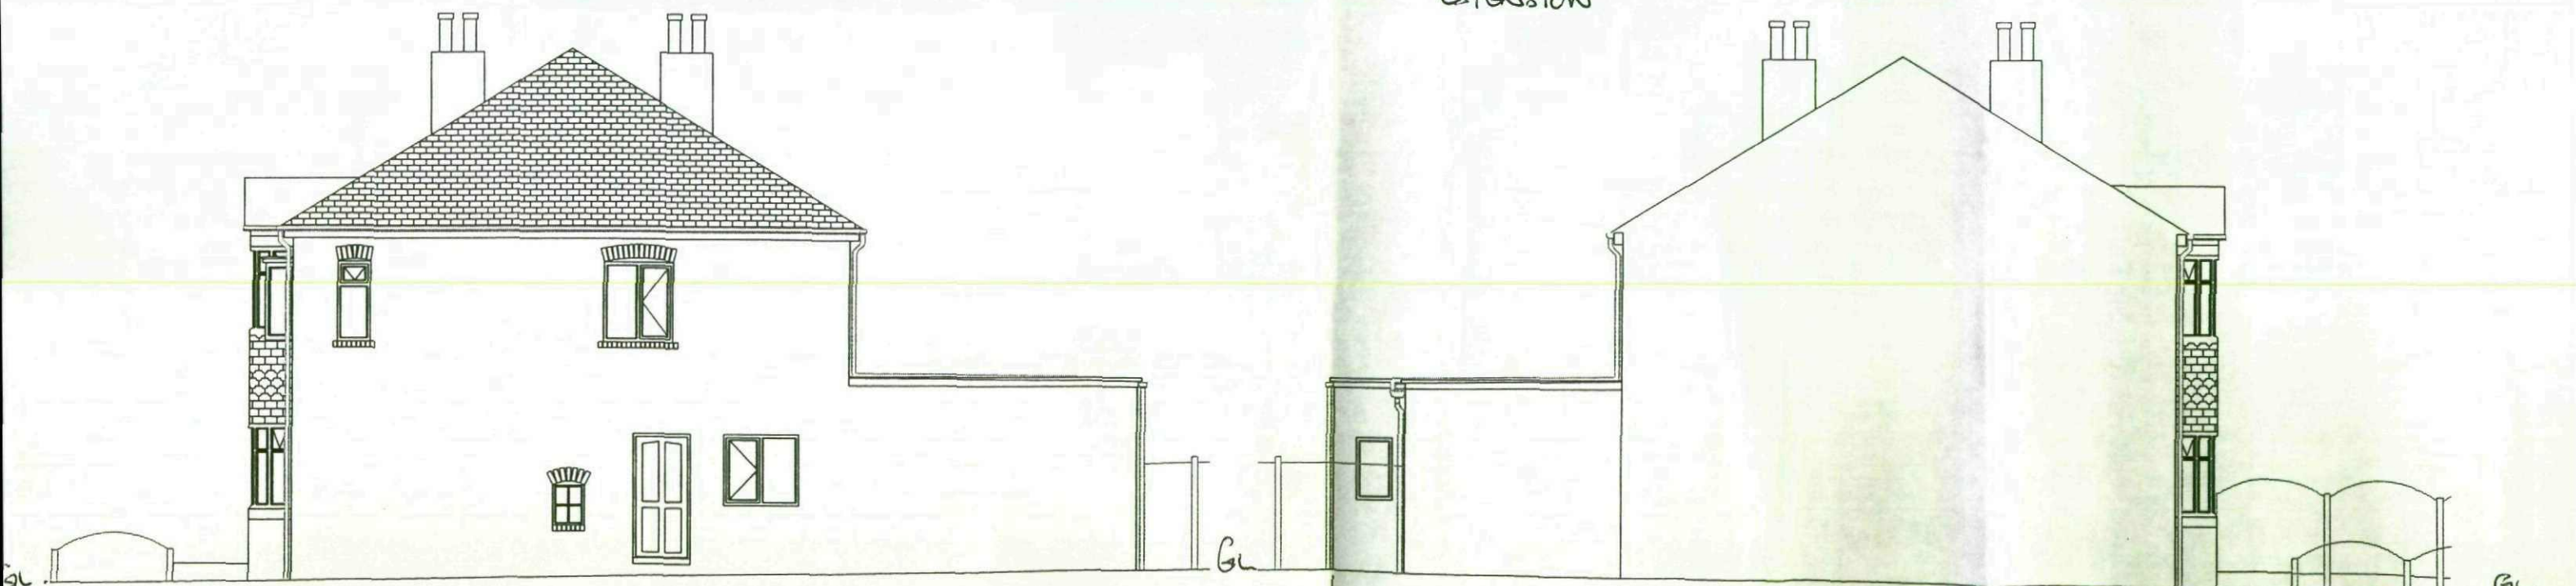

• Side Elevation •
Proposed
(West - 1:100)

• Side Elevation •
Proposed
(East - 1:100)

- BRICKWORK TO MATCH EXISTING
- FLAT ROOF TO EXTENSION

• SIZE • 4800 REGULATION
x 6925

• SIZE • 4800 REGULATION
x 6925

• DATE • 23.1.09
• DRAWN BY • GARY BARNES
• SCALE • 1:100
(REF NO. A003)

• PROPOSED FOR • M^{RS} MARION MATTHEW
21 MOUNT VERNON CRESCENT
BRANSLAY SOUTH YORKSHIRE

• PROPOSED FOR • GEORGE BUSH
EXTENSION
+ GARAGE CONVERSION

- Remove existing extension



• Rear Elevation •
Existing
(South - 1:100)

Nº. 23

GL



Front Elevation
Existing
(North - 1:100)


- Extension size
4800 Projection
x 6925



• Rear Elevation •
Proposed
(South - 1:100)

Nº. 23

GL


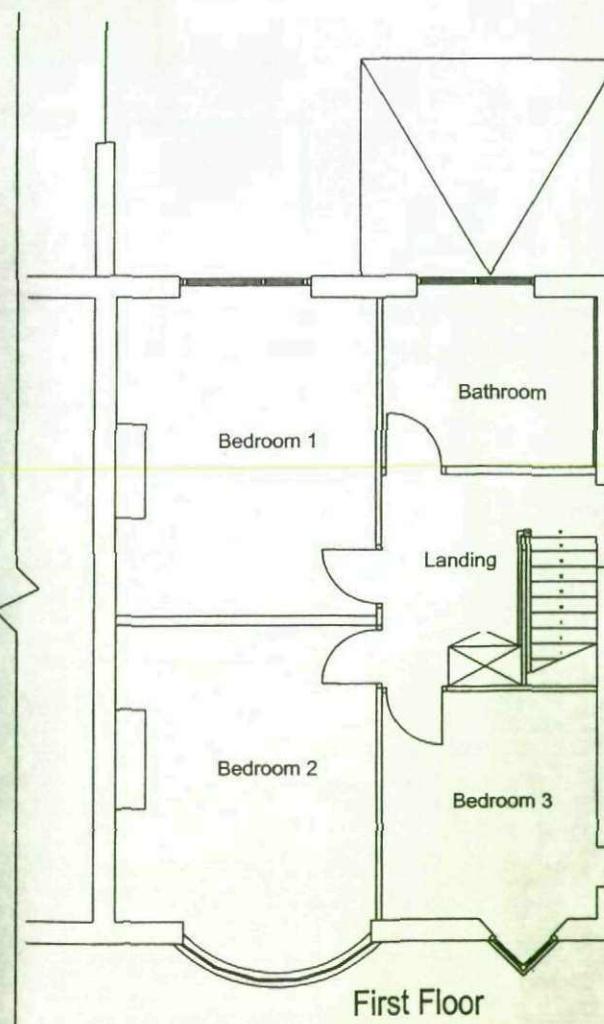


First Floor
Existing Layout
(1:100)



• DATE • 23.1.09
• DRAWN BY • Grey Davis
• SCALE • 1:100
(Ref No. A004)
ME
• Proposed for • main matrix
21 Mount Vernon Crescent
Bramley South Yorkshire

• Particulars • Ground floor
Extension
+ Garage Changes



- brickwork to match existing
- flat roof to extension.

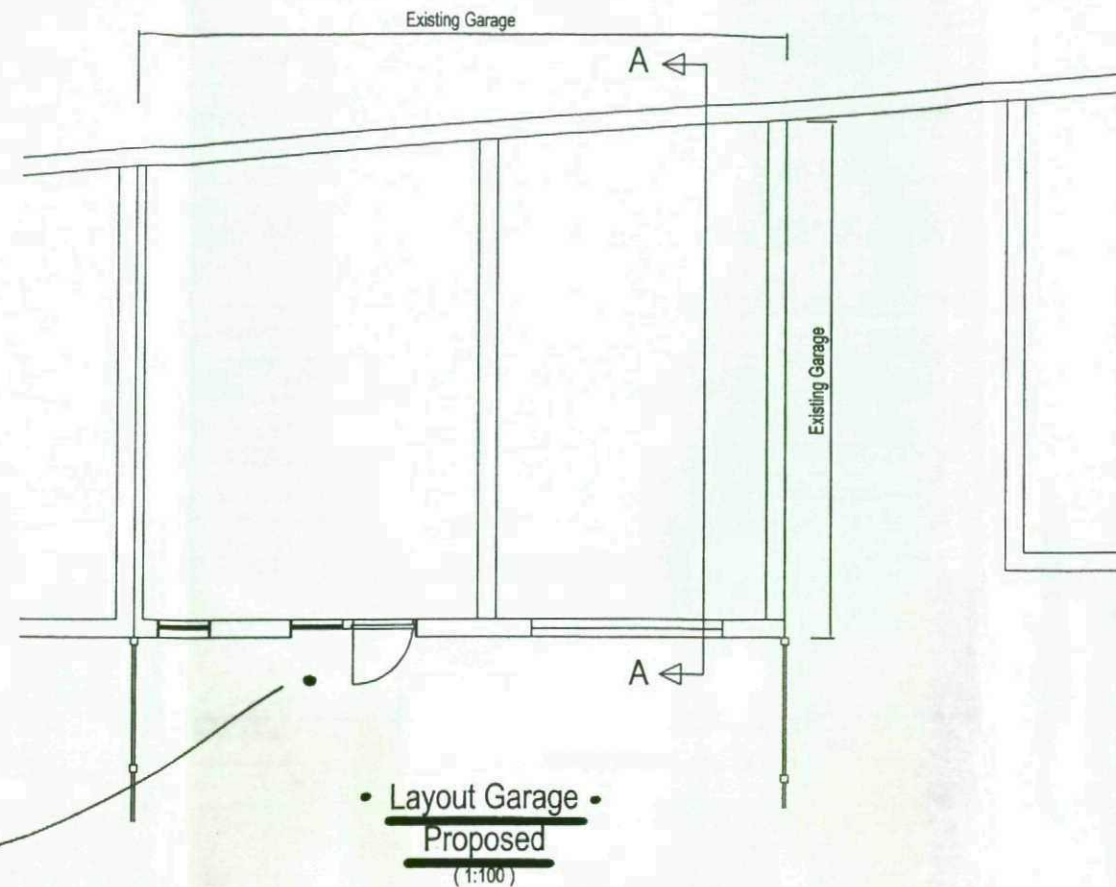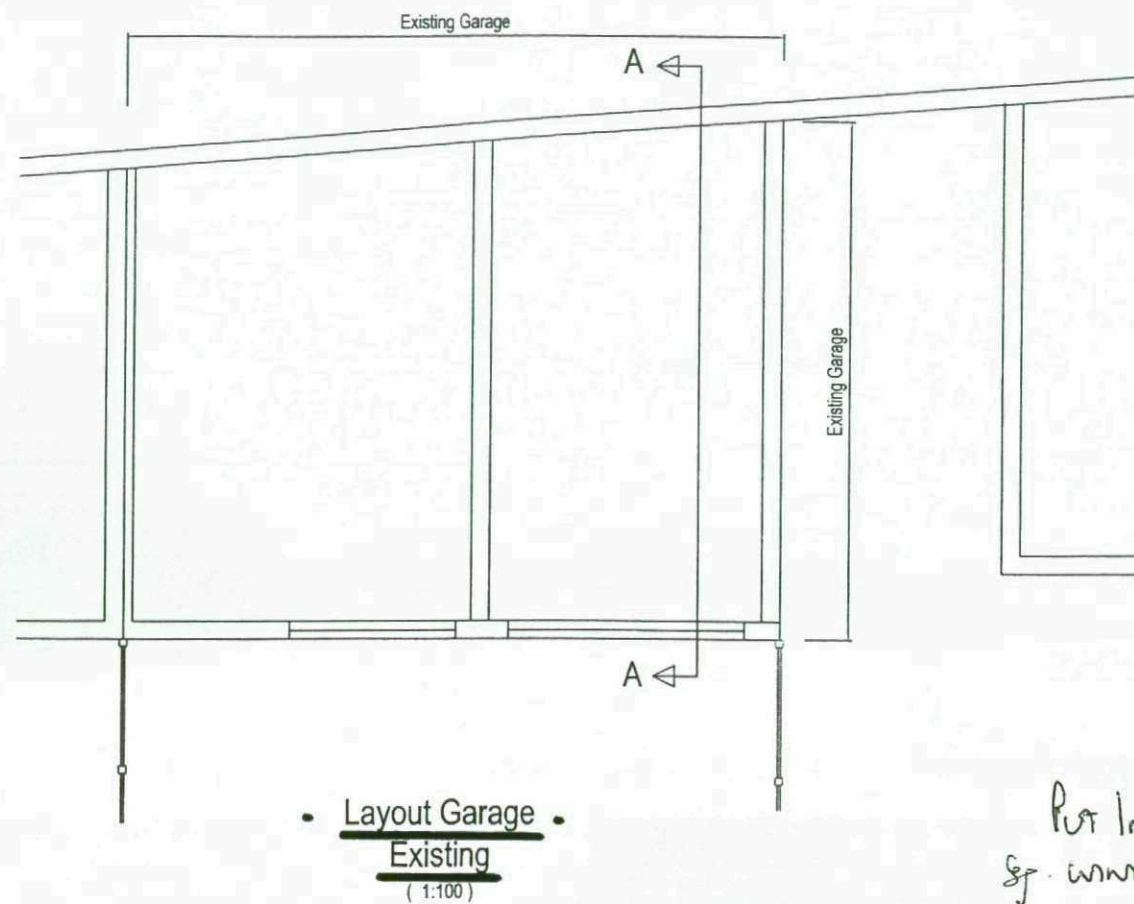

Put in doors
of windows

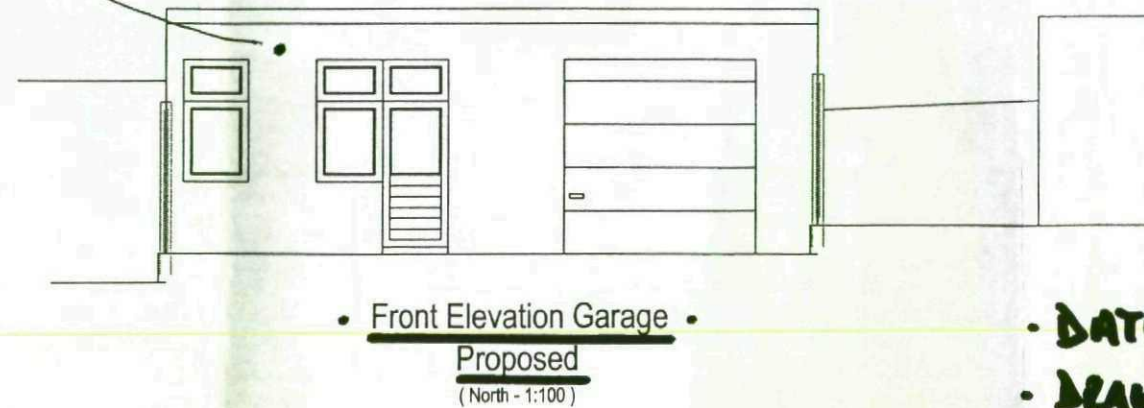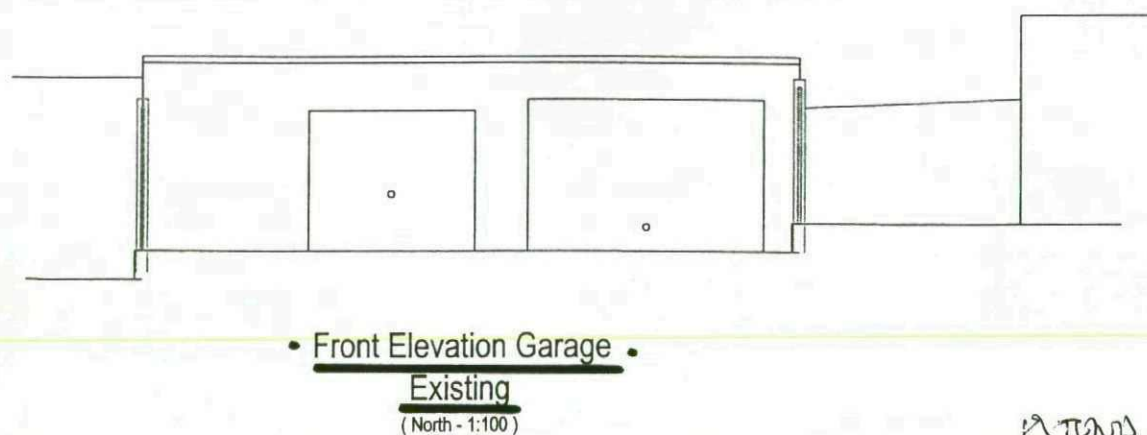

EXTEND HEIGHT
OF ROOF

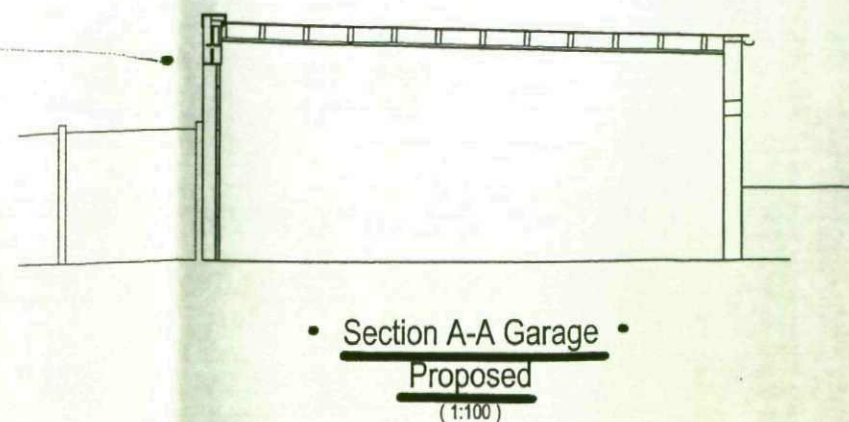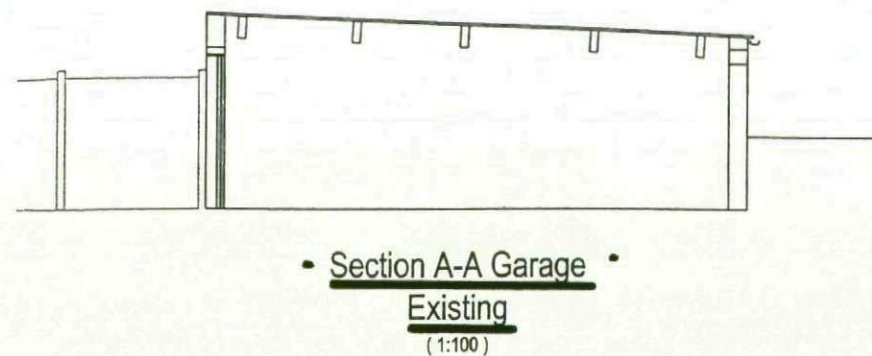

• **DATE.** 23.1.09
• **DRAWN BY.** GARY BREWSTER
• **SCALE.** 1:100
(Ref No. A005)

• **PROPOSED FOR.** Mr MARTIN MATZE
21 MOUNT VERNON CRESCENT
BRANSHAW SOUTH YORKSHIRE
• **PROPOSALS.** GRASS FURF EXTENSION
+ GARAGE CHANGES.