



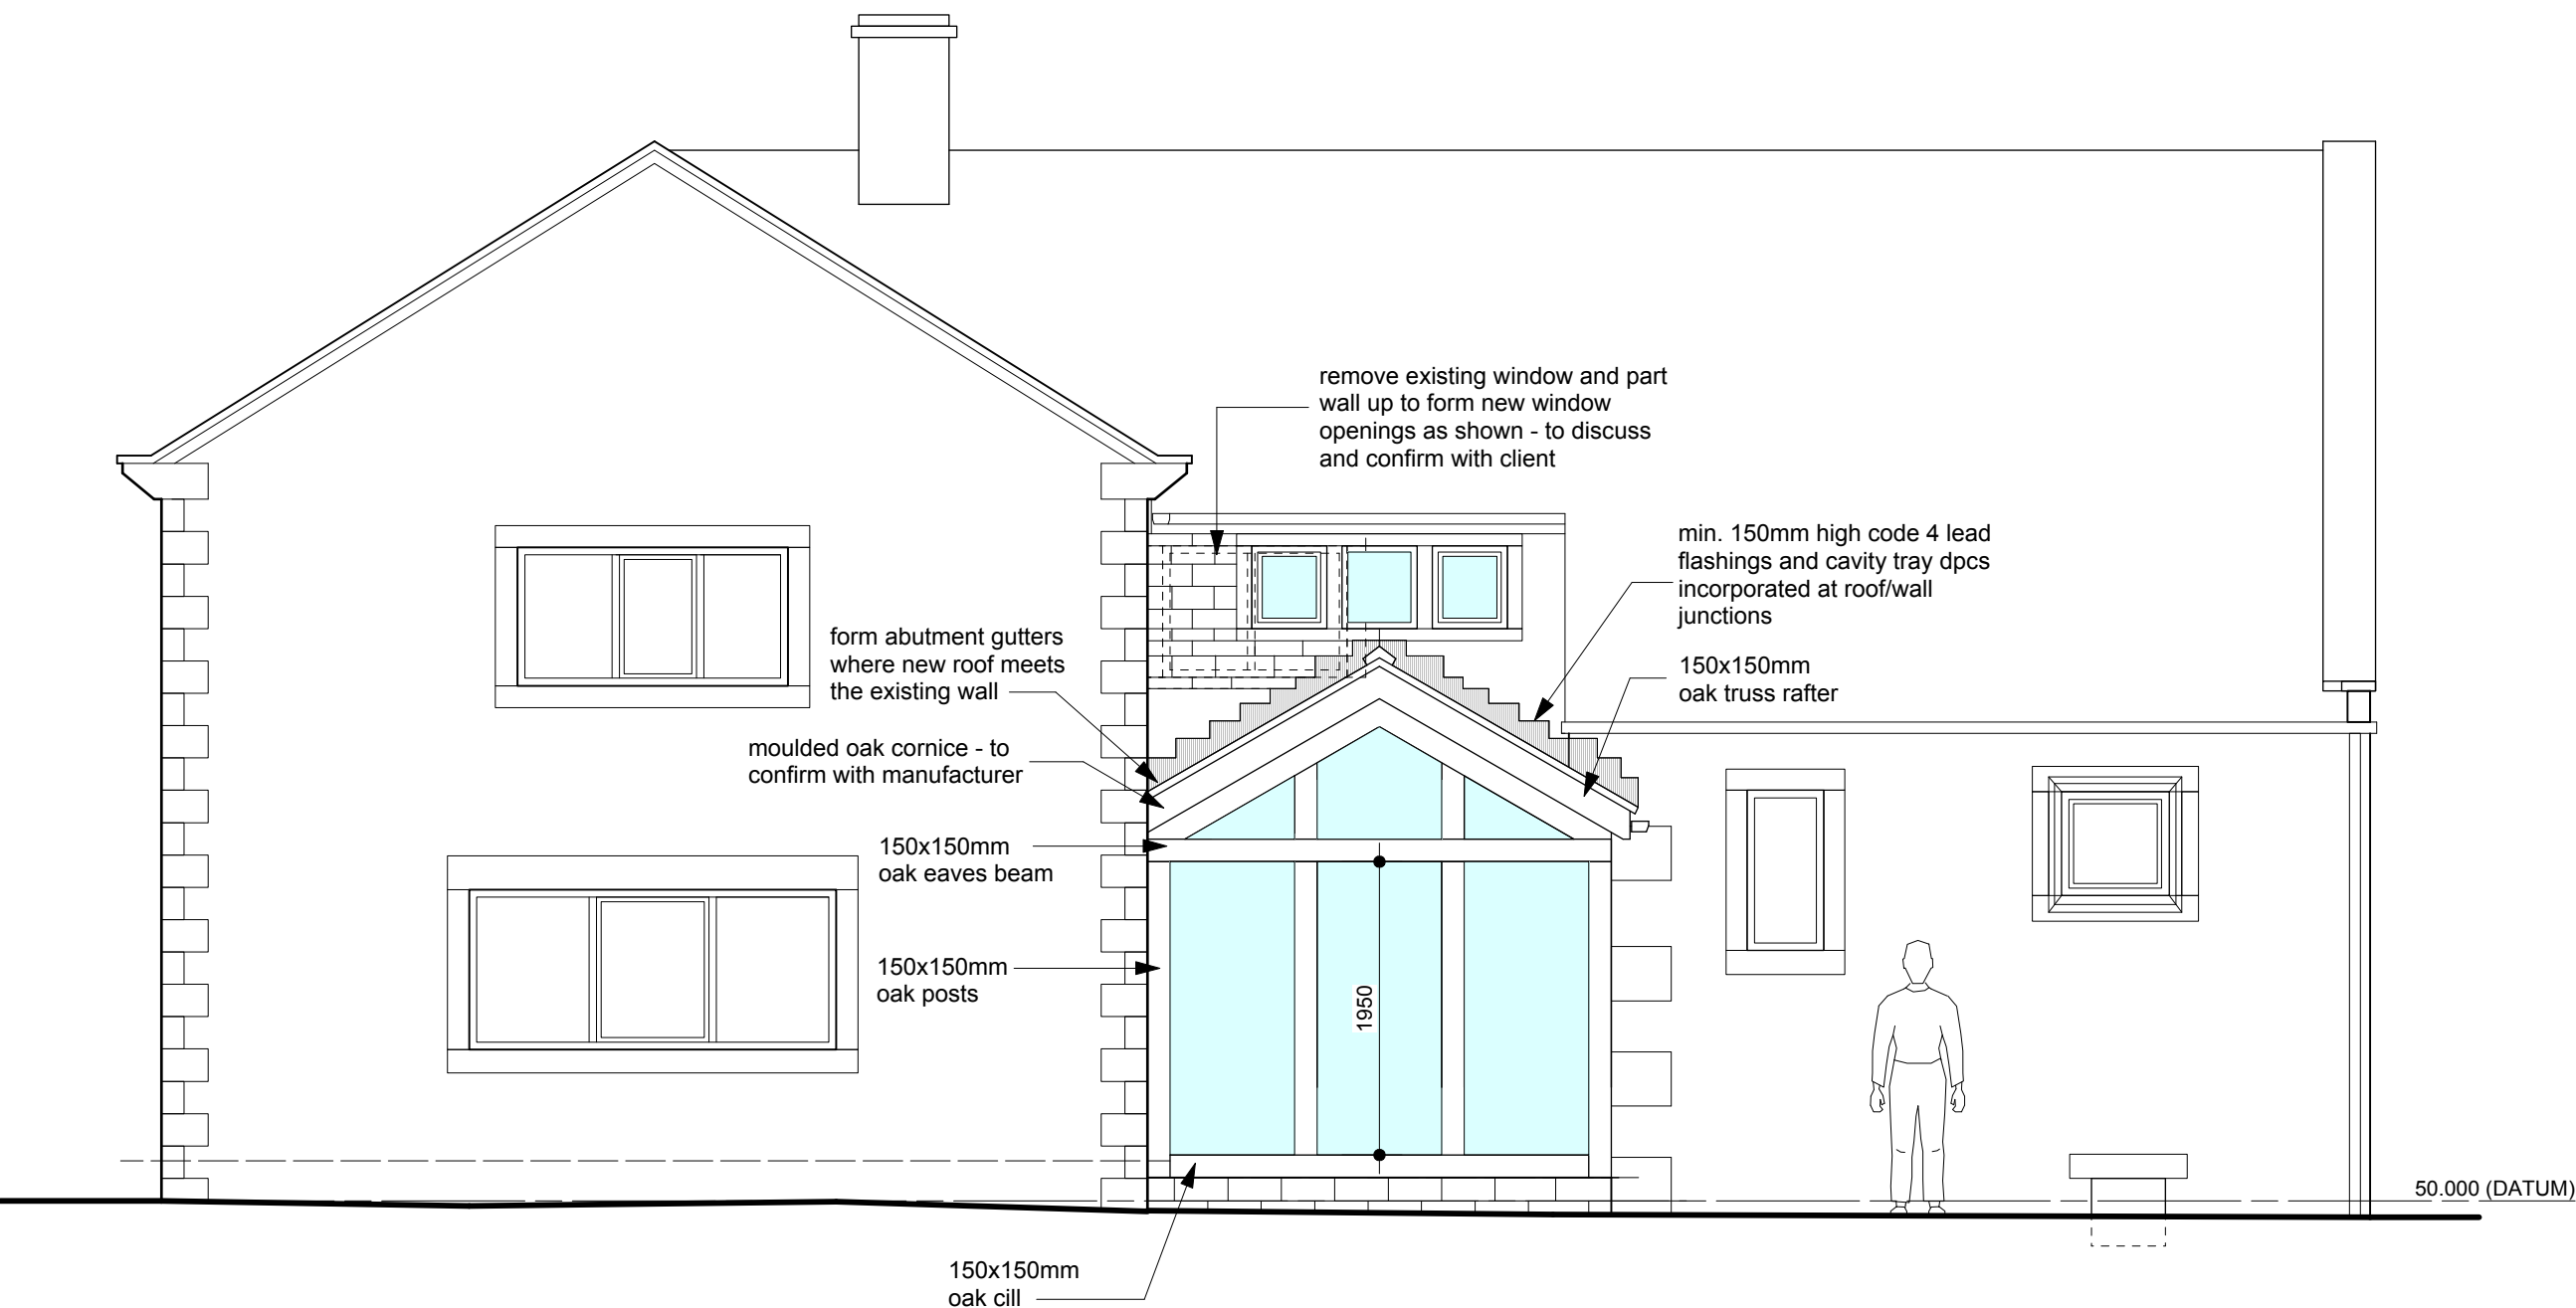


part north east elevation

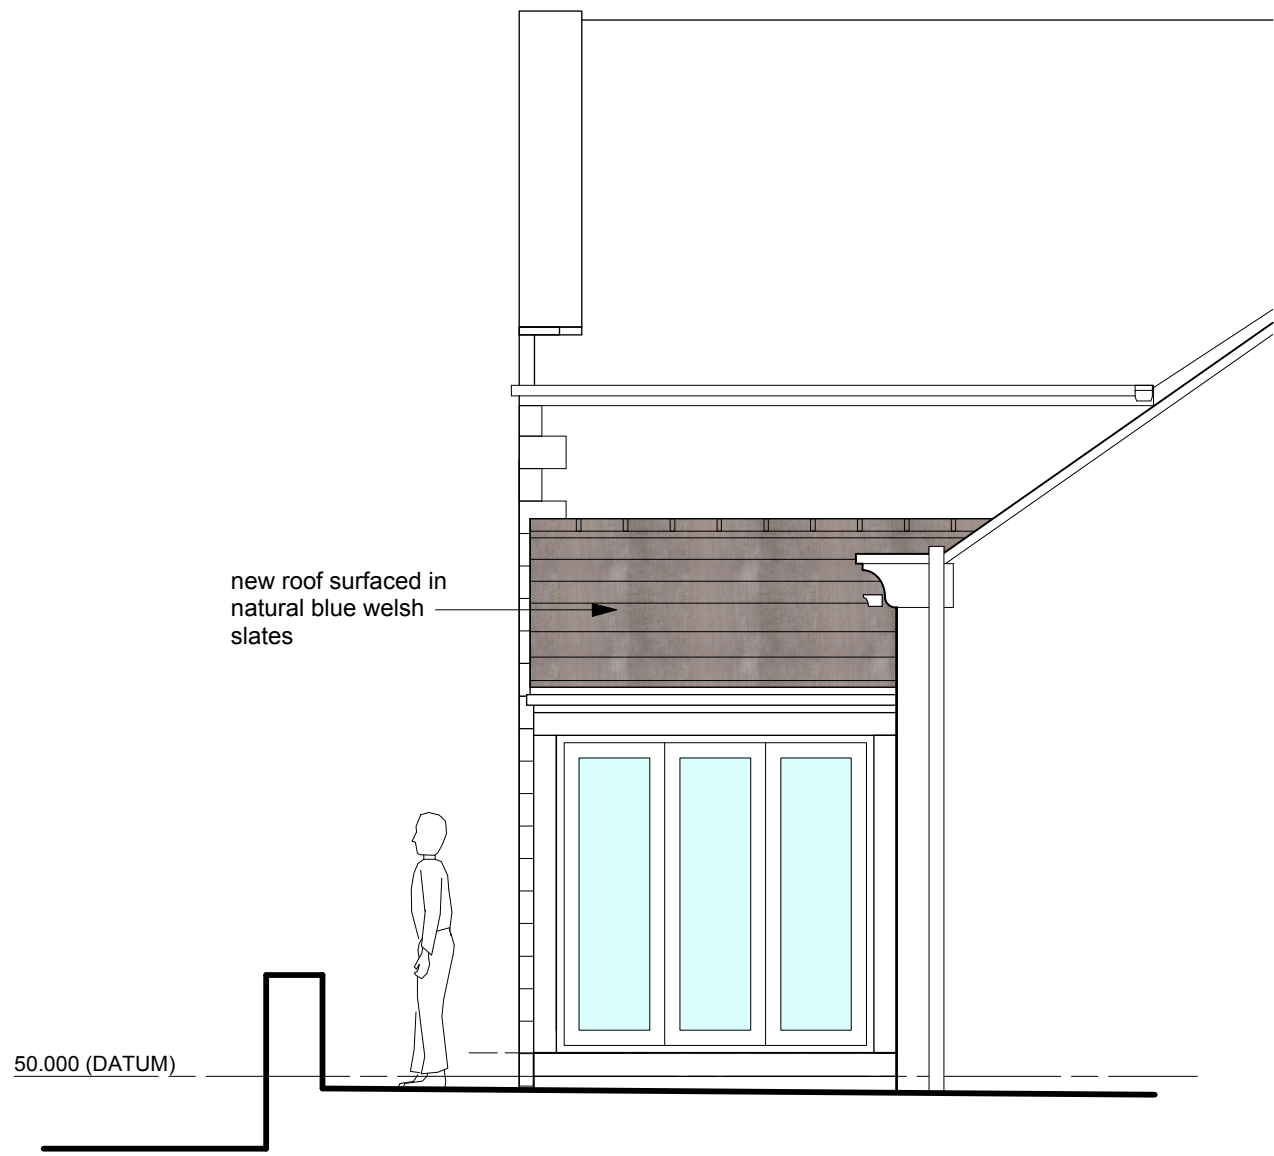


part north west elevation




part north east elevation (as exg)

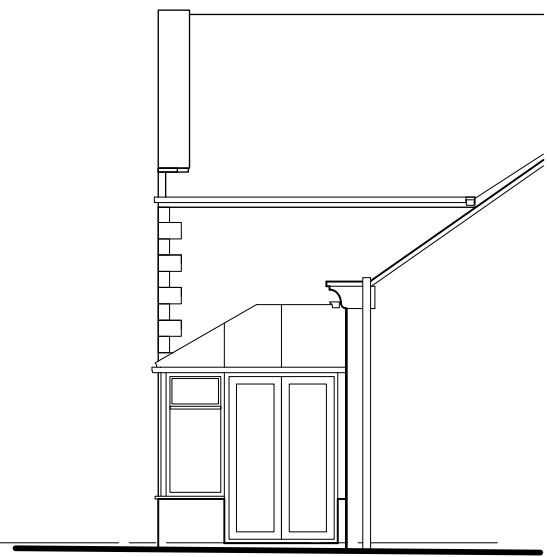


part n w elevation (as exg)

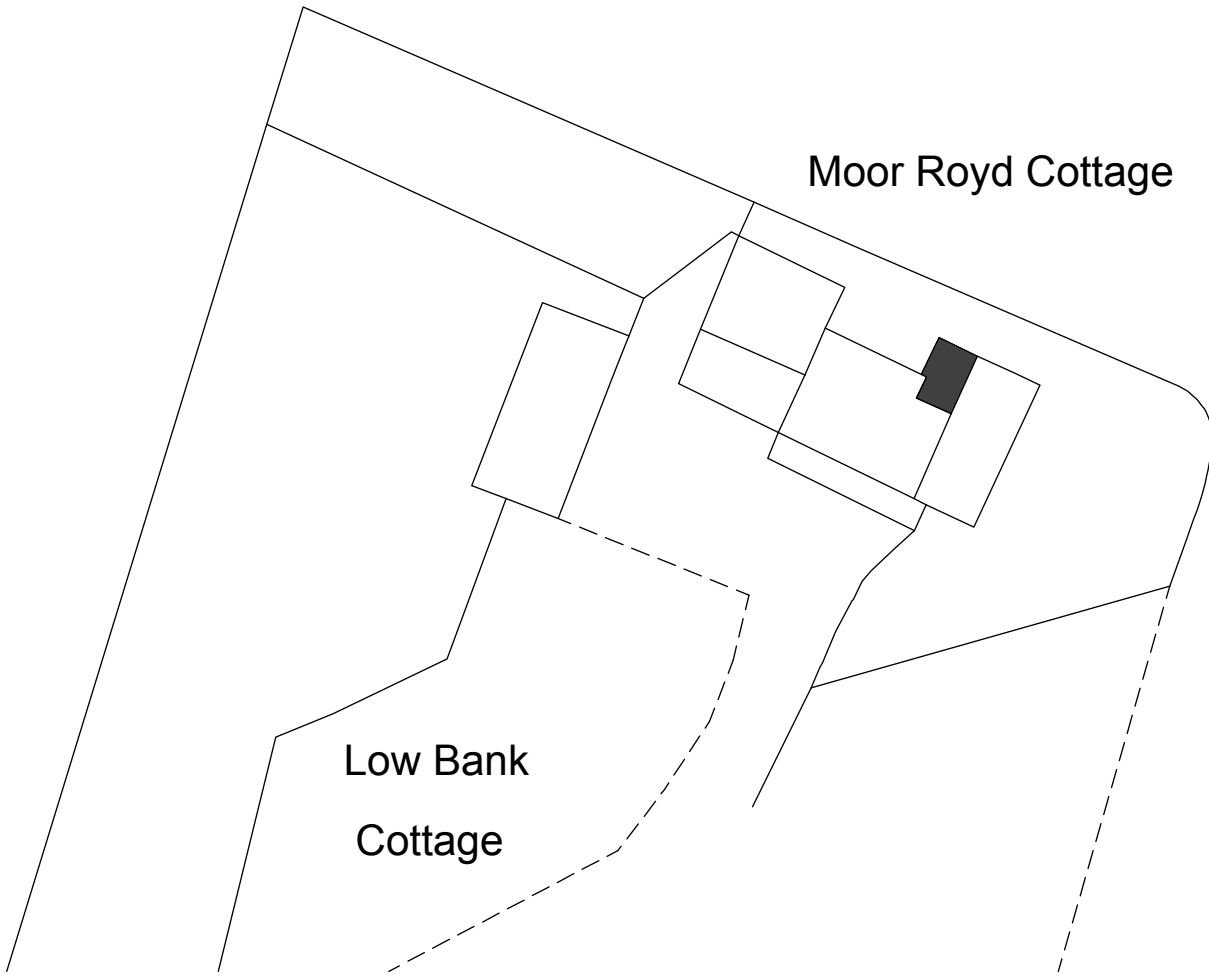


site plan 1/500

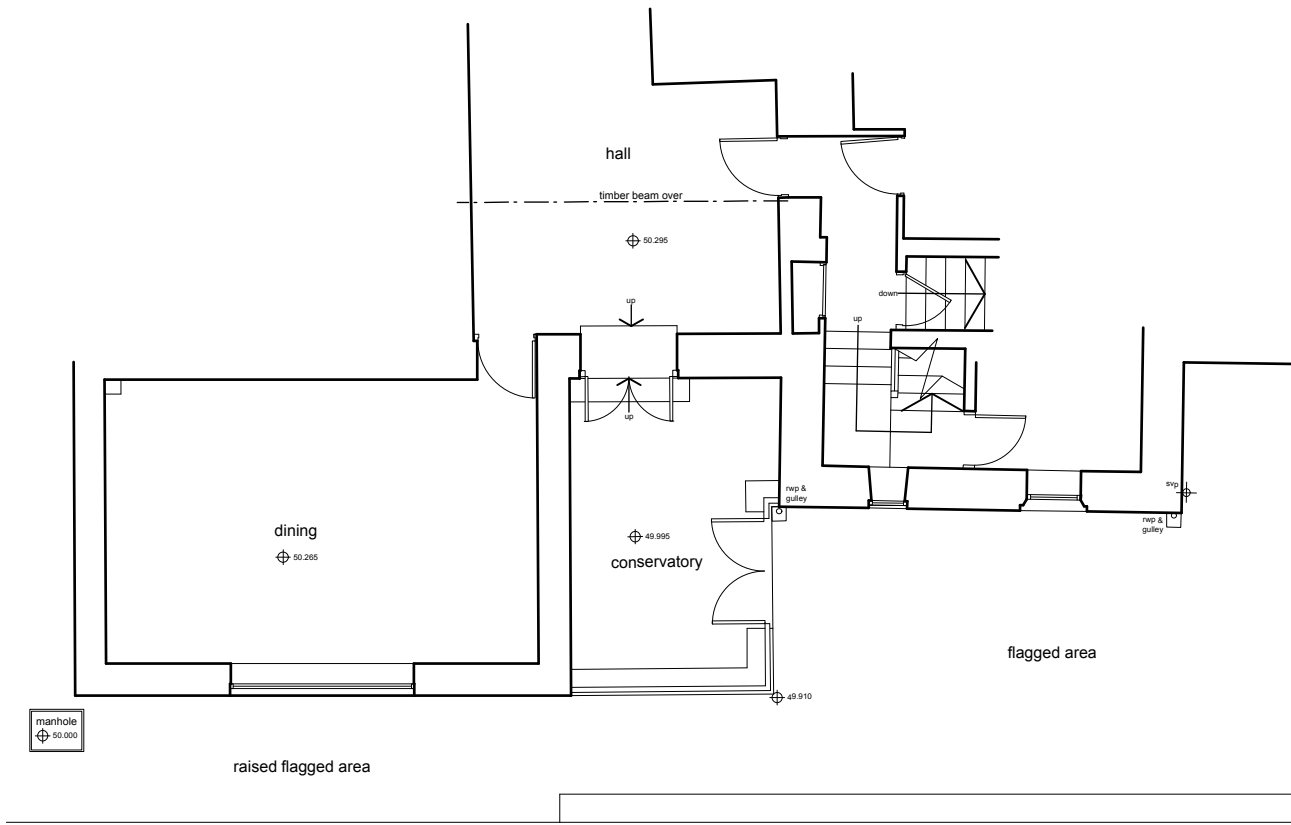

part ground floor plan (as exg)

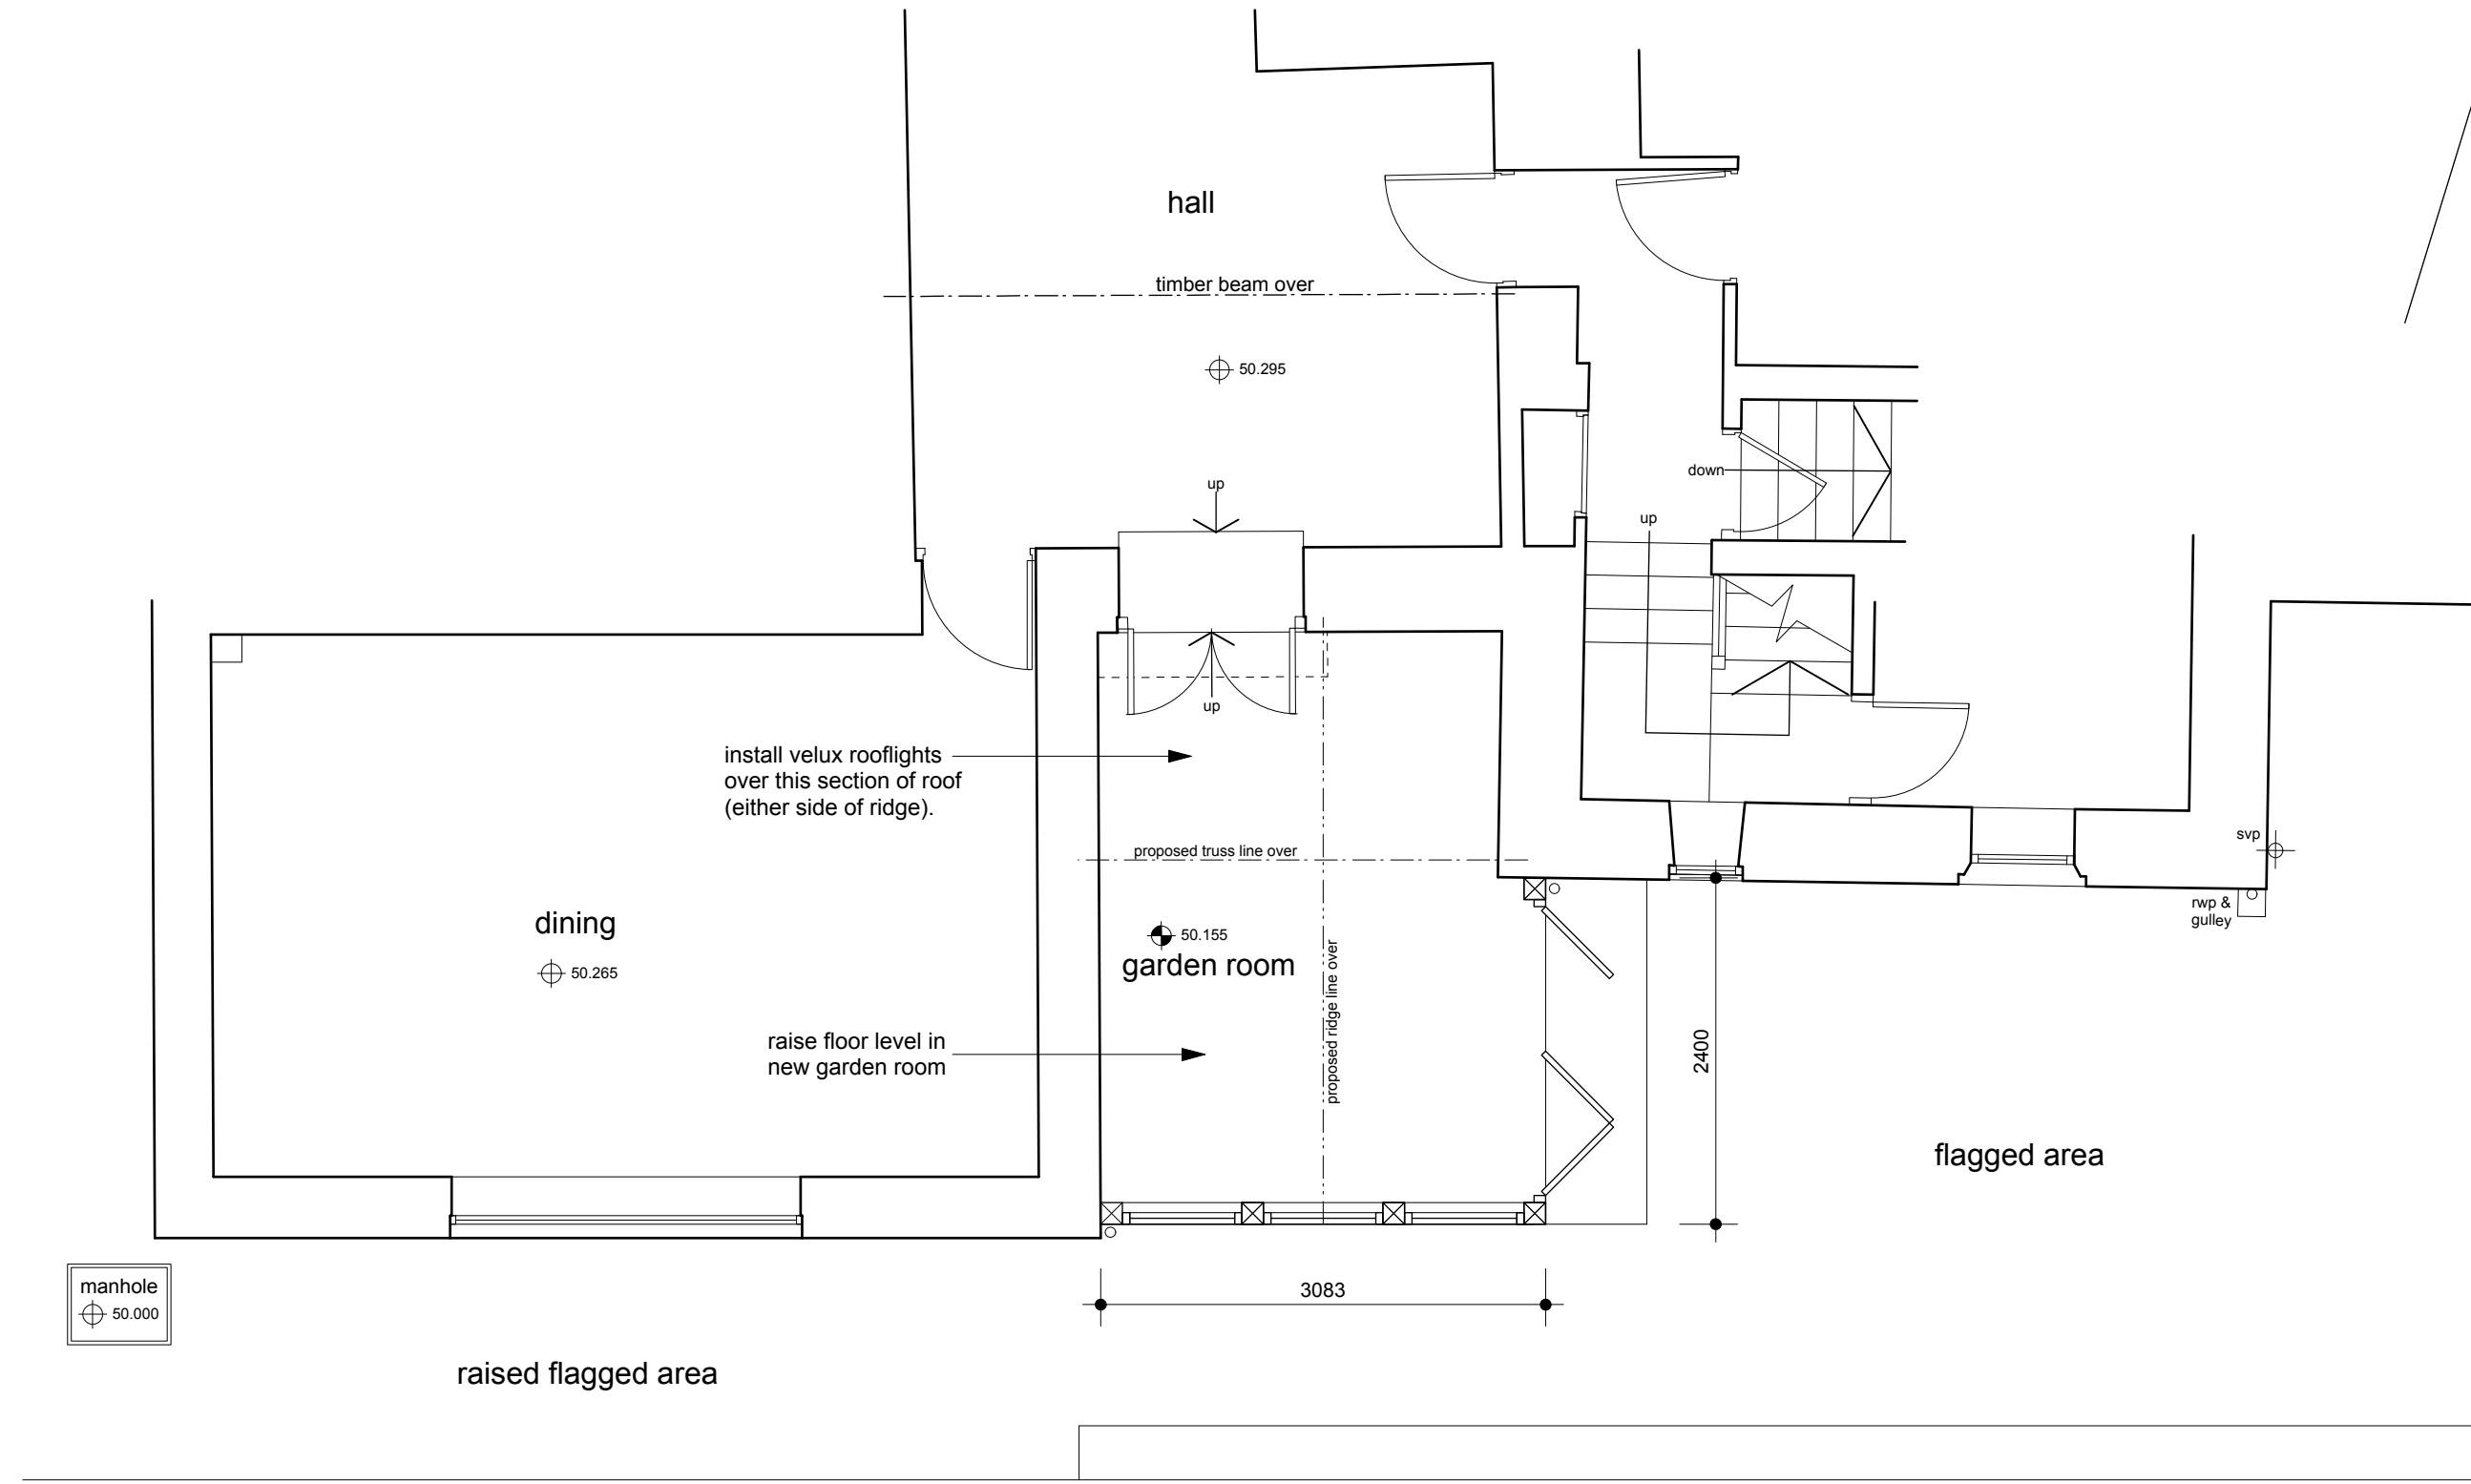

part ground floor plan

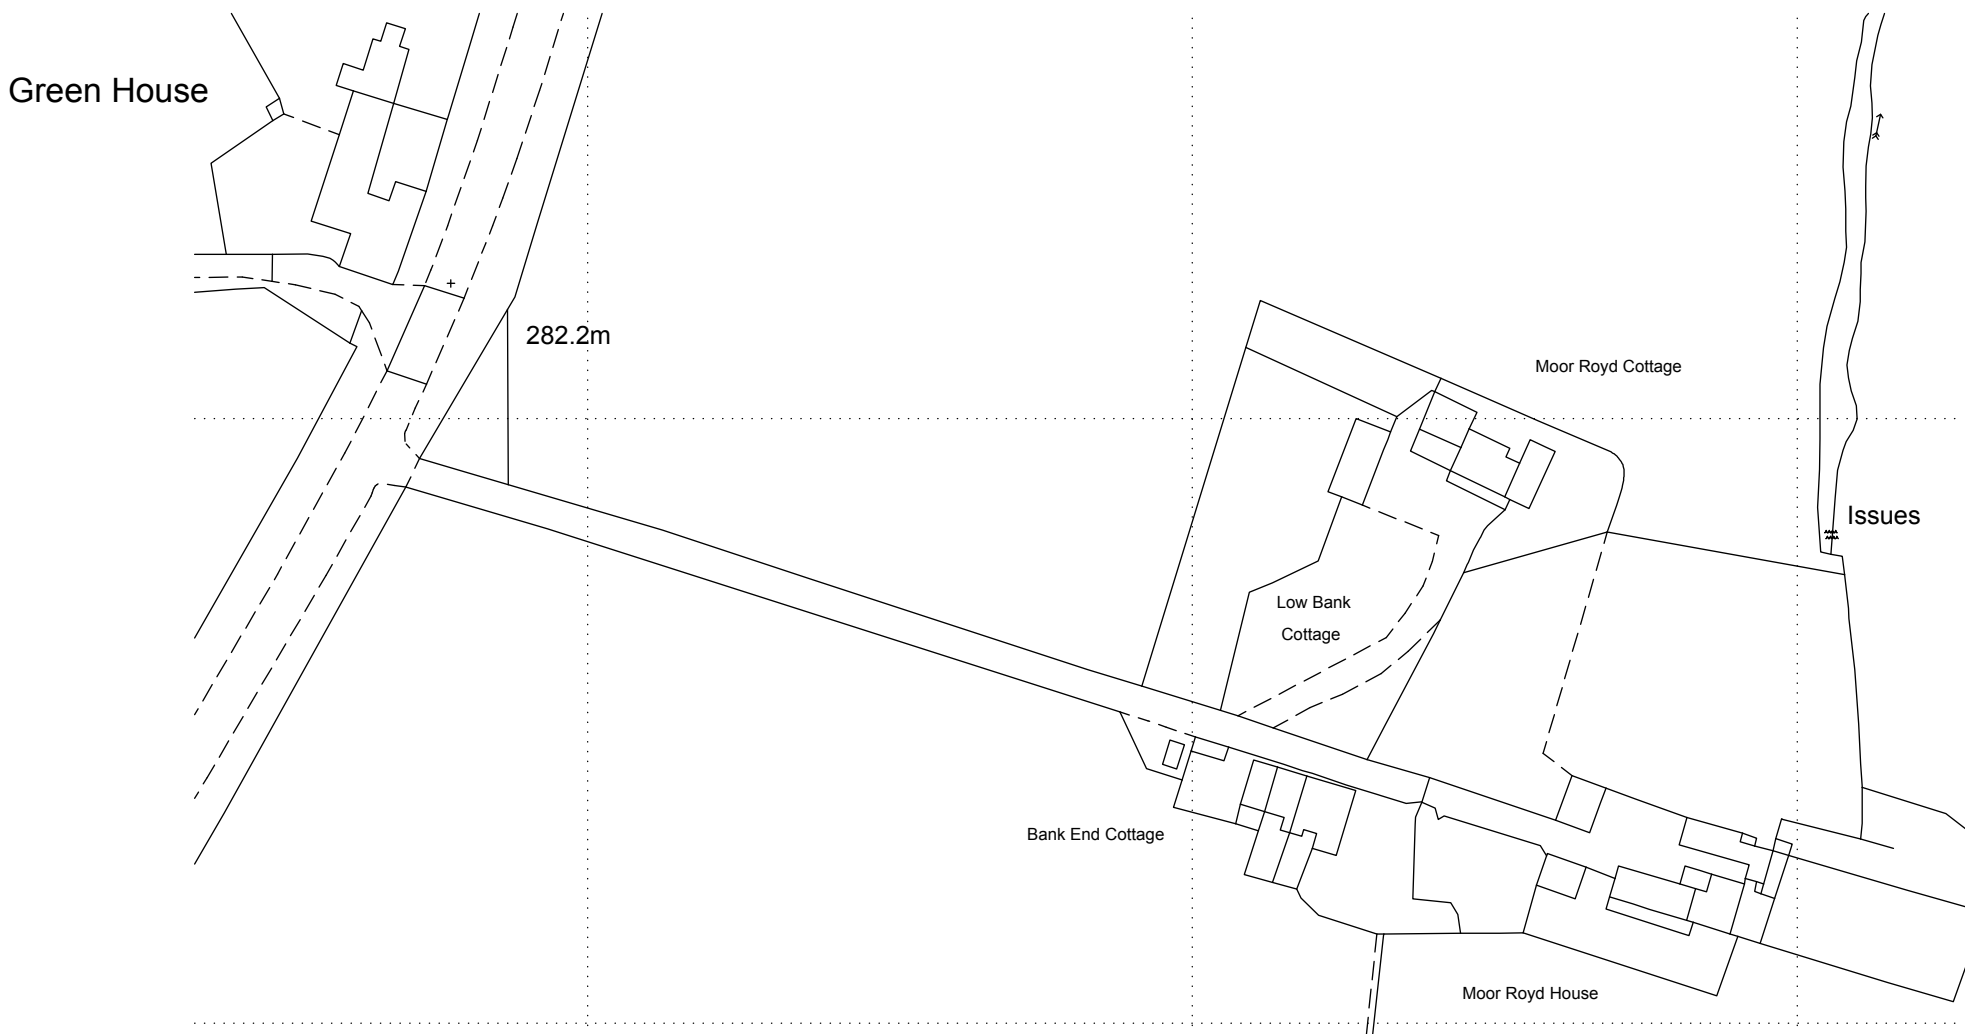

Ordnance Survey (c) Crown Copyright 2018. All rights reserved. Licence number 100022432

LOCATION PLAN - 1/1250

Notes:
This drawing has been prepared specifically for the purpose of Planning Permission (where appropriate) & Building Regulation Approval. Valley Properties accept no liability for errors or omissions. The drawing may be used for estimating purposes, but the Principal Contractor must cost fully from a site investigation. The Contractor is responsible for checking site dimensions, materials etc., and all building work, such work being checked by Building Control on site, as may be appropriate. Valley Properties disclaim any liability for works carried out.

Revisions:
Rev.A
Rev.B
Rev.C
Rev.D
Rev.E

VALLEY PROPERTIES
ARCHITECTURAL DESIGN SERVICES
5 Holmfirth Road
Melfham
Holmfirth HD9 4AA
Tel: 01484 854100 Mob: 07769736142
Email: vproperties@vupanel.com

Client Details
Mr & Mrs Docker

Project Title
Proposed removal of conservatory and erection of single storey extension at Moor Royd Cottage, Millhouse Green

Drawing Title
Planning Drawing

Scale: 1/50 & 1/100	Drawing Number 2018/006/03	Rev. March 2018	Date Drawn March 2018	Drawn By Andrew Smith
------------------------	-------------------------------	--------------------	--------------------------	--------------------------