



South Elevation
Scale: 1 : 100



West Elevation
Scale: 1 : 100




3D View 1
Scale:




North Elevation
Scale: 1 : 100




East Elevation
Scale: 1 : 100

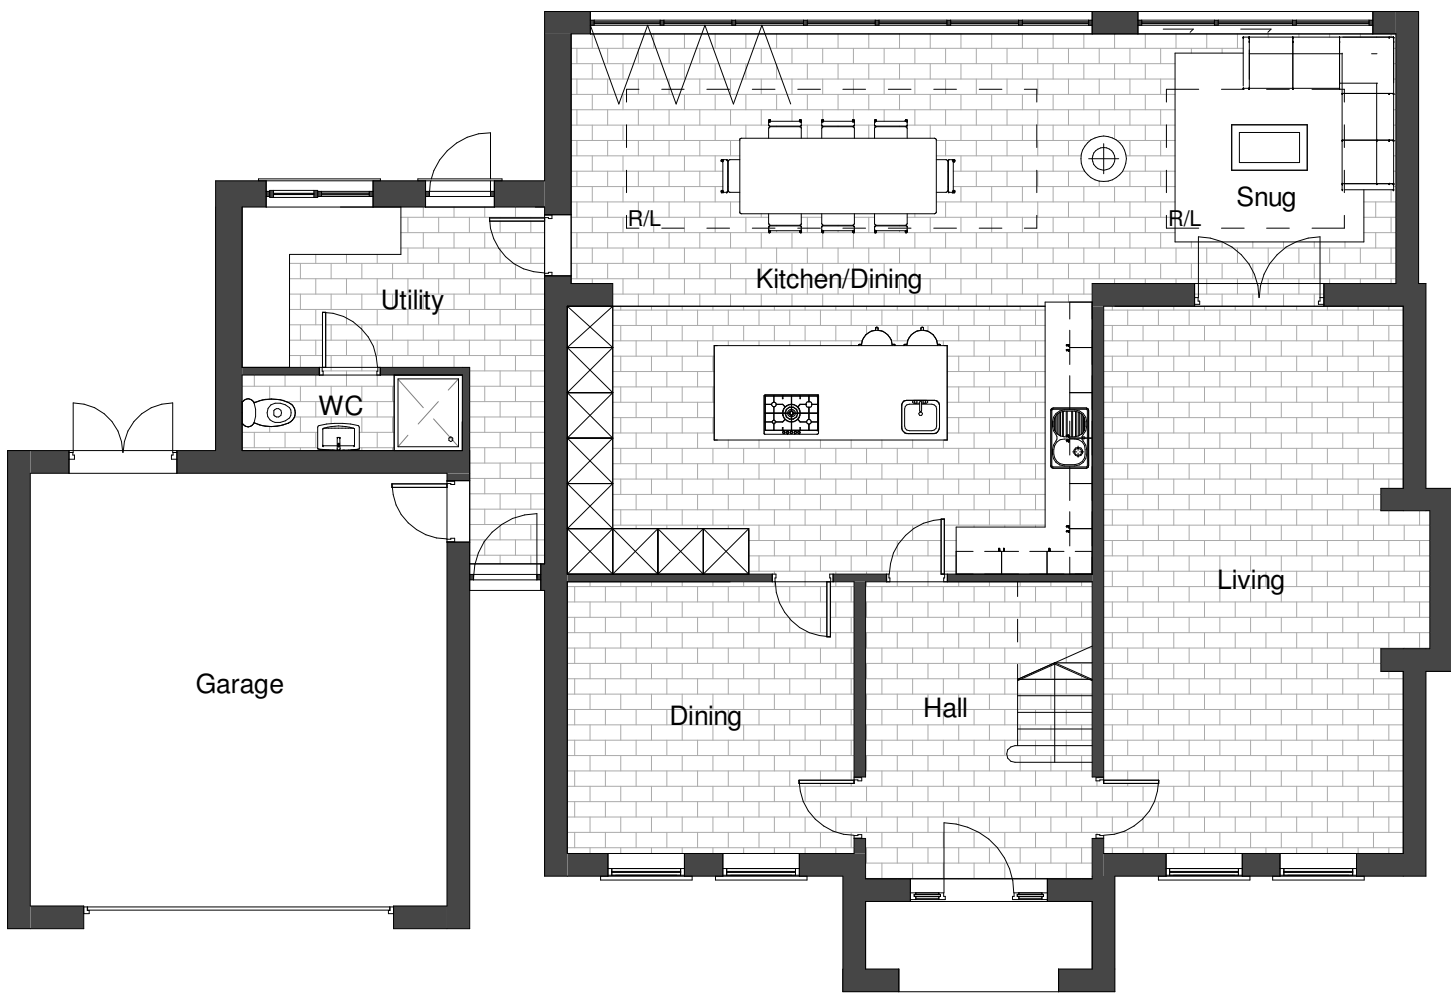

00 - Ground Floor Level
Scale: 1 : 100

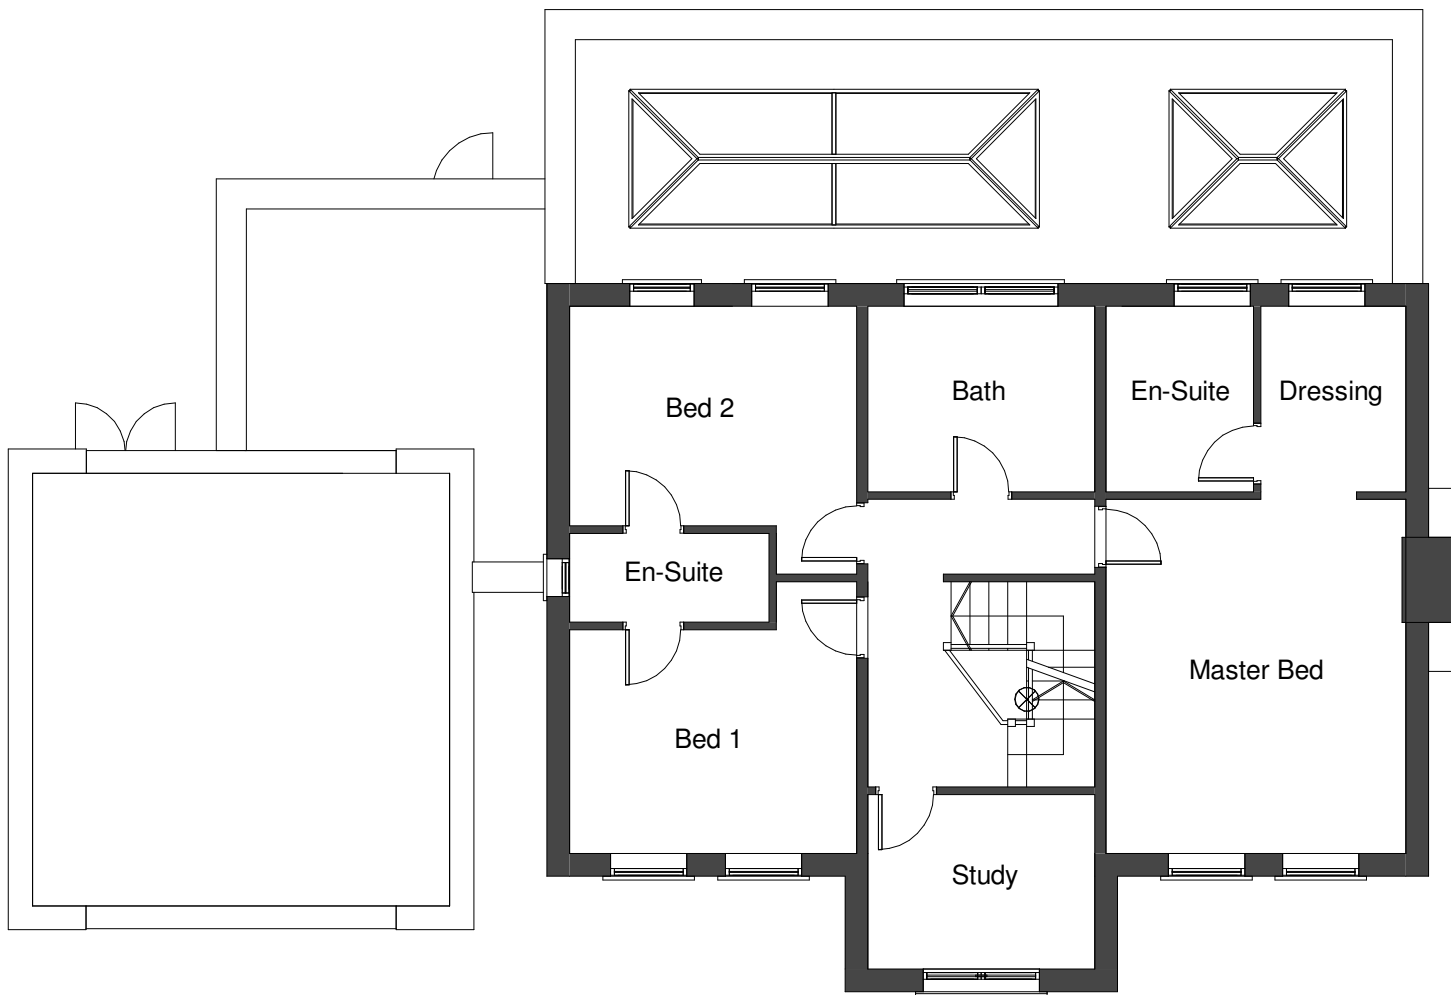

01 - First Floor Level
Scale: 1 : 100

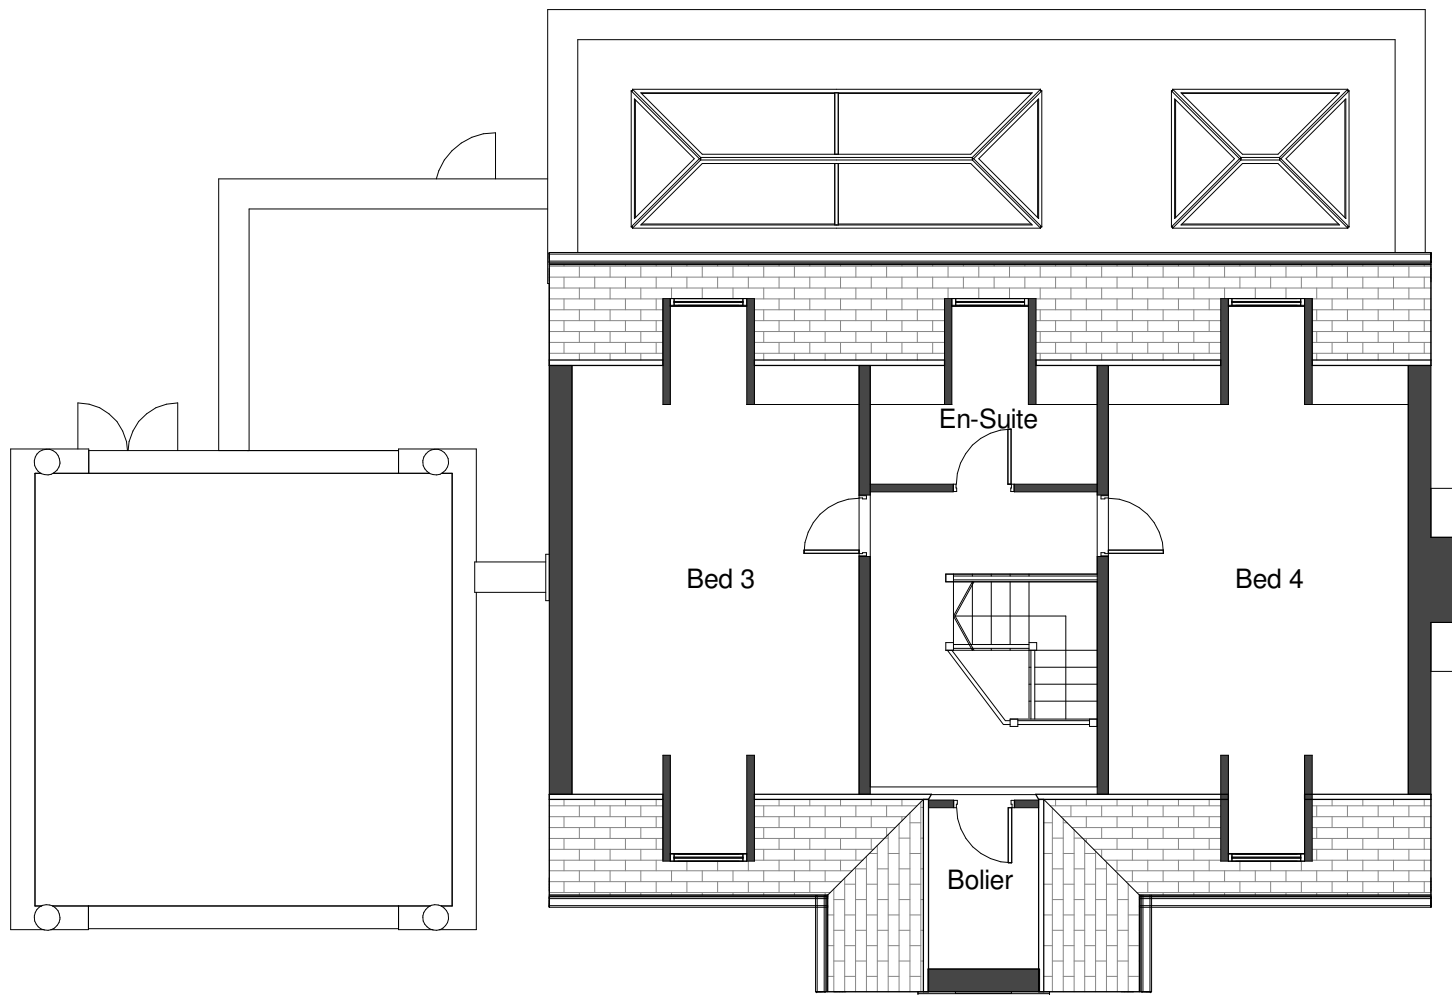

02 - Second Floor Level
Scale: 1 : 100

CODA
Bespoke

CODA Studios Ltd
70-71 Cornish Place, Cornish St, Sheffield, S6 3AF
T: 0114 279 6003
E: information@codastudios.co.uk

Drawn	Checked	Date	Scale	Revision
DB	AH	19/04/21	1 : 100 @ A1	A

Client	Joe Hurst
Project	Station House
Title	Proposed
Dwg No.	3015-002

© COPYRIGHT EXISTS ON THE DESIGNS AND INFORMATION SHOWN ON THIS DRAWING.

The Contractor must verify all dimensions on site before making shop drawings or commencing work of any kind. No dimensions to be scaled from this drawing. Architect to be notified of any discrepancies in dimensions immediately.