


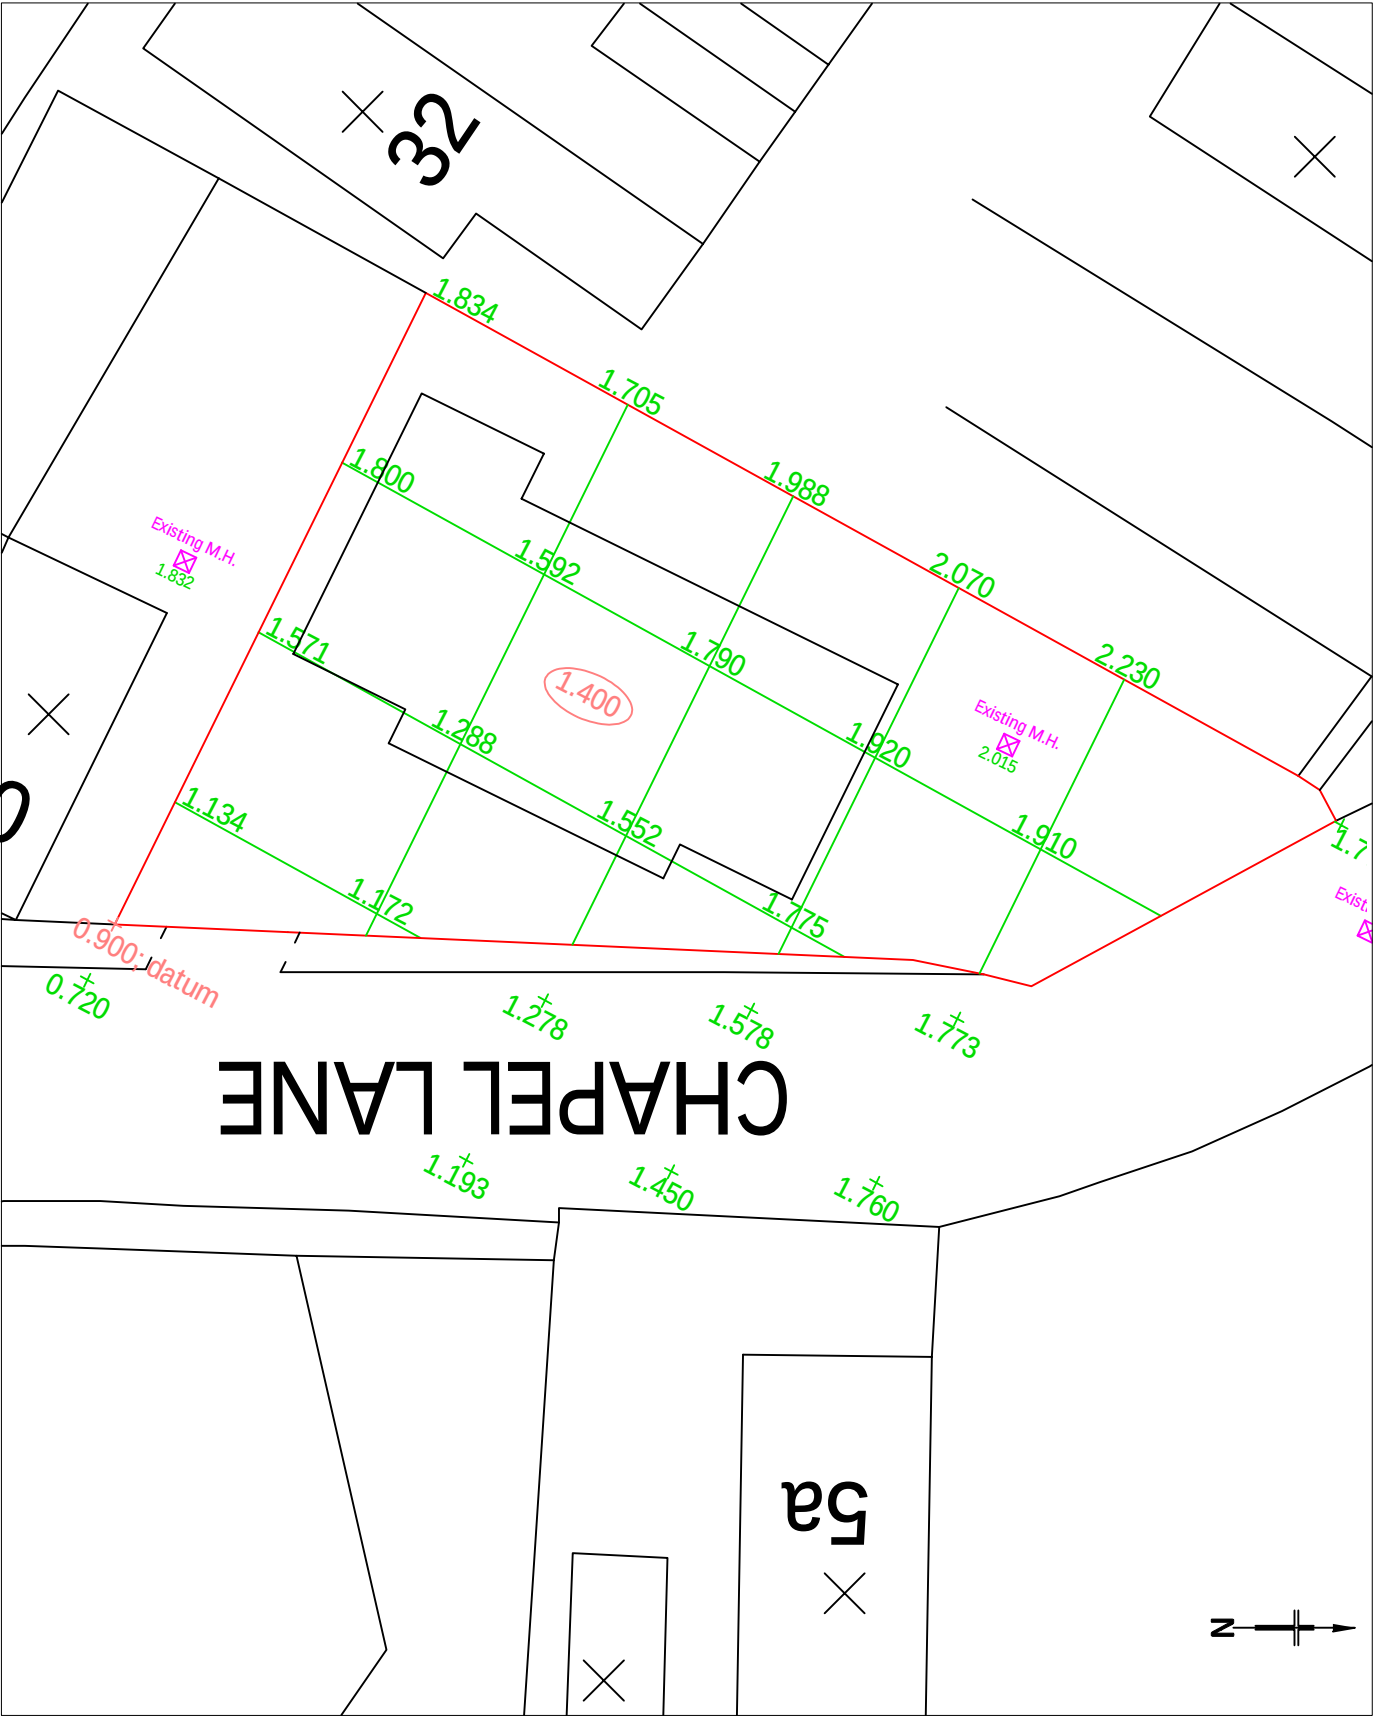

Notes:
Site level datum 0.900 as shown
and proposed building level is to
be: 1.400.

Difference between Chapel Lane
(road) to building level is
approximately 400mm across
7600mm driveway = 1:19
gradient from road to house
level/garage

No scale measurements to be taken from this drawing. Site dimensions to be taken before commencing any work. Any discrepancies to be notified to Contract Administrator prior to commencement of works. Site work and materials to be in accordance with drawings and specifications and to be approved to be brought to the attention of CBA Ltd.	
This drawing is the property of CBA Ltd. Copyright is reserved by them and the drawing is issued on the condition that it is not copied, reproduced, altered or disclosed to any unauthorized person(s), either wholly or in part without their consent in writing.	
Revision Details: Revision A - 04.07.13	
CBA CHRIS BAKER ASSOCIATES LTD CHARTERED BUILDING SURVEYORS	THE LONG BARN LILLY LANE EGLANDS MILHOUSE GREEN SHEFFIELD S36 9NG Tel/Fax: 01226 766033 info@cba-ltd.co.uk
LAND ADJACENT TO: 30 CHAPEL LANE CARLTON BARNISLEY, S71 3LE	
Drawing Title: SITE PLAN - LEVELS	
Drawn by: LEK	
Date: 09.09.13	
Scale: 1:200 on A4	
Drawing No.: 11.239/D-005	
Revision:	