

Drawing No.	Rev No.
MDL001 -002	

DO NOT SCALE: Contractor to check all dimensions and report any omissions or errors

NOTES

Rev	Description	By	Chk	App	Date
-----	-------------	----	-----	-----	------

JRB DESIGNS Ltd
1 Saville Road
Cudworth
Barnsley
S72 8LT
Tel: 01226 383542
Fax: 01226 380078
Mob: 07970 541192
Email: john@jrbdesigns.co.uk

This drawing is copyright. © jrbdesigns Ltd.

Client

MR. D LEE

Drawing Title

EXISTING ELEVATIONS

Address

21 WARREN QUARRY LANE
BARNSLEY
S70 2ND

Project Title:

TWO STOREY SIDE & SINGLE
FRONT & REAR EXTENSIONS

Purpose of Issue:


PLANNING

Drawing Status


FIRST ISSUE

Scale at A3 AS SHOWN	Drawn By JRB	Date 18/02/2017		
Checked By	Date 18/02/2017	Approved By	Date 18/02/2017	Revision
Project No. MDL001	Drawing No. 002		Revision -	


APPROVAL ☒ INFORMATION ☐ TENDER ☐ CONTRACT ☐ CONSTRUCTION ☐

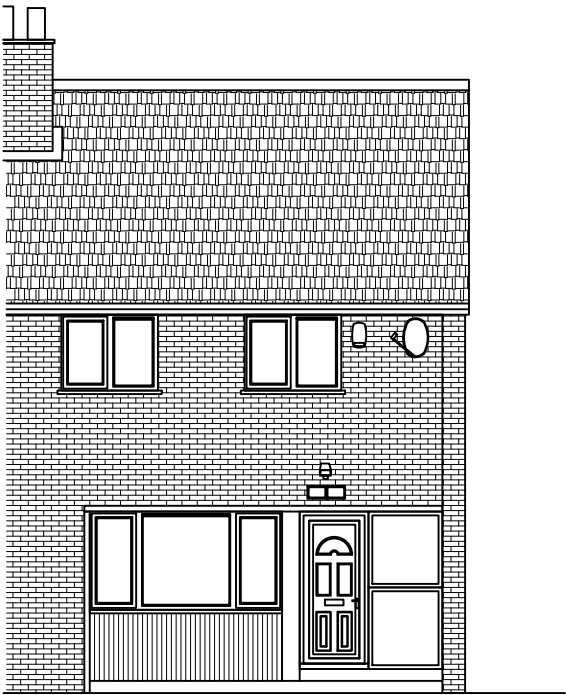


EXISTING FRONT ELEVATION
SCALE 1:100 AT A3

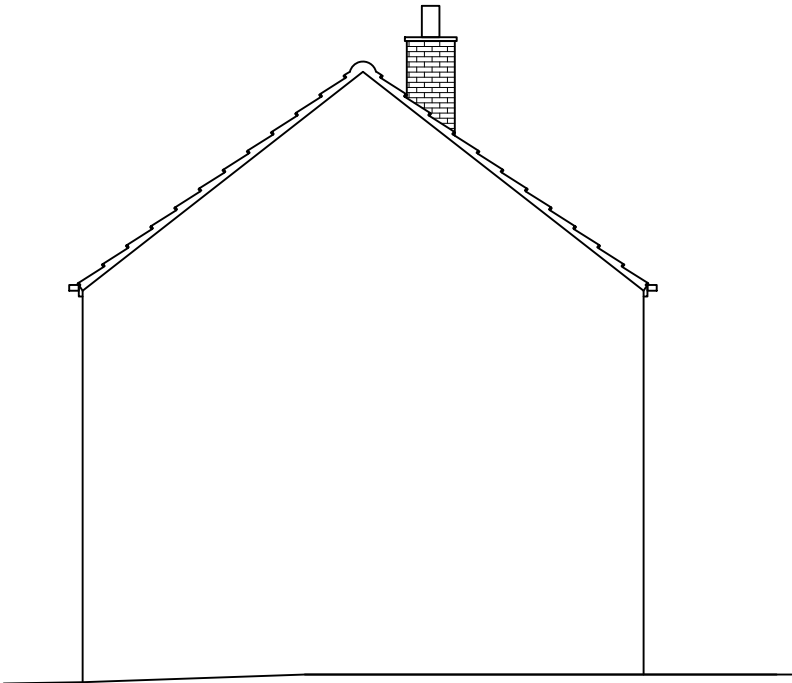

EXISTING END ELEVATION
SCALE 1:100 AT A3

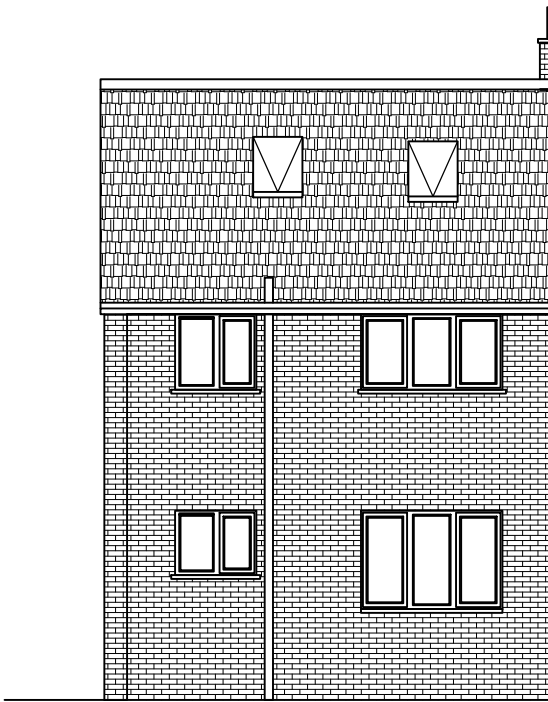

EXISTING REAR ELEVATION
SCALE 1:100 AT A3

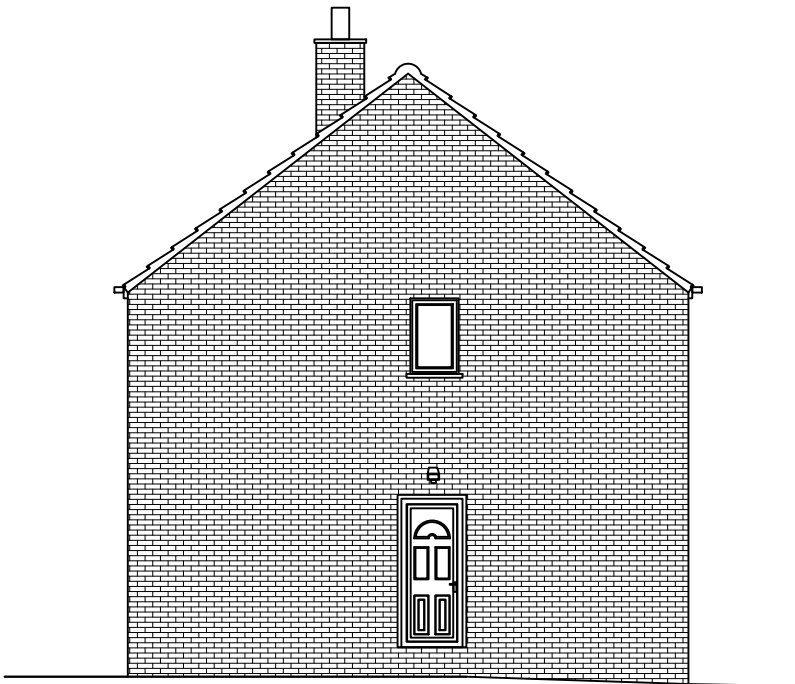

EXISTING END ELEVATION
SCALE 1:100 AT A3