




PROPOSED SIDE ELEVATION,
SOUTH-EAST FACING.

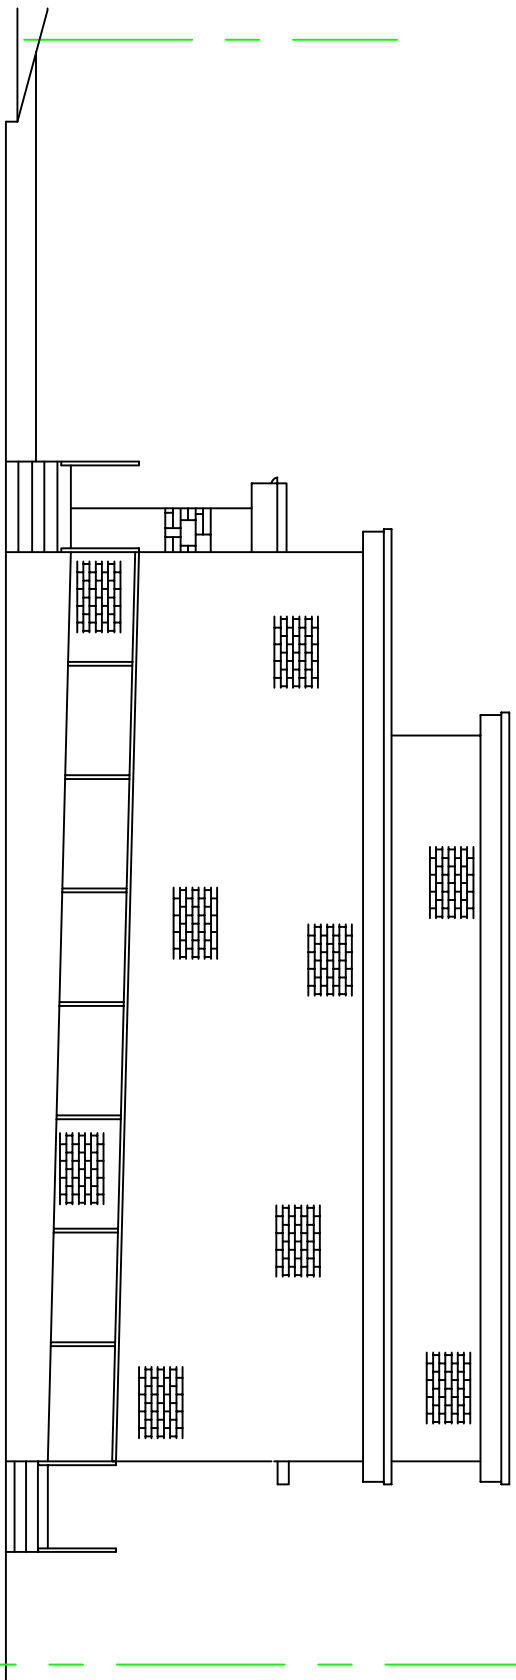

PROPOSED REAR ELEVATION,
NORTH-EAST FACING.

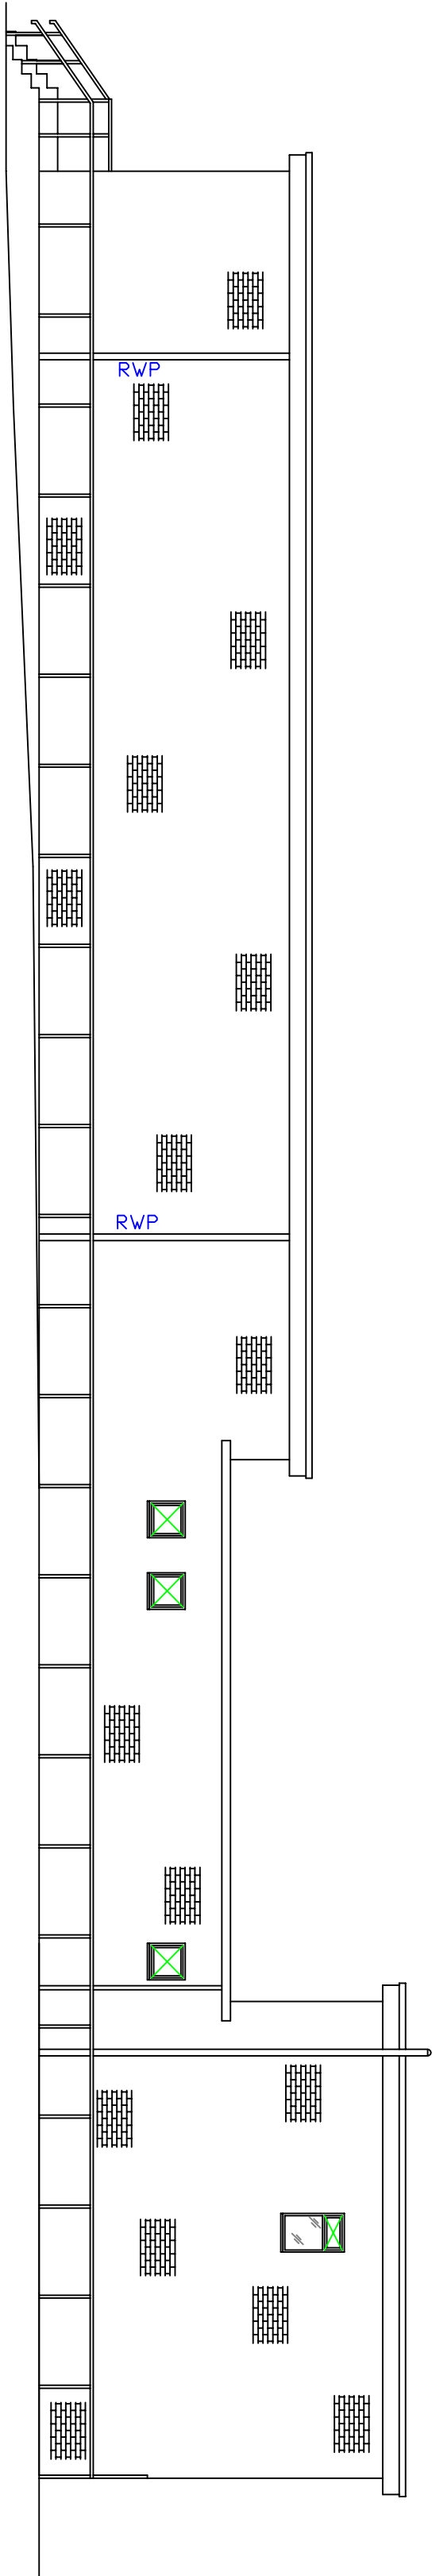


PROPOSED SIDE ELEVATION,
NORTH-WEST FACING.

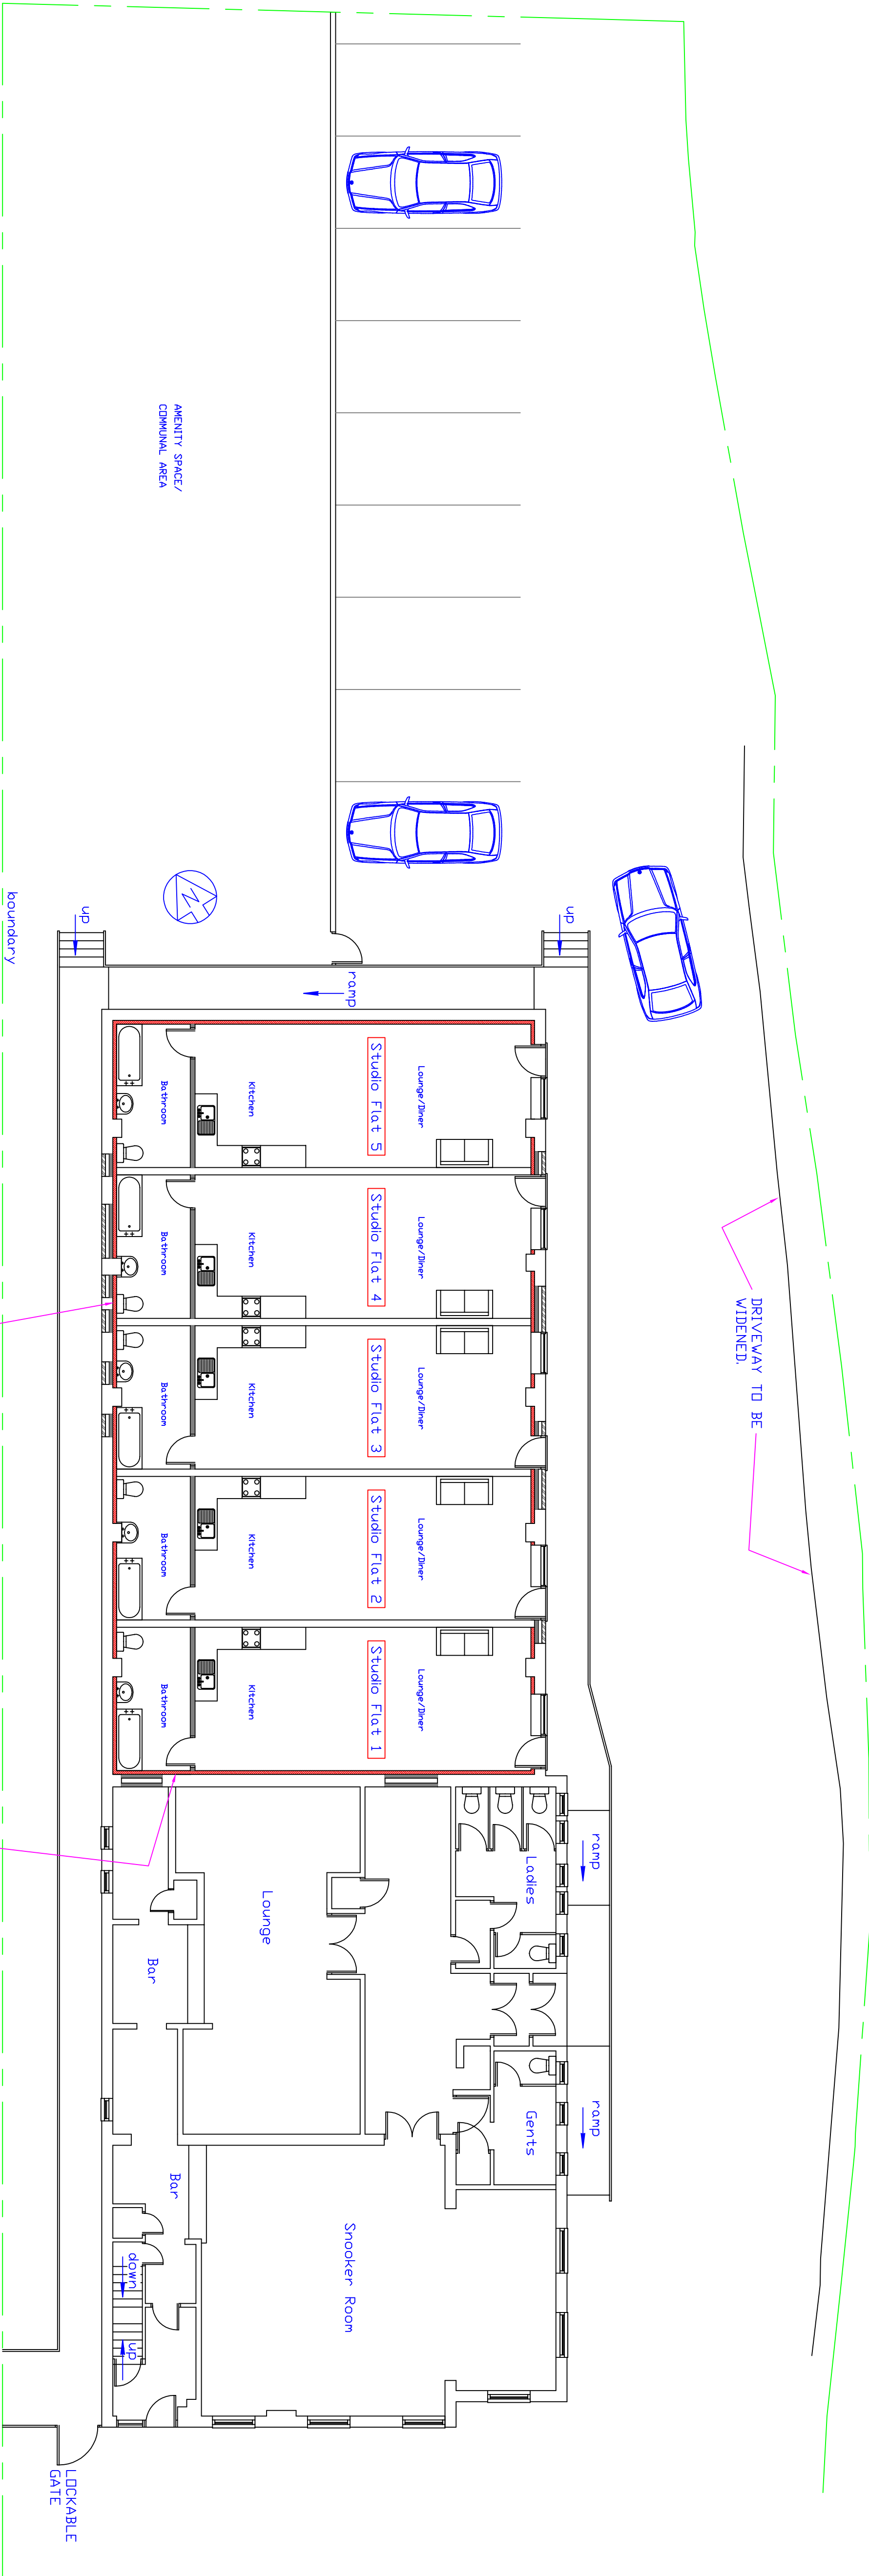

DO NOT SCALE
THIS DRAWING IS COPYRIGHT ©

NOTES

REVISION		
A	NEW PITCH ROOF REMOVED - EXISTING FLAT TO REMAIN.	14 15
B	VARIOUS MODIFICATIONS/ADDITIONS	06 11 15
C	NOISE LIMITERS ADDED TO NORTHWEST RIDGES.	09 11 15
D	TITLE BLOCK AMENDED.	09 11 16

 

DESIGN
58, Lovers Way
JACKDALE
NORTH-S
NG16 5JY
MOBILE : 07771 676798
E-MAIL: godesignplanning@eol.com

CLIENT

Mr. R. Morley

PROJECT

Great Houghton
Working Mens Club
High Street
Great Houghton
Barnsley, S72 0AB

TITLE

Proposed Change of Use
from Concert Room
to Studio Flats.
Proposed

DRAWN BY: G. U'Shea | AI | CHECKED BY:

SCALE: 1:100 | DATE: 18/07/15 | DWG No: GHW-3-002 | REV: D