


DATE. JANUARY 2013.

SCALE 1:50.

existing ground floor plan

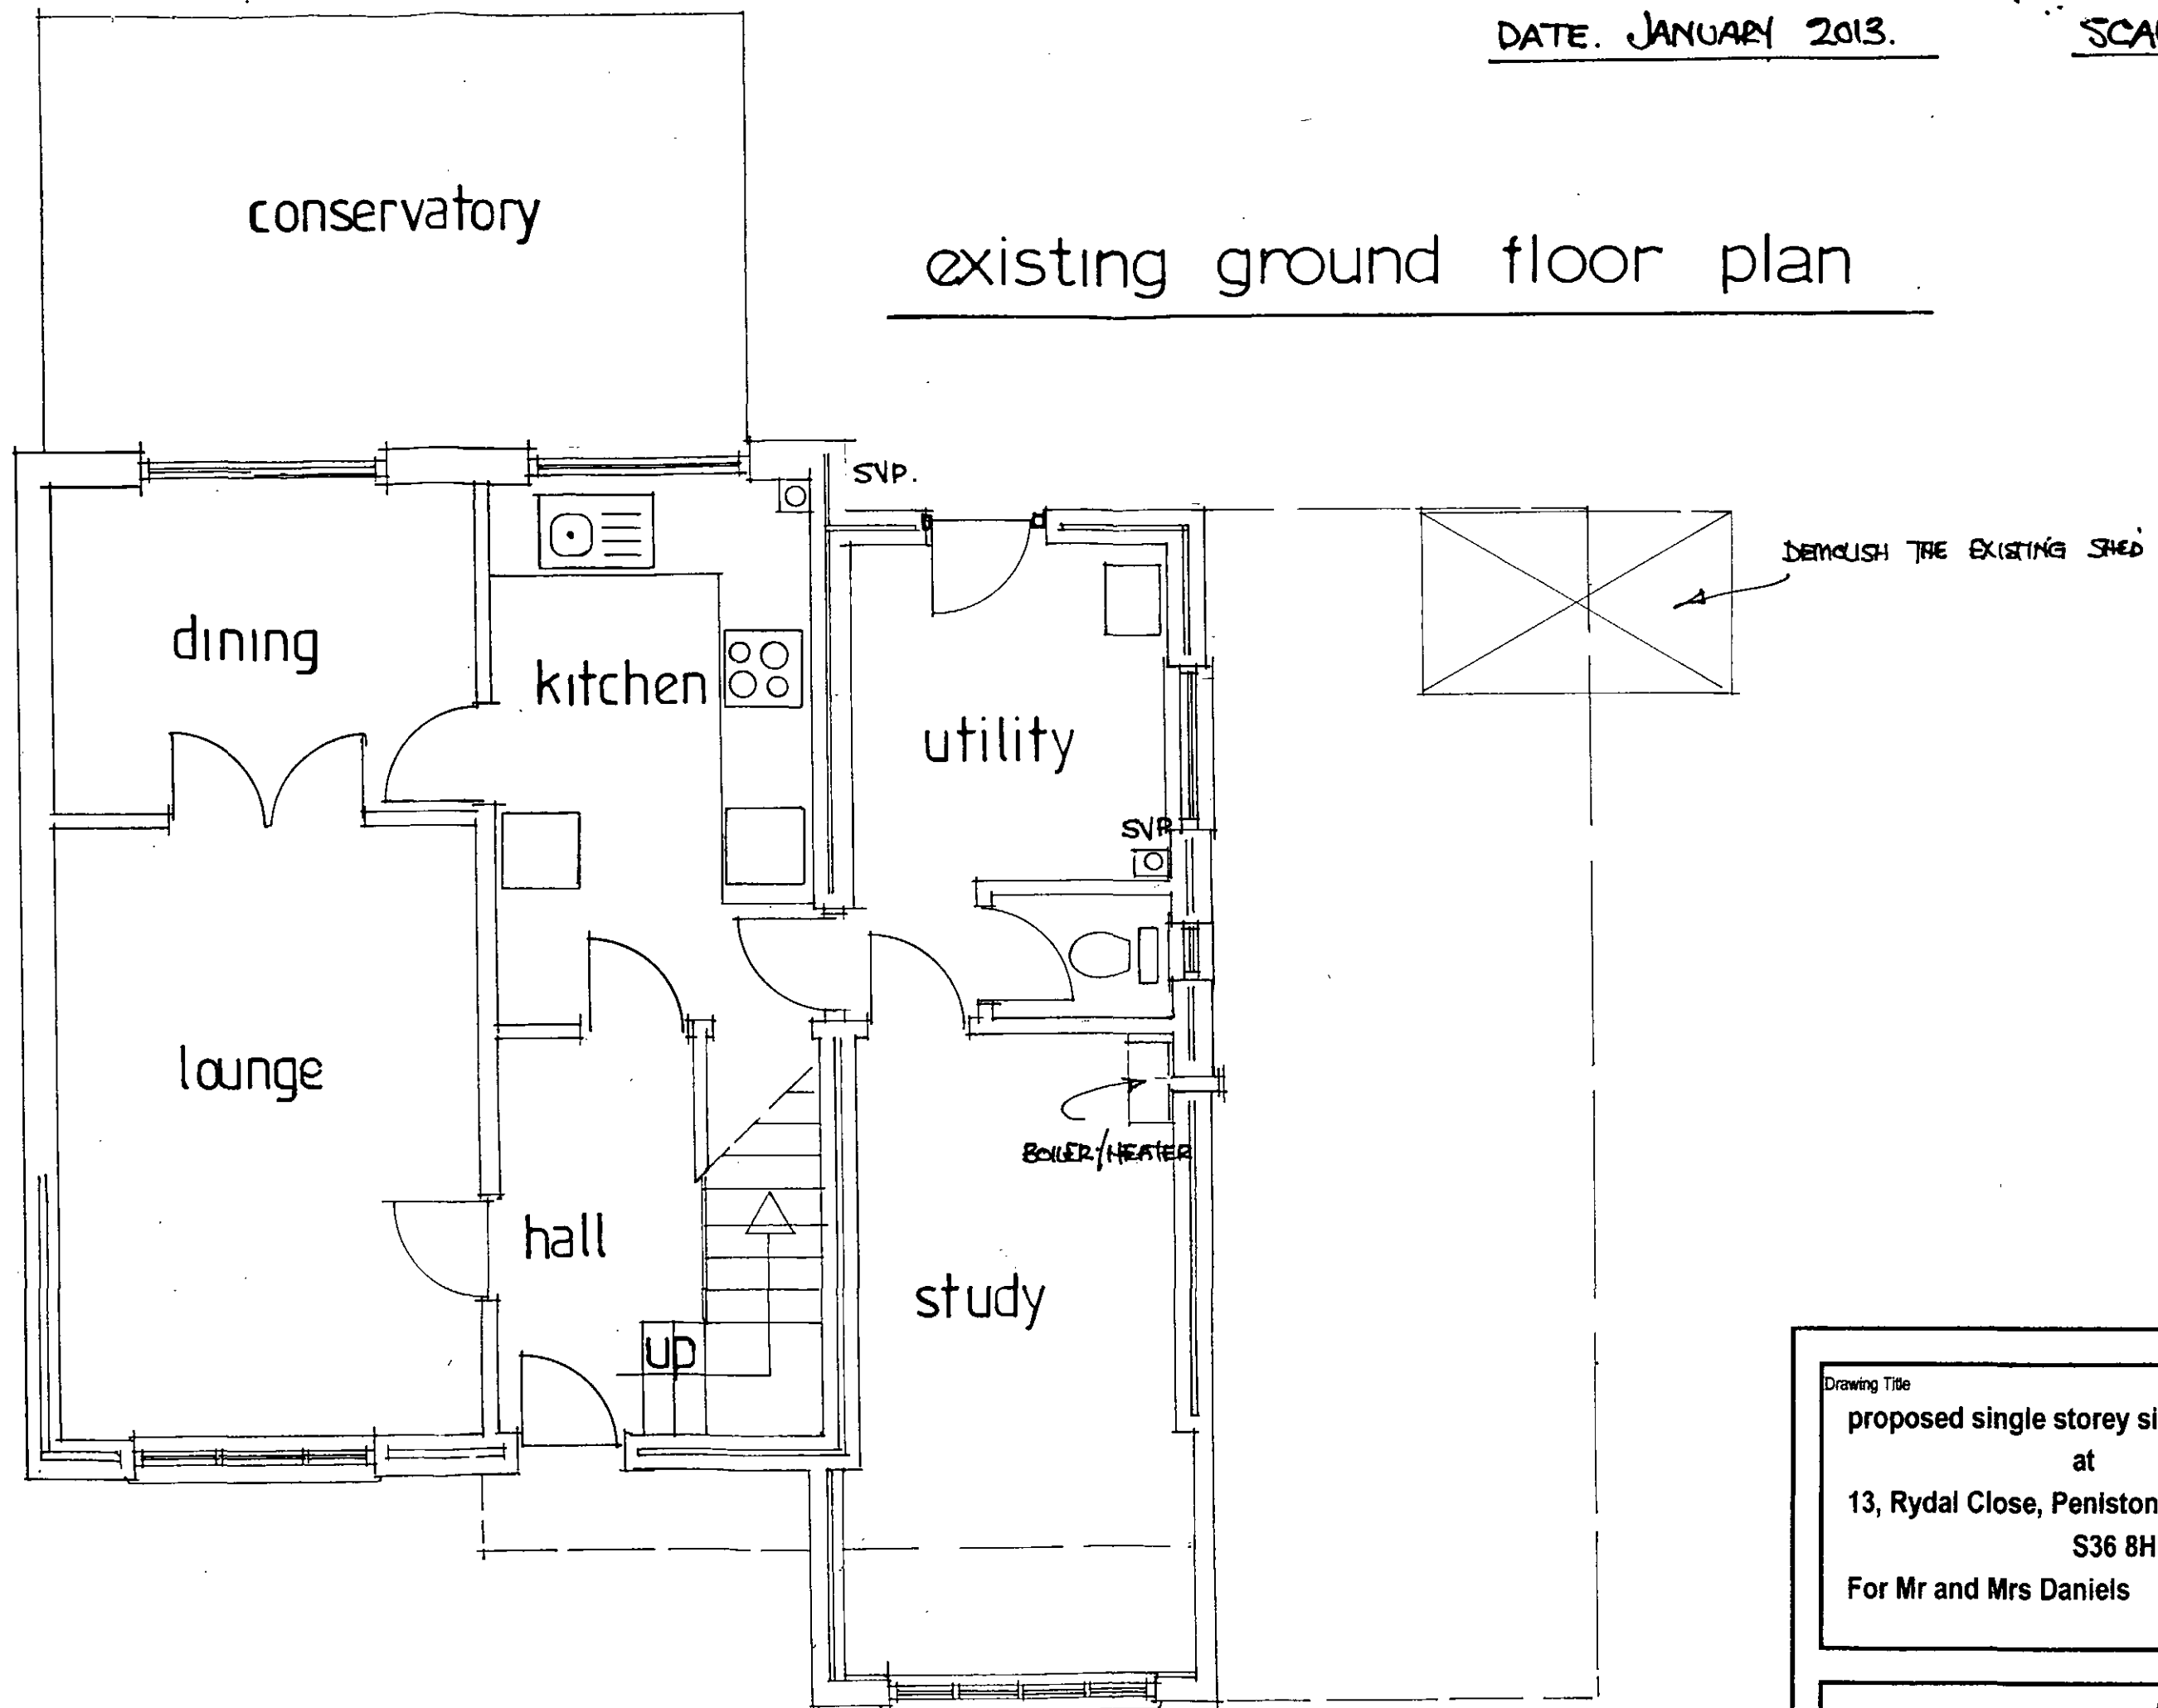


Drawing Title

proposed single storey side extension
at
13, Rydal Close, Penistone, Sheffield.
S36 8HM
For Mr and Mrs Daniels

Drawing No. 2013/P.D/01.

NEW ROOF TILES TO SUIT THE PITCH OF THE ROOF
AND MATCH THE EXISTING HOUSE.
TILES TO BE FIXED TO 38x25 BATTENS OVER
BREATHABLE FELT.

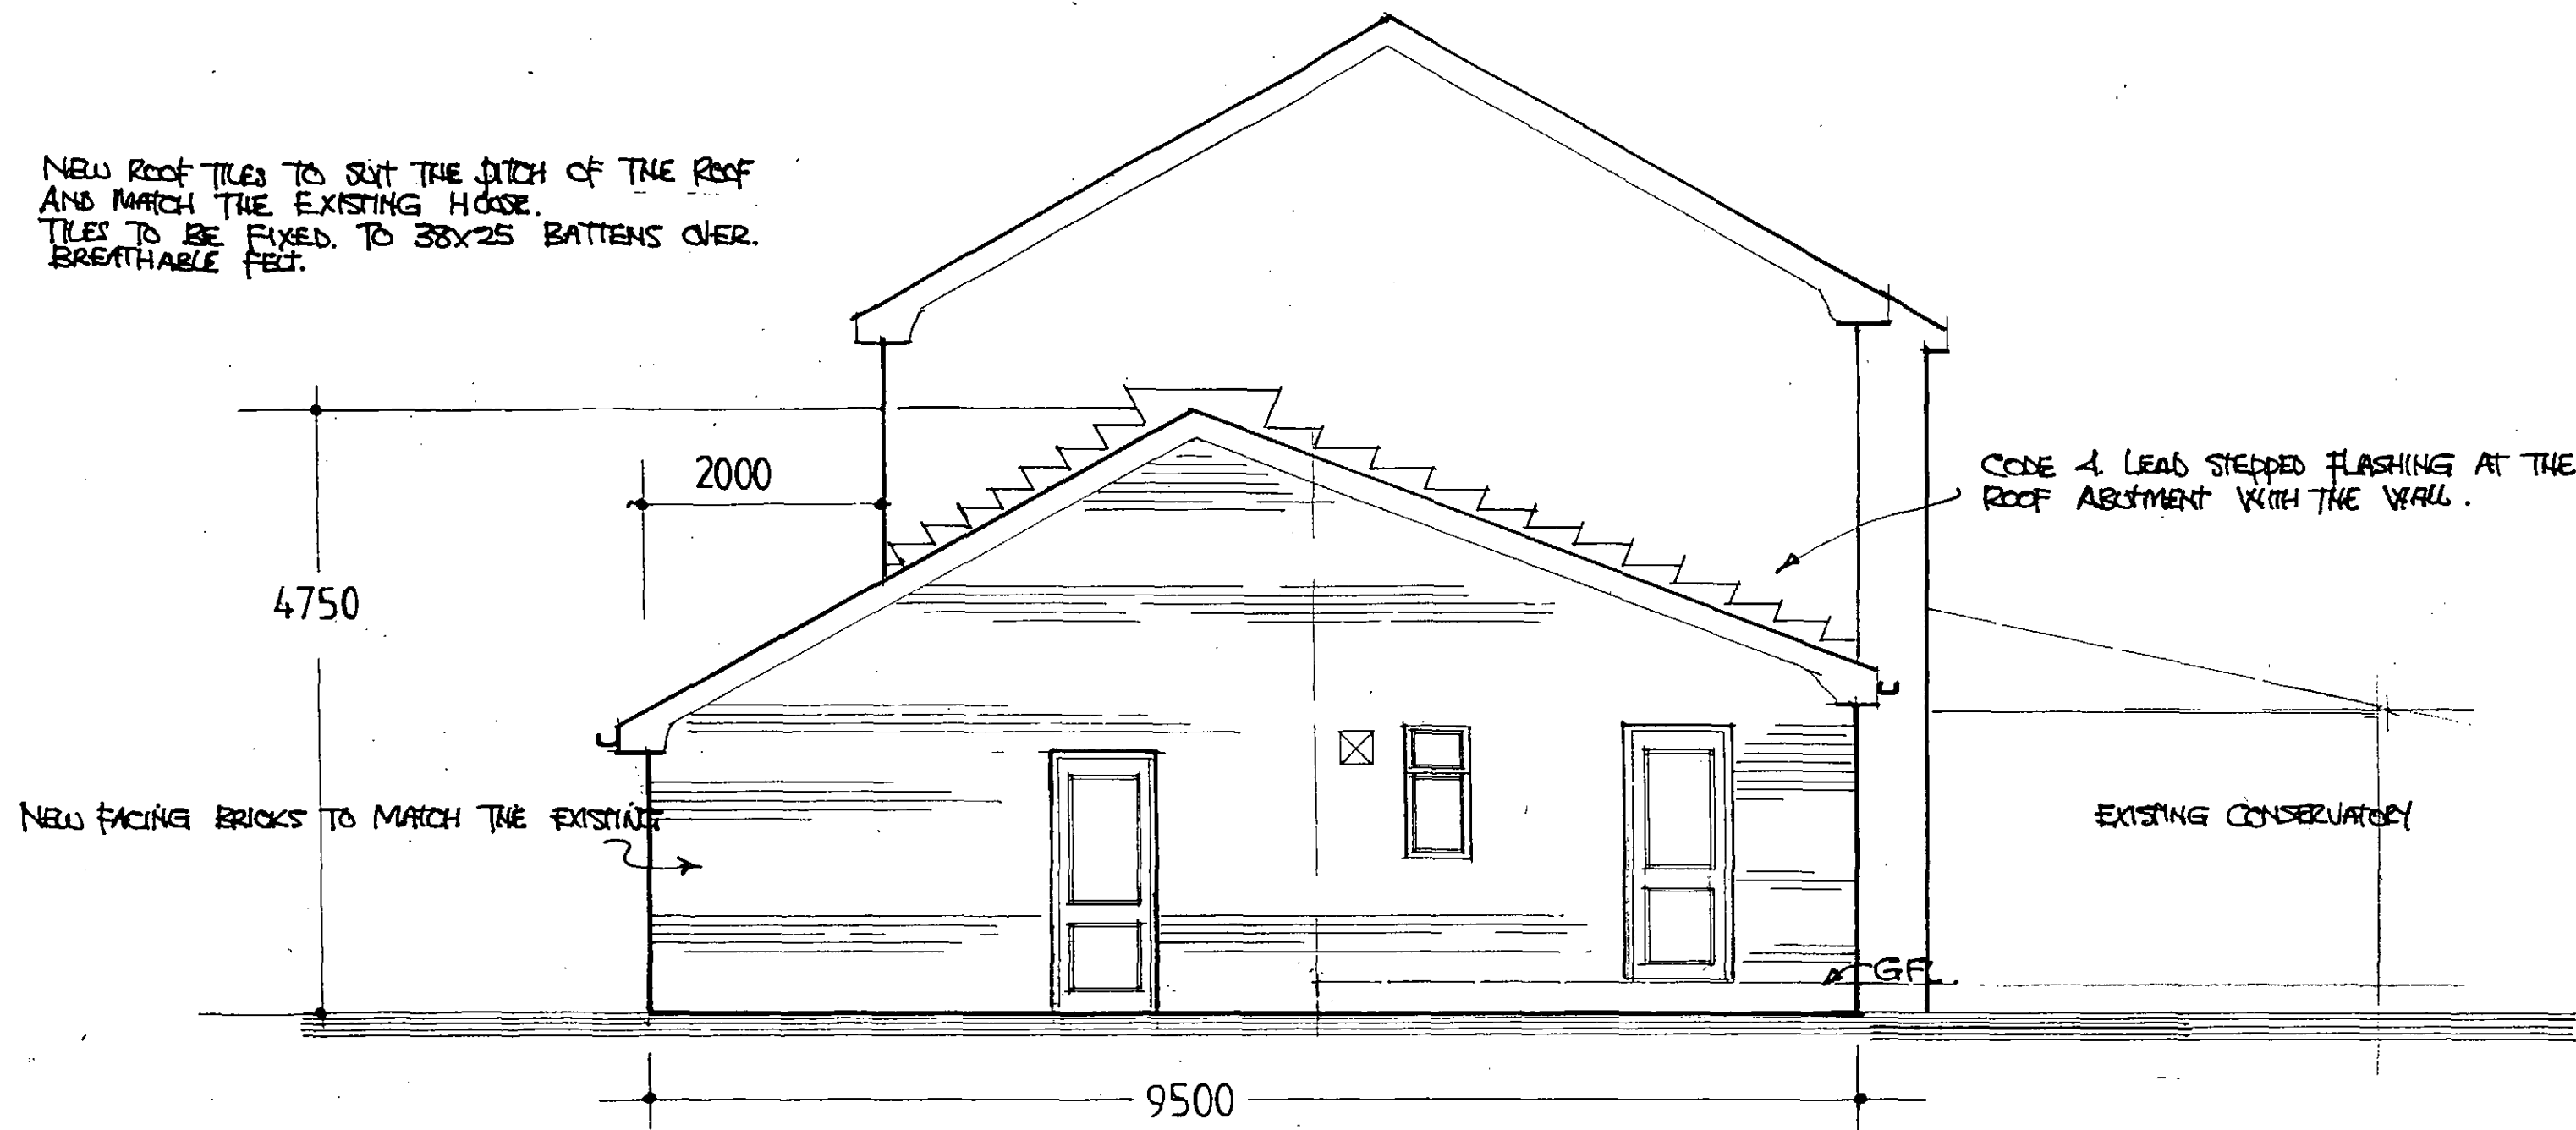

proposed side elev.

Drawing Title

proposed single storey side extension
at
13, Rydal Close, Penistone, Sheffield.
S36 8HM
For Mr and Mrs Daniels

Drawing No. 2013/PD/02.




proposed front elevation

Drawing Title

proposed single storey side extension
at
13, Rydal Close, Penistone, Sheffield.
S36 8HM
For Mr and Mrs Daniels

Drawing No. 2013/PD/03.

proposed ground floor

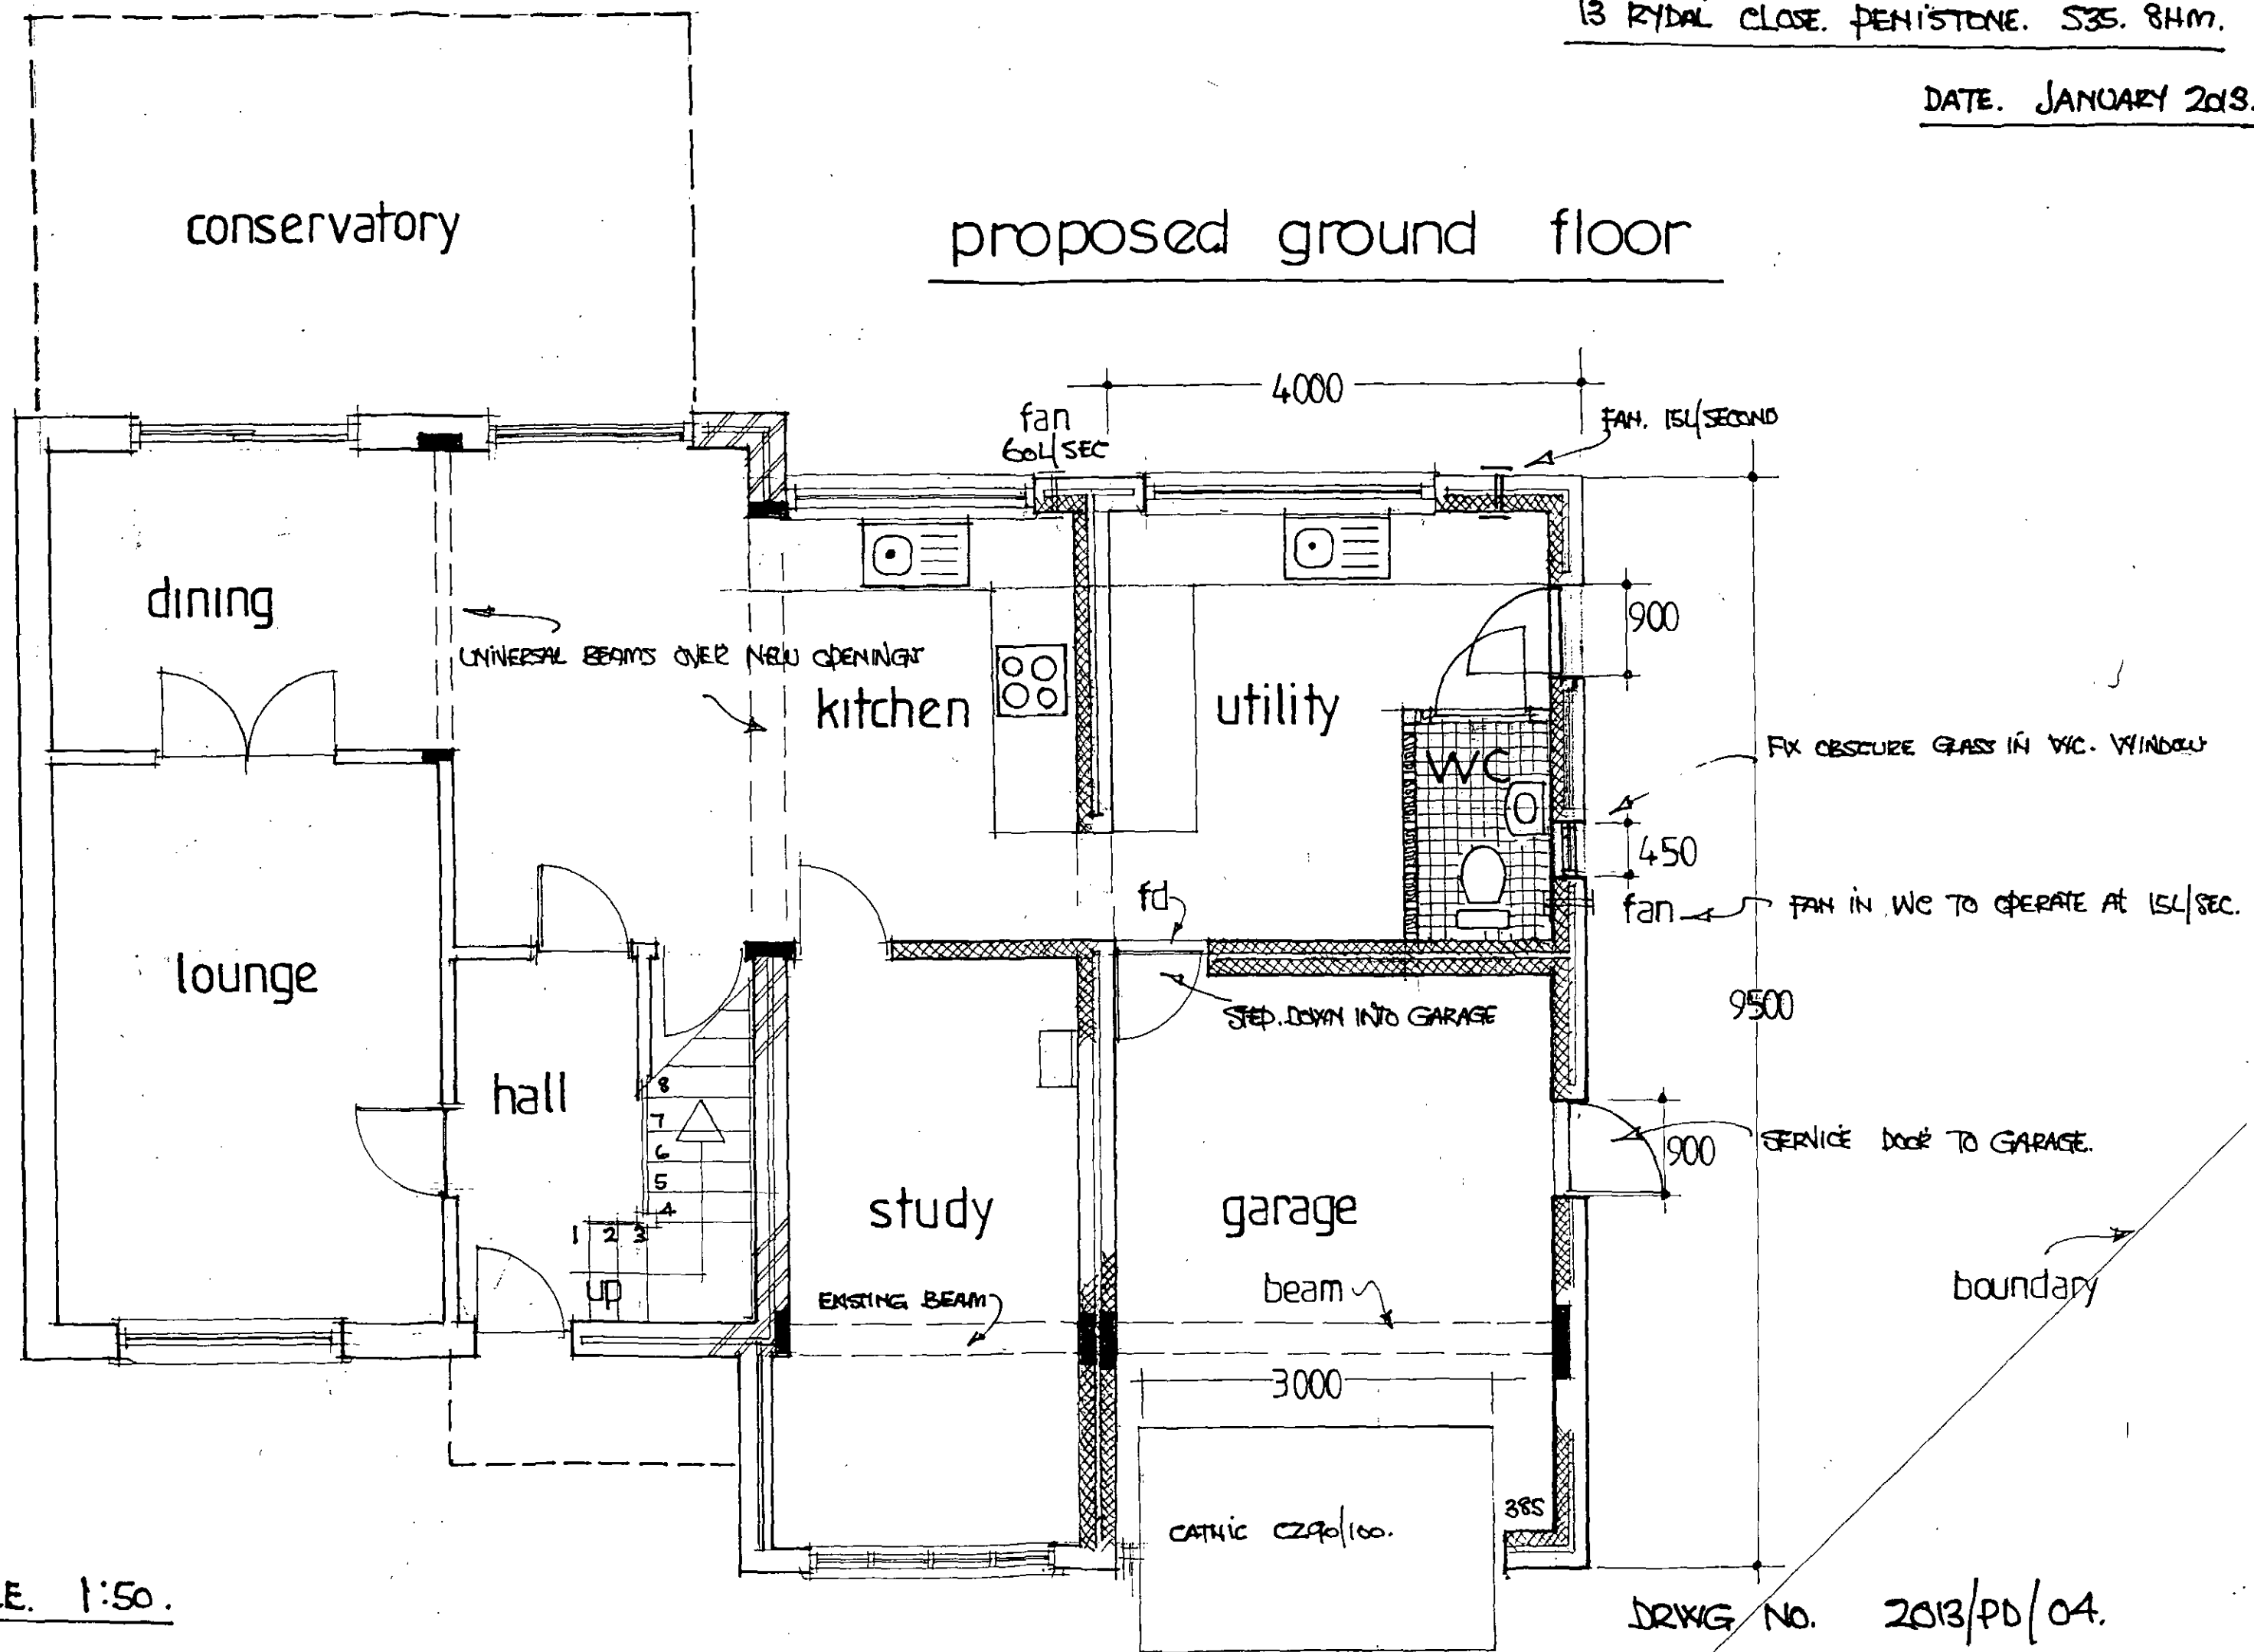




proposed rear elevation

13. RYDAL CLOSE. PENISTONE. SHEFFIELD S36. 8HM.

THE BUILDER TO ENSURE THAT THE RAFTERS ARE STRAPPED DOWN TO THE WALL PLATES & DURLINS

THE UNIVERSAL BEAMS ARE TO BE ENCASED WITH 2 LAYERS 12.5mm THICK PLASTER BOARD TO GIVE HALF-HOUR FIRE RESISTANCE.

THE SEPARATING WALL BETWEEN THE KITCHEN & THE GARAGE TO BE TAKEN-UP TO THE UNDERSIDE OF THE ROOFING TILES

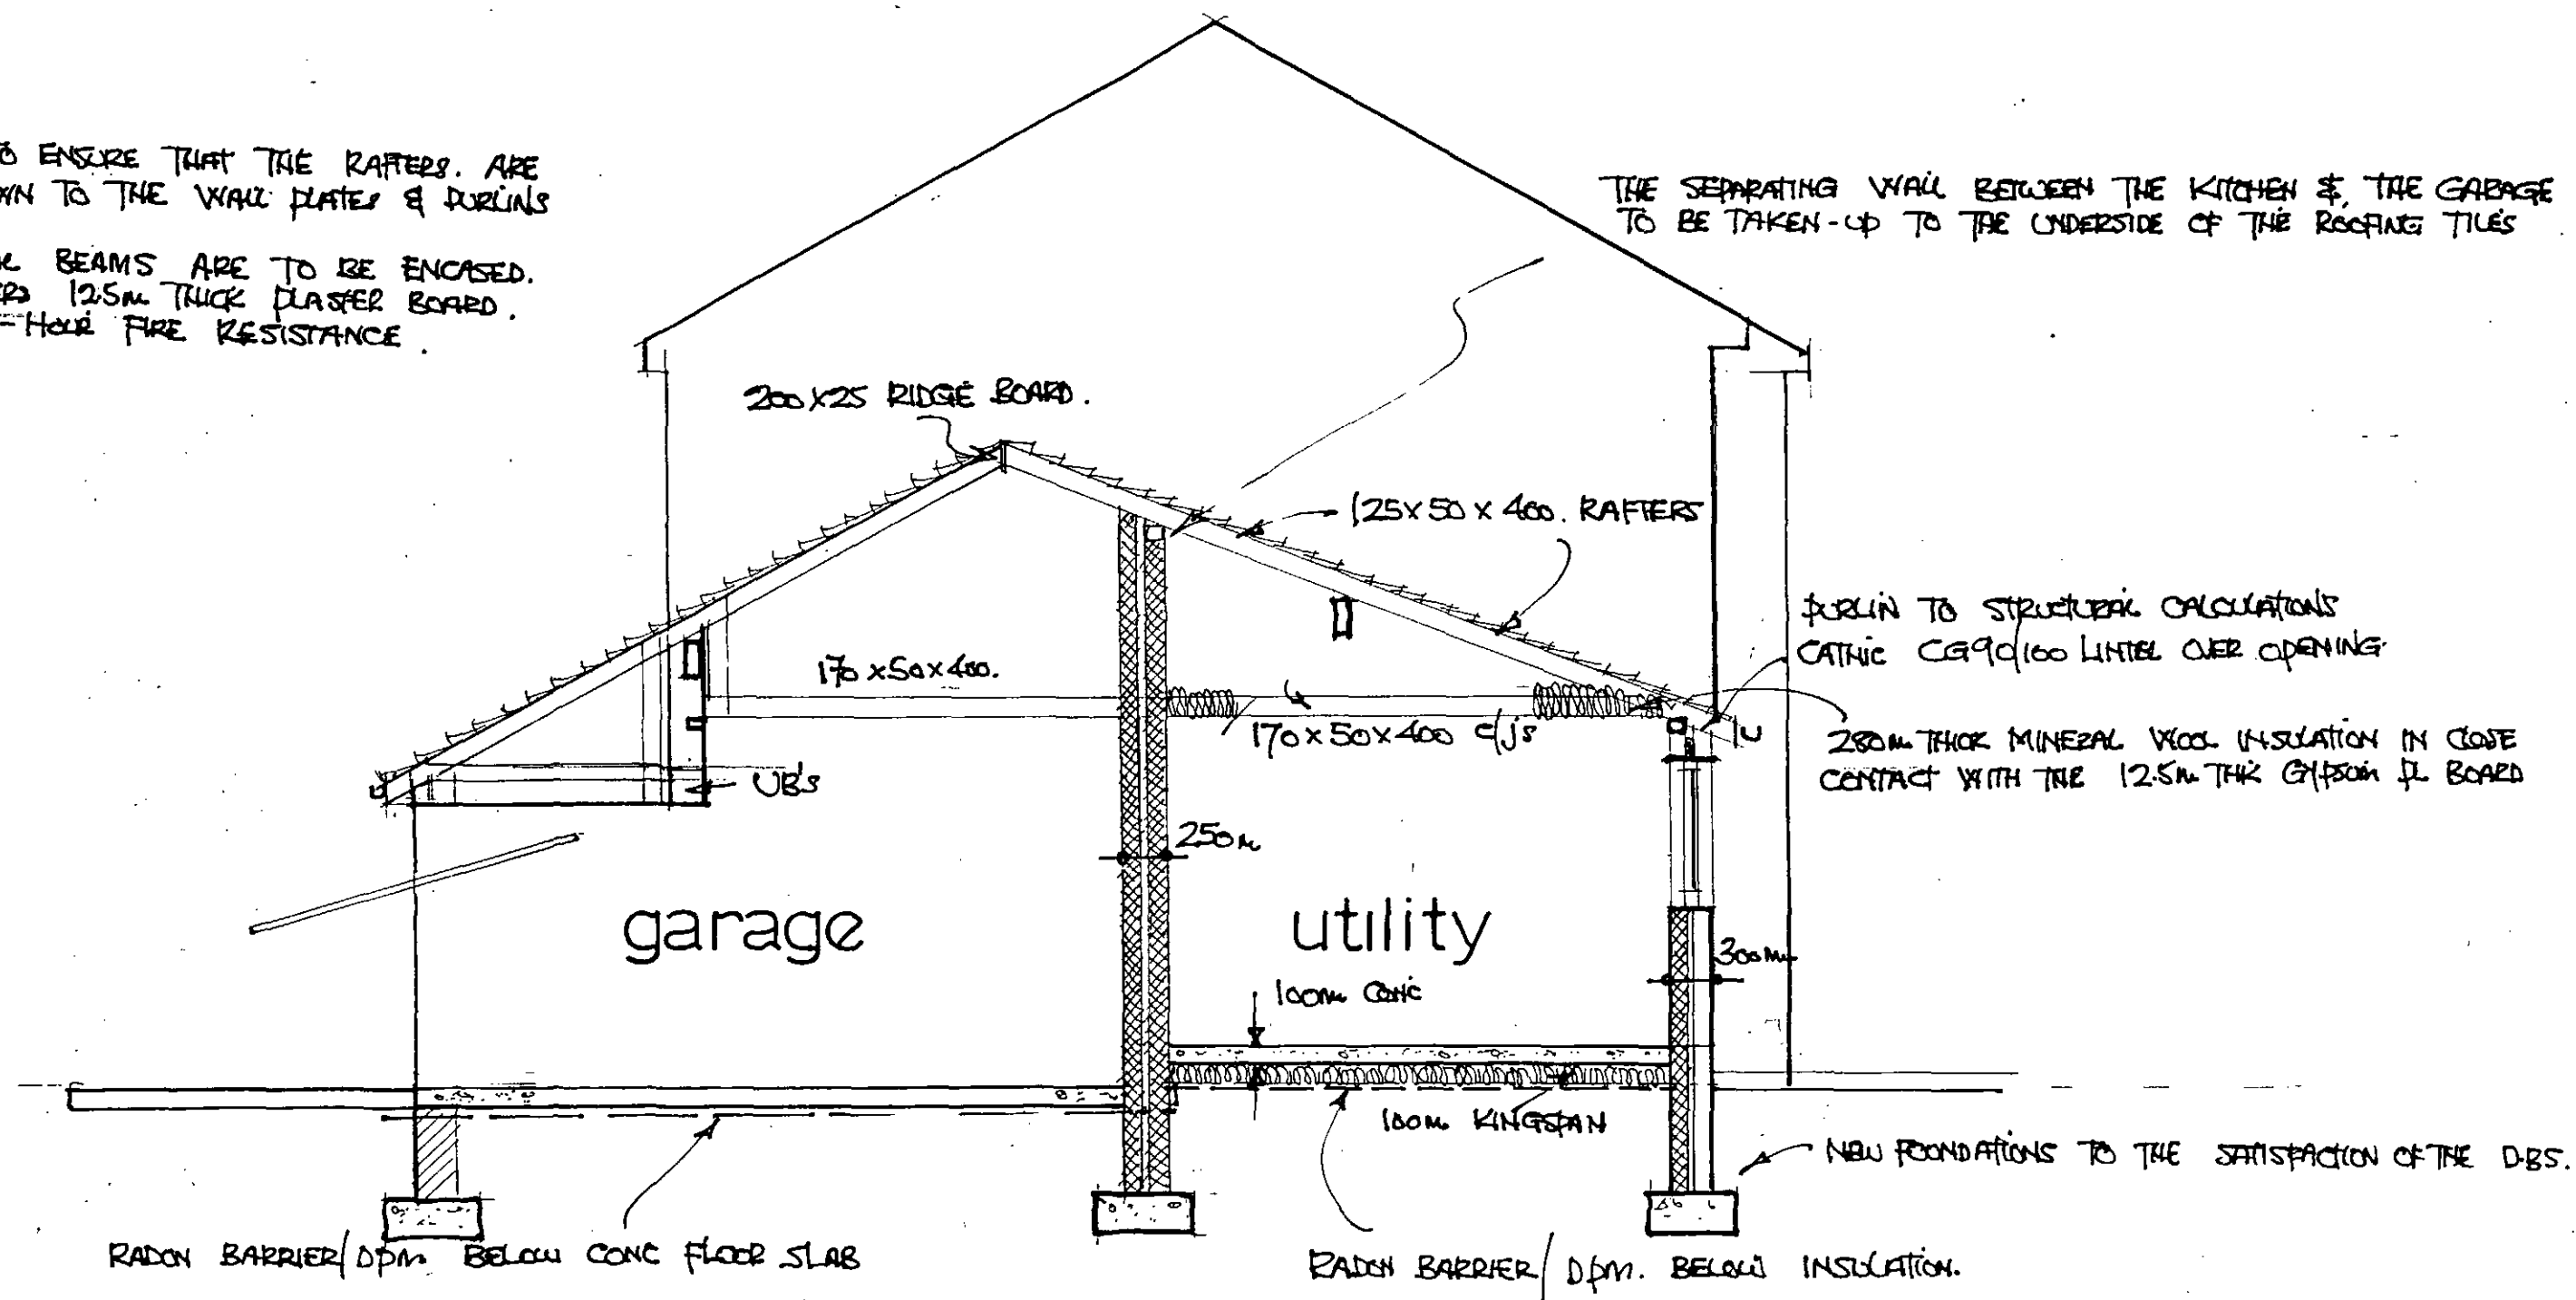

proposed section

DATE. JANUARY 2013.

SCALE 1:50.

DWG NO. 2013/PD/06.