


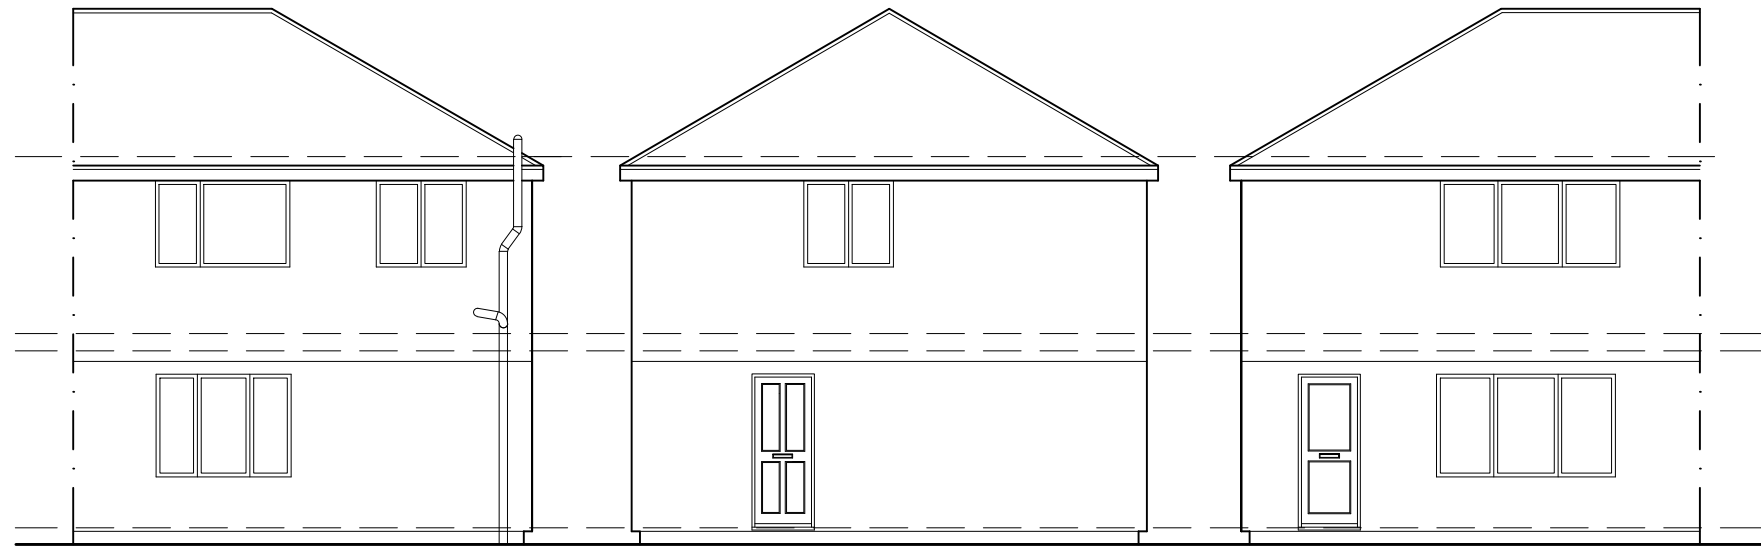

**EXISTING
REAR ELEVATION**
SCALE 1:100

**EXISTING
SIDE ELEVATION**
SCALE 1:100


**EXISTING
FRONT ELEVATION**
SCALE 1:100




**PROPOSED
REAR ELEVATION**
SCALE 1:100

**PROPOSED
SIDE ELEVATION**
SCALE 1:100


**PROPOSED
FRONT ELEVATION**
SCALE 1:100

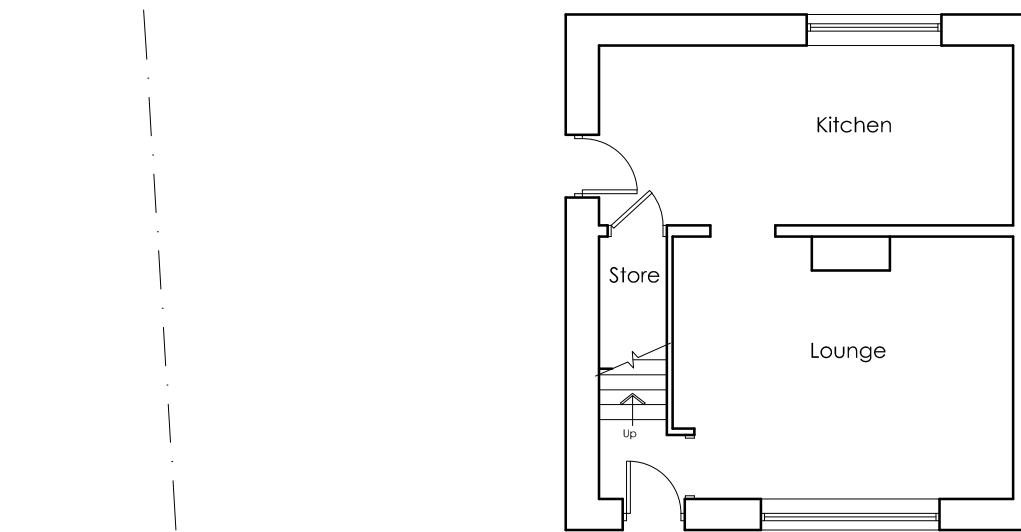


EXISTING GROUND FLOOR PLAN
SCALE 1:100

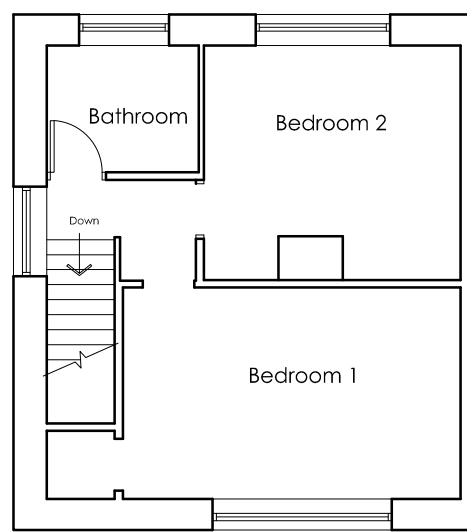


EXISTING FIRST FLOOR PLAN
SCALE 1:100

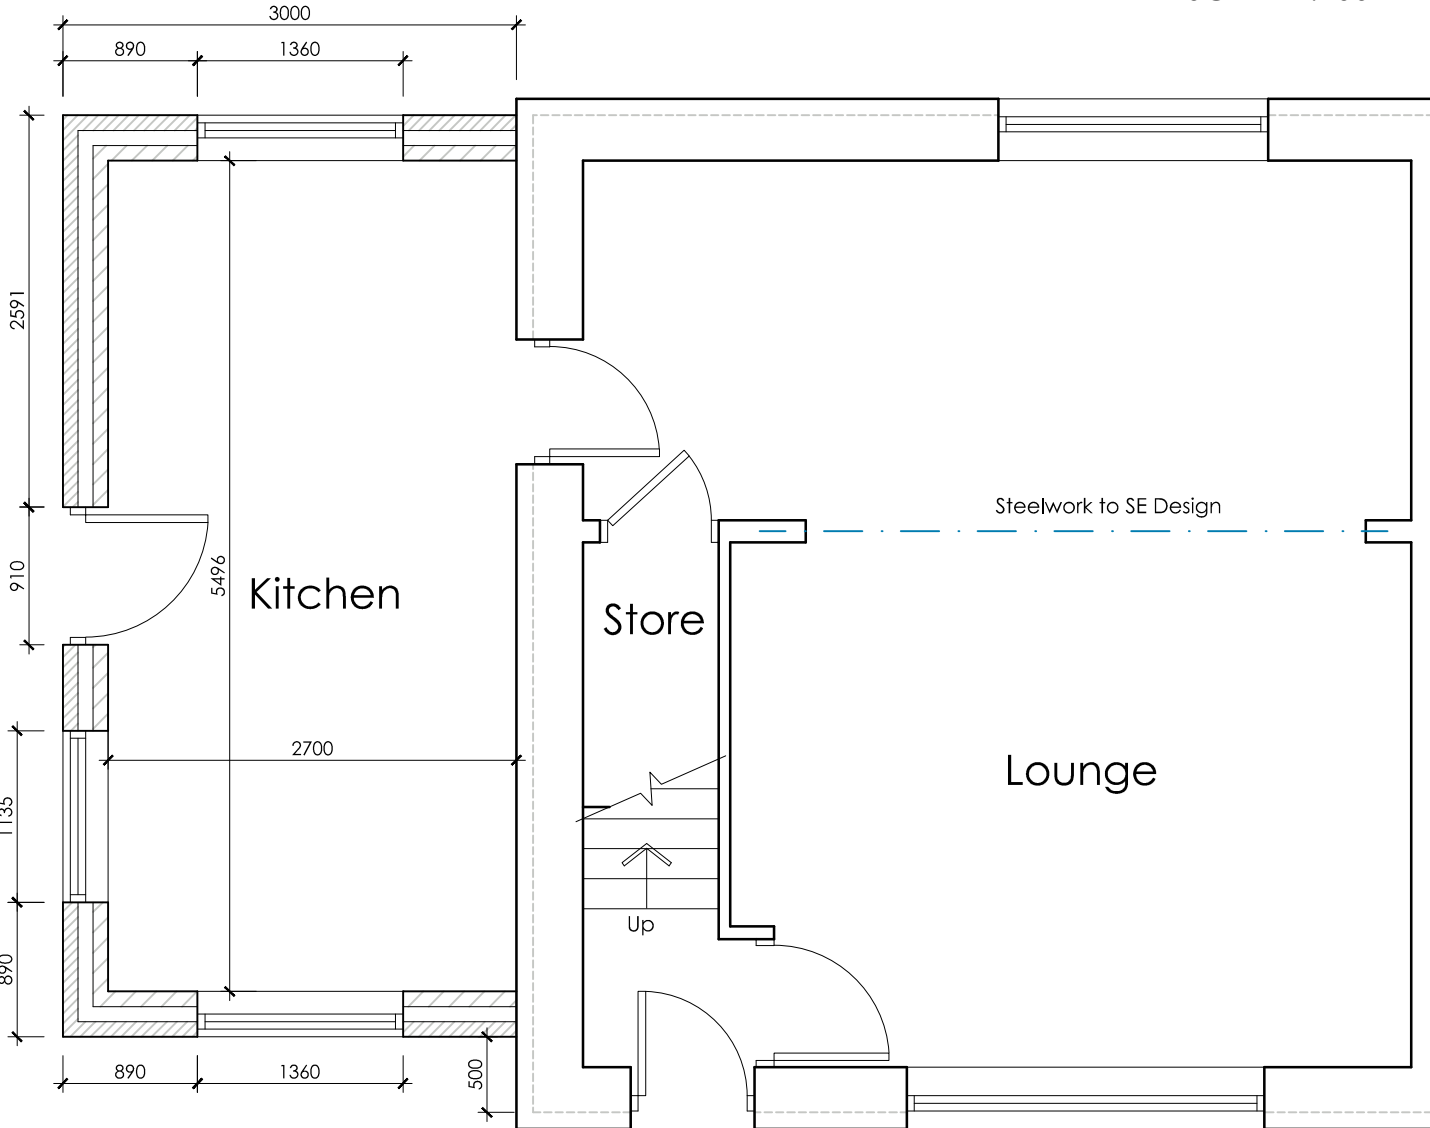


PROPOSED GROUND FLOOR PLAN
SCALE 1:50

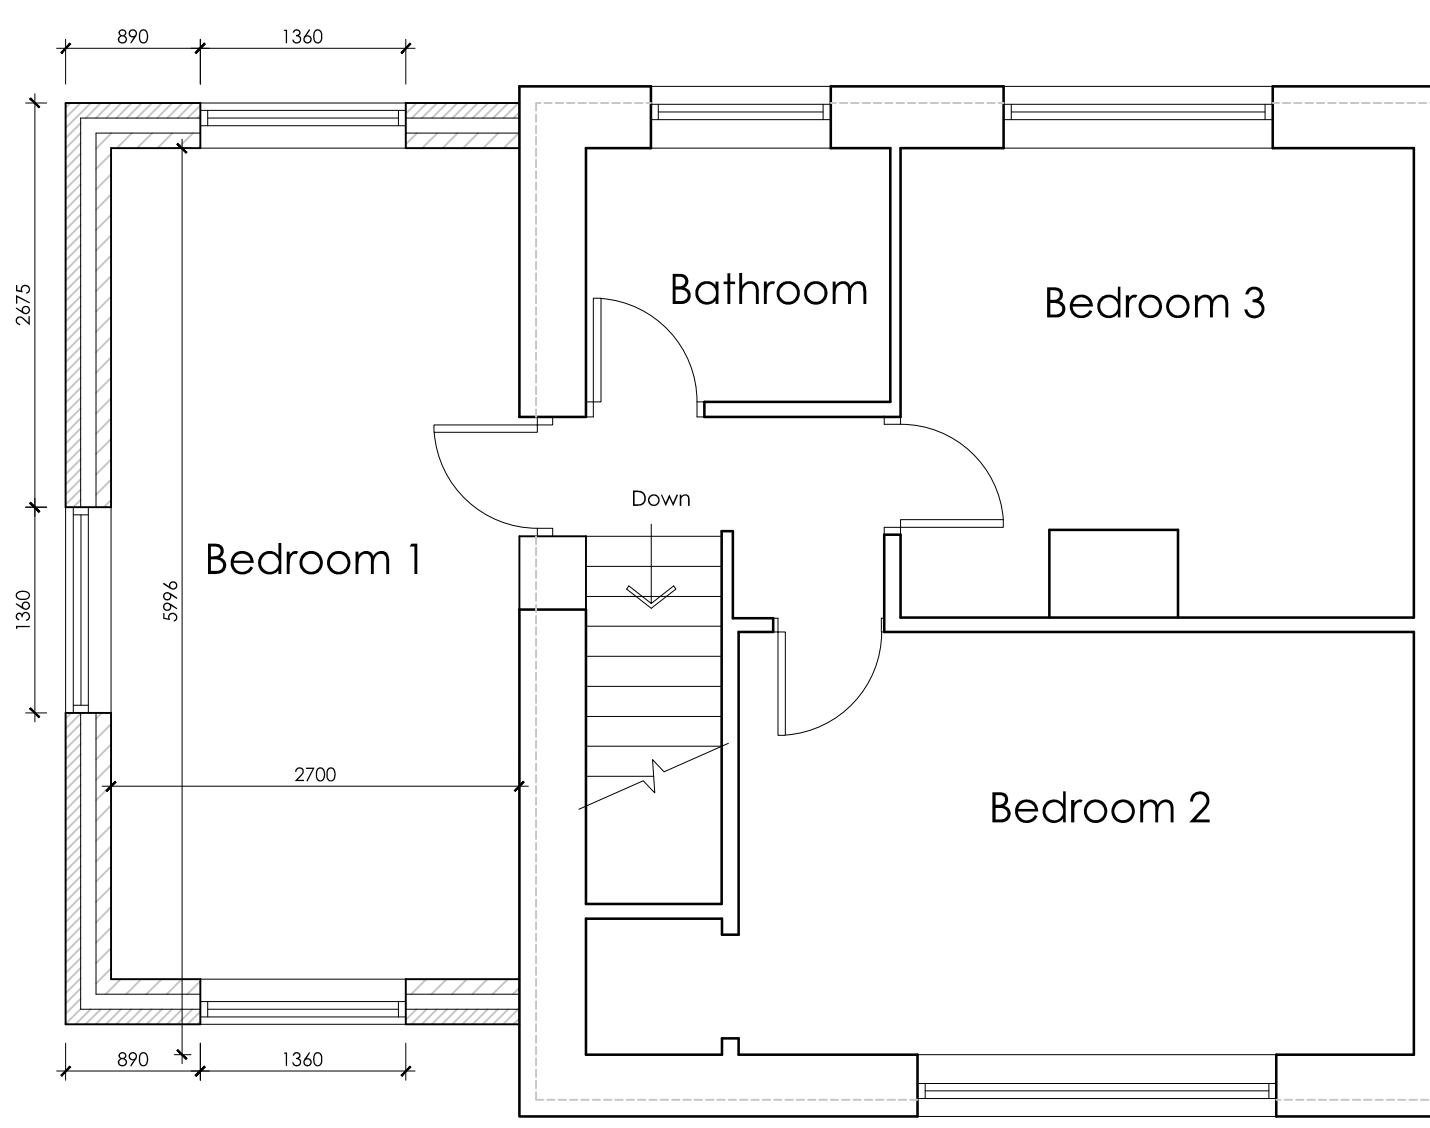

PROPOSED FIRST FLOOR PLAN
SCALE 1:50

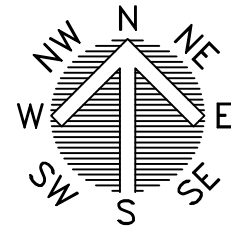

LOCATION PLAN
SCALE 1:1250

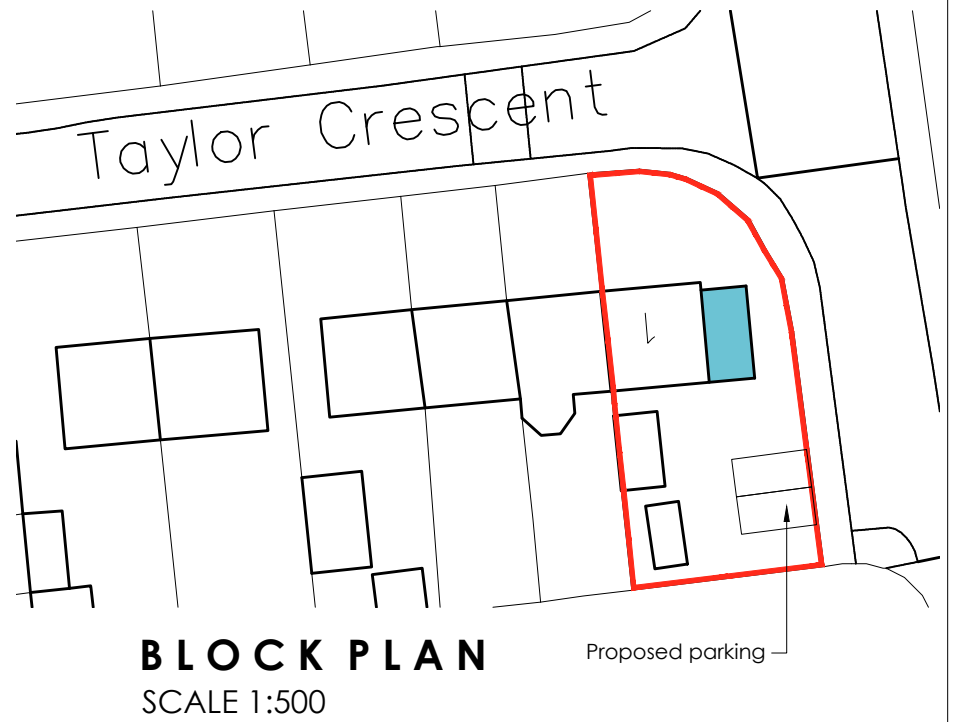

BLOCK PLAN
SCALE 1:500

WhiteAgus Architectural Services			OFFICE ONE 34 VICTORIA ROAD BARNSELY, S70 2BU Phone: 01226 208482 Email: info@whiteaguspartnership.co.uk Web: www.whiteaguspartnership.co.uk		
Project: PROPOSED WORKS AT 1 TAYLOR CRESCENT BARNSELY, S72 7NU			Client: MR IAN SWIFT		
Drawing Title: PROPOSED PLANS			Date: APRIL 2023	Scale: 1:50 & 1:100 @A2	
Ref: 23-007			Dwg. No. 01	Rev. C	
Date	Suffix	Description	Date	Suffix	Description
15/06/2023	A	REVISED FOR PLANNING			
16/06/2023	B	REVISED TO CLIENTS REQUIREMENTS			
23/06/2023	C	PARKING ADDED			