


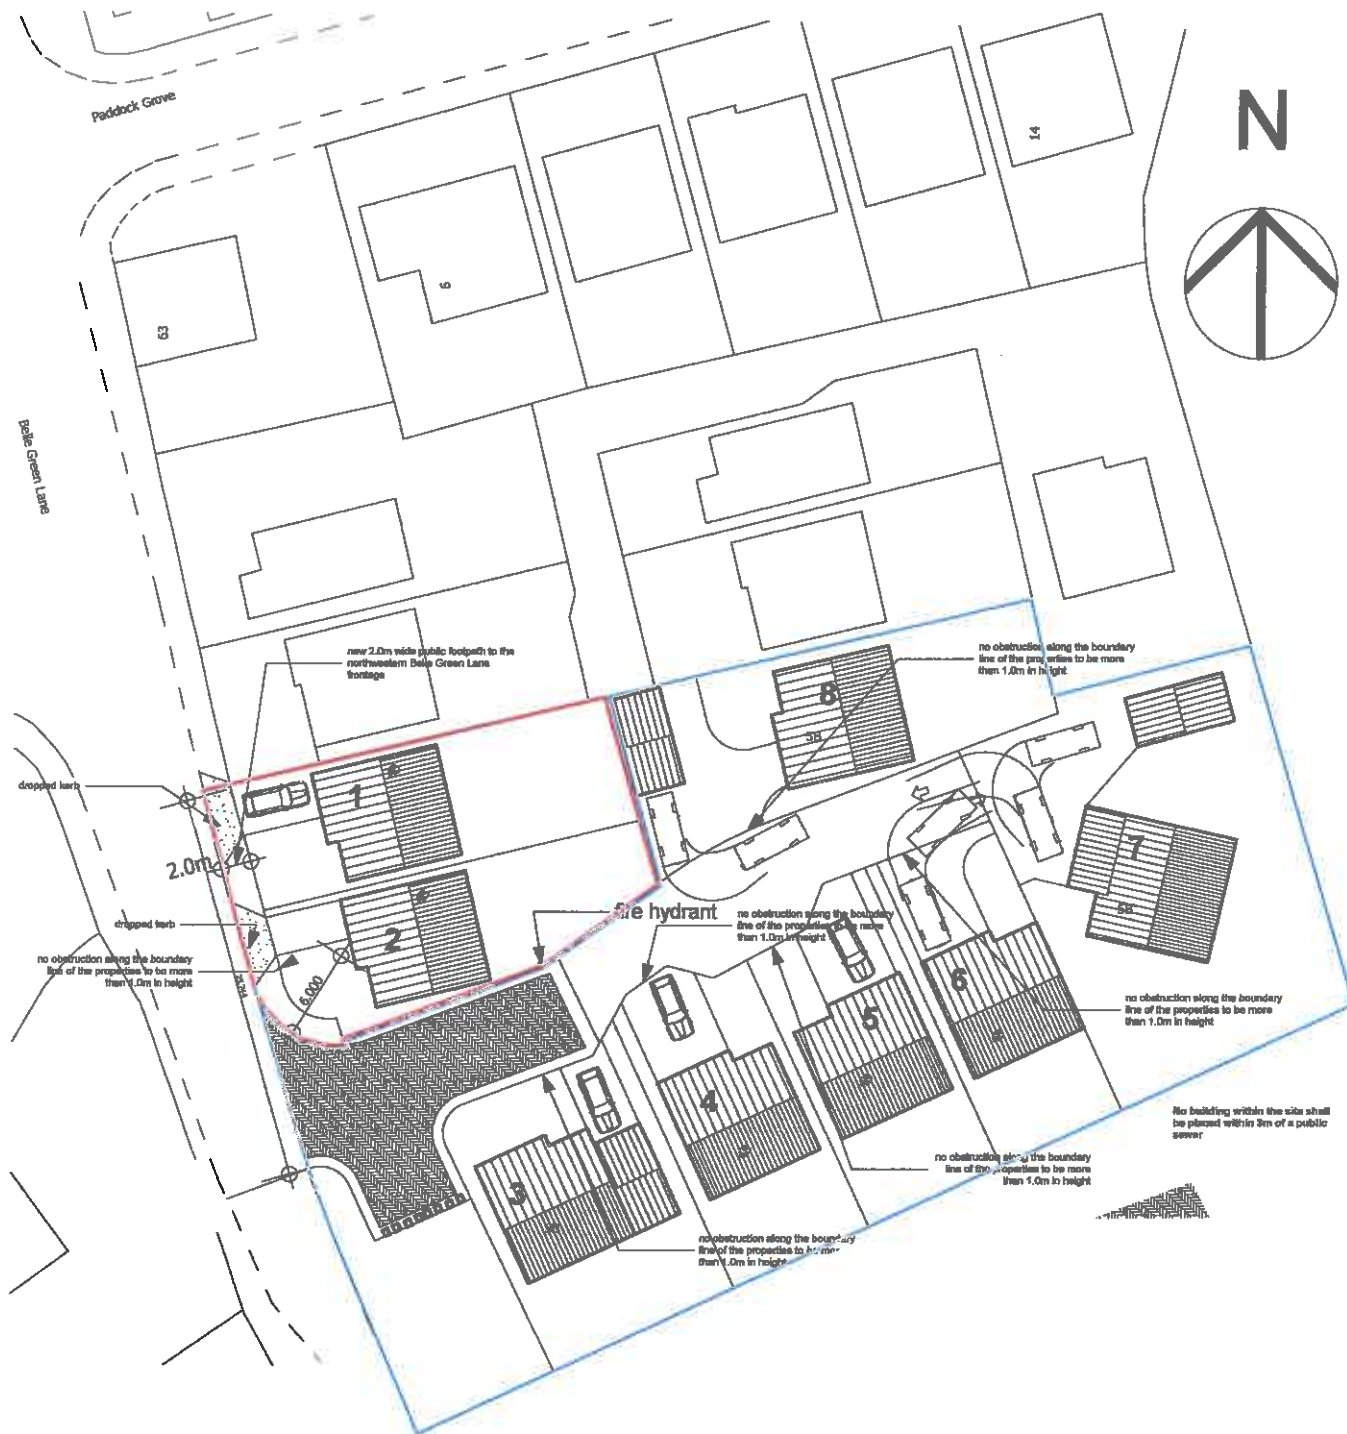

Alan Robinson
Chartered Architect BA Dip Arch RIBA, BSc (Hons)PM
2 Gawber Road, Barnsley S75 2AF
Tel/Fax 01226 286066 Mob 07947808933

Drawing Nr: SP2

Drawing Name **Site Plan**

Drawing By: AR

Drawing Status

Client: Oakstone Developments Ltd

Project: Proposed 8 Residential Dwellings at
Crowick House, Belle Green Lane, Cudworth,
Barnsley

Ⓐ 6m radule shown, tracking of cars shown,
dropped kerb shown, house at bottom of site
including garage moved. 700mm edging strip
shown, 700mm wide edging strip to private road
removed

Ⓑ Garage to 6 Bed house at bottom of site - de-
scribed moved backwards 2m request from
highways dept.

Drawing Scale **1:500**

Drawing date: 14/10/16

Rev: B