





SOUTH EAST ELEVATION

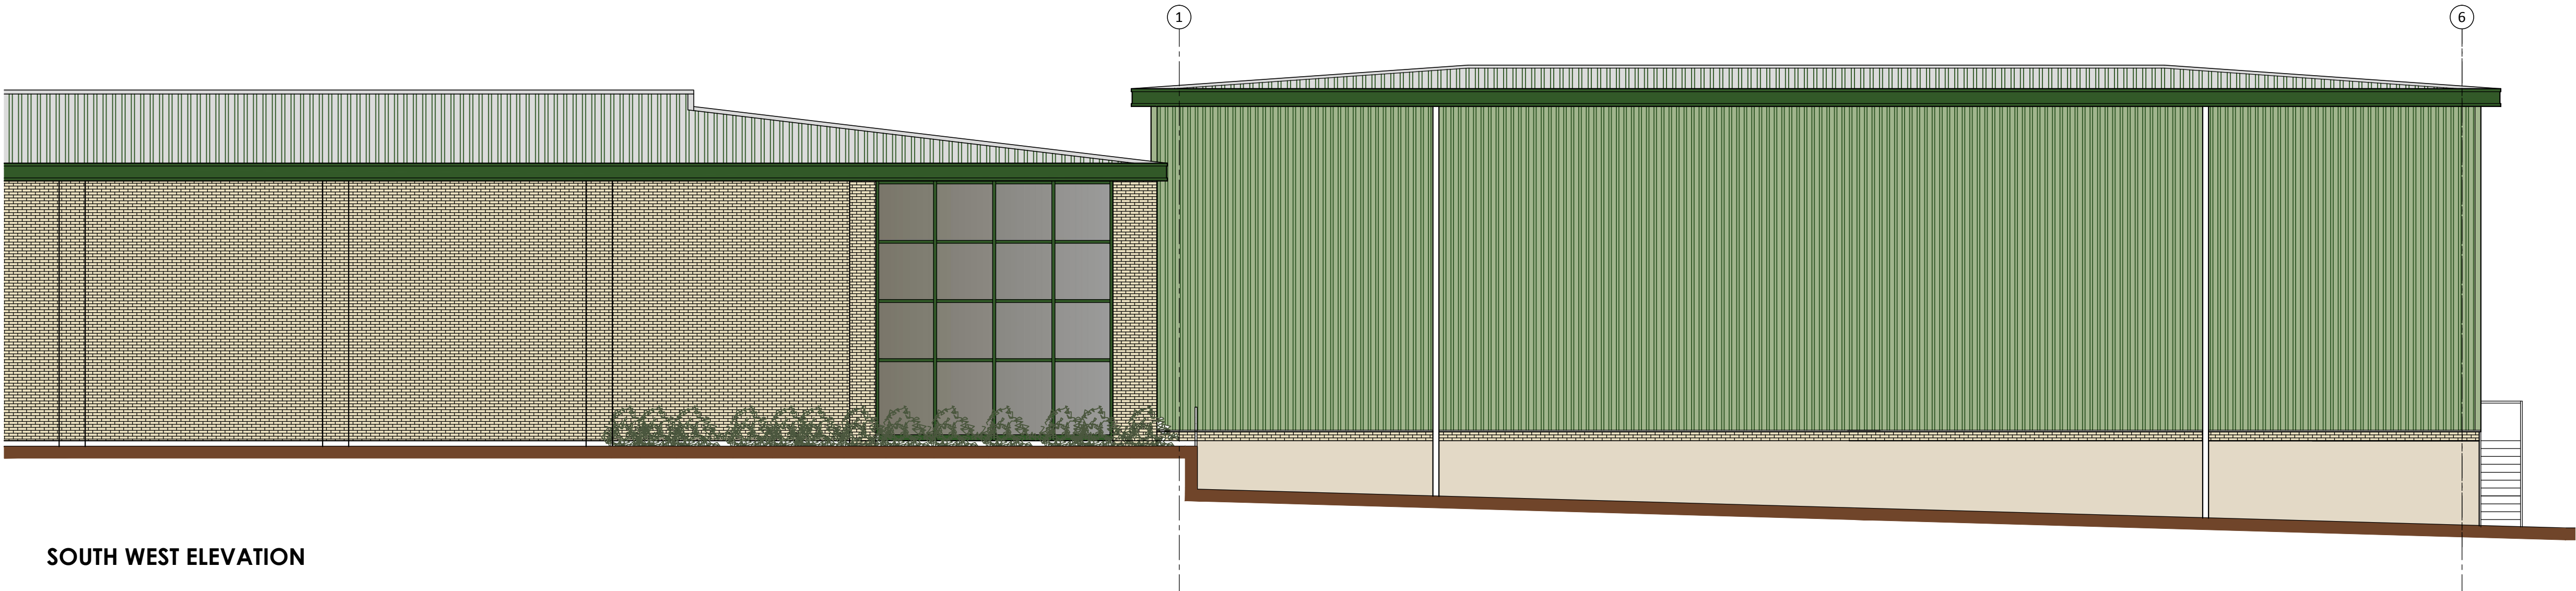

SOUTH WEST ELEVATION

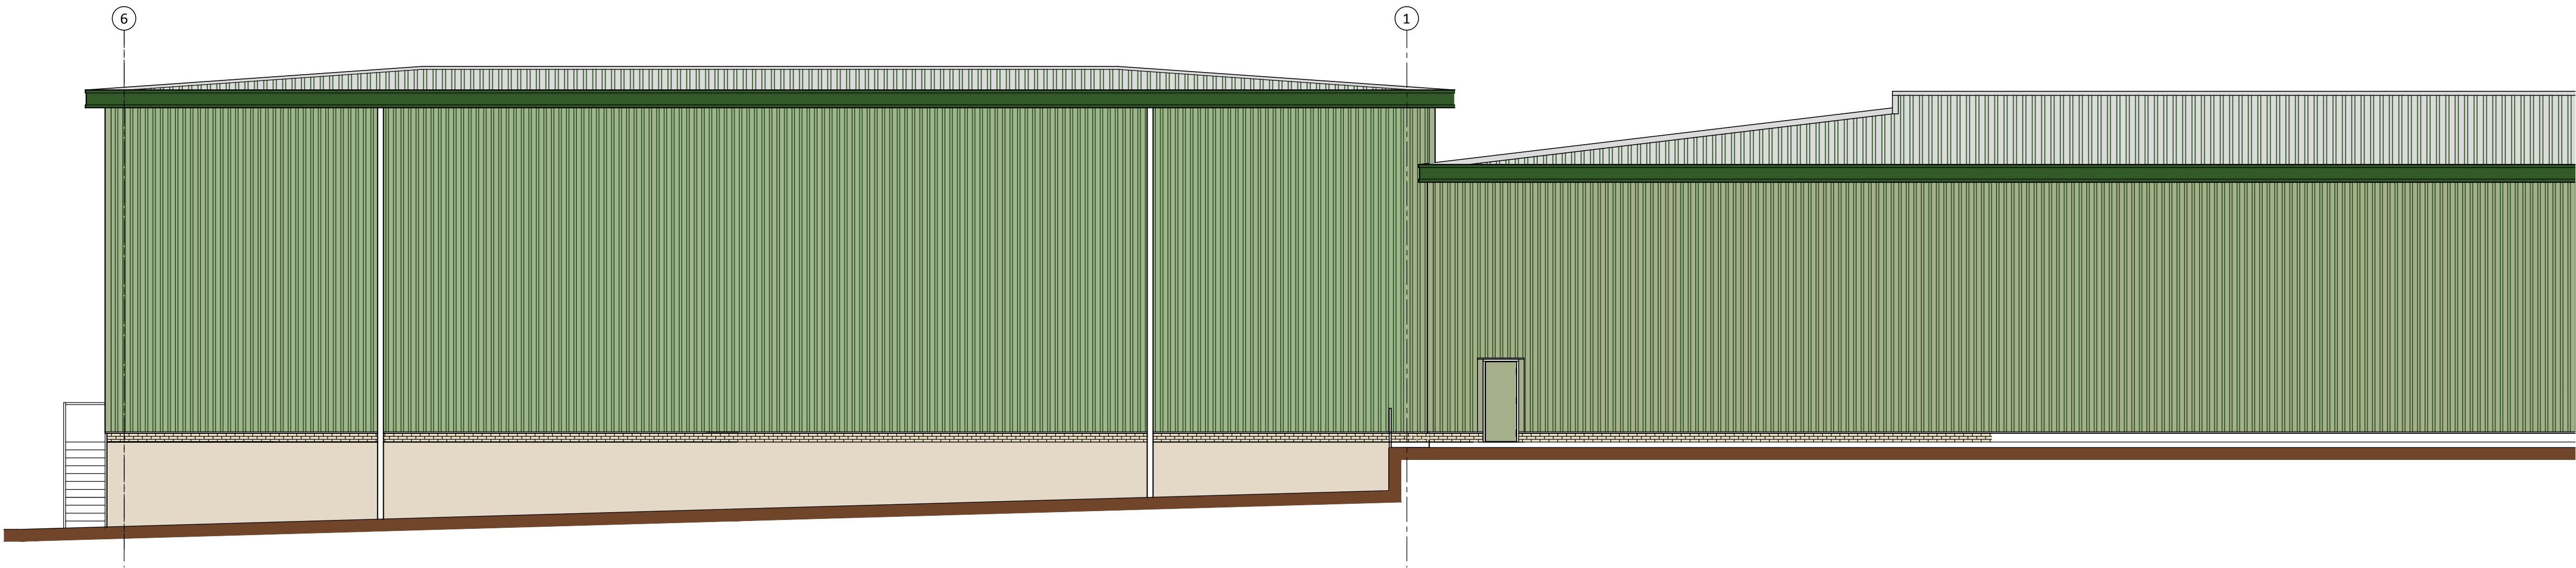

NORTH EAST ELEVATION

PROPOSED BUILDING ELEVATIONS
SCALE: 1:100

Notes:

This document is the property of David Trundle Design Services Ltd and may not be reissued, loaned or copied in part or in whole without written permission © 2015


All dimensions are in millimetres unless stated otherwise.

It is recommended that information is not scaled off this drawing.

This drawing should be read in conjunction with all other relevant information, specifications & schedules.

If this drawing is received electronically it is the recipients responsibility to print the document at the correct scale.

All dimensions to be checked on site prior to commencing work and any discrepancies to be advised immediately.

 

ELEVATION COLOUR KEY:

- TRAPEZOIDAL PROFILE
CLADDING SYSTEM - COLOUR:
OYSTER RAL 7035
- HORIZONTAL CLADDING SYSTEM
- COLOUR: HERITAGE GREEN -
RAL 6002
- HORIZONTAL CLADDING SYSTEM
- COLOUR: MOORLAND GREEN -
BS 12 B 21
- SMOOTH FACED CONCRETE
RETAINING WALL
- FACING BRICKWORK- COLOUR: BUFF
STOCK TYPE TO MATCH EXISTING
- PERSONNEL SELF FINISHED DOORS:
- COLOUR: HERITAGE GREEN - RAL 6002
- RAINWATER PIPES AND ASSOCIATED GOODS-
COLOUR: HERITAGE GREEN - RAL 6002

no	date	amendment description
Revisions		

Drawing Status: **PLANNING**

trundle
DESIGN SERVICES
www.trundle.com

Salgate Barn
Islington Road
Tilney All Saints
King's Lynn
Norfolk
PE34 4RY
Tel: 01553 617700
Fax: 01553 617874
Email: enquiries@trundle.com

Project Title:
**CRASWICK CONVENIENCE FOODS
VALLEY PARK**

PROPOSED EXTENSION FOR DRY GOODS STORAGE

Drawing Title:
EXISTING AND PROPOSED ELEVATIONS

Scale:	Date:	Drawn:
NTS @ A1	AUGUST 2015	TN
Drawing Number:	Revision:	
15-L18-PL004		
Checked by:		Date:

If this drawing is unsigned in the check box then the drawing is an unauthorised issue and should not be used for any purposes