


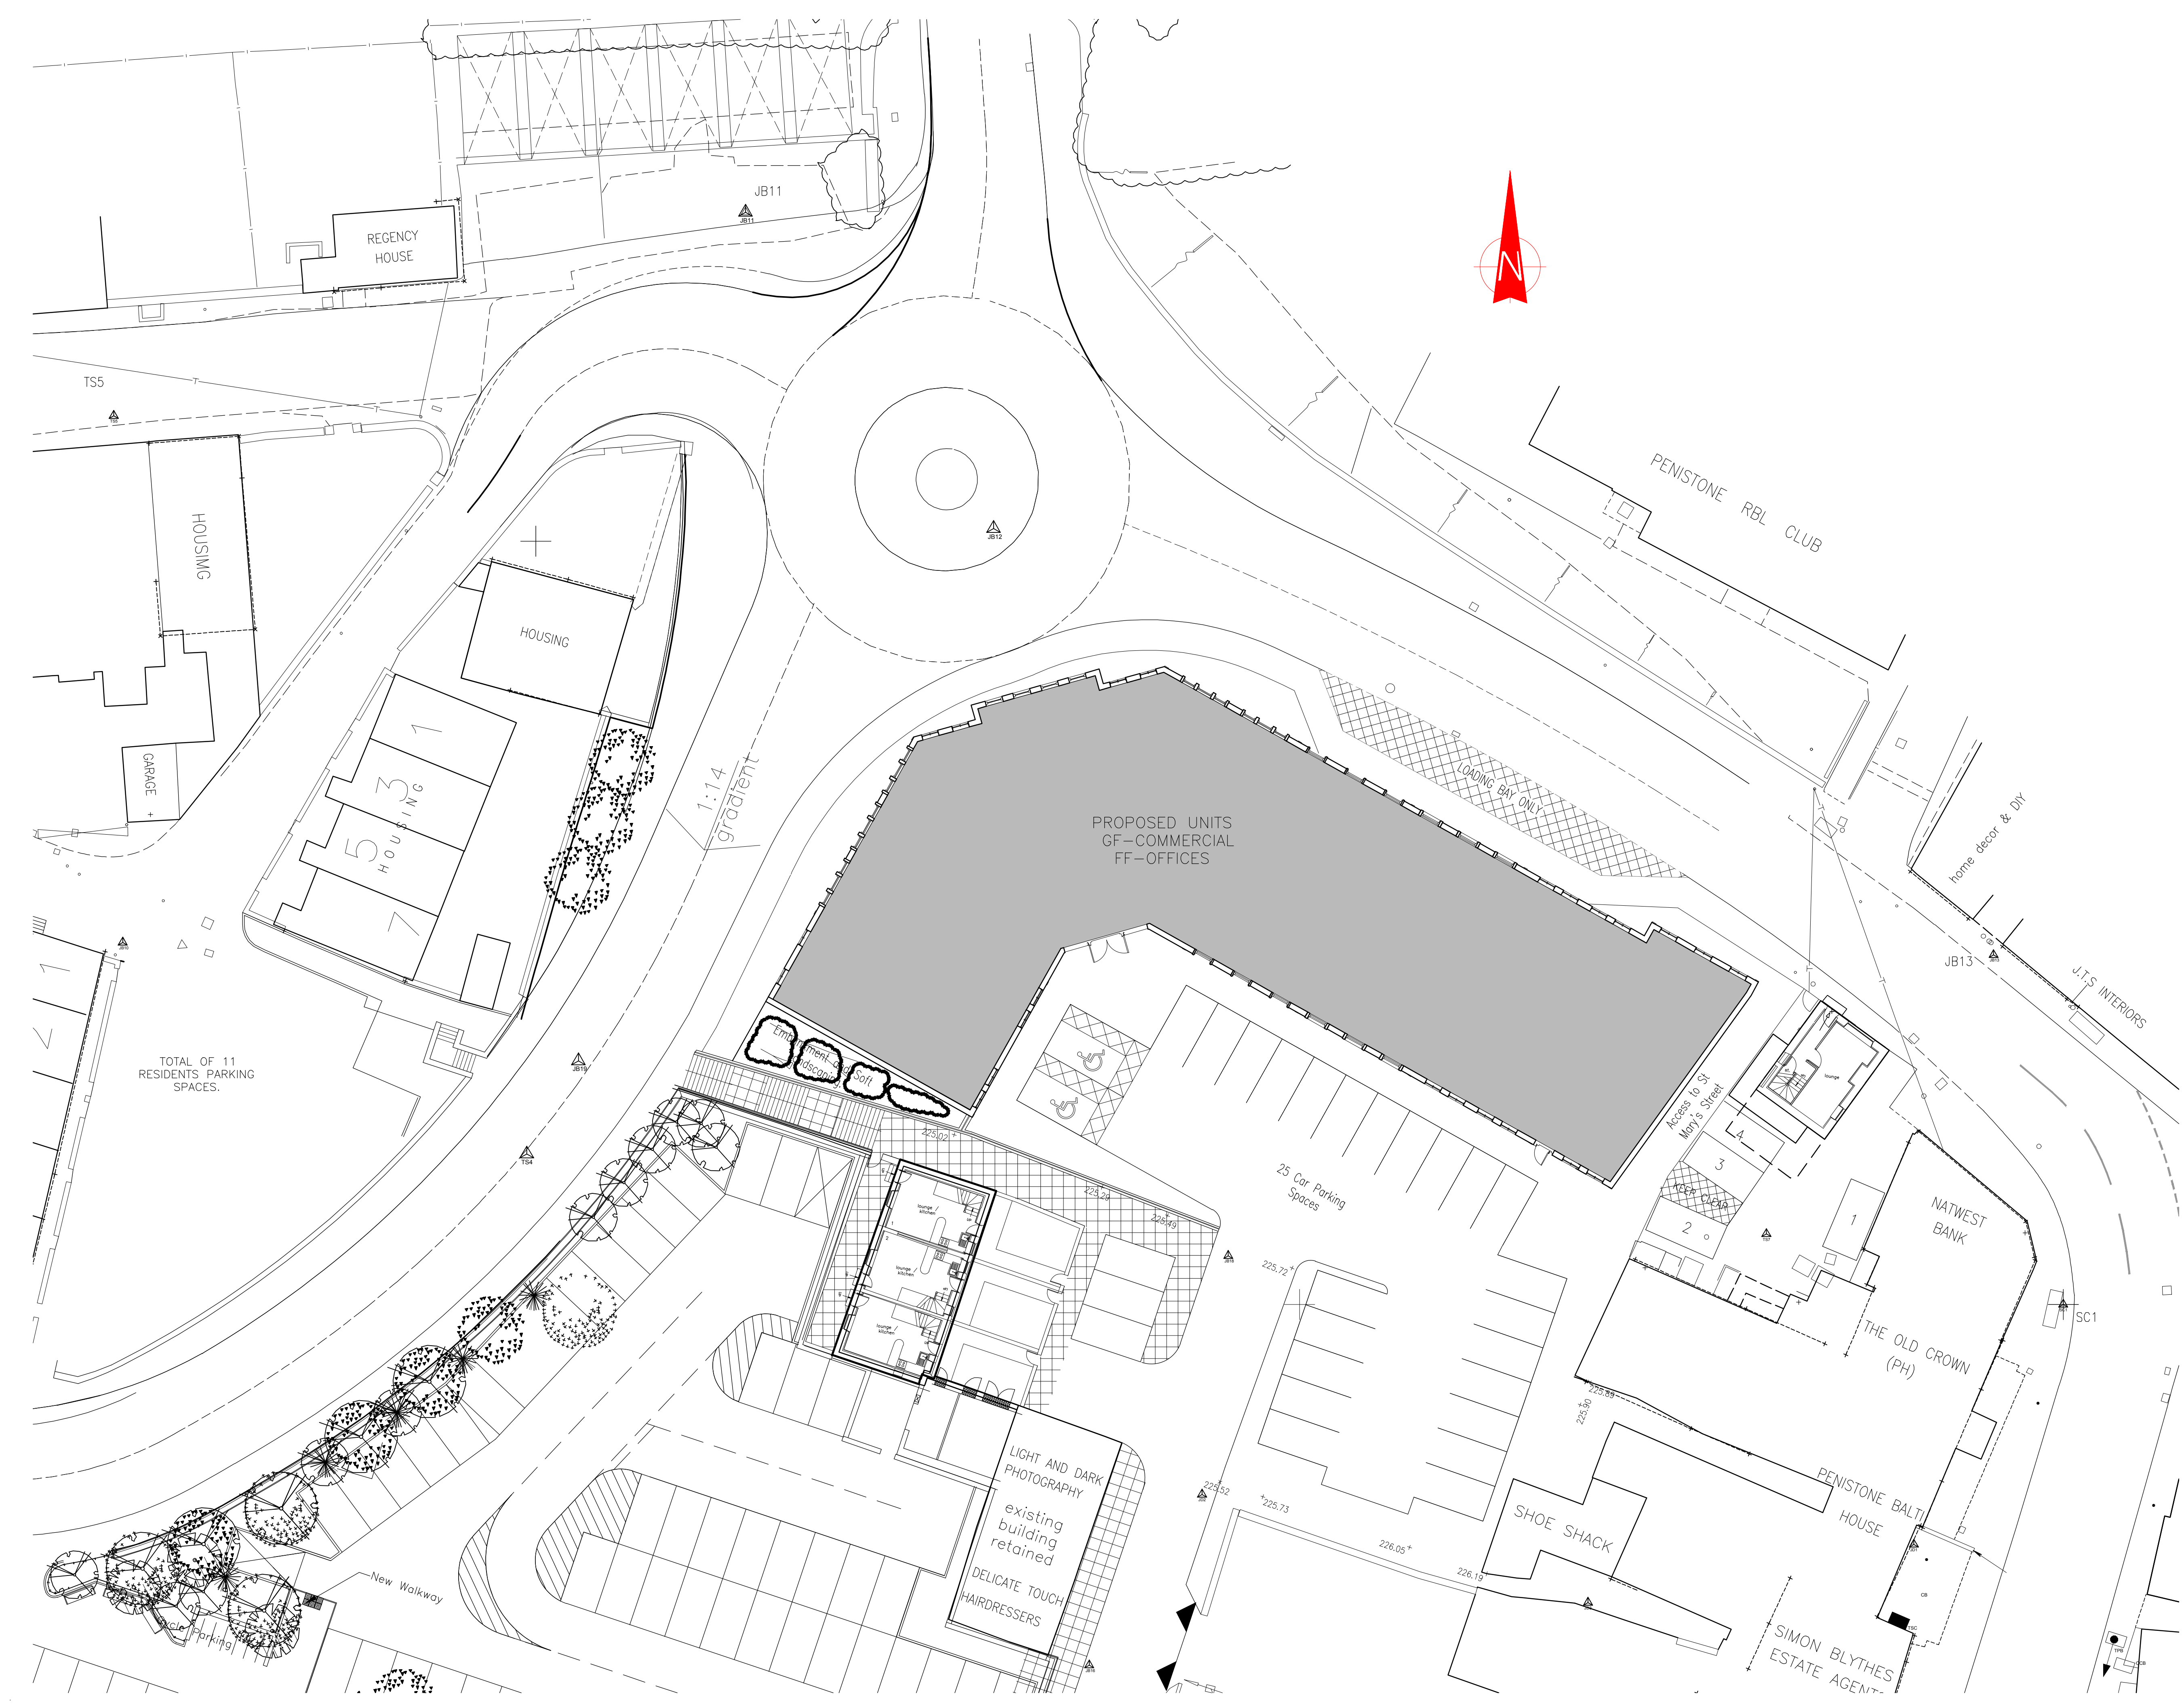

© WCEC ARCHITECTS – DISCLAIMER:

This drawing is copyright and shall not be reproduced nor used for any other purpose without the written permission of the Architects. This drawing must be read in conjunction with all other related drawings and documentation. It is the contractors responsibility to ensure full compliance with the Building Regulations. Do not scale from this drawing, use figured dimensions only. It is the contractors responsibility to check and verify all dimensions on site. Any discrepancies to be reported immediately.
IF IN DOUBT ASK.
Materials not in conformity with relevant British or European Standards/Codes of practice or materials known to be deleterious to health & safety must not be used or specified on this project.

XREF'S IN THIS DRAWING

Schedule of Accommodation

Gross External Areas

Ground Floor	12,713 sqft. (1,181 m2)
First Floor	11,439 sqft. (1,063 m2)
Total	24,152 sqft. (2,244 m2)

Gross Internal Areas

Ground Floor	10,805 sqft (1,004 m2)
First Floor	10,805 sqft (1,004 m2)
Total	21,610 sqft (2,008 m2)

Unit Areas

Unit A	2,420 sqft (224 m2)
Unit B	1,225 sqft (114 m2)
Unit C	1,360 sqft (125 m2)
Unit D	1,330 sqft (124 m2)
Unit E	1,300 sqft (121 m2)
Unit F	2,550 sqft (237 m2)
Total	10,385 sqft (945 m2)

Office Areas

Office 1	470 sqft (43 m2)
Office 2	470 sqft (43 m2)
Office 3	405 sqft (37 m2)
Office 4	650 sqft (60 m2)
Office 5	400 sqft (37 m2)
Office 6	400 sqft (37 m2)
Office 7	530 sqft (49 m2)
Office 8	360 sqft (33 m2)
Office 9	290 sqft (27 m2)
Office 10	390 sqft (36 m2)
Office 11	240 sqft (22 m2)
Office 12	270 sqft (25 m2)
Office 13	345 sqft (32 m2)
Office 14	340 sqft (31 m2)
Office 15	270 sqft (25 m2)
Office 16	310 sqft (29 m2)
Office 17	275 sqft (25 m2)
Office 18	310 sqft (29 m2)
Office 19	275 sqft (25 m2)
Office 20	390 sqft (36 m2)
Office 21	600 sqft (55 m2)

Total	7,995 sqft (736 m2)
-------	---------------------

B 24/01/11 Proposed Development – Building Outline Only.	LB/DC
--	-------

A 19/01/11 Areas amended to include service corridor in GEA.	DC/ZN
--	-------

No.	Date	Description	Drawn/Chkd By
-----	------	-------------	---------------

CLIENT

DRANSFIELD
PROPERTIES
LIMITED

PROJECT

PENISTONE
COMMERCIAL UNITS

TITLE

PROPOSED
SITE PLAN

DRAWING STATUS

PLANNING

DRAWN	LB	CHECKED	DC
-------	----	---------	----

SCALE 1:200 @ A1

DATE JANUARY 2011

CARRWOOD COURT
CARRWOOD ROAD
SHEEPBRIDGE
CHESTERFIELD
S41 9QB

T: 01246 260261
F: 01246 260736
E: email@wcec.co.uk
www.wcec.co.uk



JOB NO.	DRAWING NUMBER	REV
10-005	PL-03	B