




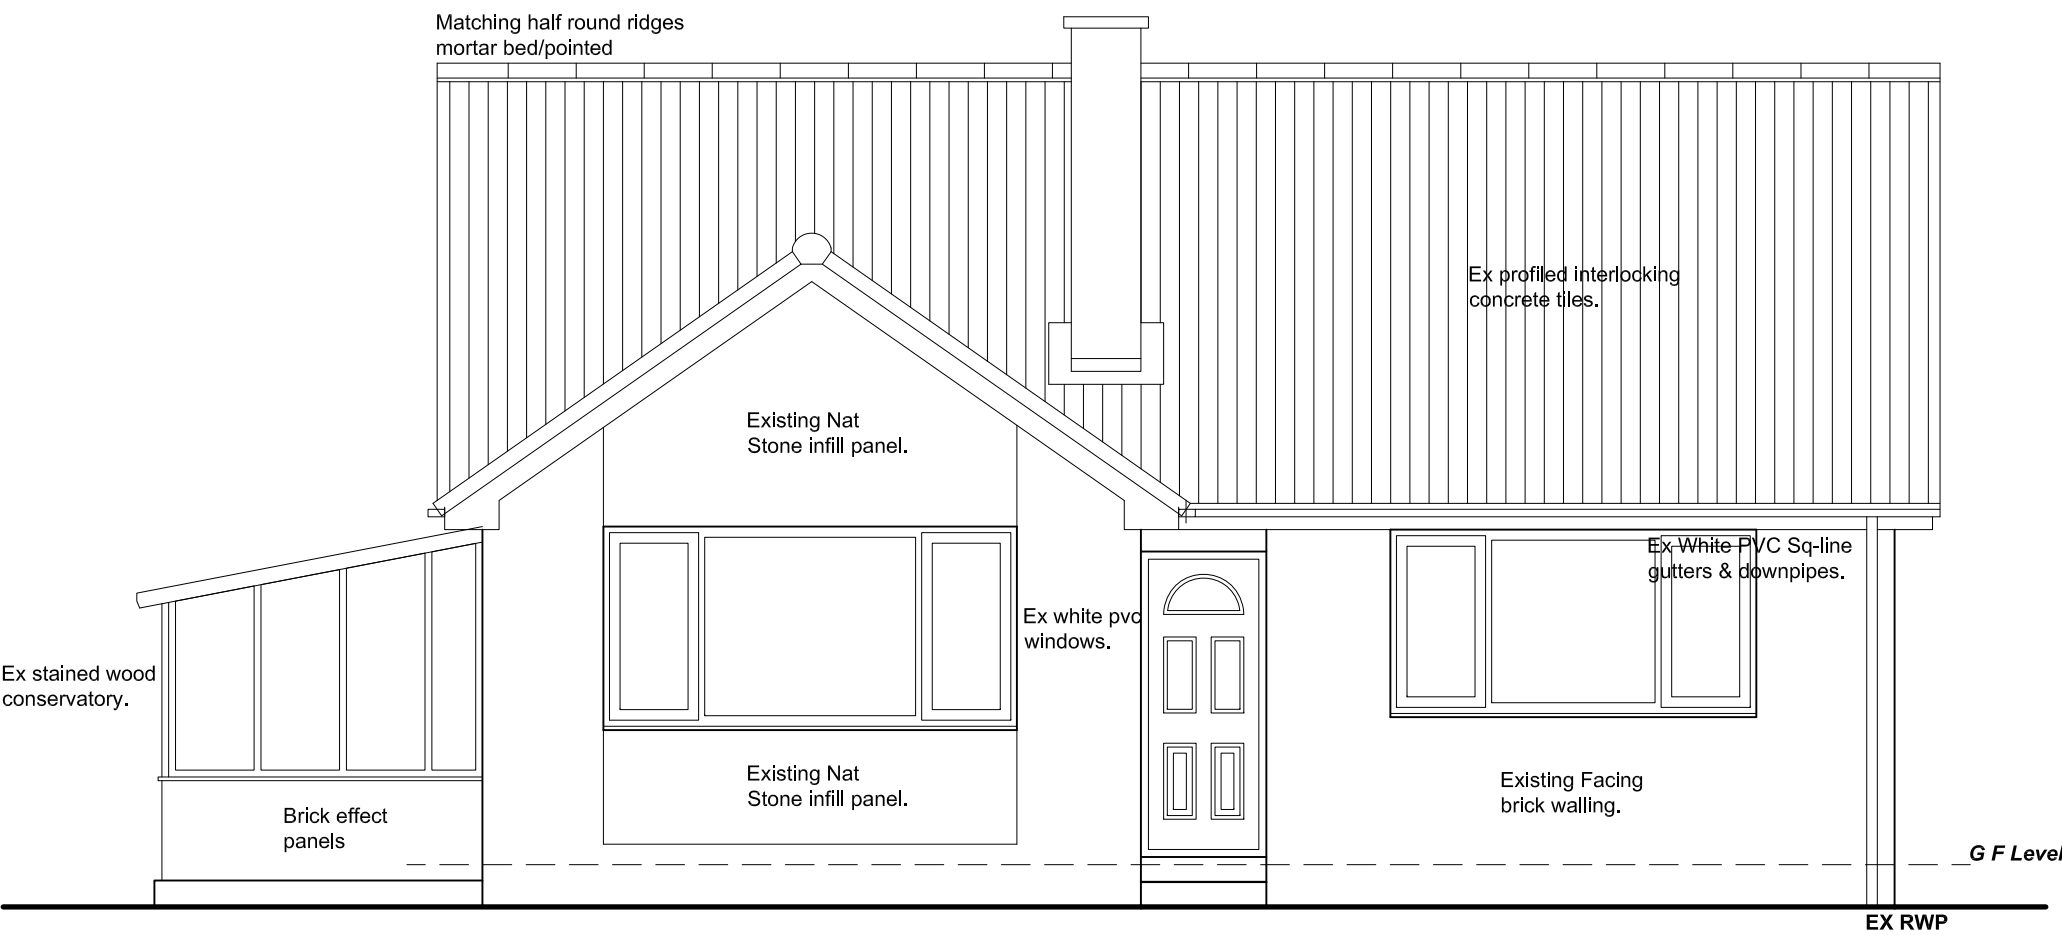


FRONT ELEVATION

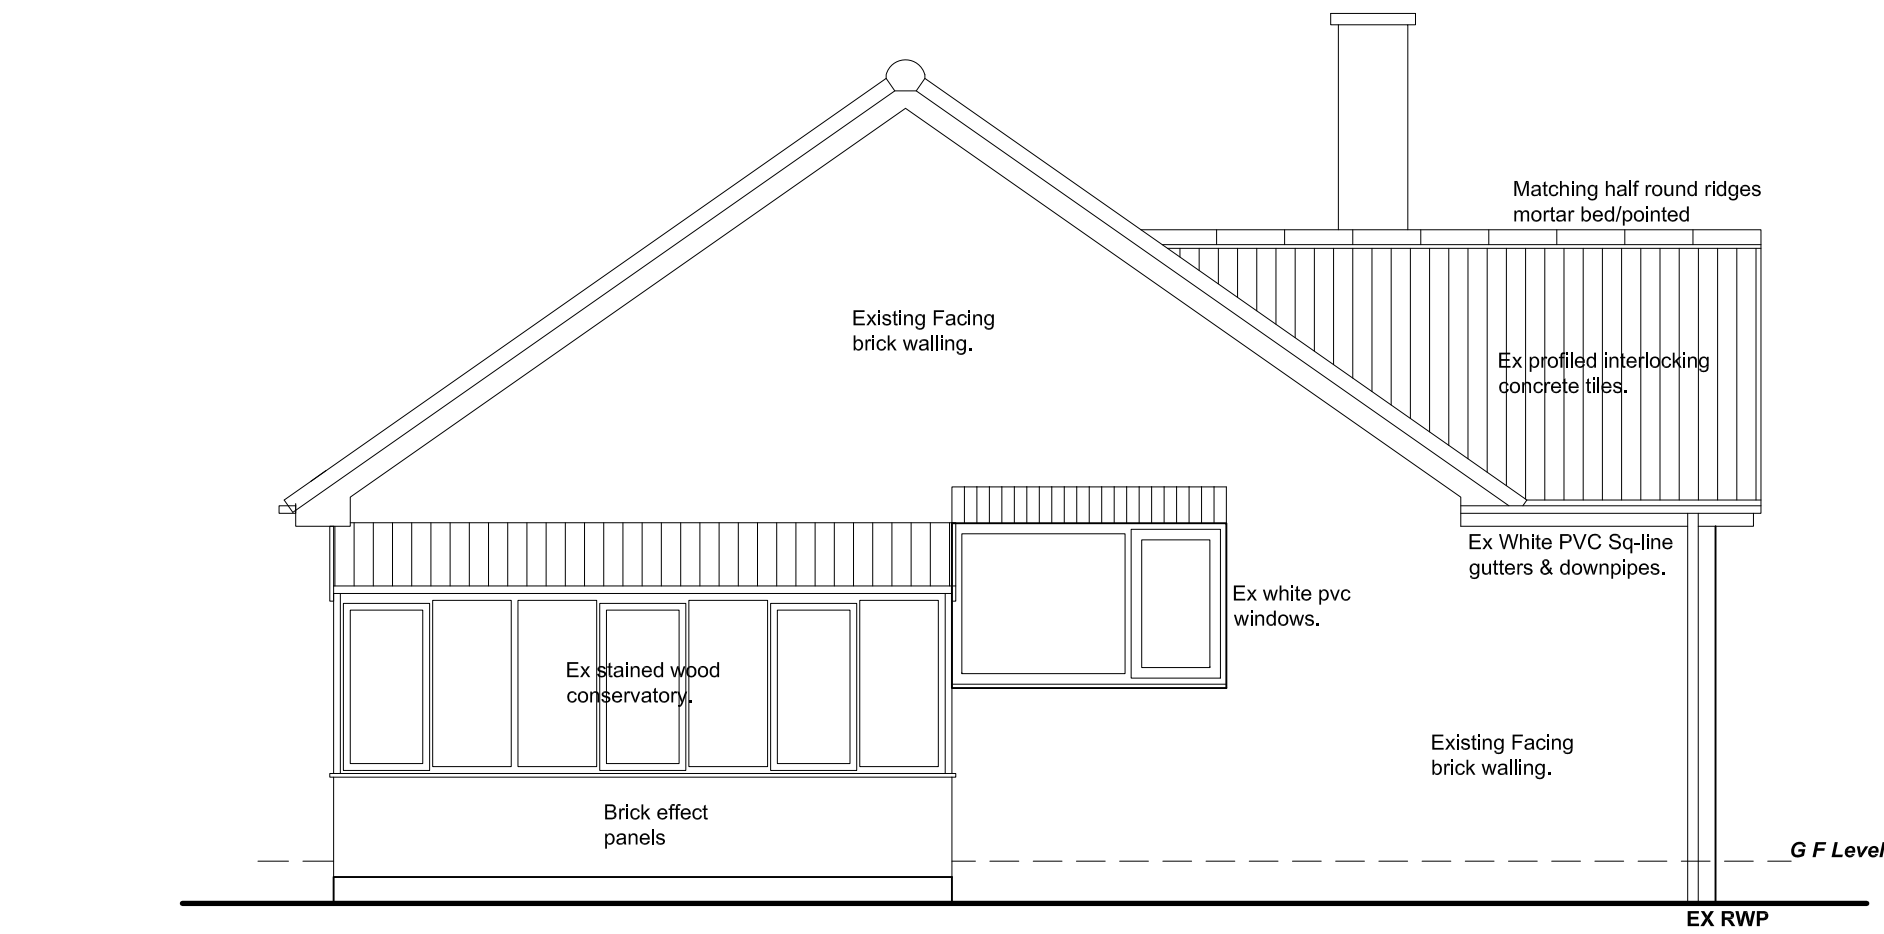


SIDE ELEVATION L

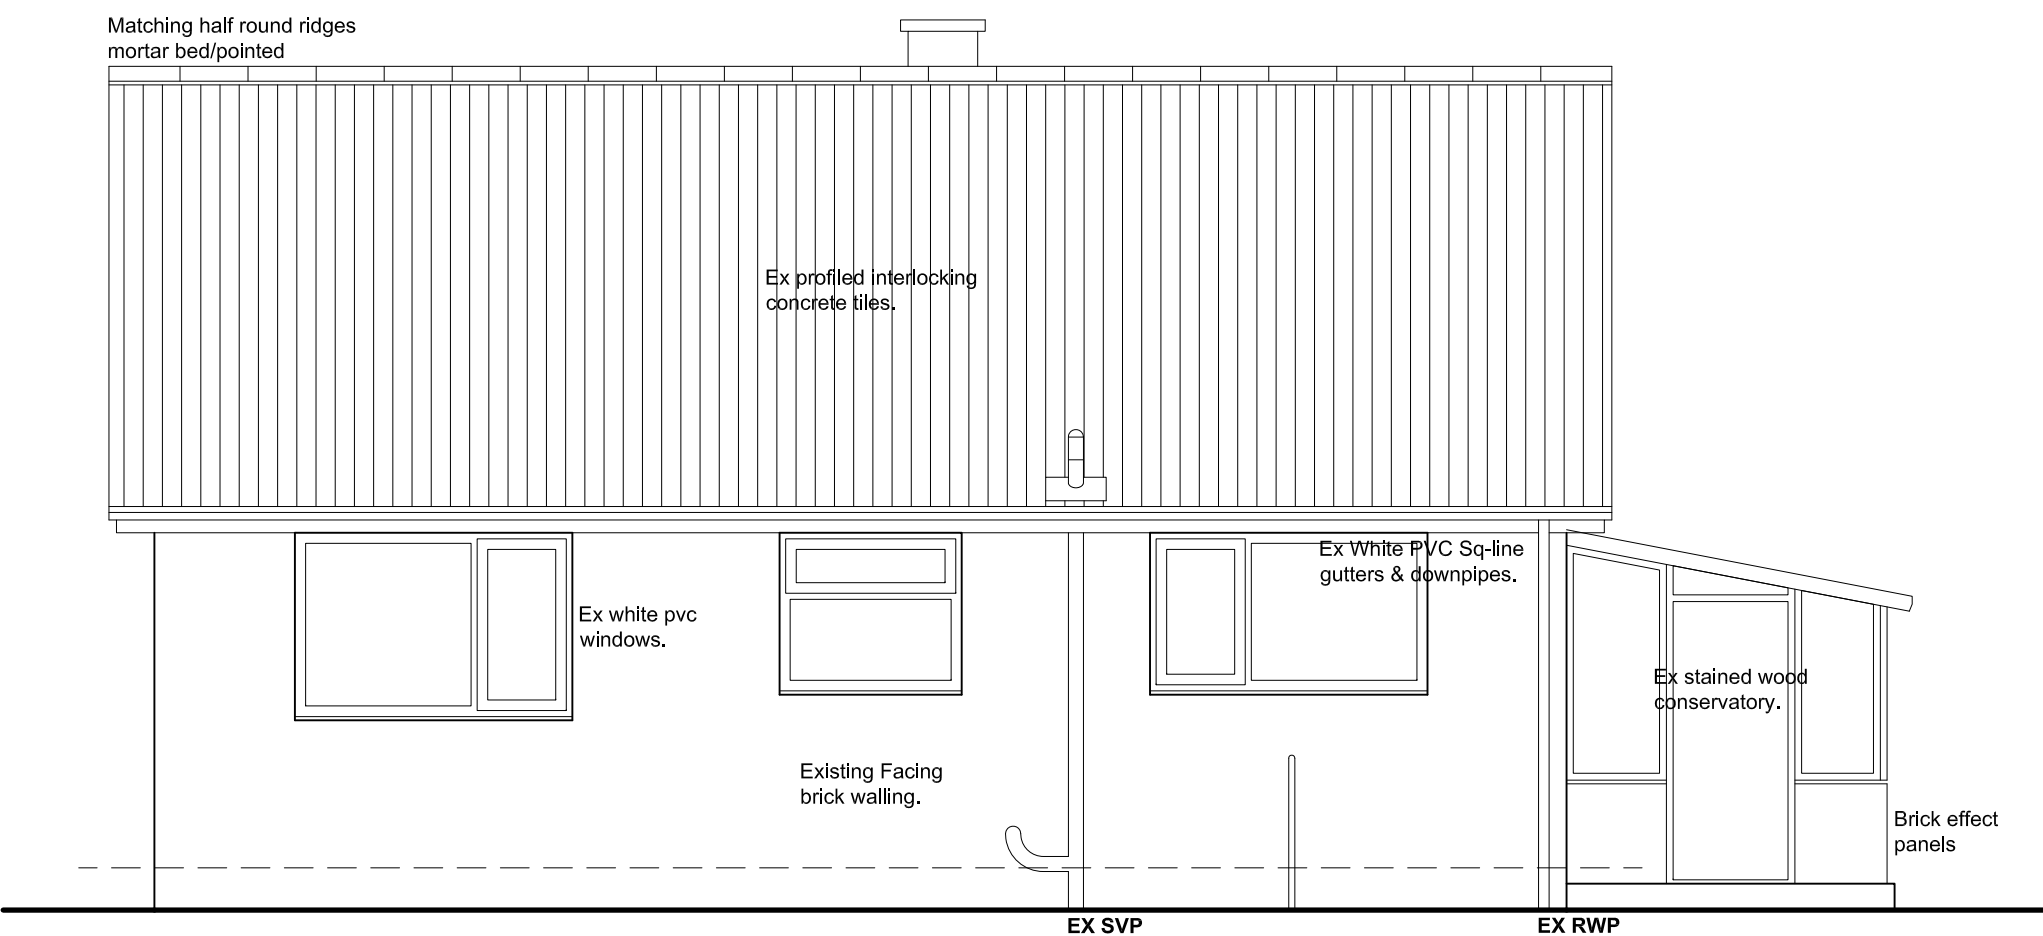

REAR ELEVATION

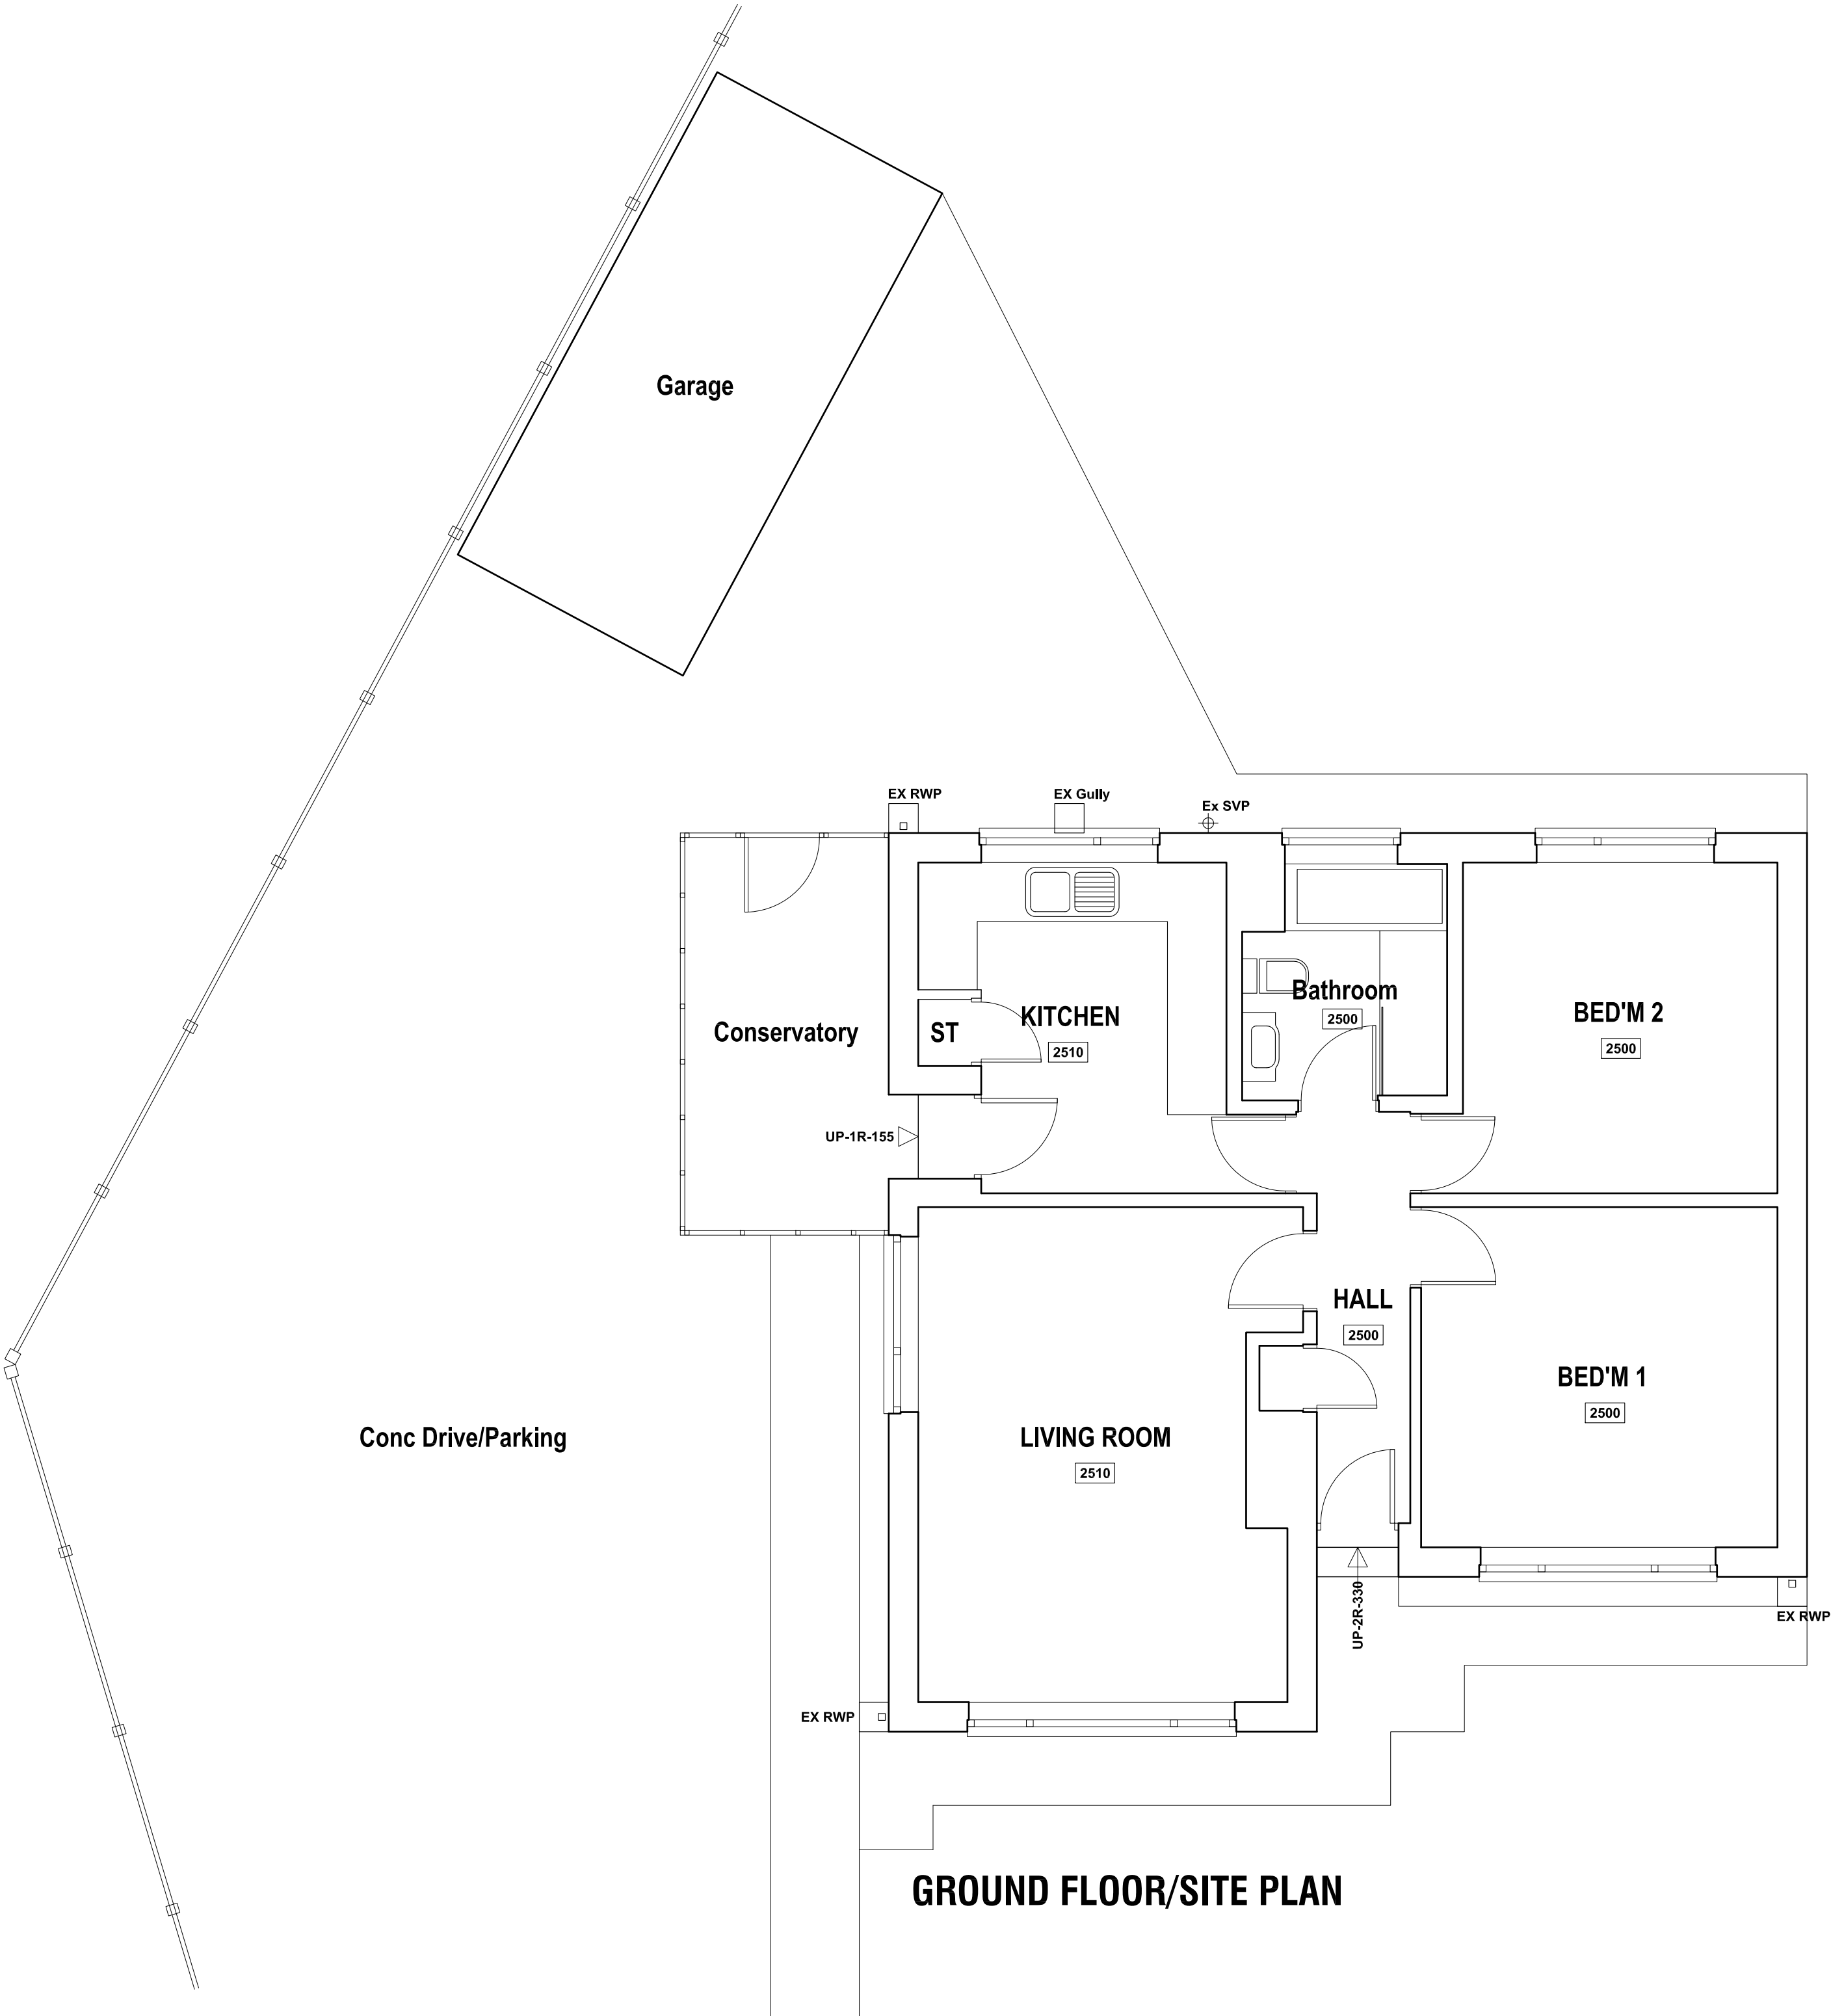

GROUND FLOOR/SITE PLAN

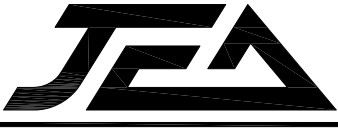Revision	Date	Description
28 WEST VIEW CRESCENT, GOLDTHORPE, ROTHERHAM, S63 9BB.		
SURVEY GF/Site Plan & Elevations		
Mr & Mrs Kaye.		
 JEA Building Design Services		
JE Architectural Ltd 23 Windmill Road, Wombwell, Barnsley, S73 8PW. Tel: 01226 754507 Email: jeald@btconnect.com		
This drawing and the copyright is the Architectural Company's property and maybe used or reproduced only by agreement. All Dimensions in Millimetres Unless specified otherwise and subject to verification on site.		
Scale: 1:50 @ A1		Date: DEC 2021
Ref: 202113		Drwg No: 01
0 cm	12 cm	4 cm