




1



2



3

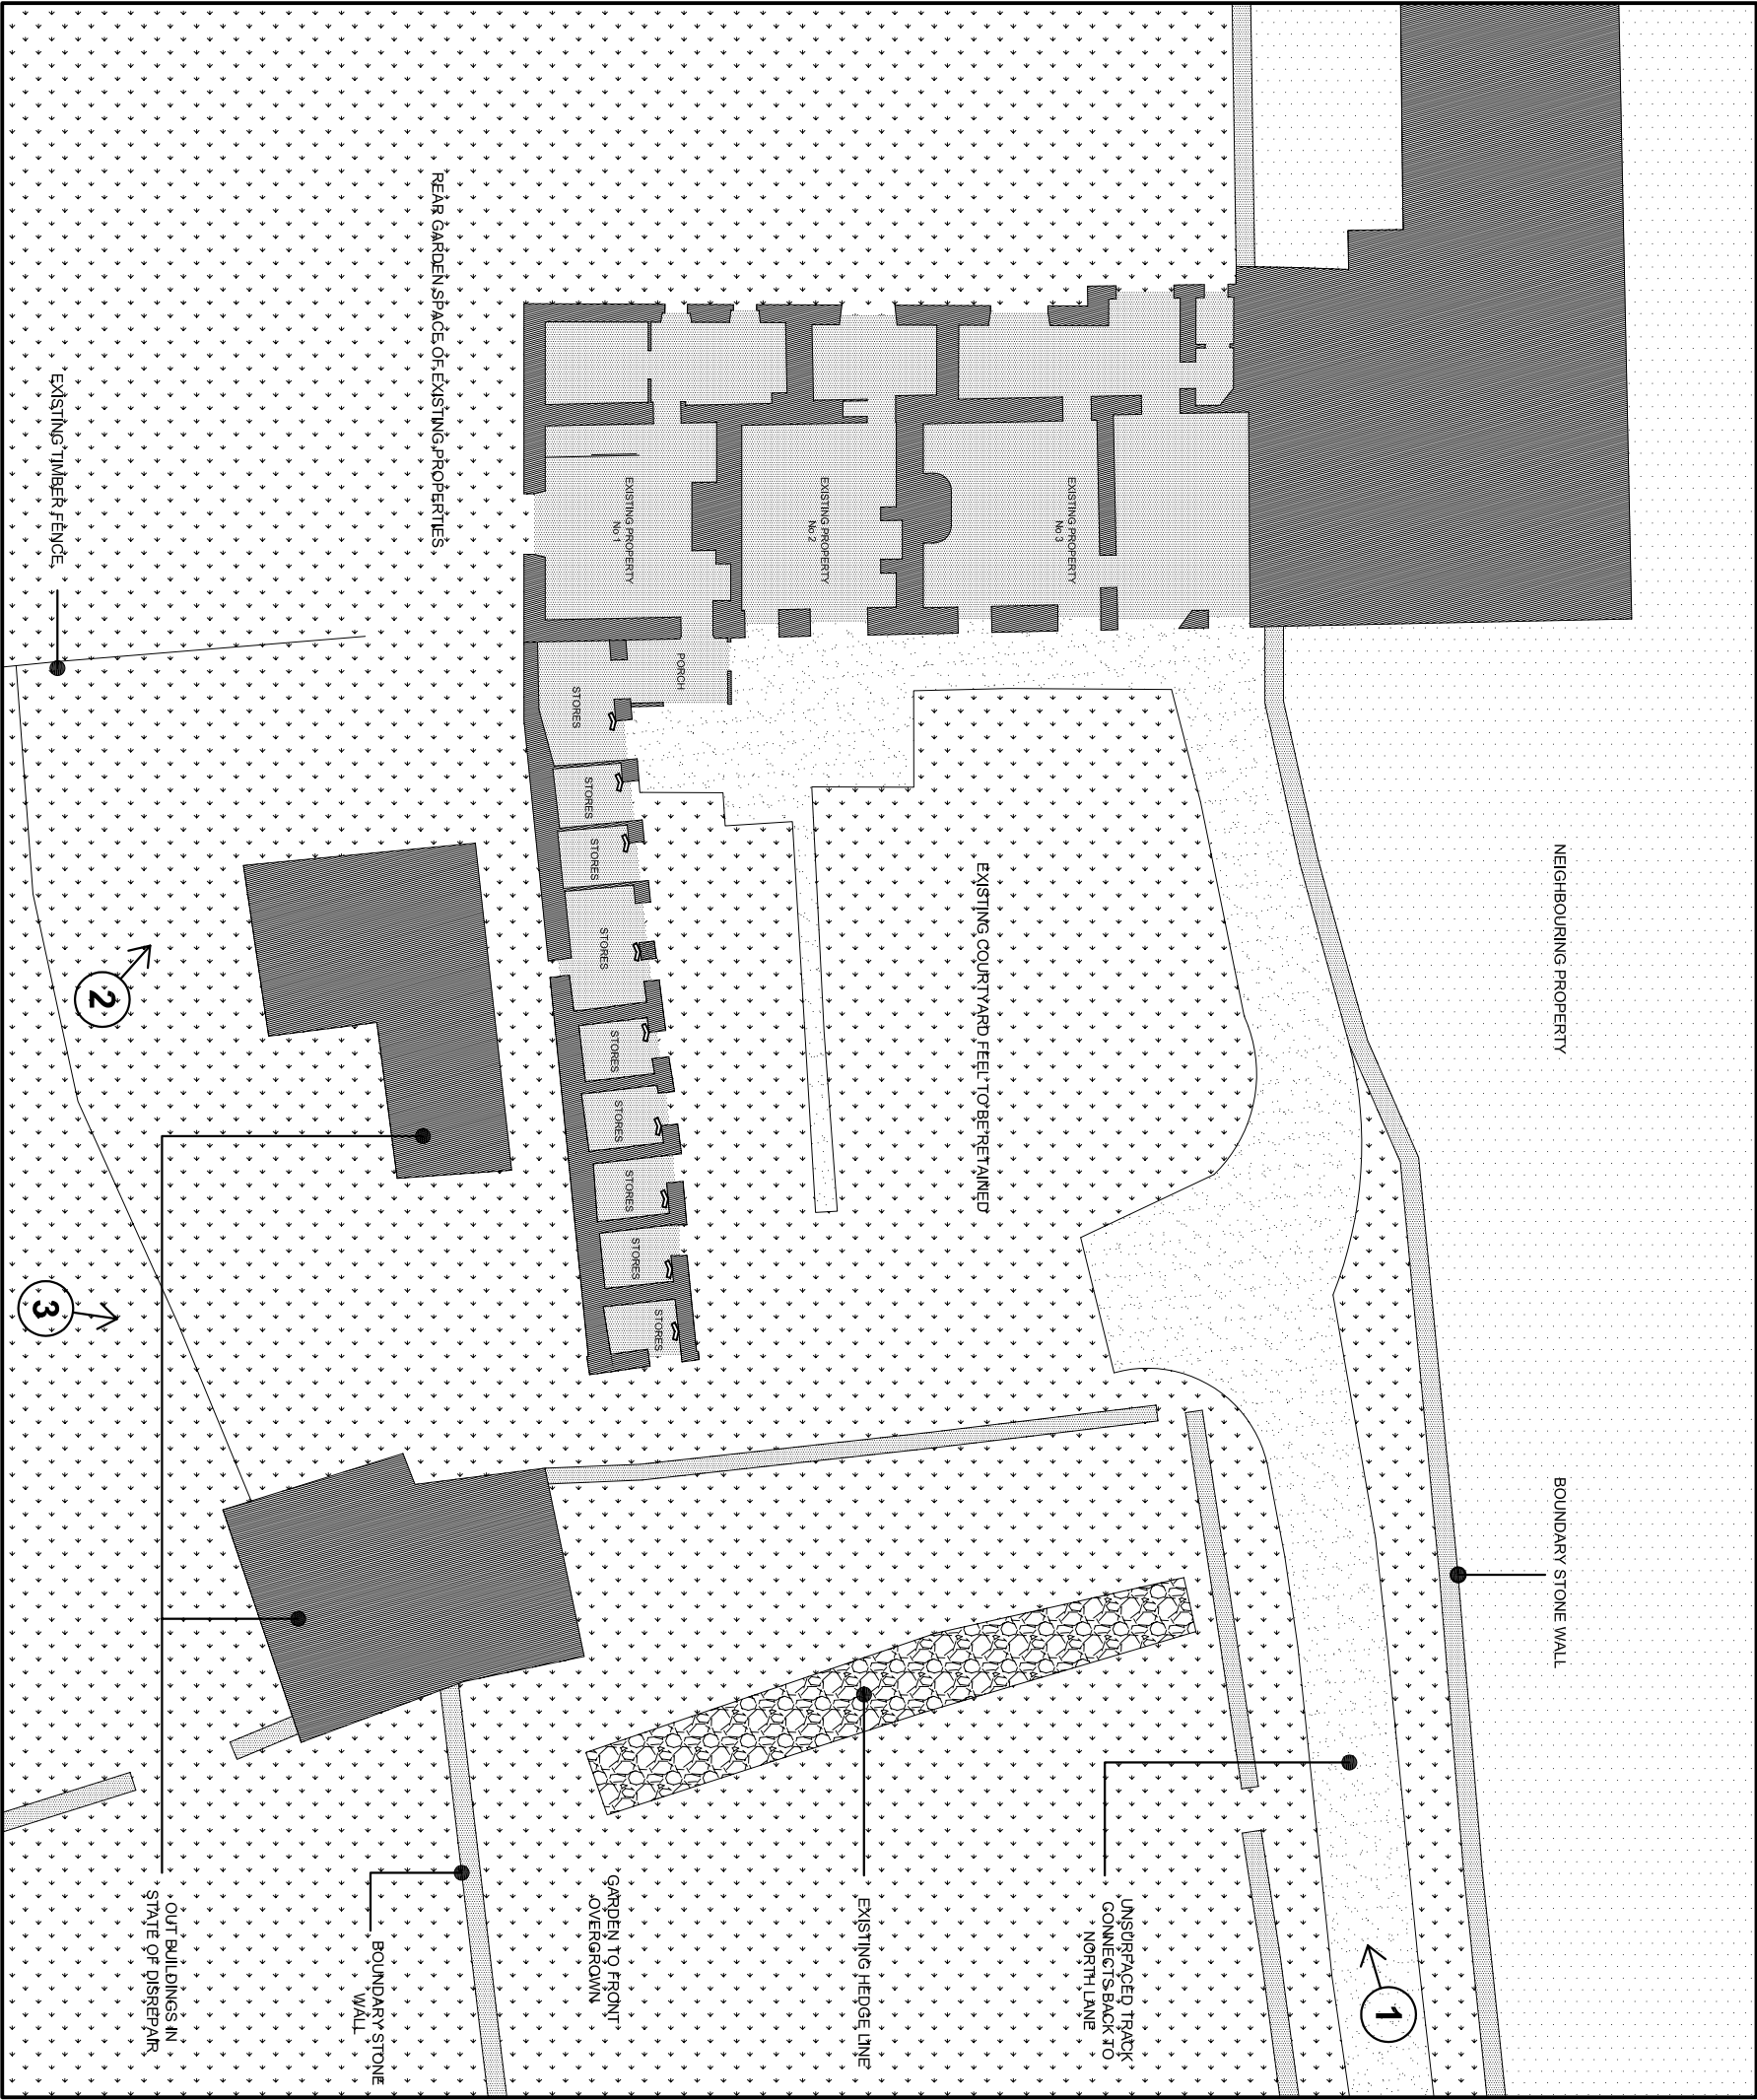

PLANNING

ROBERT NICHOLSON
LANE HEAD FARM, NORTH LANE,
CAWTHORNE, BARNSLEY

25 Queens Square Business Park
Huddersfield Road
Holley / Holmth
West Yorkshire HD9 6QZ



DRAWING No SCALE DATE DRAWN
H107/301 1:200@A3 Sept 2008 DR

Tel 01484 303 800
Fax 01484 664 133

J + J BOLCHOVER
ARCHITECTS

EXISTING SITE PLAN

SCALE 1:200