



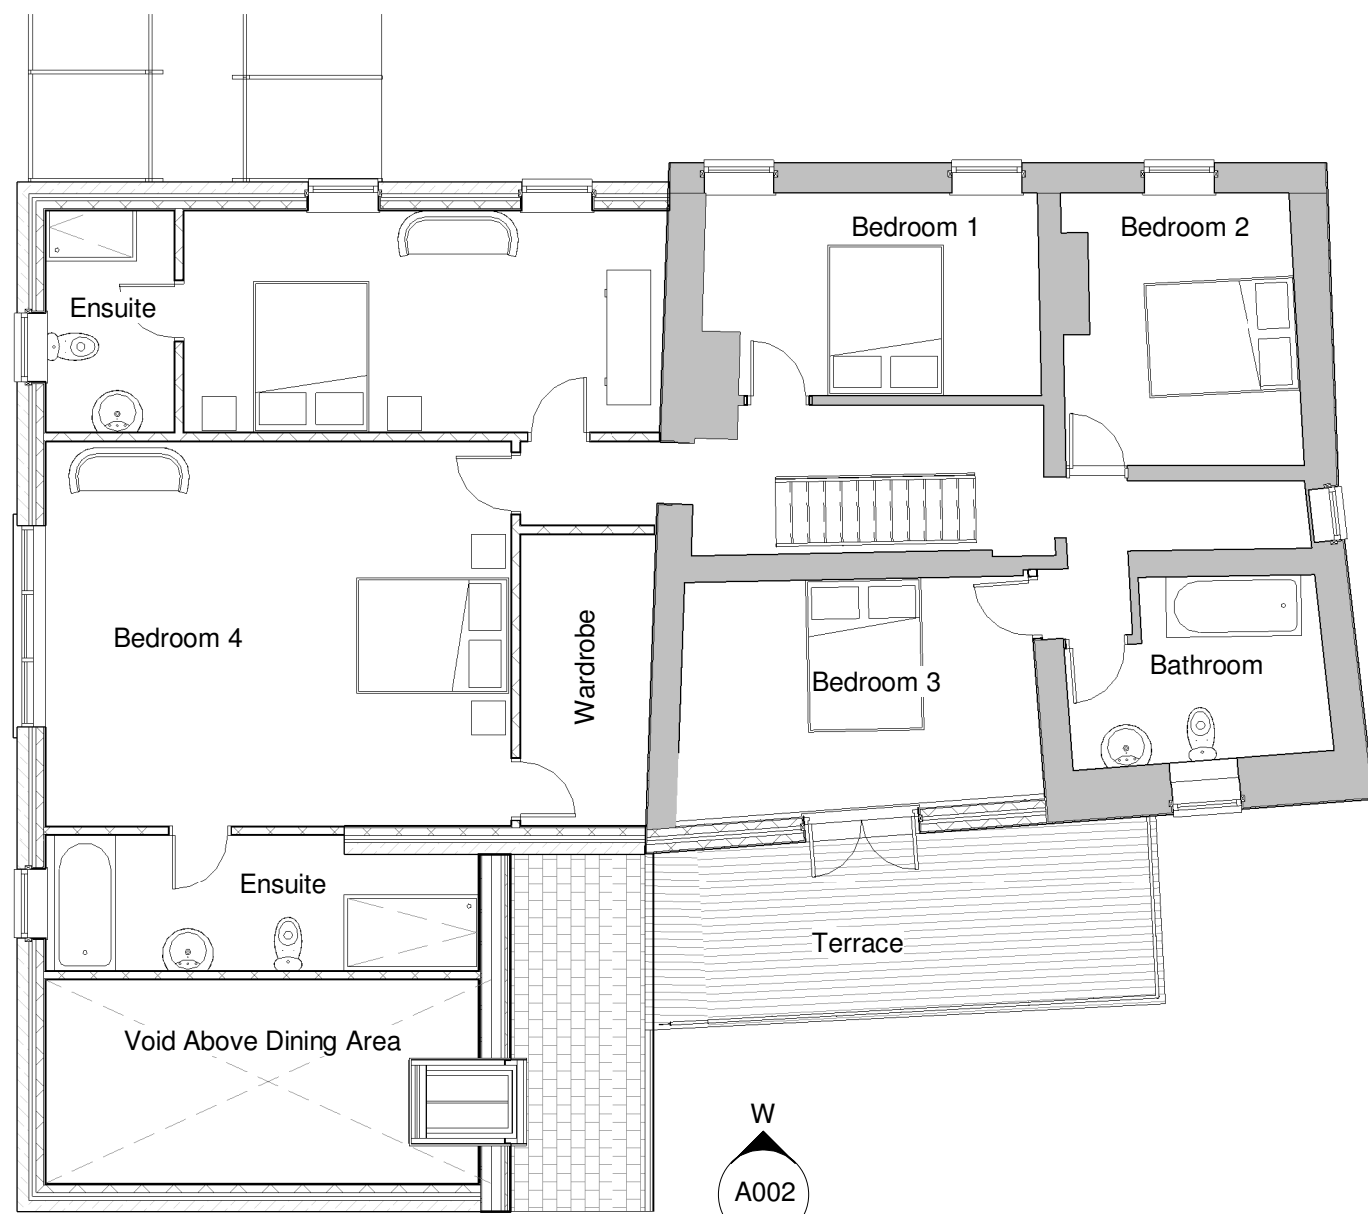

Proposed First Floor
1 : 100

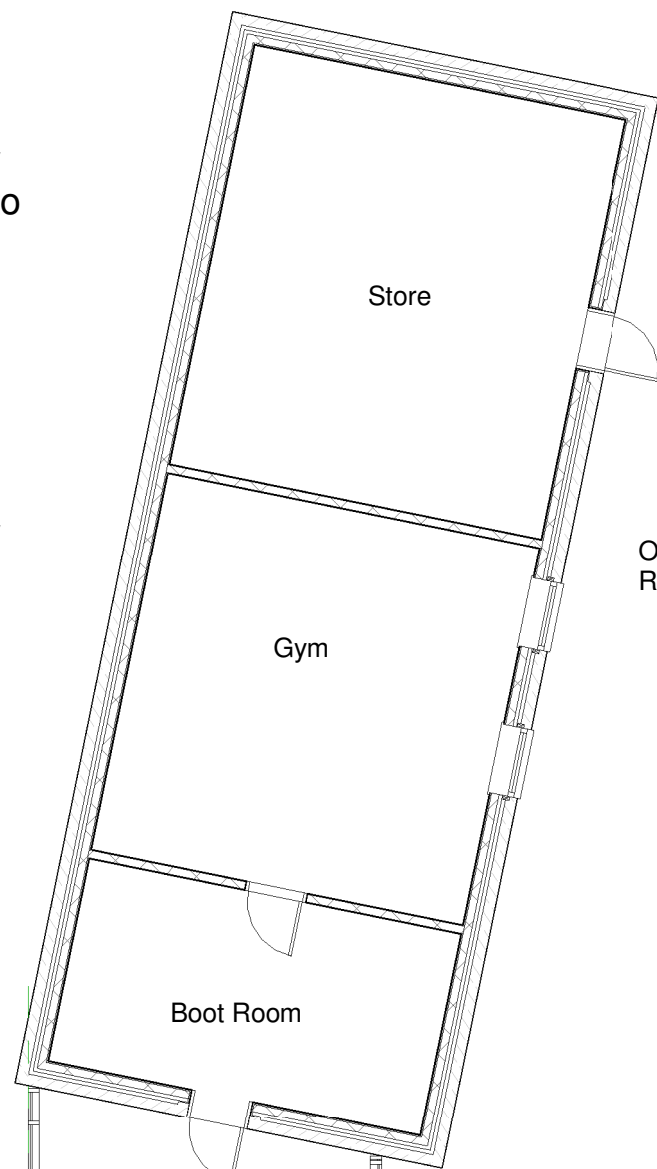

Proposed Ground Floor
1 : 100

Proposed Materials Schedule

Main House

- Walls - red brick / white render
- Roof - grey slate
- Windows and doors - grey pvc
- Fascia - white timber
- Gutters - black metal

Extension

- Walls - coursed stone
- Roof - grey slate
- Windows and doors - grey pvc / metal, frosted glass to ensuites
- Fascia - white timber
- Gutters - black metal

Outbuilding 1 Refurbished

- Walls - coursed stone
- Roof - grey slate
- Windows and doors - grey pvc / metal
- Fascia - white timber
- Gutters - black metal

Garage Rebuilt

- Walls - coursed stone
- Roof - grey slate
- Doors - black timber
- Fascia - white timber
- Gutters - black metal

Outbuilding 2 and WC demolished

New metal automatic entrance gates to be ppc grey within new stone wall



Proposed East Sectional Elevation
1 : 100




Proposed East Elevation
1 : 100




Proposed West Elevation
1 : 100




Proposed North Elevation
1 : 100

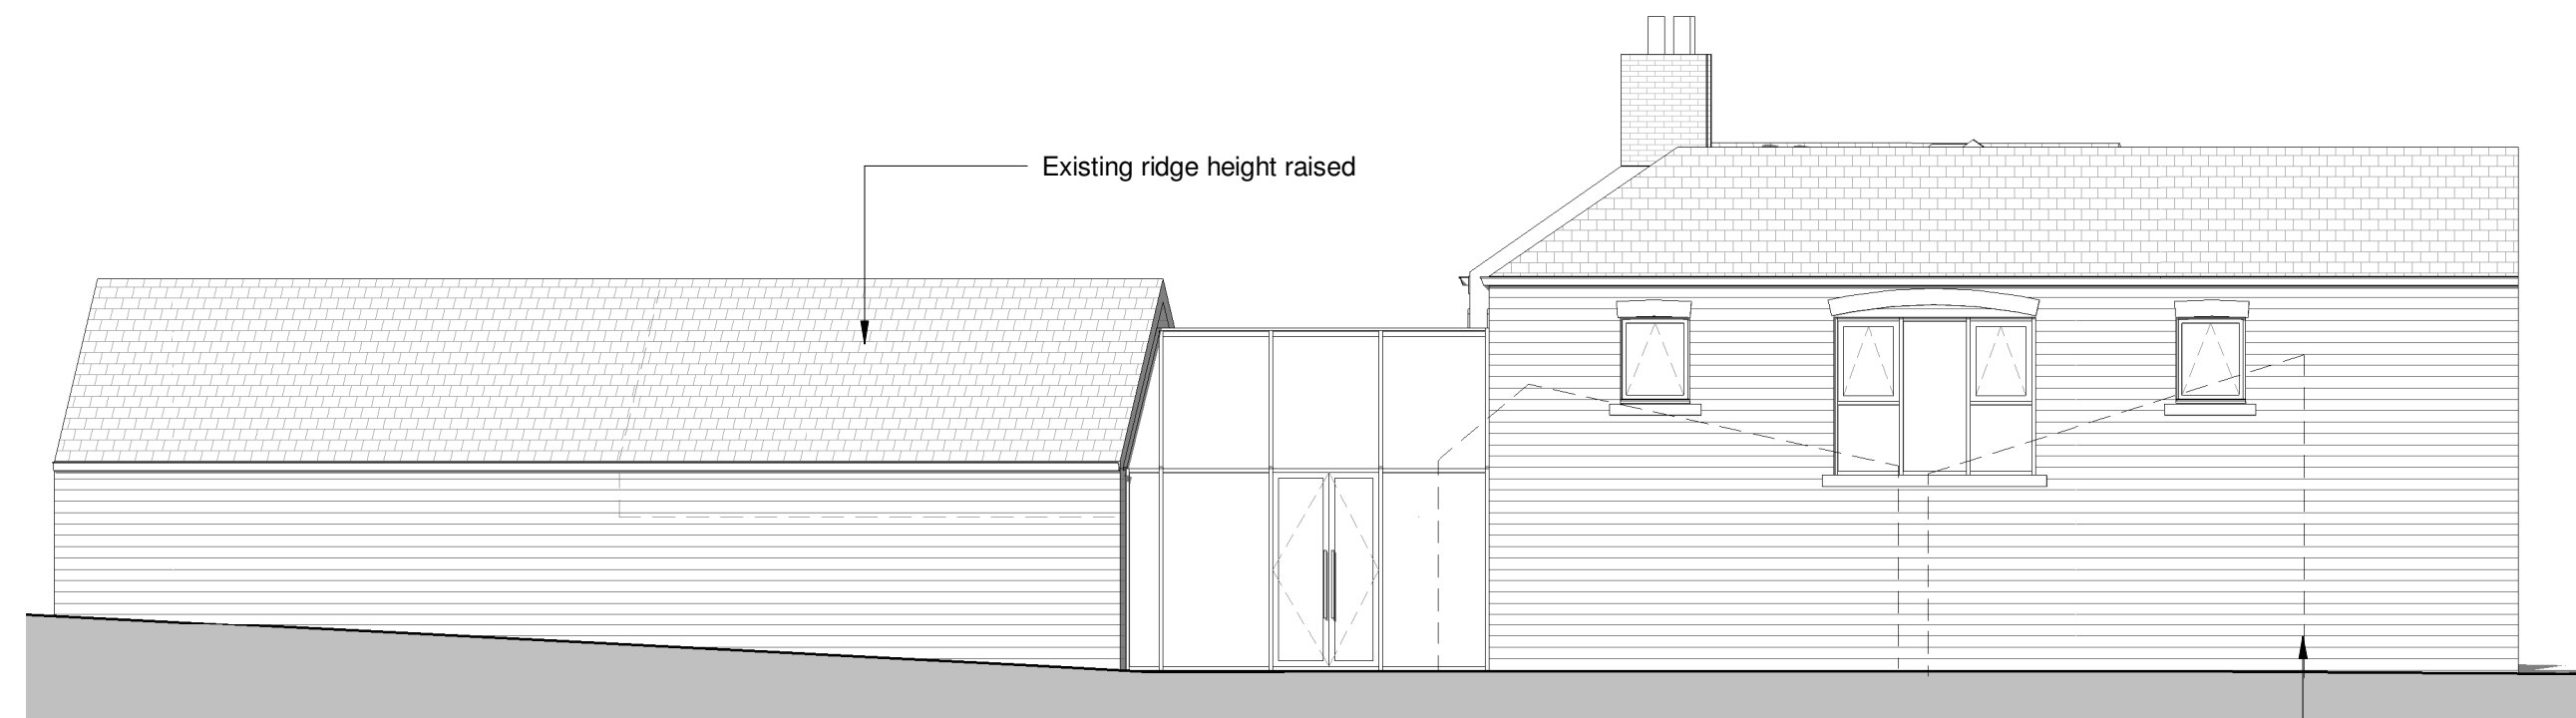

Proposed South Elevation
1 : 100

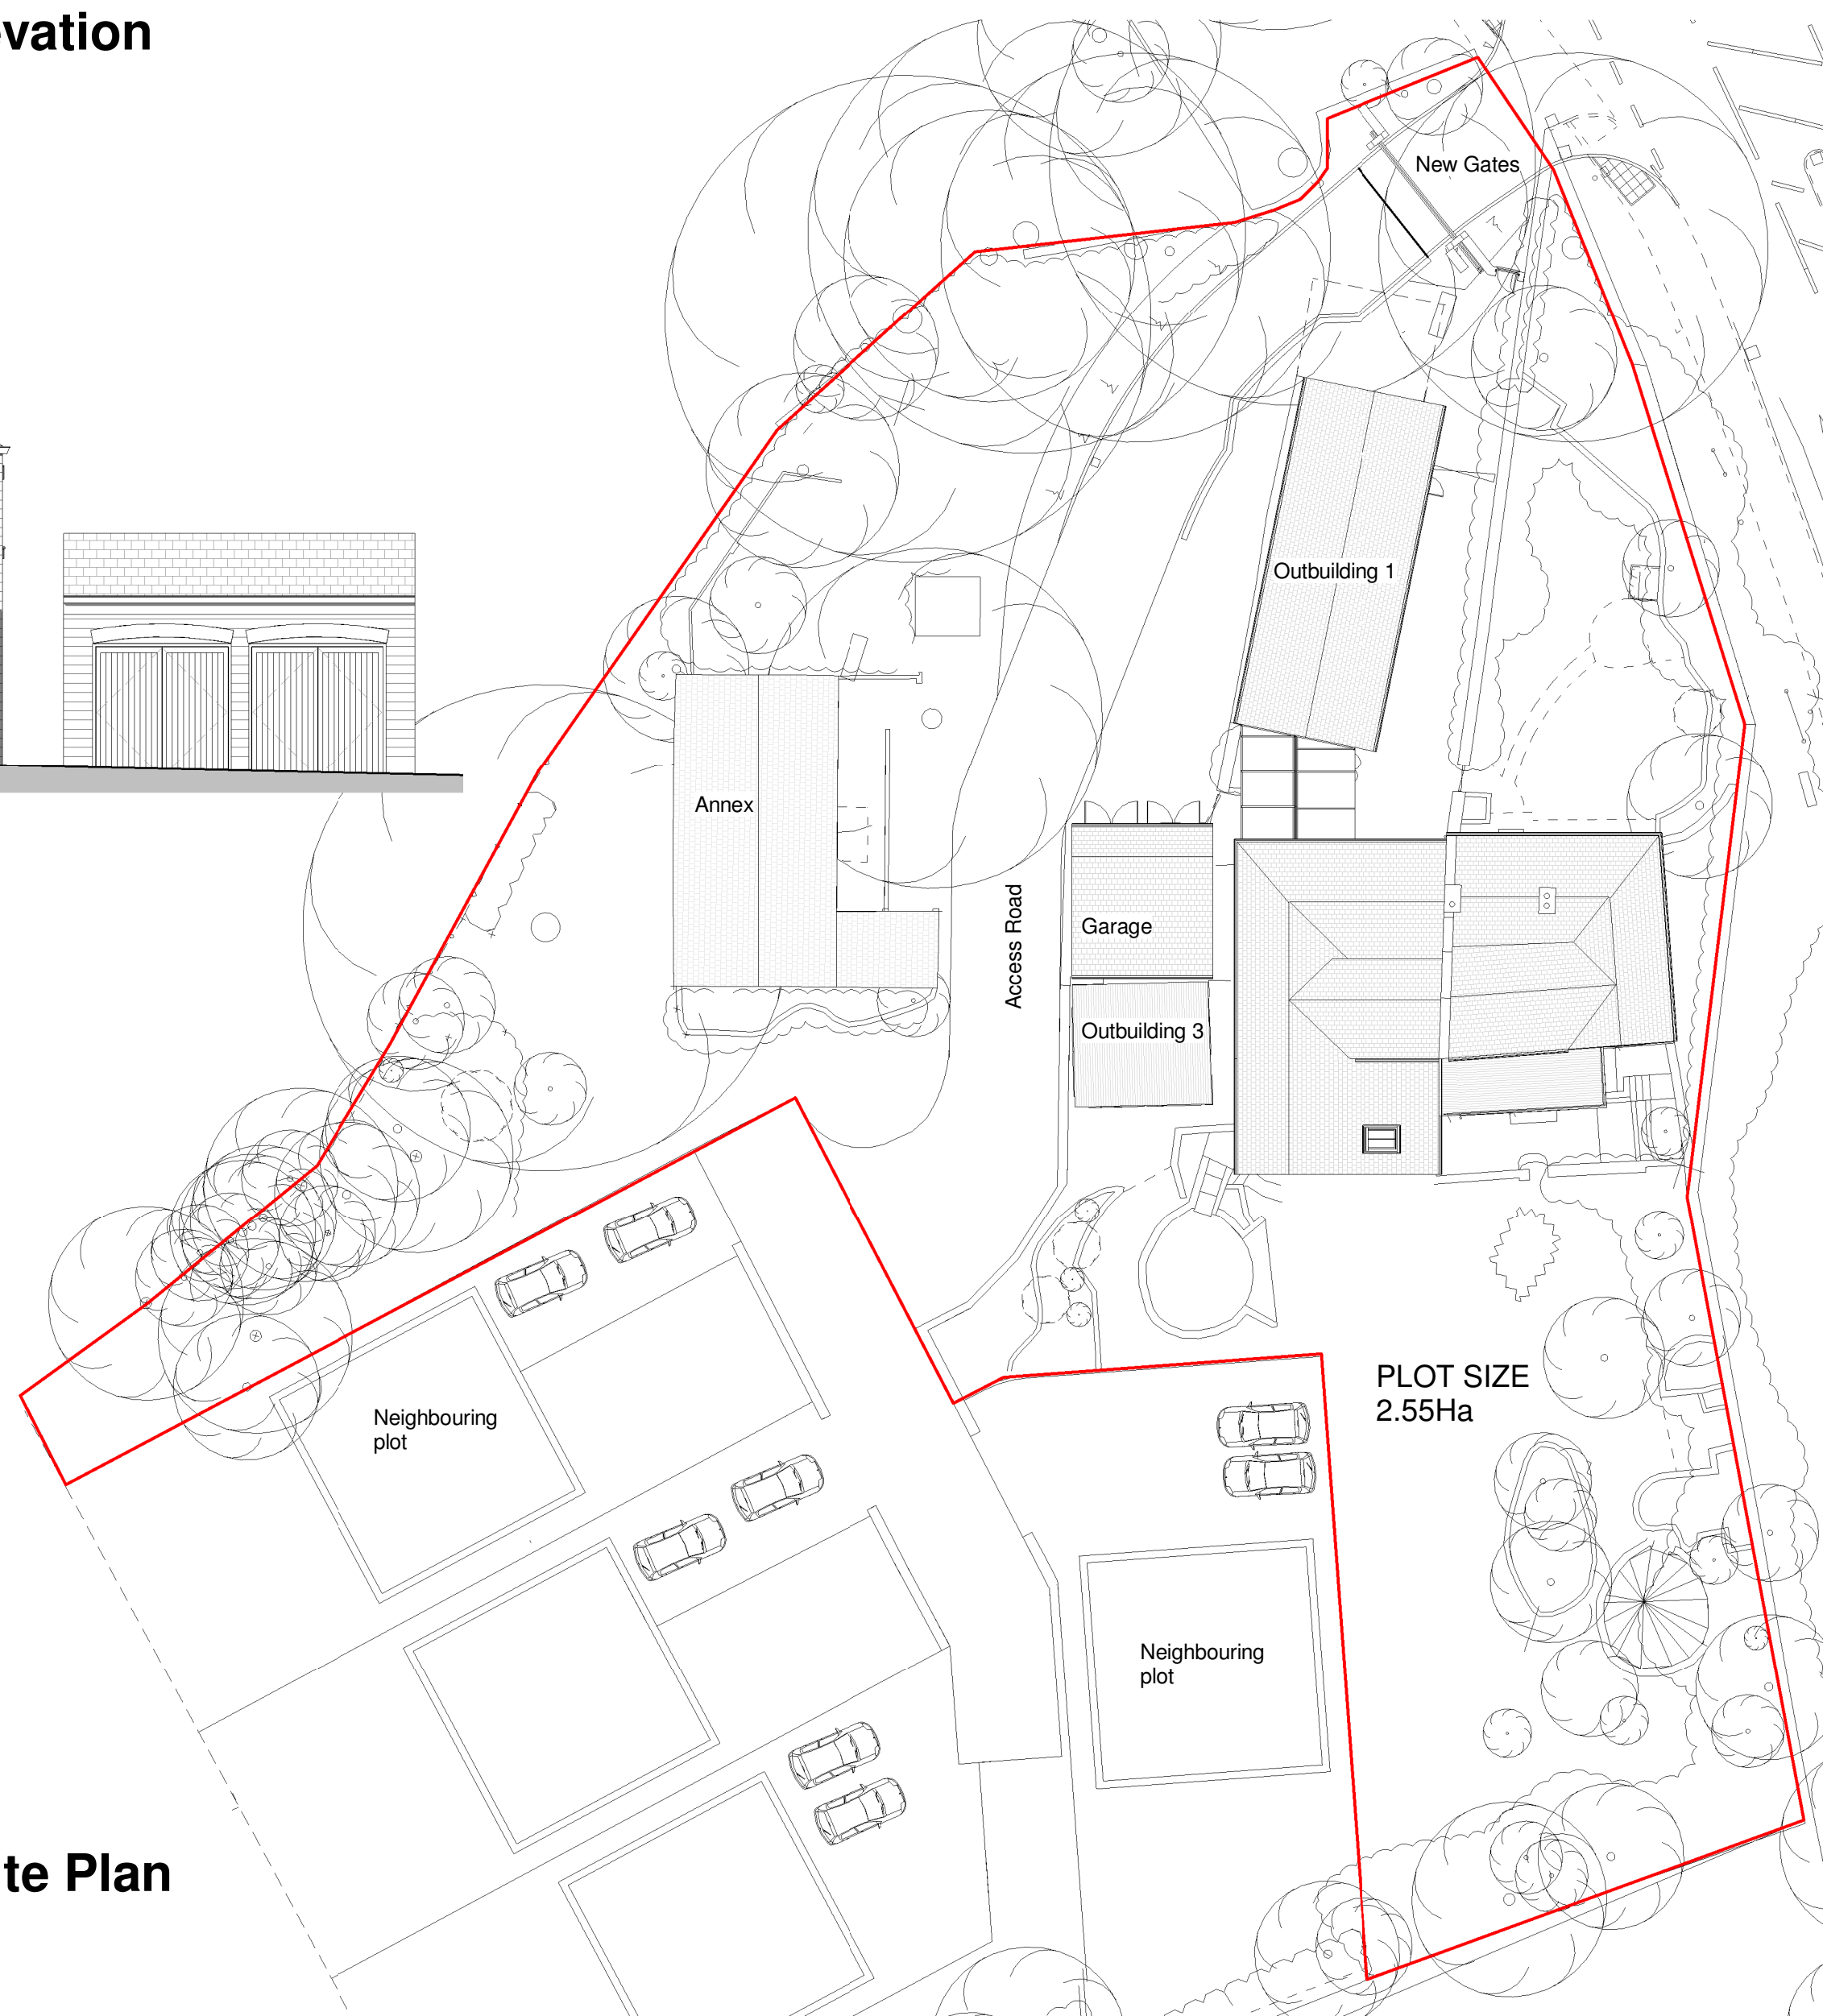

Proposed Site Plan
1 : 250

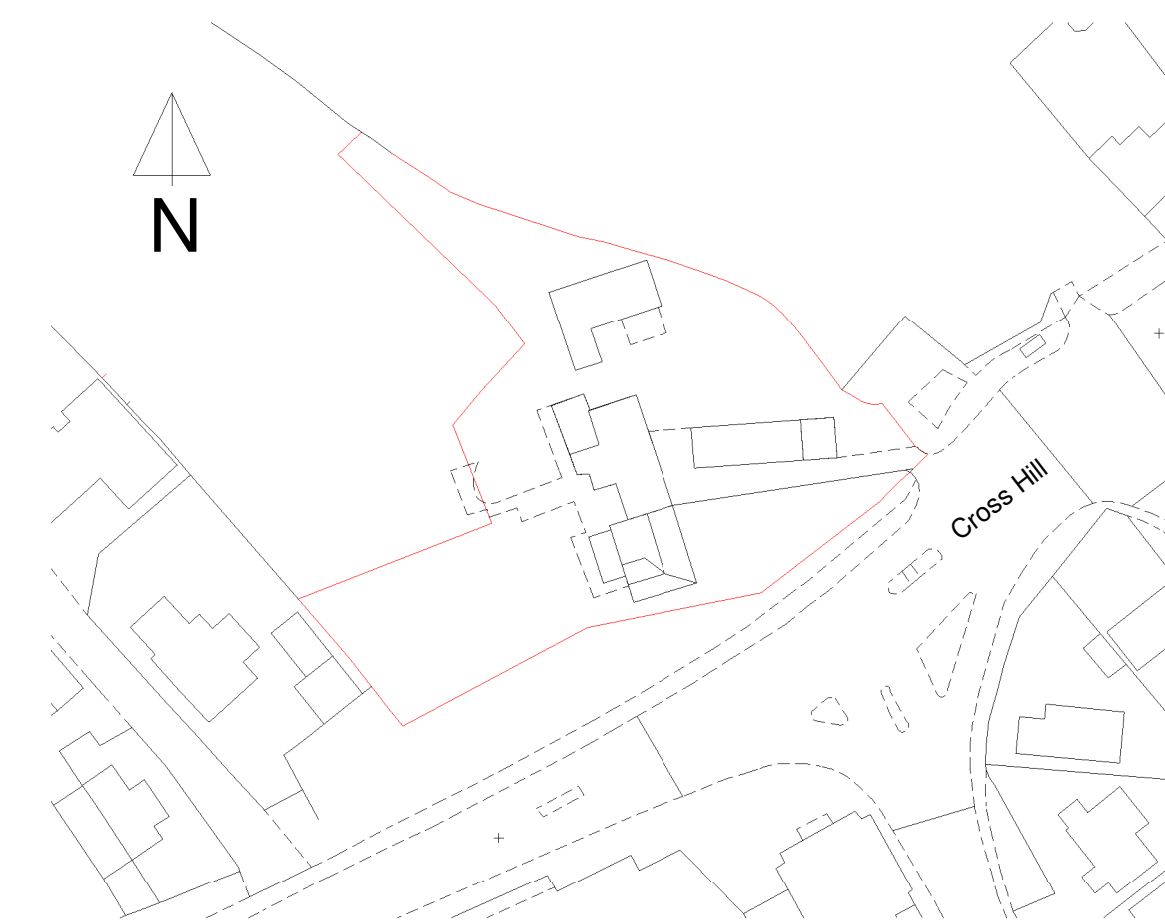

Site Location Plan
1 : 1000

Project:

Red House Farm, Brierly
Proposed Extension

Drawing Title:

Proposed Plans and Elevations

Scale: As indicated

Date: May 21

Drawing Number:

Revision:

A002

G