
 


LOCATION PLAN 1:1250

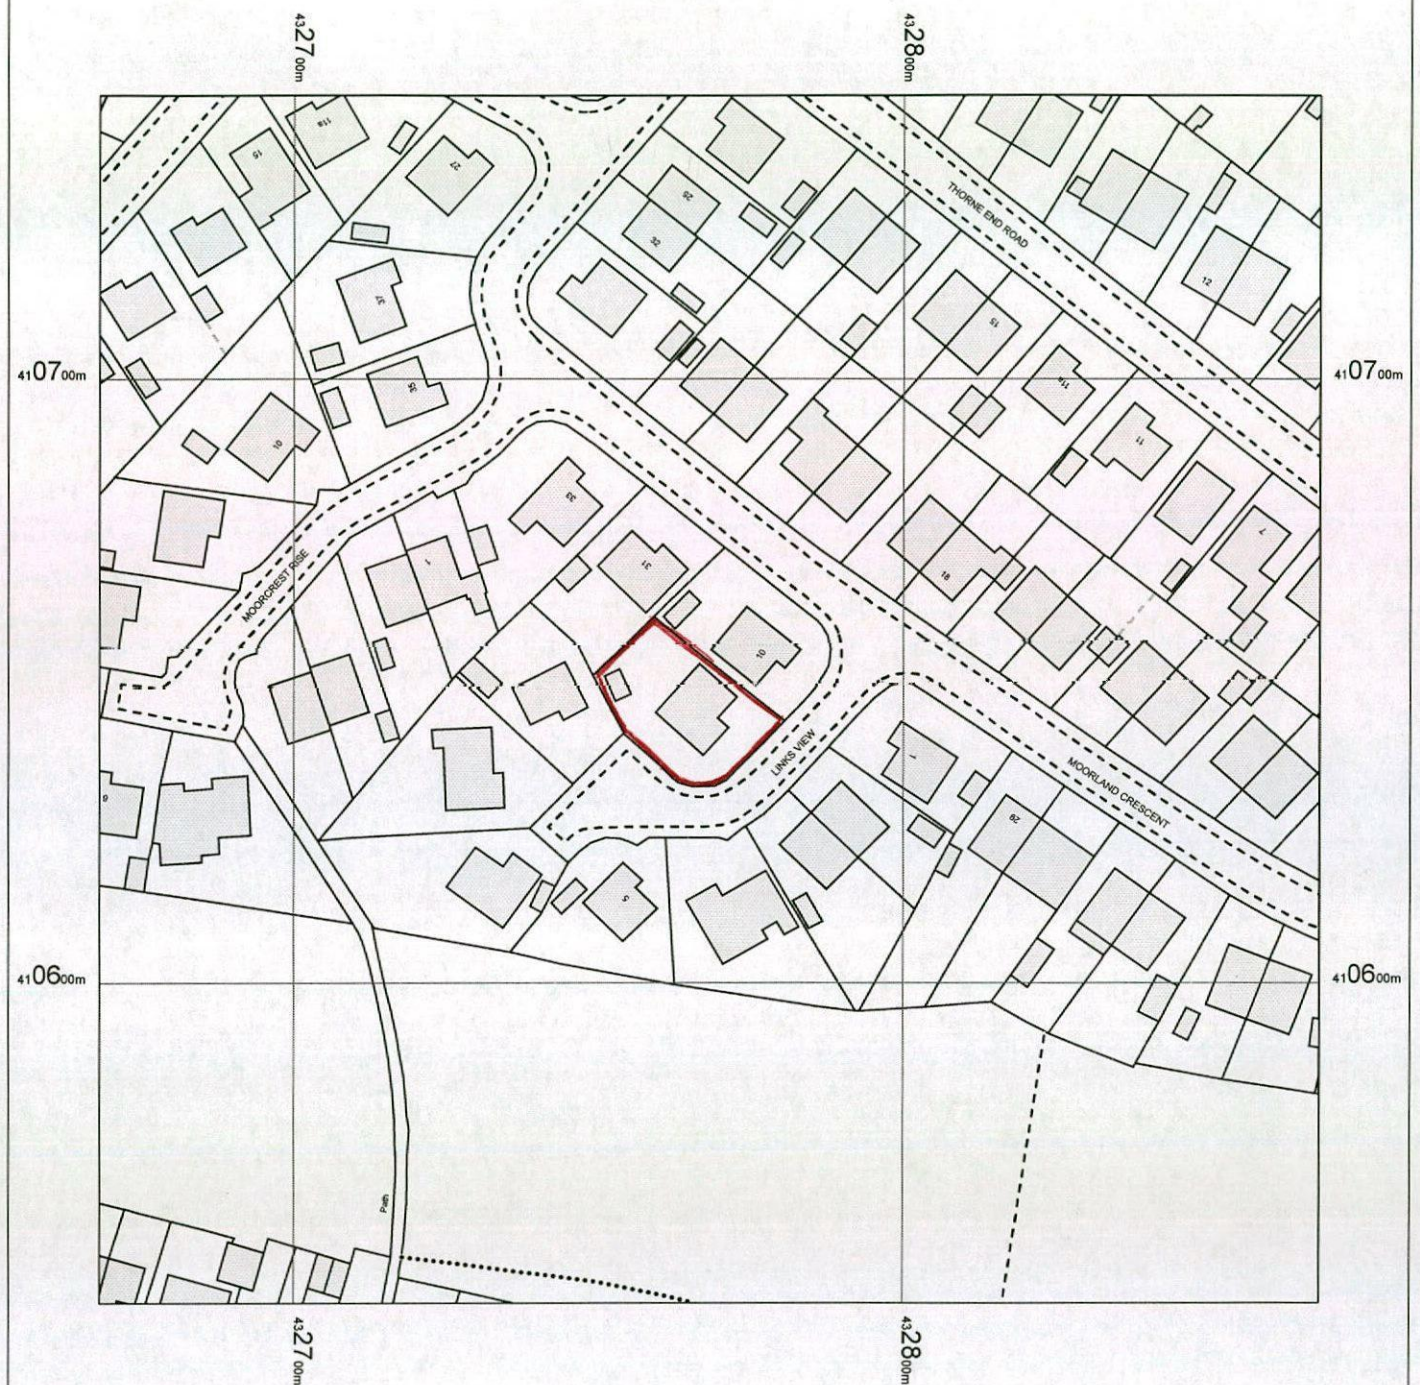

OS MasterMap 1250/2500/10000 scale
21 February 2017, ID: BW1-00601191
maps.blackwell.co.uk


1:1250 scale print at A4, Centre: 432768 E, 410647 N

©Crown Copyright and database rights 2016 OS
100019980



BLACKWELL'S
www.blackwellmapping.co.uk

TEL: 0113 245 2623
comments@maps.blackwell.co.uk

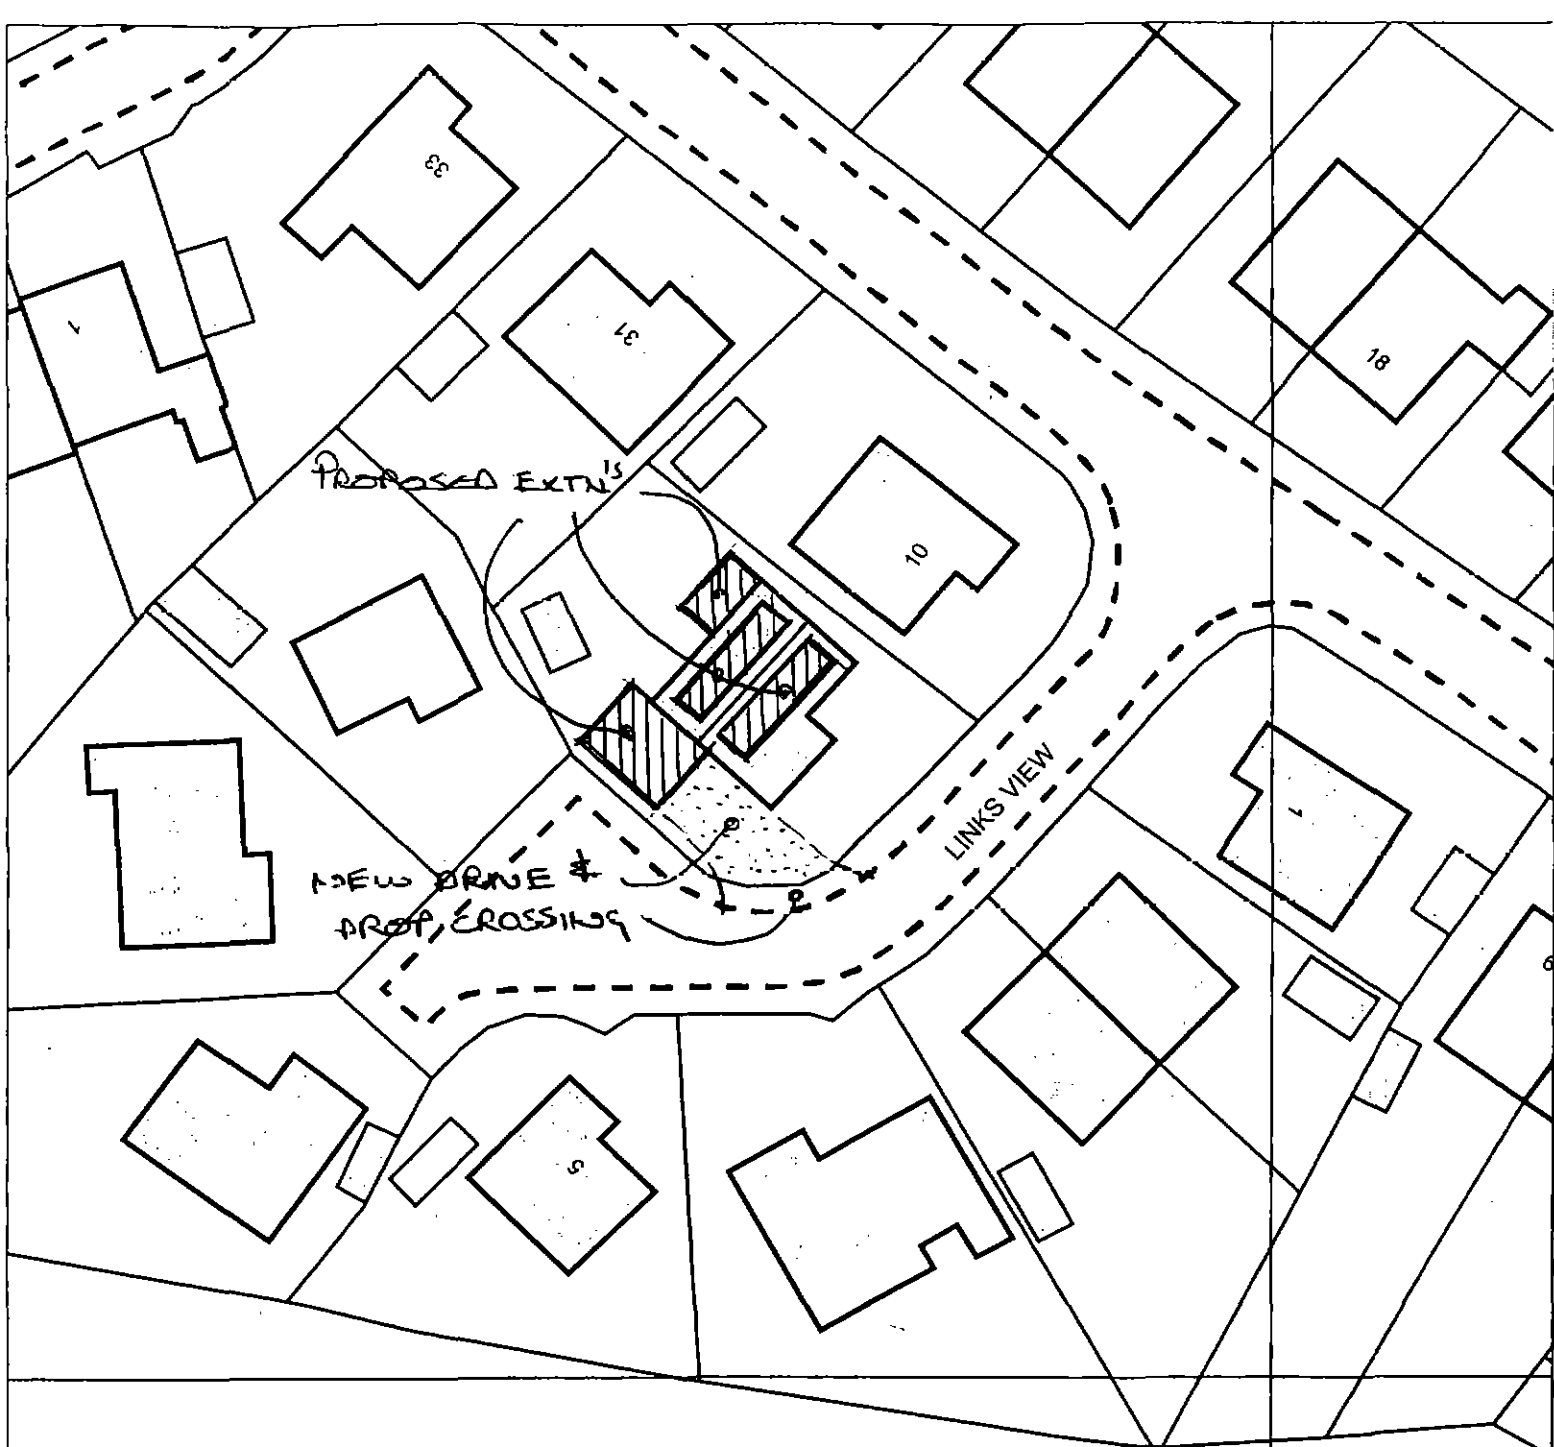

SITE PLAN scale: 1:500

DEG NO: 17/3

CLIENT: Mr & Mrs Gilmore.