


RESPONSIBILITY IS NOT ACCEPTED FOR OTHERS SCALING DIRECTLY FROM THIS DRAWING. DO NOT SCALE FROM THIS DRAWING. USE WRITTEN DIMENSIONS ONLY.

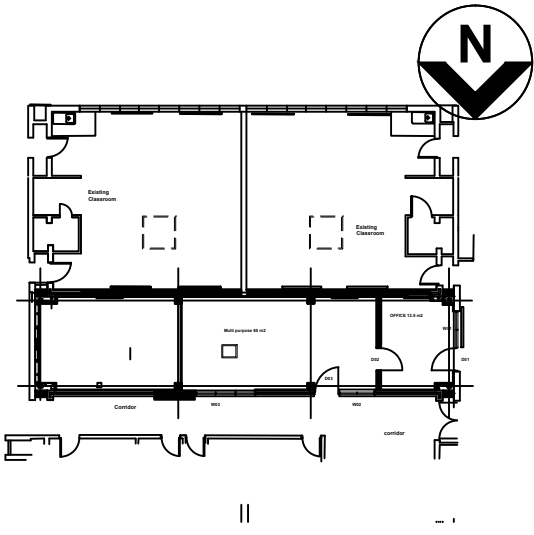

KEY PLAN



THIS DRAWING IS PRODUCED FOR USE IN THIS PROJECT ONLY AND MAY NOT BE USED FOR ANY OTHER PURPOSE. NPS PROPERTY CONSULTANTS LTD ACCEPT NO LIABILITY FOR THE USE OF THIS DRAWING OTHER THAN THE PURPOSE FOR WHICH IT WAS INTENDED IN CONNECTION WITH THIS PROJECT AS RECORDED IN THE 'PURPOSE FOR ISSUE' AND 'FILE STATUS CODE'.

THIS DRAWING MAY NOT BE REPRODUCED IN ANY FORM WITHOUT PRIOR WRITTEN AGREEMENT OF NPS PROPERTY CONSULTANTS LTD.

© CROWN COPYRIGHT AND DATABASE RIGHTS 2017 ORDNANCE SURVEY LICENCE NUMBER 100022264

Notes:

Remove existing window and new infill masonry wall block density 1350 to 1600kg/m3 or Plasmor Aglite Ultima 1050 kg /m3 Wall ties Approved doc E Tie type A. Cavity width 75mm min. Block thickness 100mm min each leaf. Wall finish 12.5mm Gyproc Soundbloc board (nominal 9.8 kg/m2) mounted on dabs. Insulation Isover RD party wall Roll or Isover round the house roll. All four corners to extension.

All internal rwp's to have access panels Ref: EBFS economy beaded frame with chrome slotted lock size 300 x 300. Jupiter Blue Tel:01937 325 325

Decorations schedule:

Walls - 1 coat mist; 2 coats matt emulsion - white - colour to be confirmed with school.

Skirting boards 19mm x 100mm MDF with gloss paint finish - white.

Carpet to multipurpose Burmatex Tivoli plank 1200 x 200 - colour TBC

Carpet to office 600 x 600 Burmatex Tivoli Range - Colour TBC

Cushioned vinyl to multipurpose - Eternal Vinyl Range by Forbro www.Forbro flooring.co.uk Vinyl floor to be complete with self coved skirting; cover former ECF4 35mm radius by Quantum profiles tapered to architraved. Securely bond to base and background using contact adhesive. Accurately mitre at corners. Top trim UCS2 PVC capping strip by Quantum profiles.


Lightning conductor pit to be retained - fit access cover MK grey floor box 265 x 265 x 124mm with lid to take carpet tile. Ref: 668-5010 by RS components Tel:08457 201201 or equal approved.

REFER TO DRAWING NO NPS-DR-A-(00)-600 FOR DOOR AND WINDOW DETAILS

REFER TO DRAWING NO NPS-DR-A-(00)-022 FOR UPPER LEVEL PLAN

REFER TO DRAWING NO NPS-DR-A-(00)-100 FOR ELEVATIONS

01 **Ground Floor Plan**
1:50

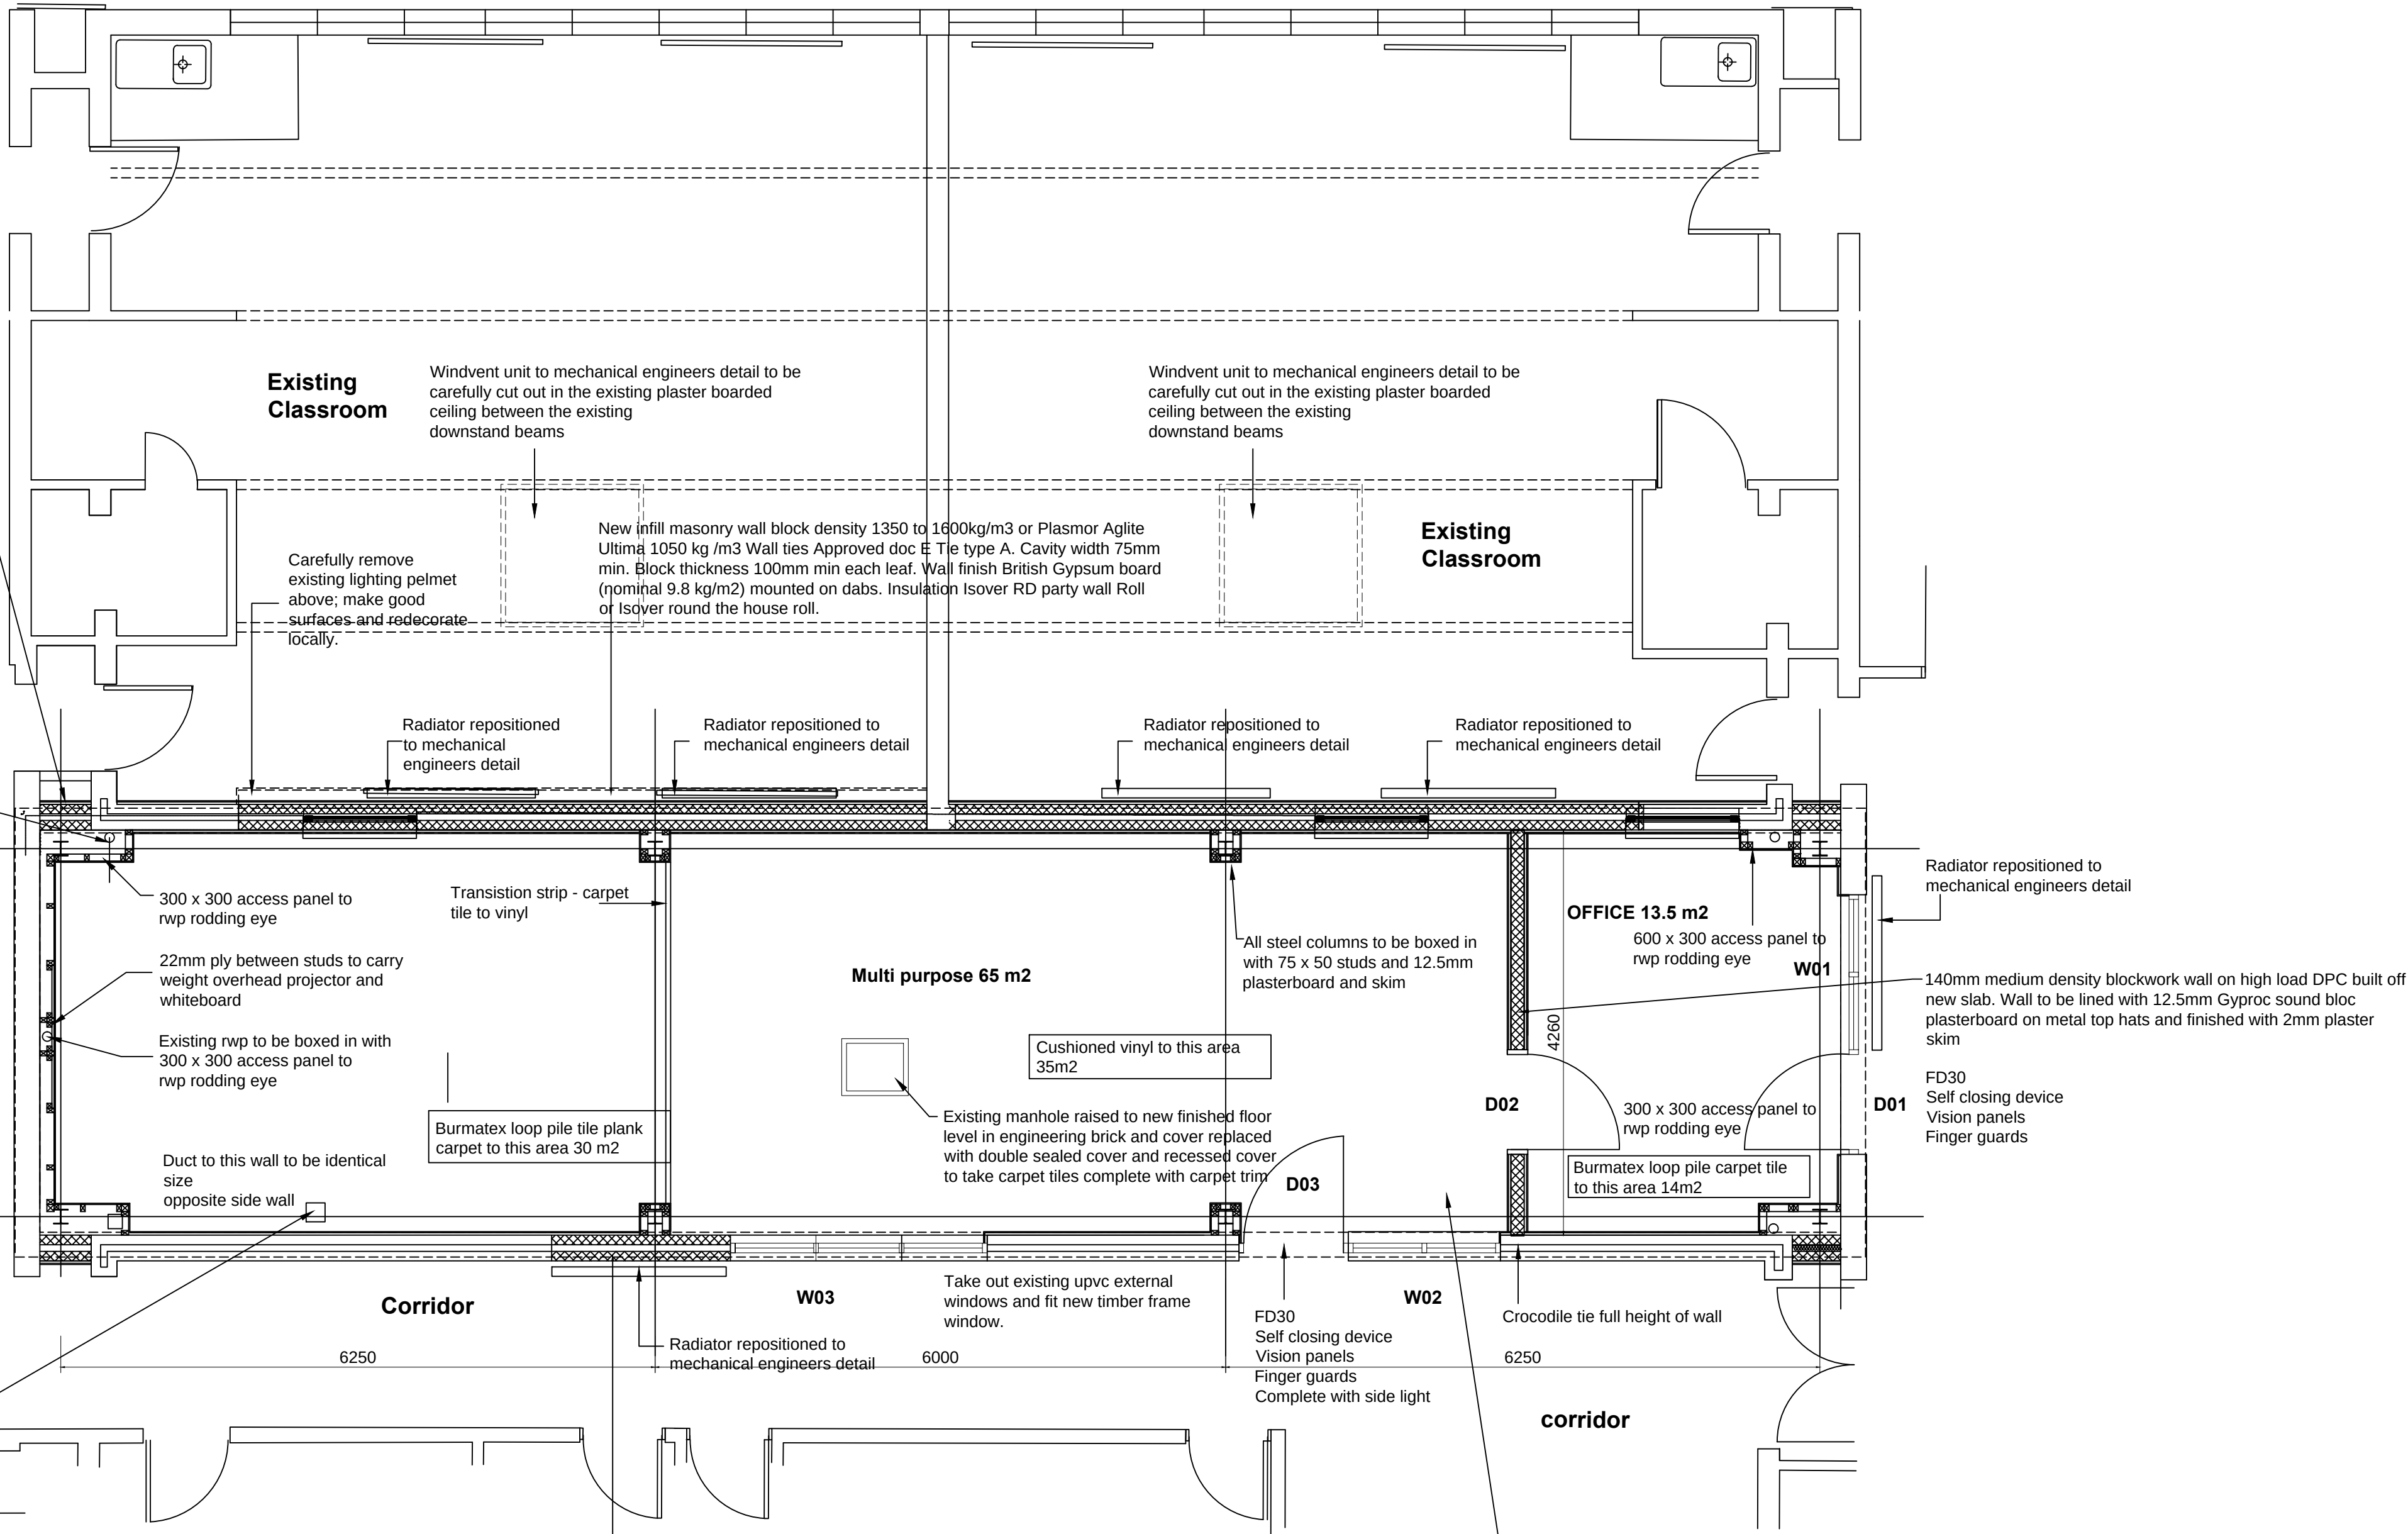

CONTRACTOR TO VERIFY ALL SETTING OUT DIMENSIONS ON SITE PRIOR COMMENCING THE WORKS.

New infill masonry wall block density 1350 to 1600kg/m3 or Plasmor Aglite Ultima 1050 kg /m3 Wall ties Approved doc E Tie type A. Cavity width 75mm min. Block thickness 100mm min each leaf. Wall finish 12.5mm Gyproc soundbloc board (nominal 9.8 kg/m2) mounted on dabs. Insulation Isover RD party wall Roll or Isover round the house roll.

Cushioned vinyl to multipurpose - Eternal Vinyl Range by Forbro www.Forbro flooring.co.uk Vinyl floor to be complete with self coved skirting; cover former ECF4 35mm radius by Quantum profiles tapered to architraved. Securely bond to base and background using contact adhesive. Accurately mitre at corners. Top trim UCS2 PVC capping strip by Quantum profiles. Include for liquid dpm. Floor to be non slip vinyl.

Issued for Tender						
P1	Phppo	30-5-17	SBL	30-5-17	LS	31-5-17
COMMENT						
REV	DRAWN	DATE	CHECKED	DATE	APPROVED	DATE
						
NPS Barnsley Ltd Gateway Plaza, Sackville St, Barnsley, South Yorkshire, S70 2RD, Tel: 01226 774605, Email: barnsley@nps.co.uk, web:www.nps.co.uk						

CLIENT
CYP & F

PROJECT
Worsbrough Common Primary School

TITLE
Conversion of quad to classroom
Proposed plan - Ground floor

SCALES
1:50

DISCIPLINE
ARCHITECT

PROJECT NUMBER
17-1-1065

DRAWING NUMBER NPS- DR- A-(00)-021		REV CODE P1
STATUS CODE D2	PURPOSE OF ISSUE TENDER	DRAWN BY PHppo