


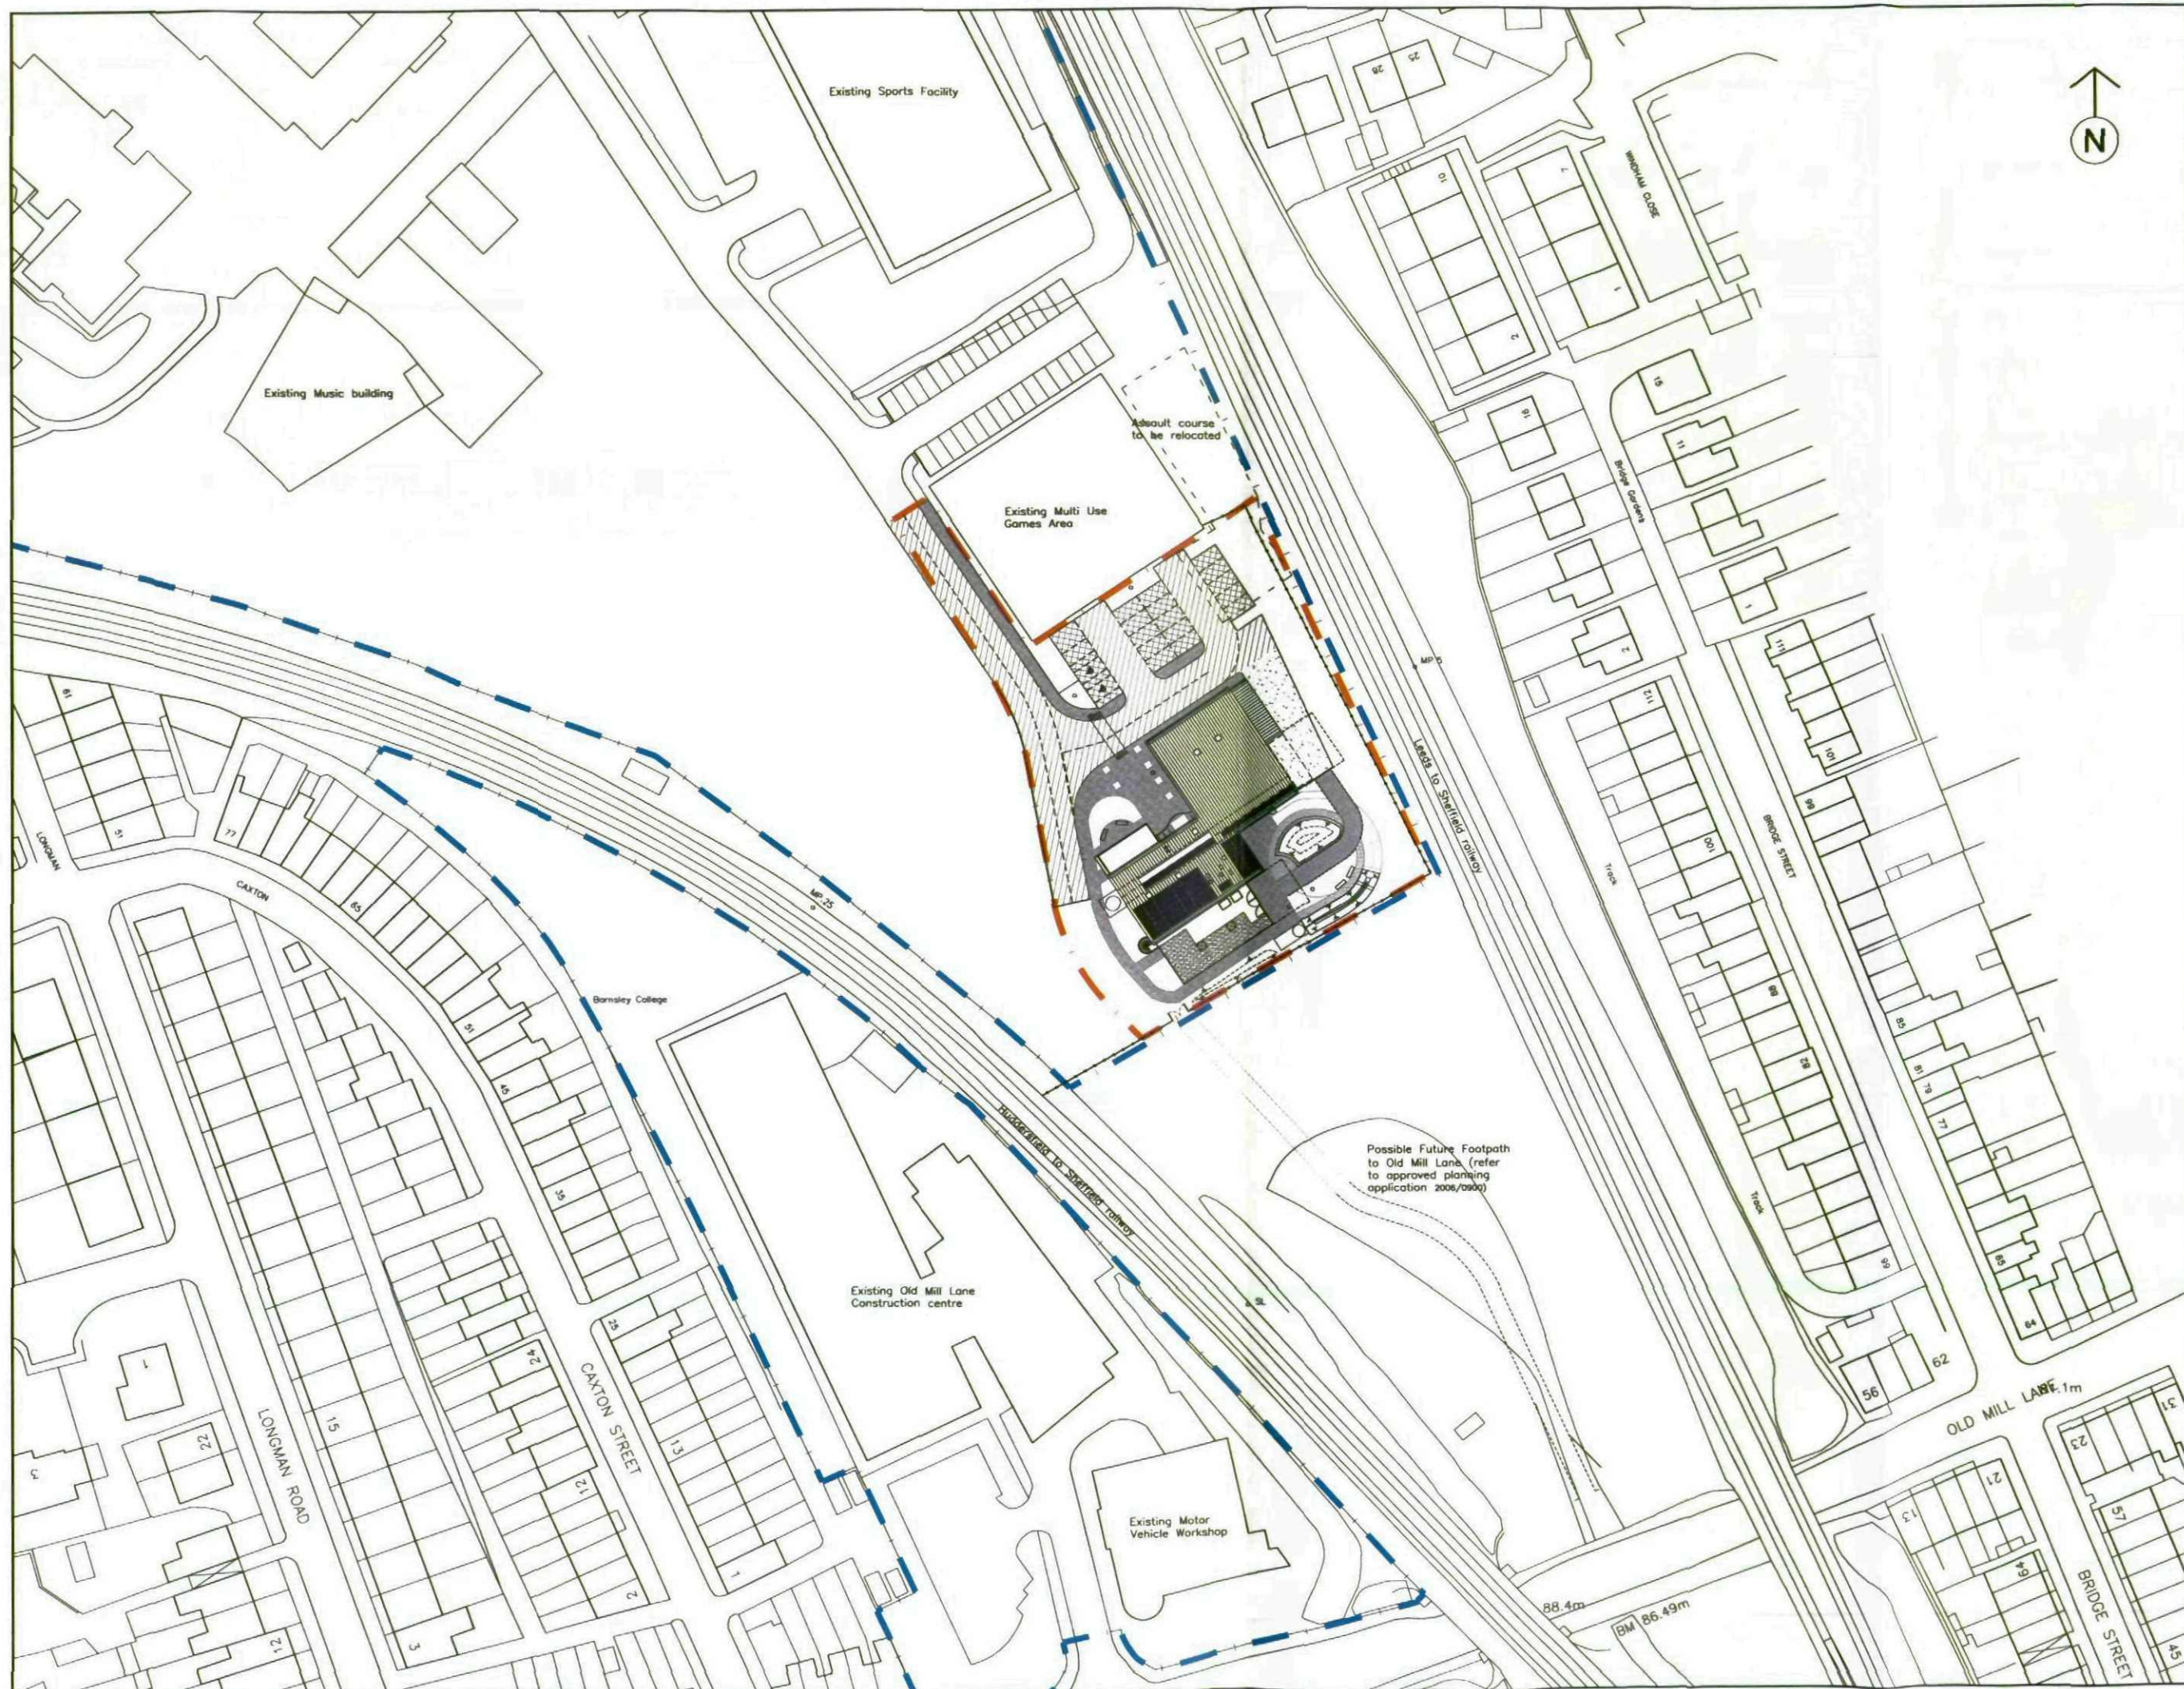

Do not scale from this drawing
The contractor is to check all dimensions on site
and report any discrepancies to the architect
All rights reserved to the architect
This drawing is based on:
• Topographical survey provided by Malcolm Hughes
• Land Surveyors, 65 Cross Street, Salford, Manchester,
M50 7JF, Tel: 0161 9051285 Email:
survey@mh.co.uk This drawing is dated
March 2010
• Ordnance Survey, Crown Copyright 2008. All rights
reserved. Licence number 100029466


Key
— Boundaries to Barnsley College
land ownership
— Boundary to proposed Renewable
Energy Centre development

PS 17.03.10 Drawn: CLH Check: PS
Drawing updated with developments to external landscaping
and road works
PS 28.01.10 Drawn: CLH Check: PP
Planning submission

Project Part-Financed
by the European Union
European Regional
Development Fund

The Hacknells
21 Alden Street
Barnsley S10 2DA
Telephone +44(0)1454 208570
Facsimile +44(0)1454 230888
Website www.jeffersonsheard.com
 Jefferson
Sheard
Architects

Drawn: CLH Check: PP
Project
Barnsley College - Honeywell House
Centre for Sustainable Construction
and Renewable Energies
Drawing
Site Plan
with proposed development
Scale
1:500@A1
Date
03.02.10
Ref.
4128
Number
A_2011
Rev.
P2

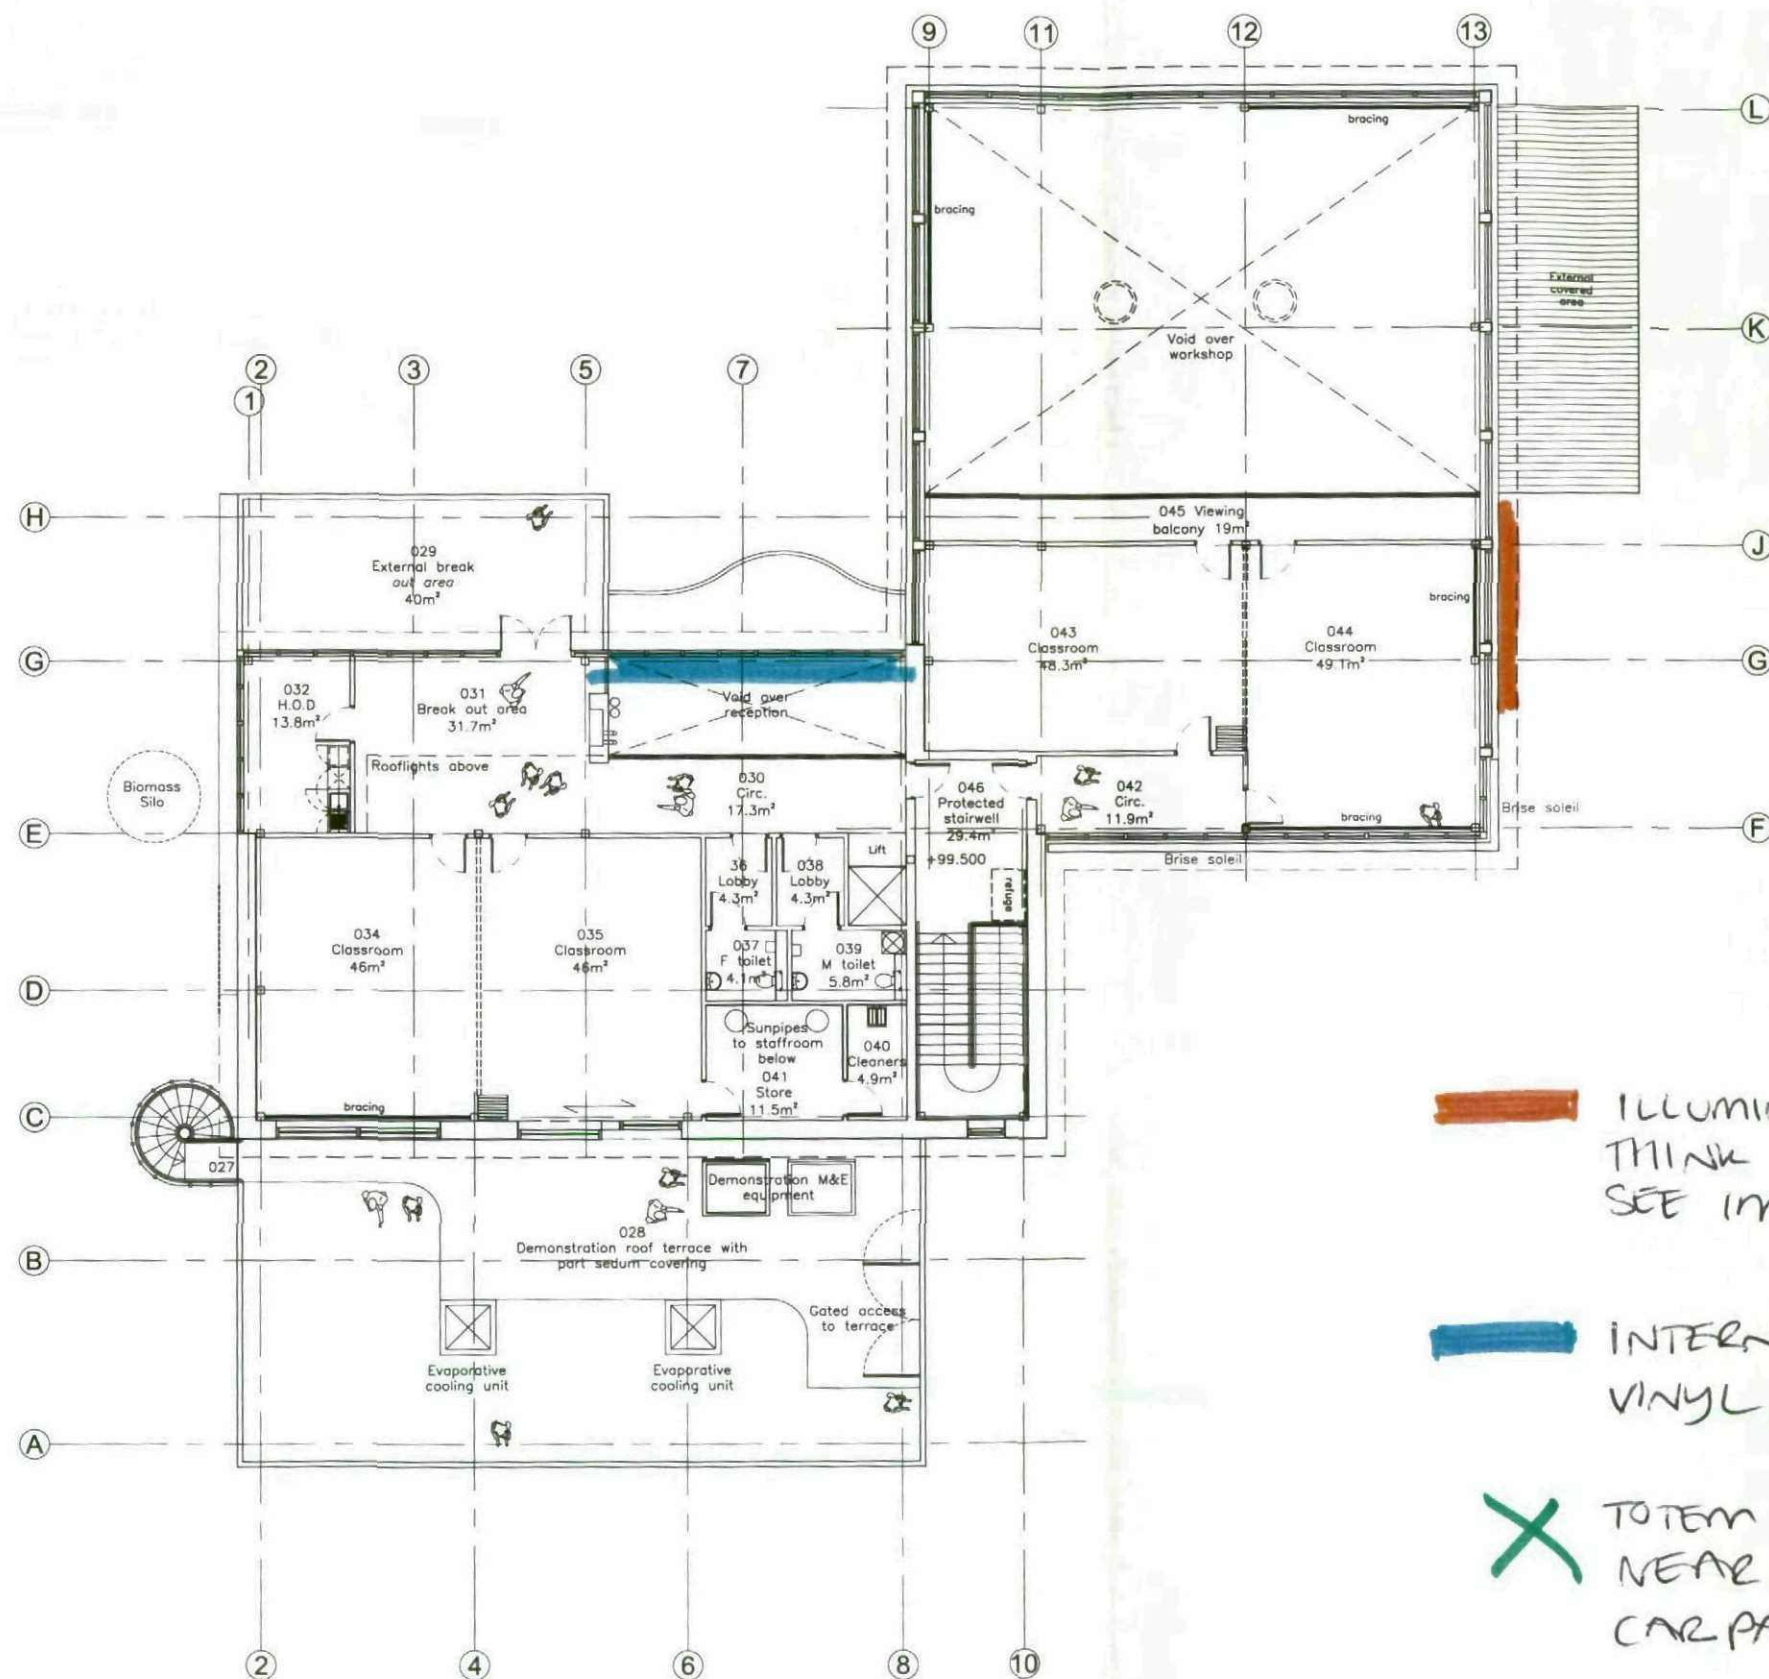

 ILLUMINATED "LOGO & THINK LOW CARBON" SIGN SEE IMAGE OF ADVERT 2.

 INTERNALLY APPLIED VINYL LOGO

 TOTEM TO BE LOCATED NEAR OR AROUND CAR PARK AREA.

Do not scale from this drawing.
The contractor is to check all dimensions on site and report any discrepancies to the architect.
All rights reserved in respect of the copyright, design and patents act 1988.
None have been previously assigned.



P3	17.03.10	Drawn: CLH	Check: PP
Structural girds, columns and bracing added, landscaping removed from drawing.			
P2	09.03.10	Drawn: MH	Check: CLH
Room numbers, evaporative cooling units and gates to roof added. Size of green roof amended. Rooflights removed over double height workshop, circulation space (042) and classroom (044). Access into cleaners store relocated. Wall between I.T classrooms moved to ease structural coordination. Landscaping scheme developed. Kitchenette moved into H.O.D office. IPS system added to W.C.s.			
P1	28.01.10	Drawn: CLH	Check: PP
Planning submission			



Project Part-Financed
by the European Union
European Regional
Development Fund

The Hacienda
21 Aldon Street
Manchester M1 3DA
Telephone +44(0)161 2006370
Facsimile +44(0)161 2006606
Website www.jeffersonsheard.com



Jefferson
Sheard
Architects

Drawn: CLH	Check: PP
------------	-----------

Project
Bamsley College - Honeywell House
Centre for Sustainable Construction
and Renewable Energies

Drawing
GA First Floor Plan

Scale 1:100@A1	Date 28.01.10
Ref. 4128	Number A_2014
	Rev. P3