



Drawing No.	Rev No.
MMM001 -003	

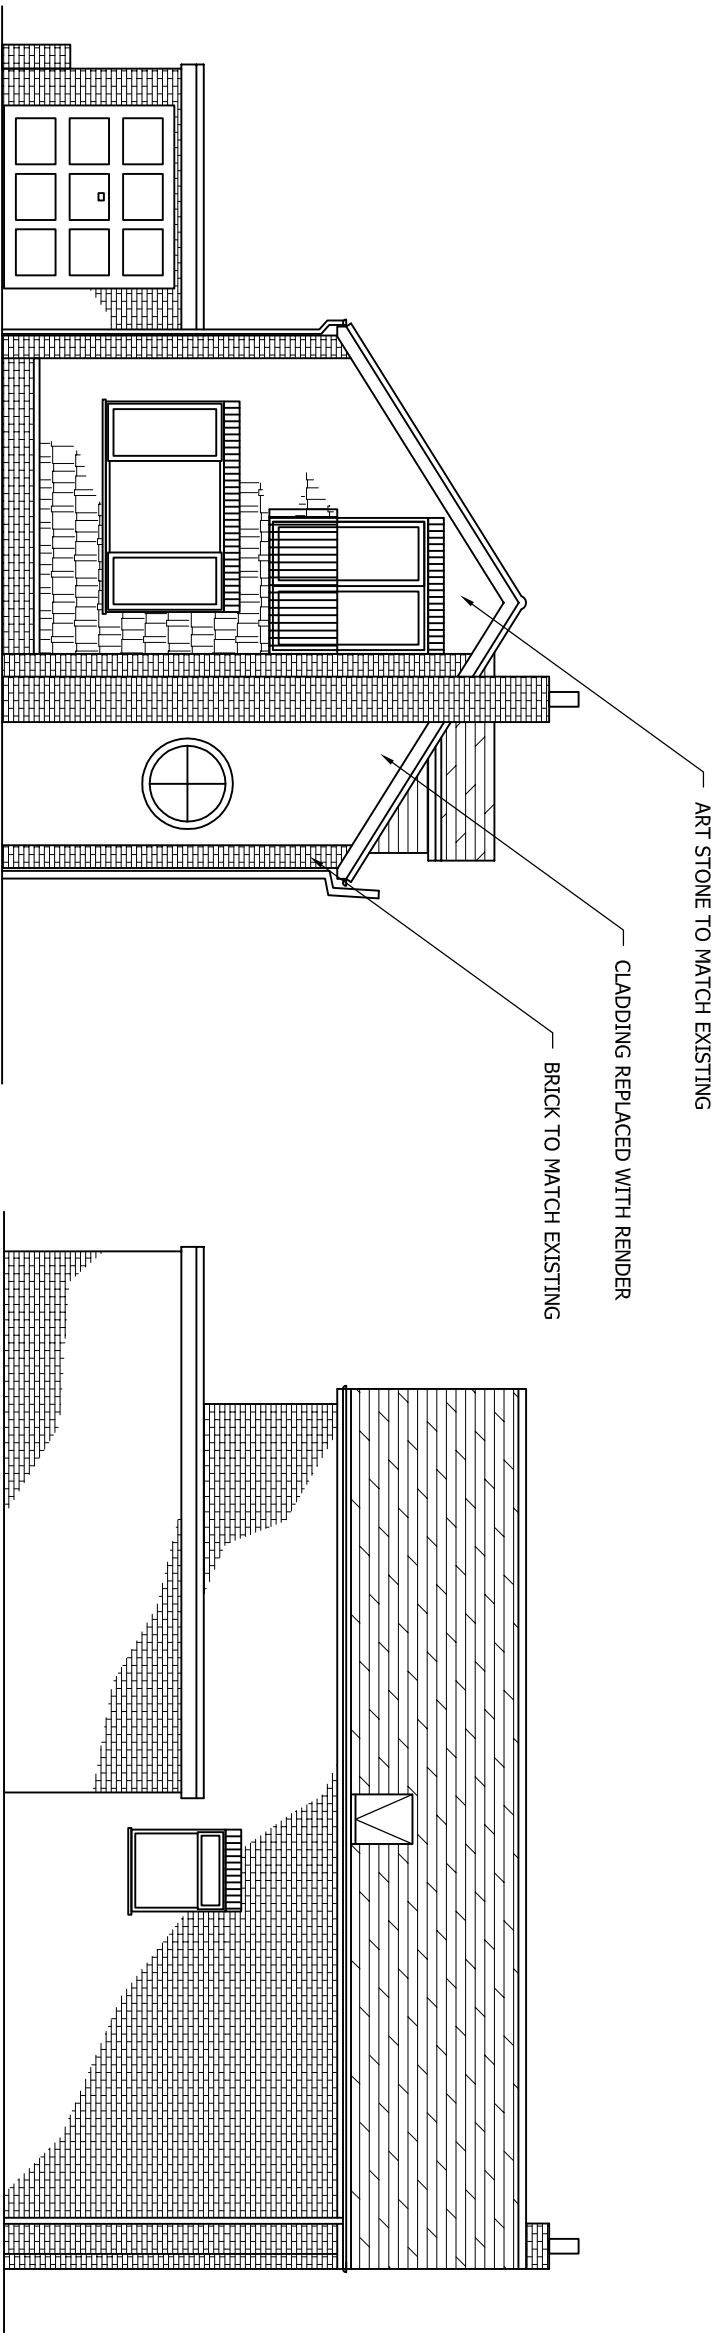

PROPOSED FRONT ELEVATION
SCALE 1:100 AT A3

PROPOSED SIDE ELEVATION
SCALE 1:100 AT A3

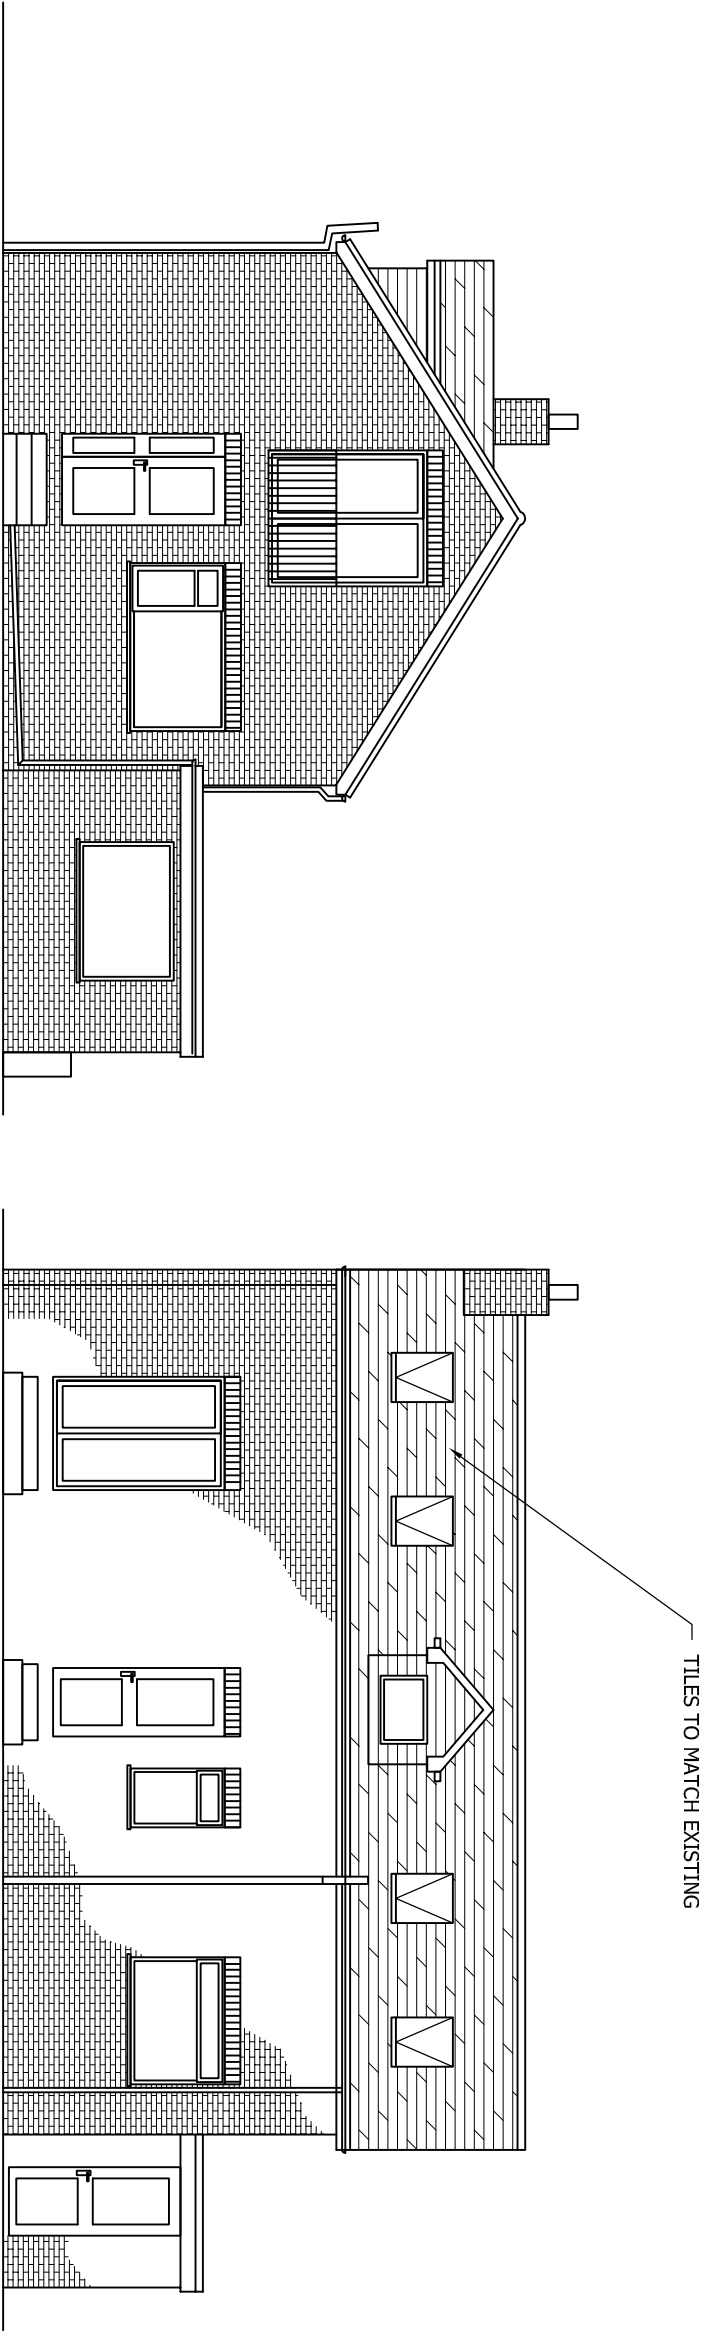

PROPOSED REAR ELEVATION
SCALE 1:100 AT A3

PROPOSED SIDE ELEVATION
SCALE 1:100 AT A3

DO NOT SCALE: Contractor to check all dimensions and report any omissions or errors

NOTES

Rev	Description	By	CHK	App	Date
-----	-------------	----	-----	-----	------

JRB DESIGNS LTD
1 Saville Road
Cudworth
Barnsley
S72 8LT
Tel: 01226 383542
Fax: 01226 380078
Mob: 07970 541132
Email: join@jrbdesigns.co.uk

This drawing is copyright. © Jrbdesigns Ltd.

Client

MRS. MACK

Drawing Title

PROPOSED ELEVATIONS

Address

34 MILLHOUSE STREET
HOYLAND
BARNSELEY
S74 9LU

Project Title:

PROPOSED RAISING OF ROOF WITH SIDE FACING DORMER

Purpose of Issue:

PLANNING

Drawing Status

FIRST ISSUE

Scale at A3 AS SHOWN	Drawn By JRB	Date 29/08/2012
Checked By MM	Date 29/08/2012	Approved By MM
		Date 29/08/2012
Project No. MMM001	Drawing No. 003	Revision -

APPROVAL ☒ INFORMATION ☐ TENDER ☐ CONTRACT ☐ CONSTRUCTION ☐