


Ground Floor

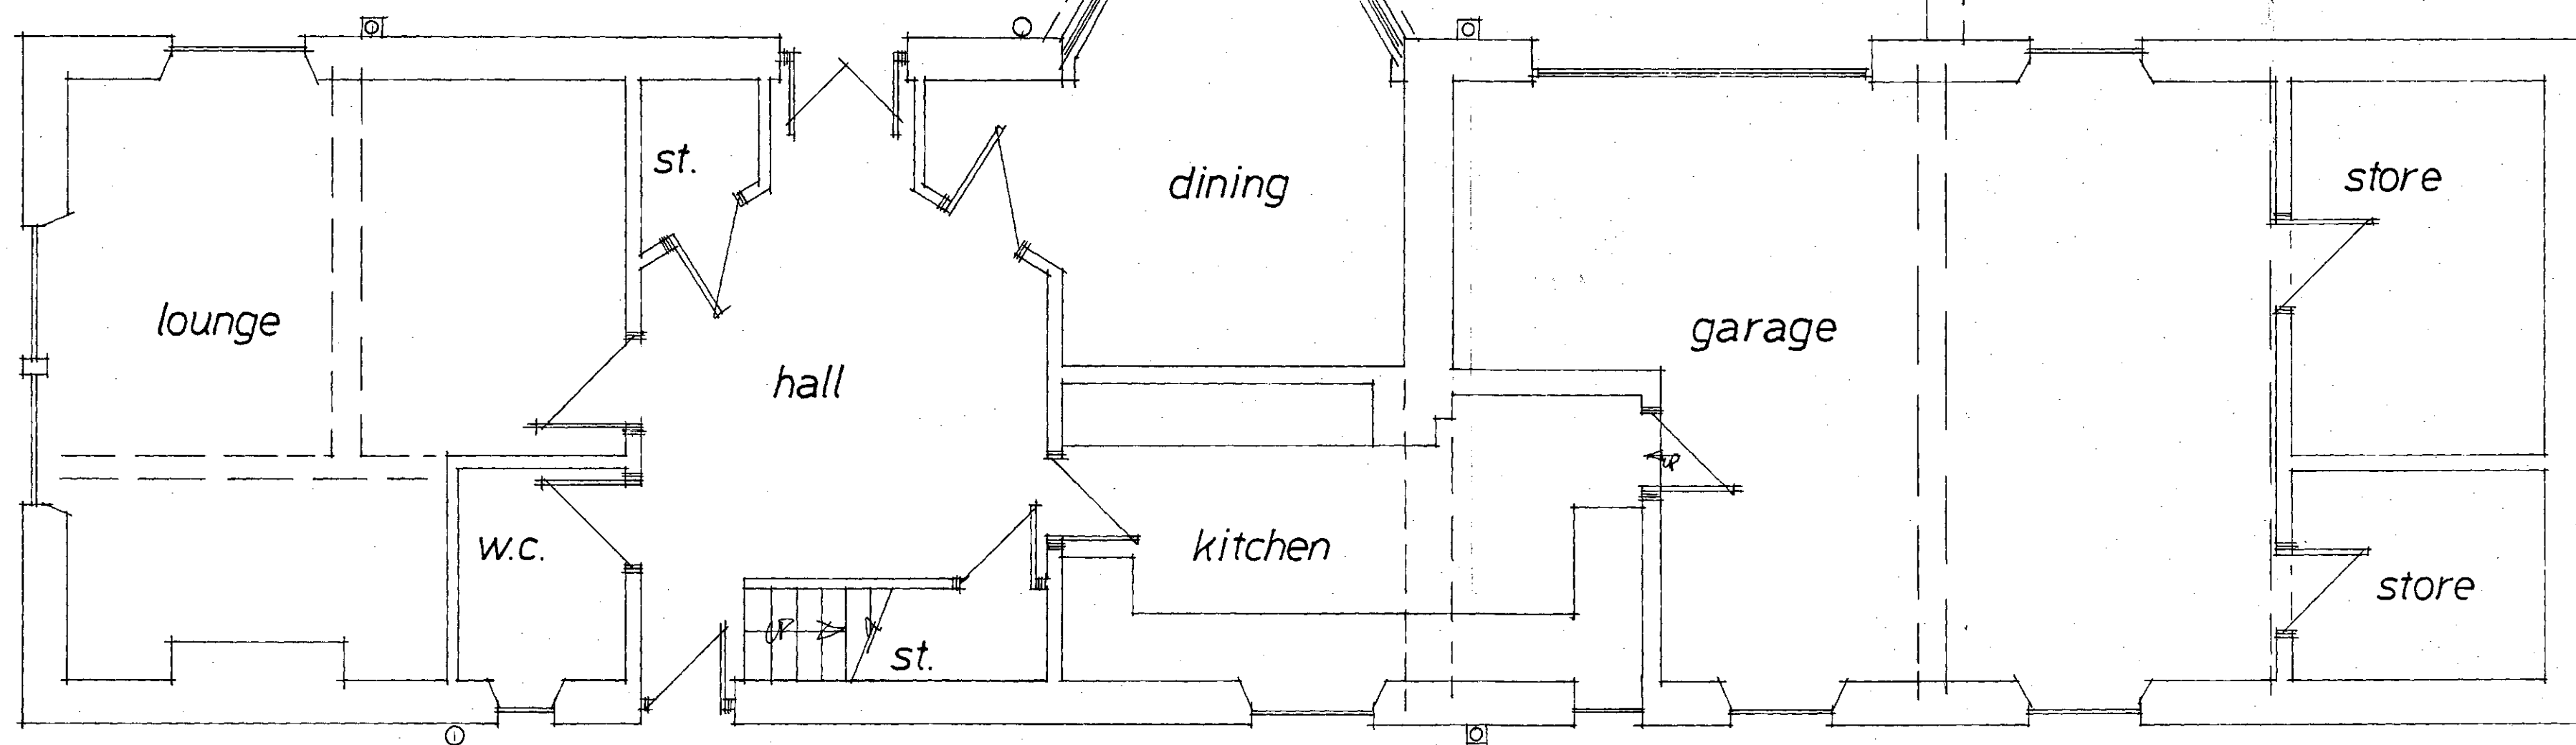


Rev	Notes	Date

Garry Greetham Associates
 Residential Design Consultant
 Westwood House
 18 Carr Lane
 Tankersley
 Barnsley S75 3BE
 Tel(01226)746573

PROJECT	2 Storey Extension	
CLIENT	Mr. & Mrs. P. Hanson	
TITLE	Layouts as Existing	
ADDRESS	"Gable End", Keresforth Rd. Dodworth, Barnsley. S75 3NX	
DRAWN BY	ggg	
SCALE	1:50	DATE June 16
DRAWING No	834-02	REV
Member of the Chartered Institute of Architectural Technologists		

First Floor

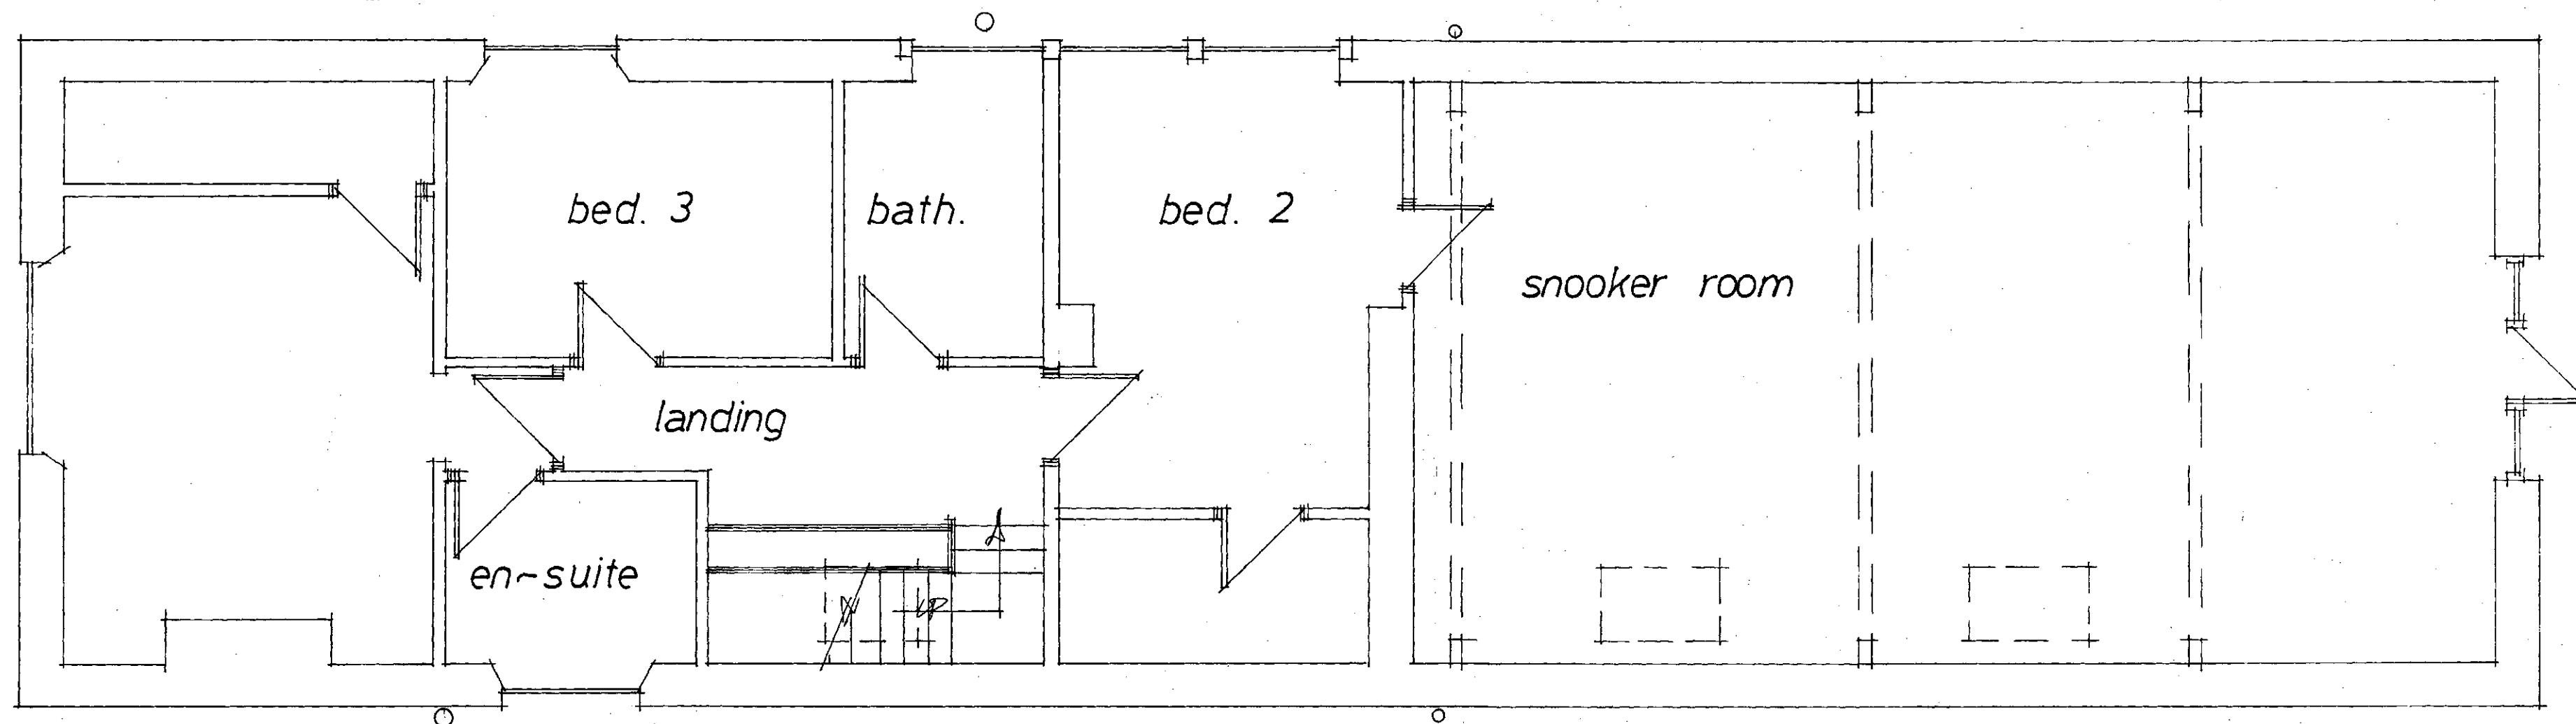

contractor shall be responsible to make good any damage caused to adjacent property during construction under the Party Wall Act 1996.

the client shall be responsible to inform the adjacent property owner of such works under the Party Wall Act 1996. For further information, free booklet and advice telephone 0181-691191.

any work to be carried out on public sewers, to be done under control of Yorkshire Water Authority and if required any connection to public sewer requires 21 days notice to Yorkshire Water Authority telephone 0113-54251 for details.

specification for new boiler if required to be provided heating contractor prior to completion.

proposed boiler to achieve min. "SEDBUK" rating of %.

space heating system controls (zone/time/boiler) and insulation of pipes/ducts to be in accordance with Part L1.

Heating Engineer to issue suitable commissioning certificate in respect of heating system prior to completion and all operating/maintenance instructions issued to owner/occupier on completion.

Electrical Contractor to issue any/all suitable commissioning certificate in respect of the electrical system provided for this project.

notes mild steel anchor straps applicable to leading, fast sizes etc and ensure fixed in accordance with manufacturer's recommendations.

ALL RELEVANT DETAILS FOR THIS PROJECT HAVE BEEN DESIGNED IN ACCORDANCE WITH THE ACCREDITED CONSTRUCTION DETAILS

This drawing is to be read in conjunction with the Standard Construction Specification relating to this project.

This drawing is copyright. All dimensions to be checked prior to commencement on site and any discrepancy notified to the design office immediately. DO NOT SCALE - if in doubt, contact the design office.

The contractor/client shall be responsible to ascertain the nature of the foundations prior to commencement on site.

The contractor shall be responsible to ensure the suitability of all materials proposed for this project and fixings of such in accordance with manufacturer's instructions.

The contractor shall be responsible for formulating a working system to comply with the recent C.D.M. Regulations and all construction to be in accordance with document robust construction details (DTR) - all if required & relevant.

The foundations, steelwork, trimming information and wall stability are to be calculated by structural engineer if required and if appointed.

Denotes min. 1/2 HR fire door, intumescent strips, 25 mm min. rebates.


Denotes escape windows to be at least 0.33m² and be at least 750 mm high and 450 mm wide. To be located max. 1000 mm from floor to actual opening part of window and 800 mm min. height.

Denotes approx location of interconnected smoke detectors, mains operated with battery backup in case of power failure.


Denotes wall mounted boiler positions with balanced flued outlet to ext. air.

Denotes location of mechanical extraction unit direct to ext. air through wall at ground and first & second floors via ceiling mounted and direct to ext. air

- 1) eaves vent where located at front or rear.
- 2) tile vent where located more central.

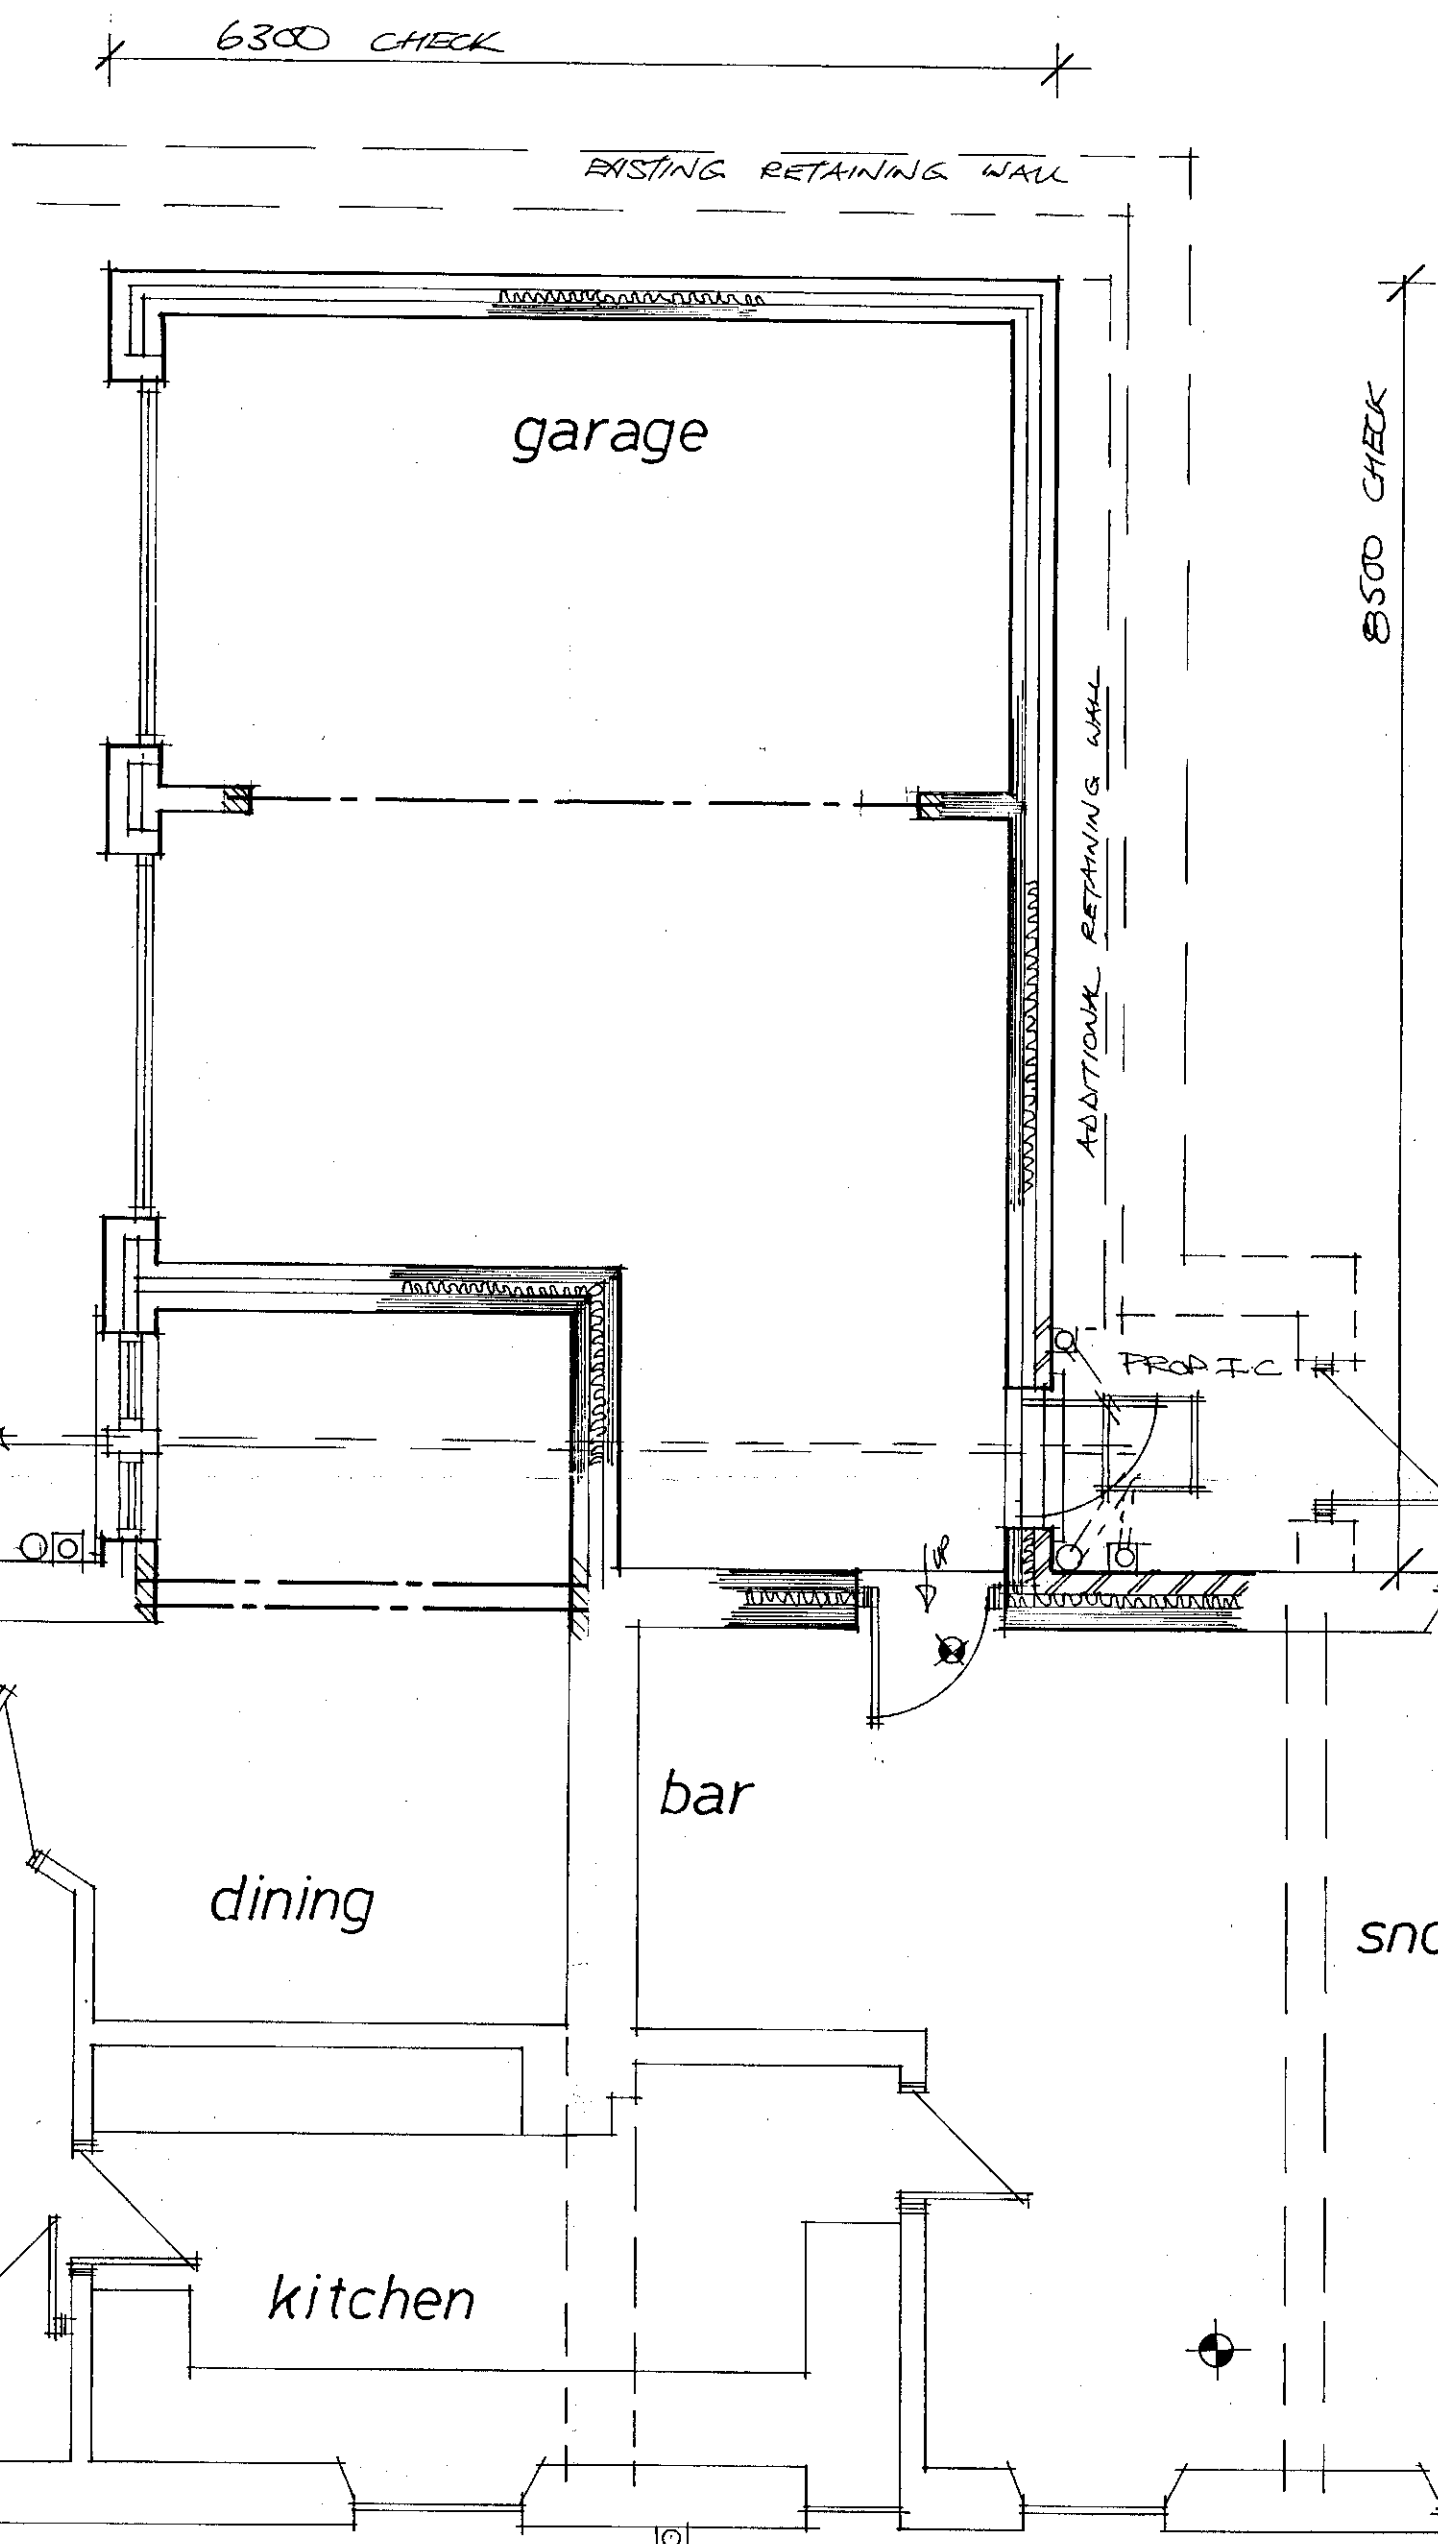

Ground Floor

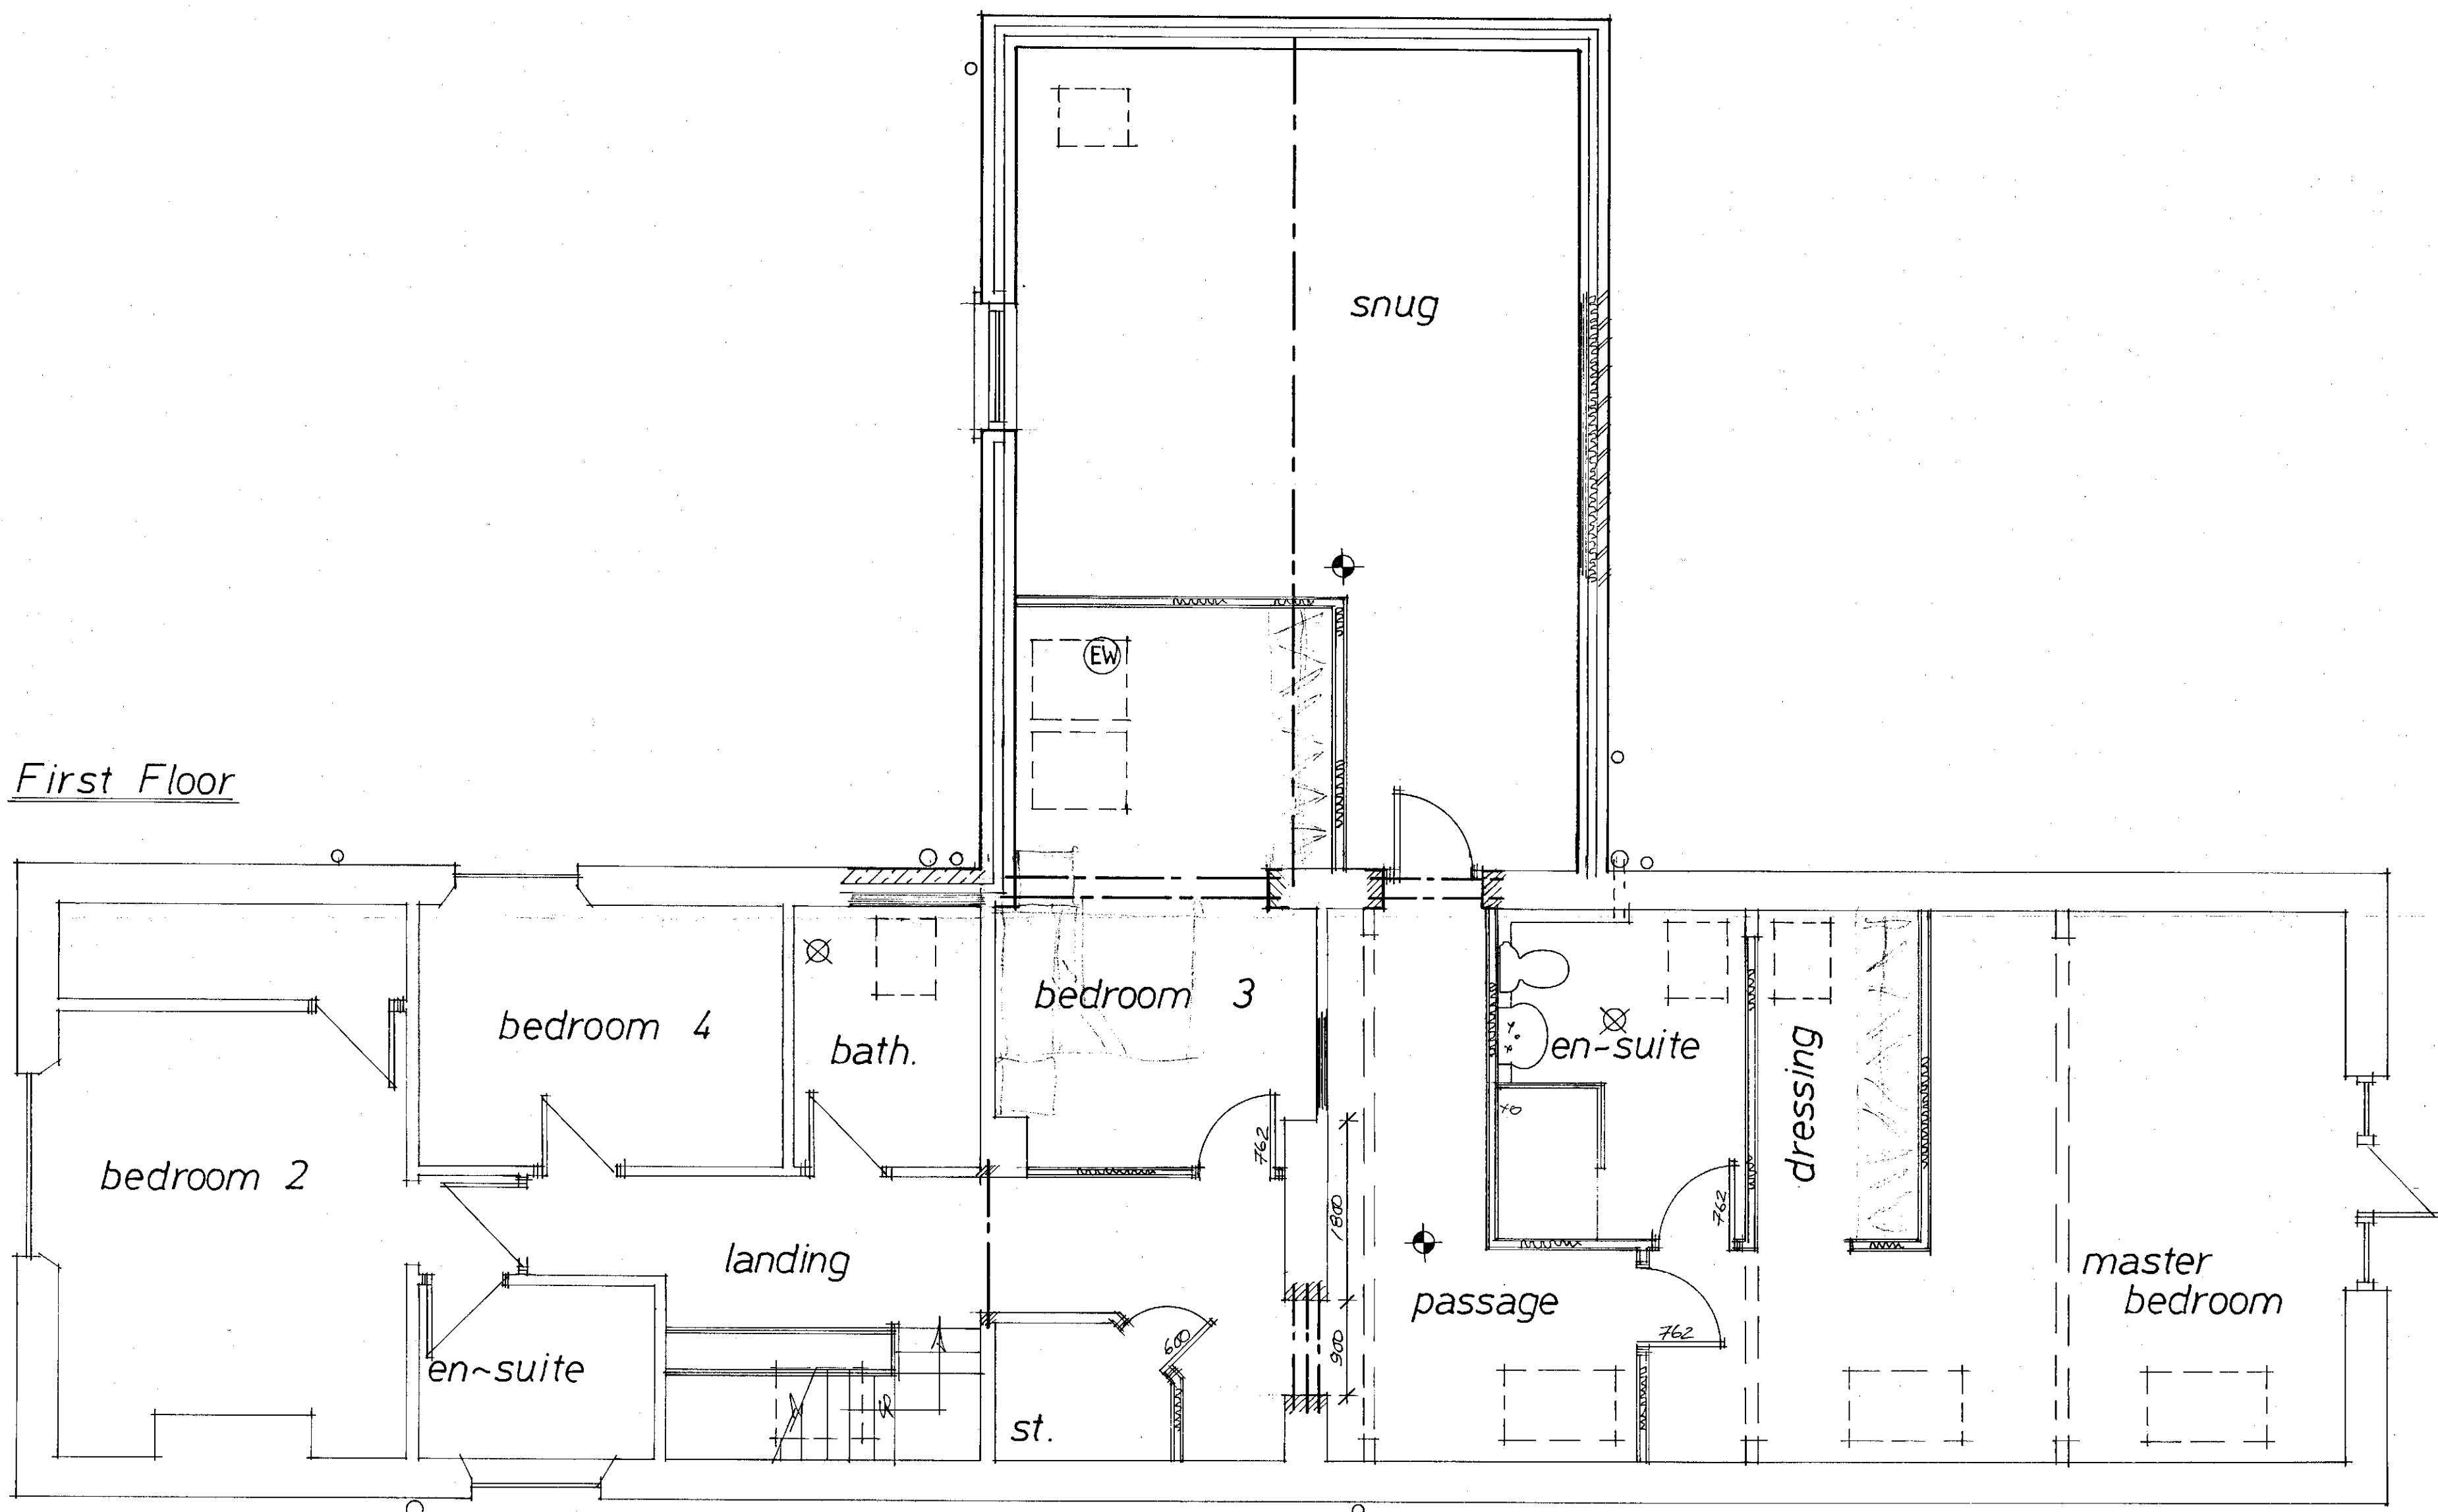

First Floor

B/Regs: Planning:

Rev	Notes	Date
Garry Greetham Associates Residential Design Consultant Westwood House 18 Carr Lane Tankersley Barnsley S75 3BE Tel(01226)746573		
PROJECT	2 Storey Extension	
CLIENT	Mr. & Mrs. P. Hanson	
TITLE	Layouts as Proposed	
ADDRESS	"Gable End", Keresforth Rd. Dodworth, Barnsley. S75 3NX	
DRAWN BY	ggg	
SCALE	1:50	DATE June16
DRAWING No	834-04	REV
Member of the Chartered Institute of Architectural Technologists		

The drawings are prepared for the purpose of Planning and Building Regulation Approvals only.

All the electrical and heating information are to be calculated by specialist contractors and to ensure are all under the "competent person's scheme" - the electrical/heating layouts, (if shown) are indicative only.