



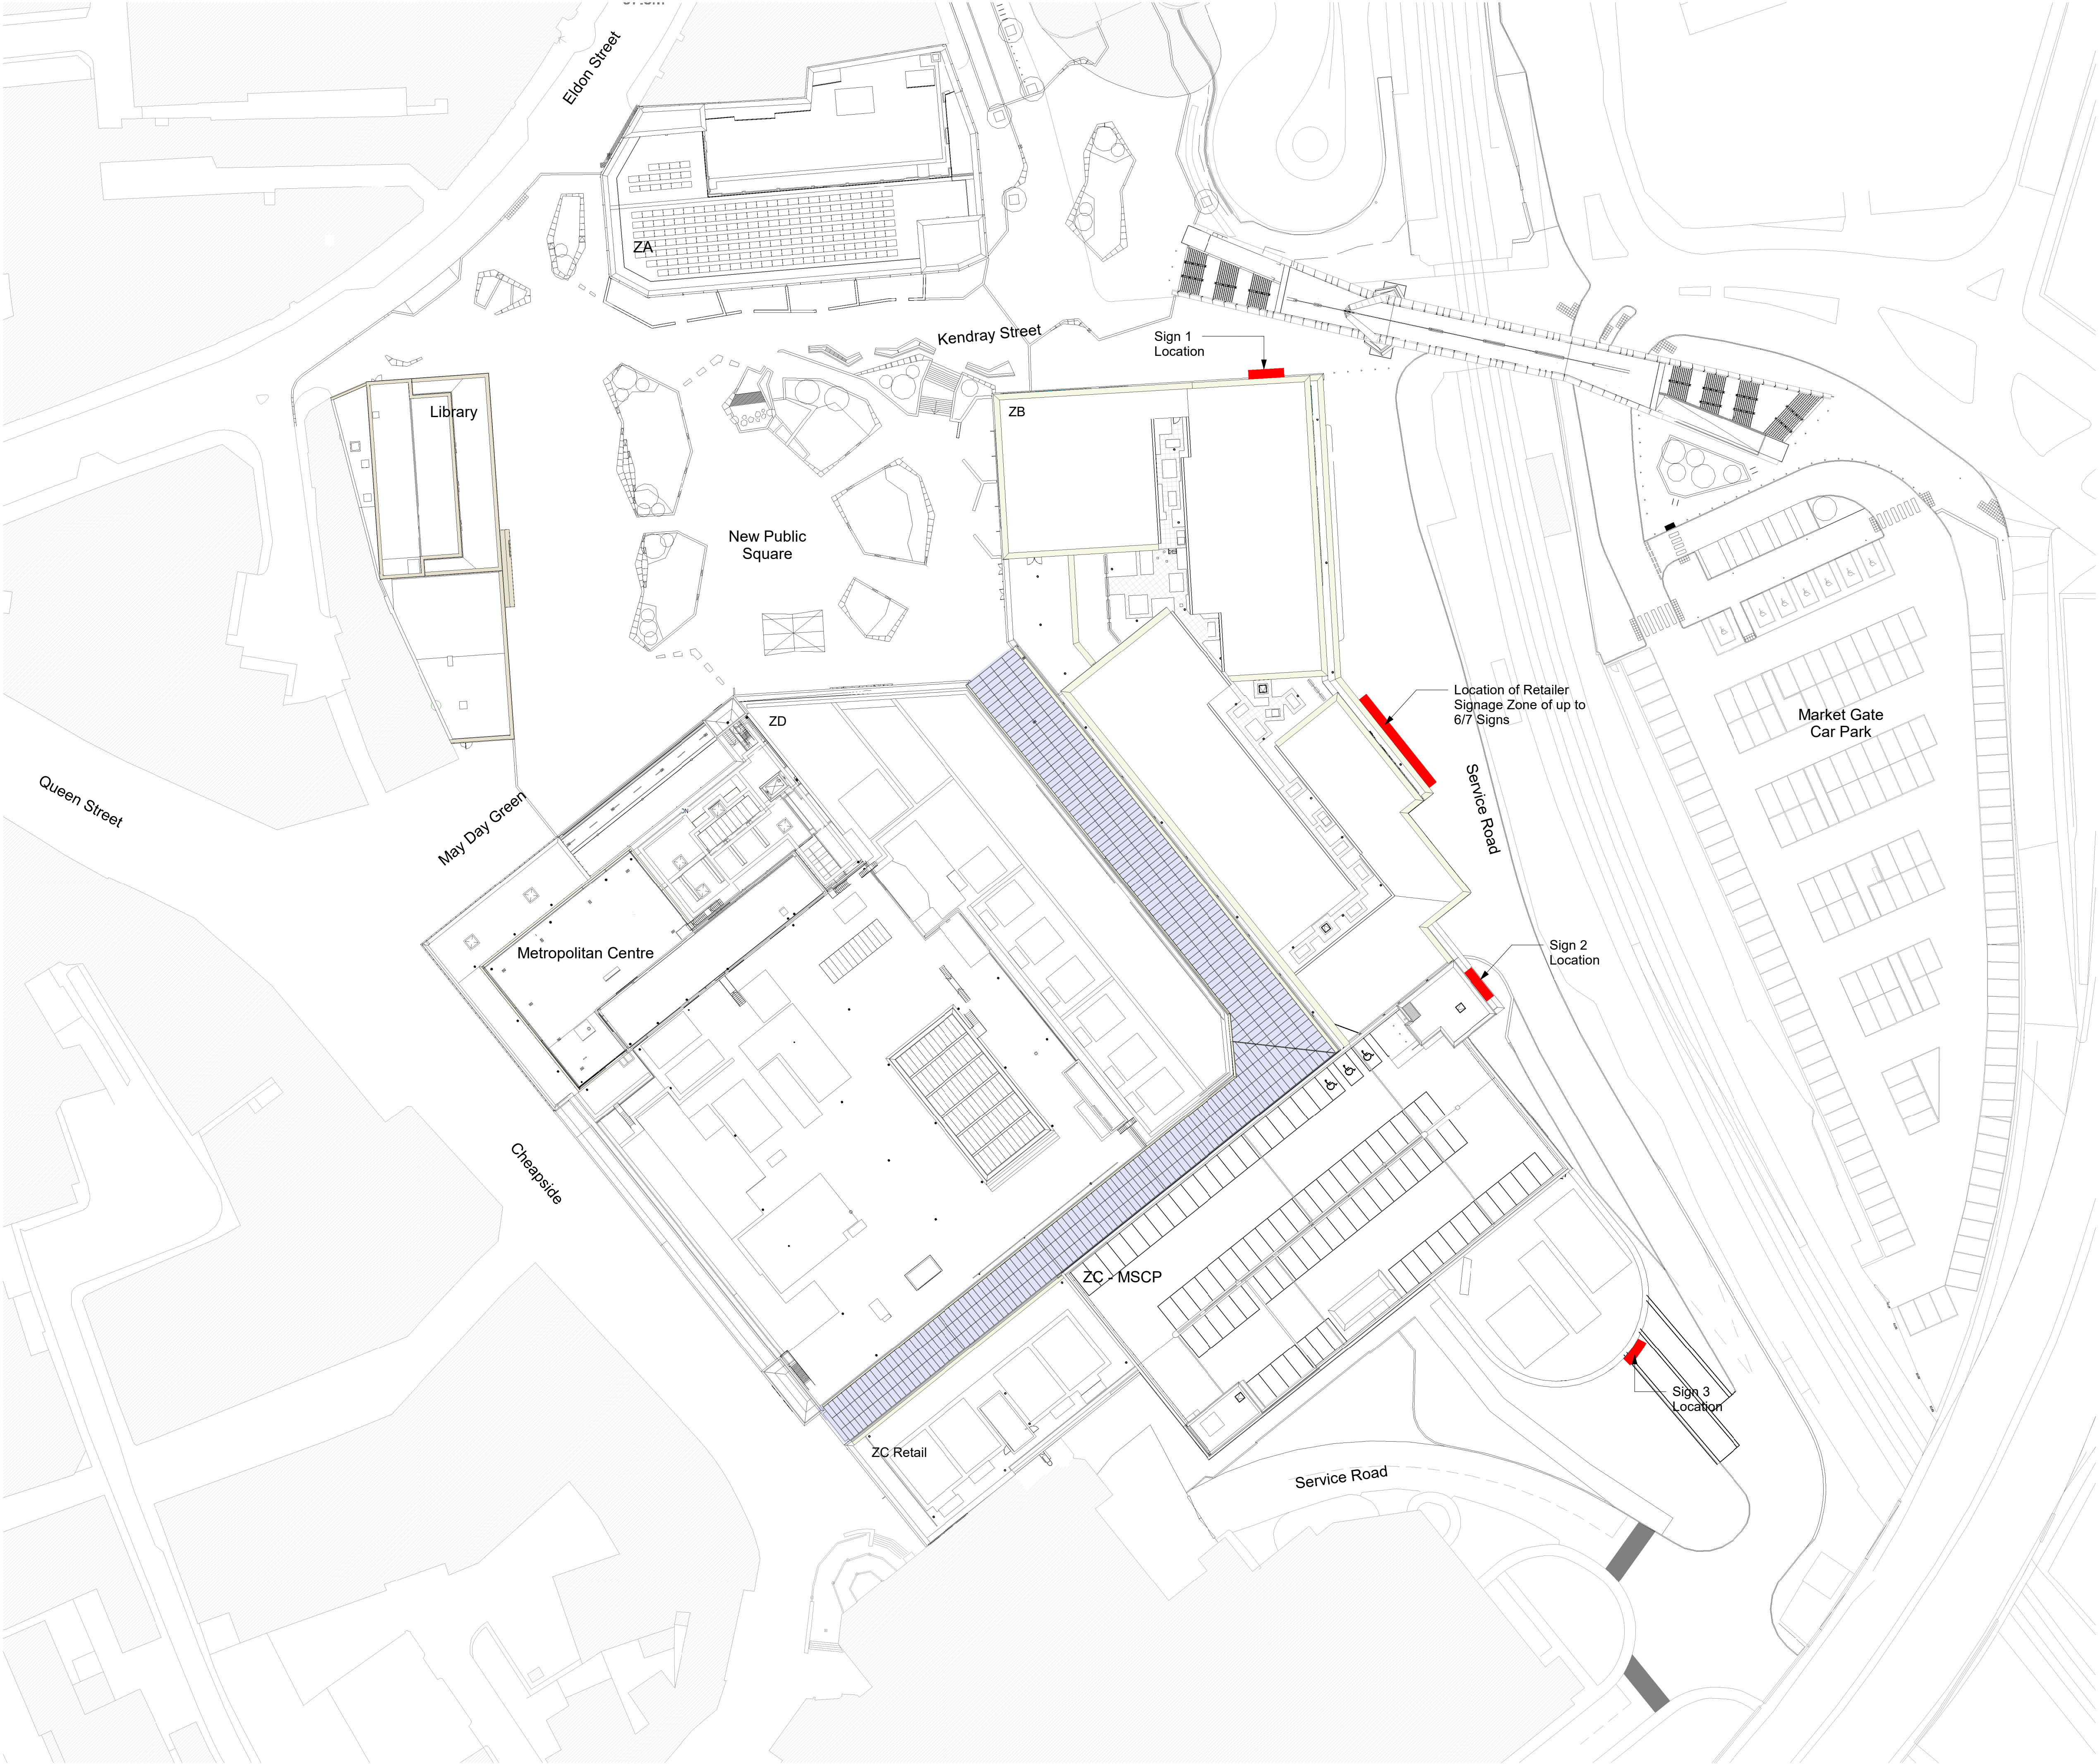

Notes:

- This drawing is copyright.
- Do not scale dimensions from this drawing.
- This drawing is to be read in conjunction with all other relevant drawings.
- All discrepancies on this drawing are to be reported to the architect.
- Do not modify any element of this drawing.
- Use drawing only for purpose(s) issued.

North Sign / Key Plan

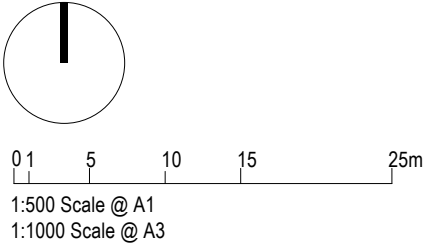

The following external model files are included within this drawing:

■ Location of Proposed Signage

P03	08/06/21	Planning Issue	EA	MR
P02	26/05/21	Planning Issue	EA	MR
P01	21/05/21	First Issue	EA	MR
Rev	Date	Revision Notes	Dn	Rv

Client:
Barnsley Metropolitan
Borough Council

BI

Intelligence
Buildings
Infrastructure

www.ibigroup.com

Project
The Glass Works, Barnsley

Drawing Title
Site Plan - Building Signage Location Plan

Job Number 50727	Drawing Originated Date 21/05/2021	PAS 1192 Status Code S2
Scale@A1/A3 1 : 500/1000	Purpose Planning	
Drawing Number BGW2-IBI-XX-RF-SP-A-G700-0015	Revision P0 3	