




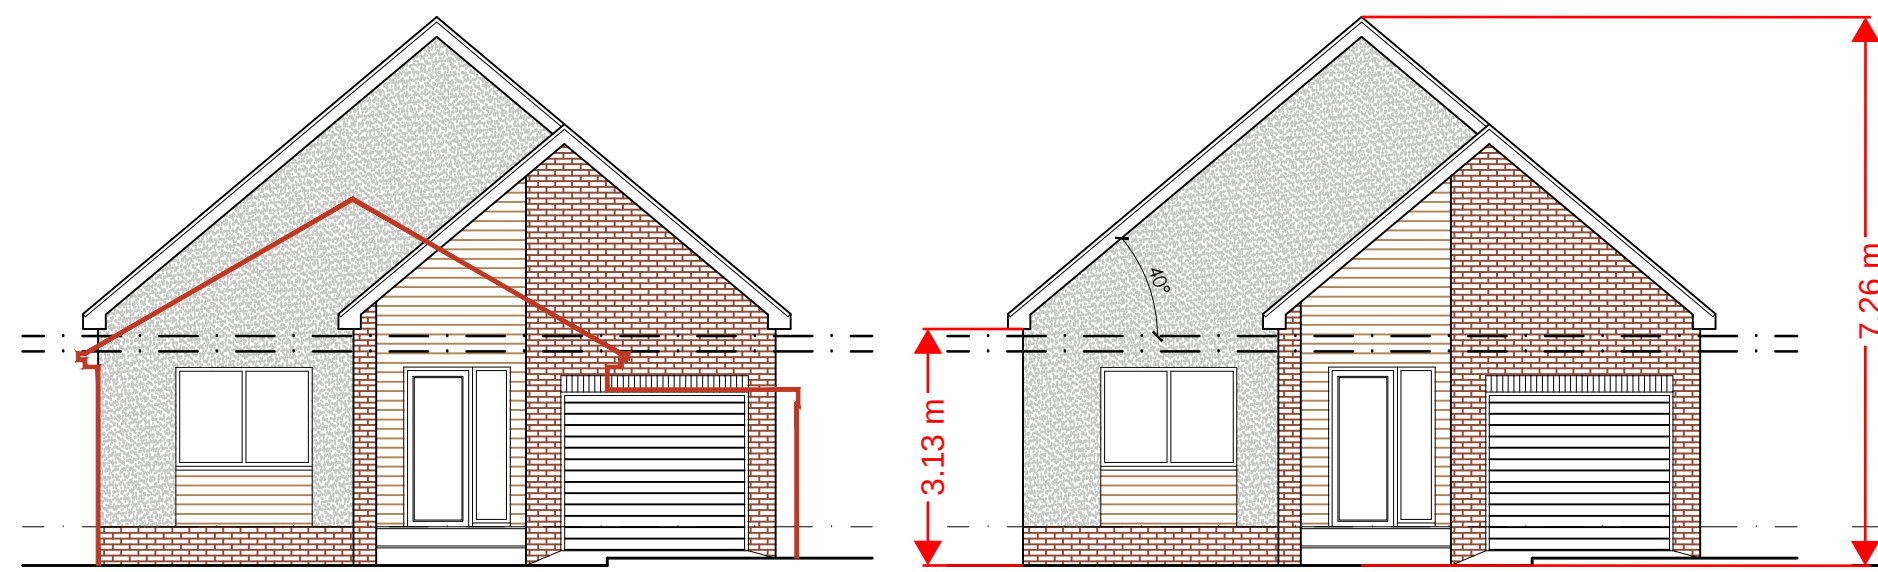


**PROPOSED
FRONT ELEVATION**
SCALE 1:100

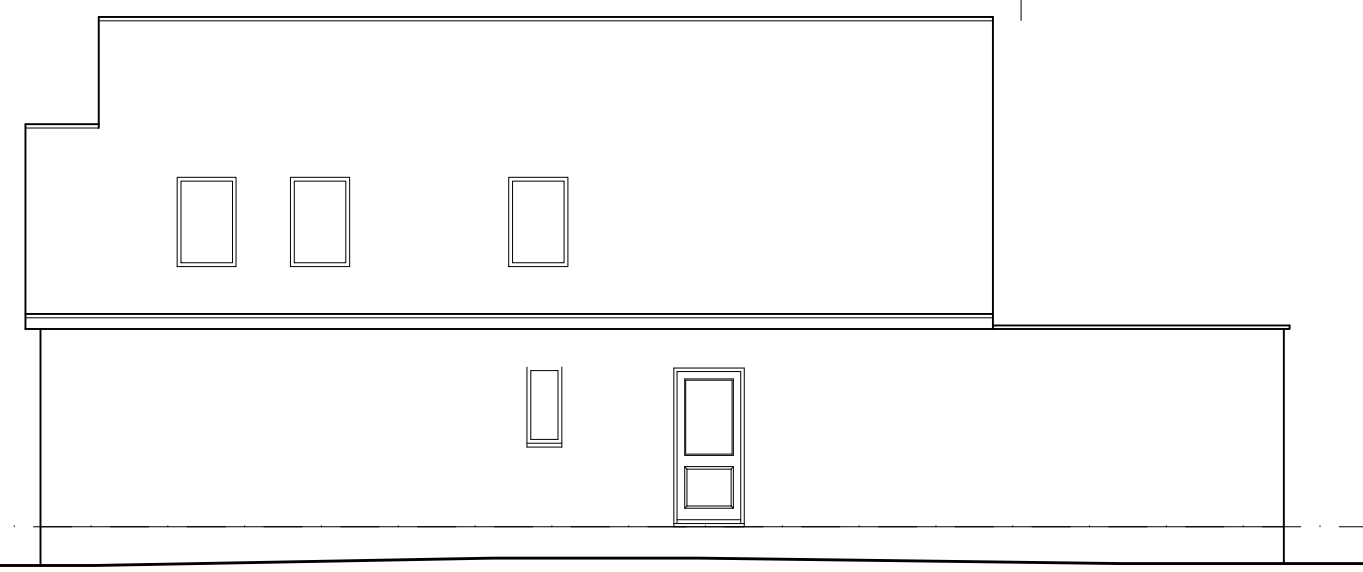


**PROPOSED
SIDE ELEVATION**
SCALE 1:100

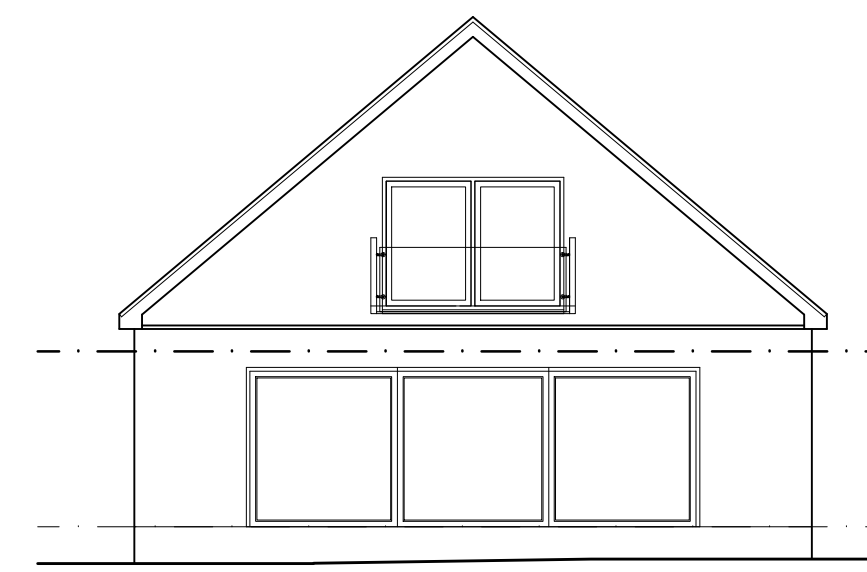


**PROPOSED
REAR ELEVATION**
SCALE 1:100

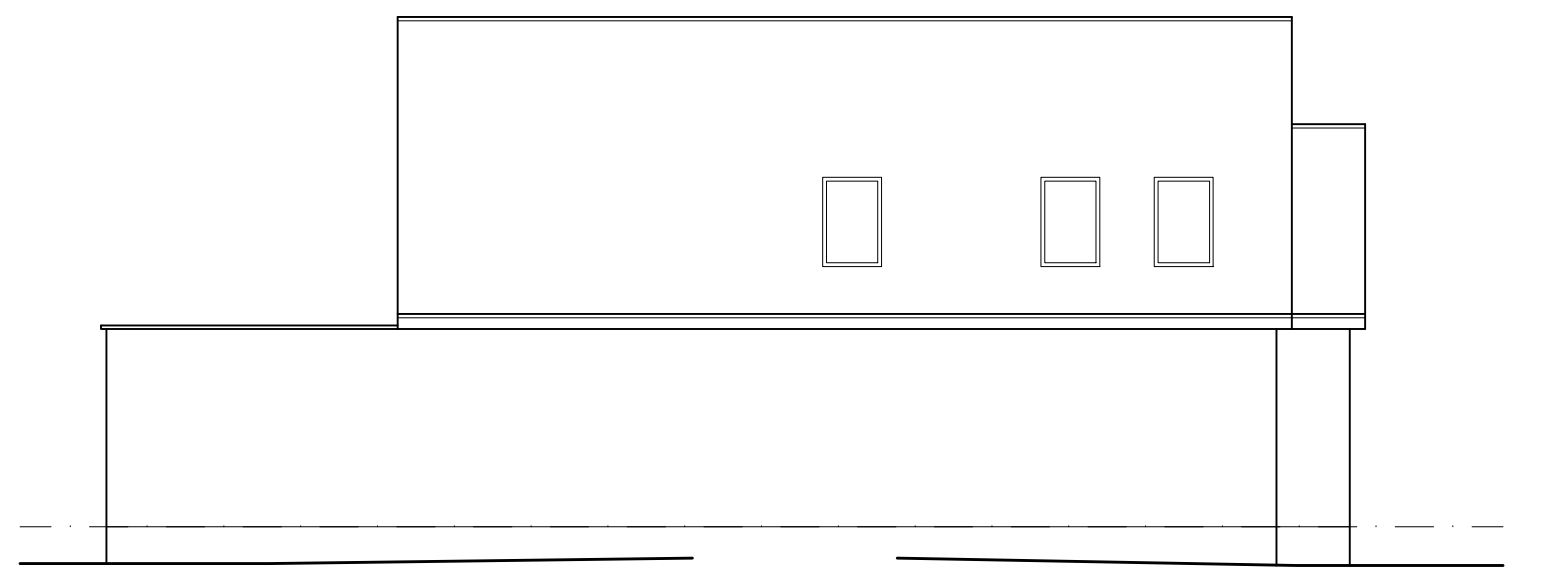


**PROPOSED
SIDE ELEVATION**
SCALE 1:100

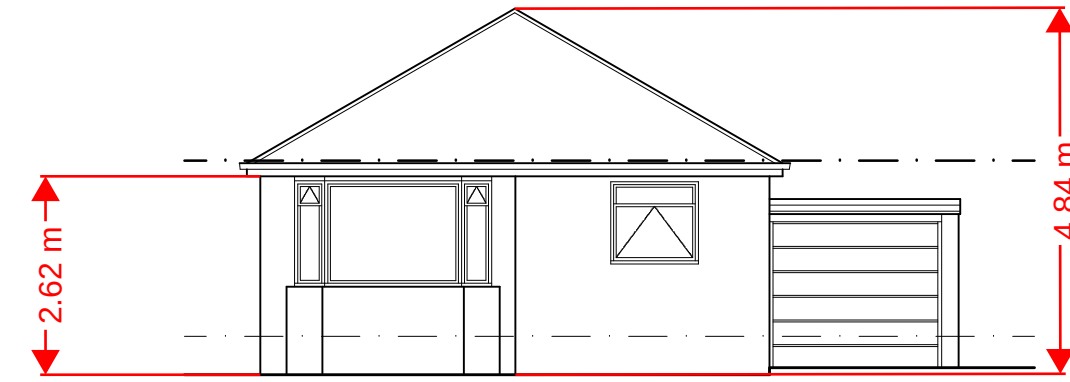


**EXISTING
FRONT ELEVATION**
SCALE 1:100

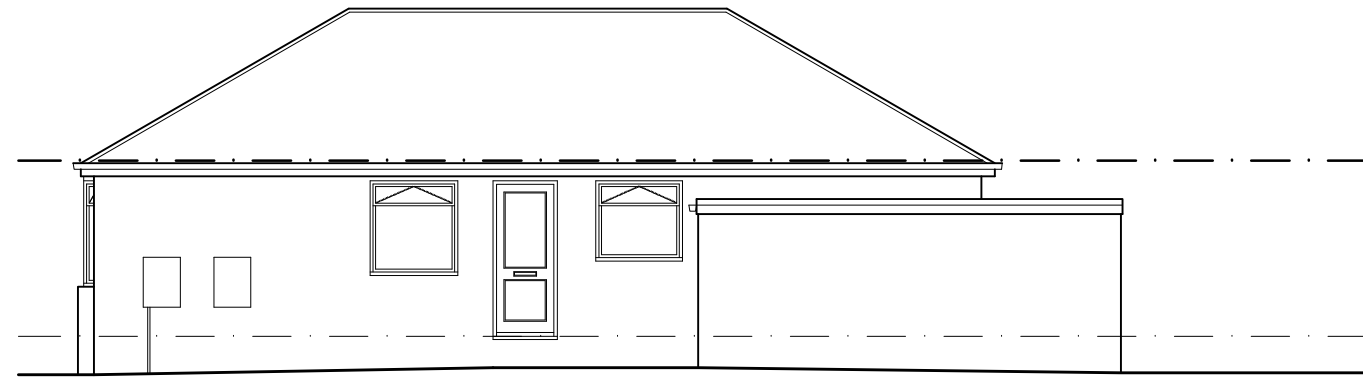


**EXISTING
SIDE ELEVATION**
SCALE 1:100

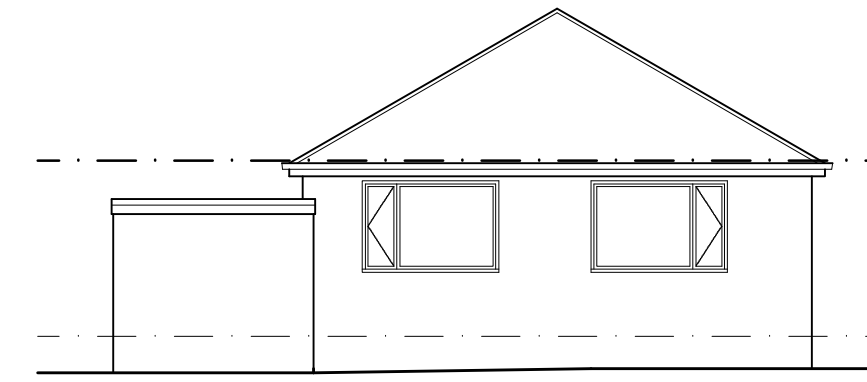


**EXISTING
REAR ELEVATION**
SCALE 1:100

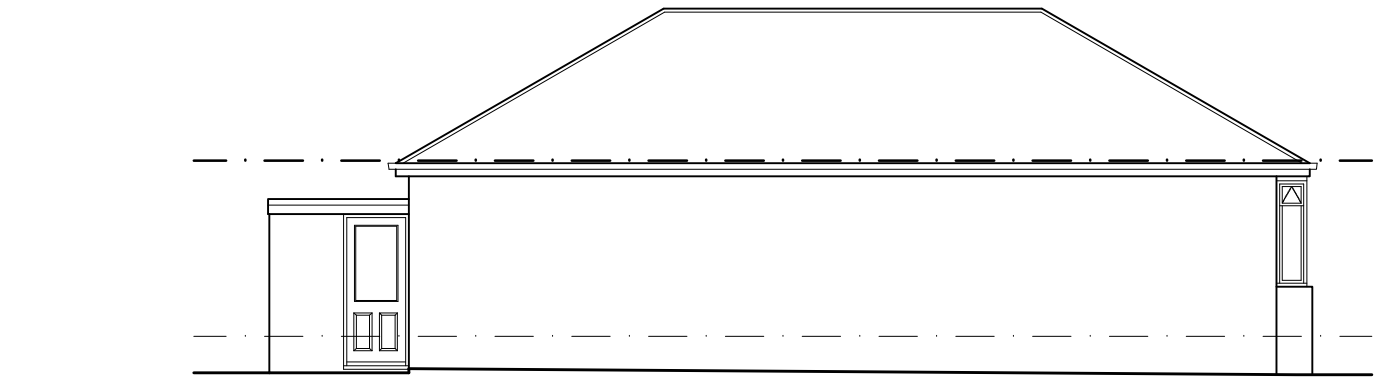


**EXISTING
SIDE ELEVATION**
SCALE 1:100

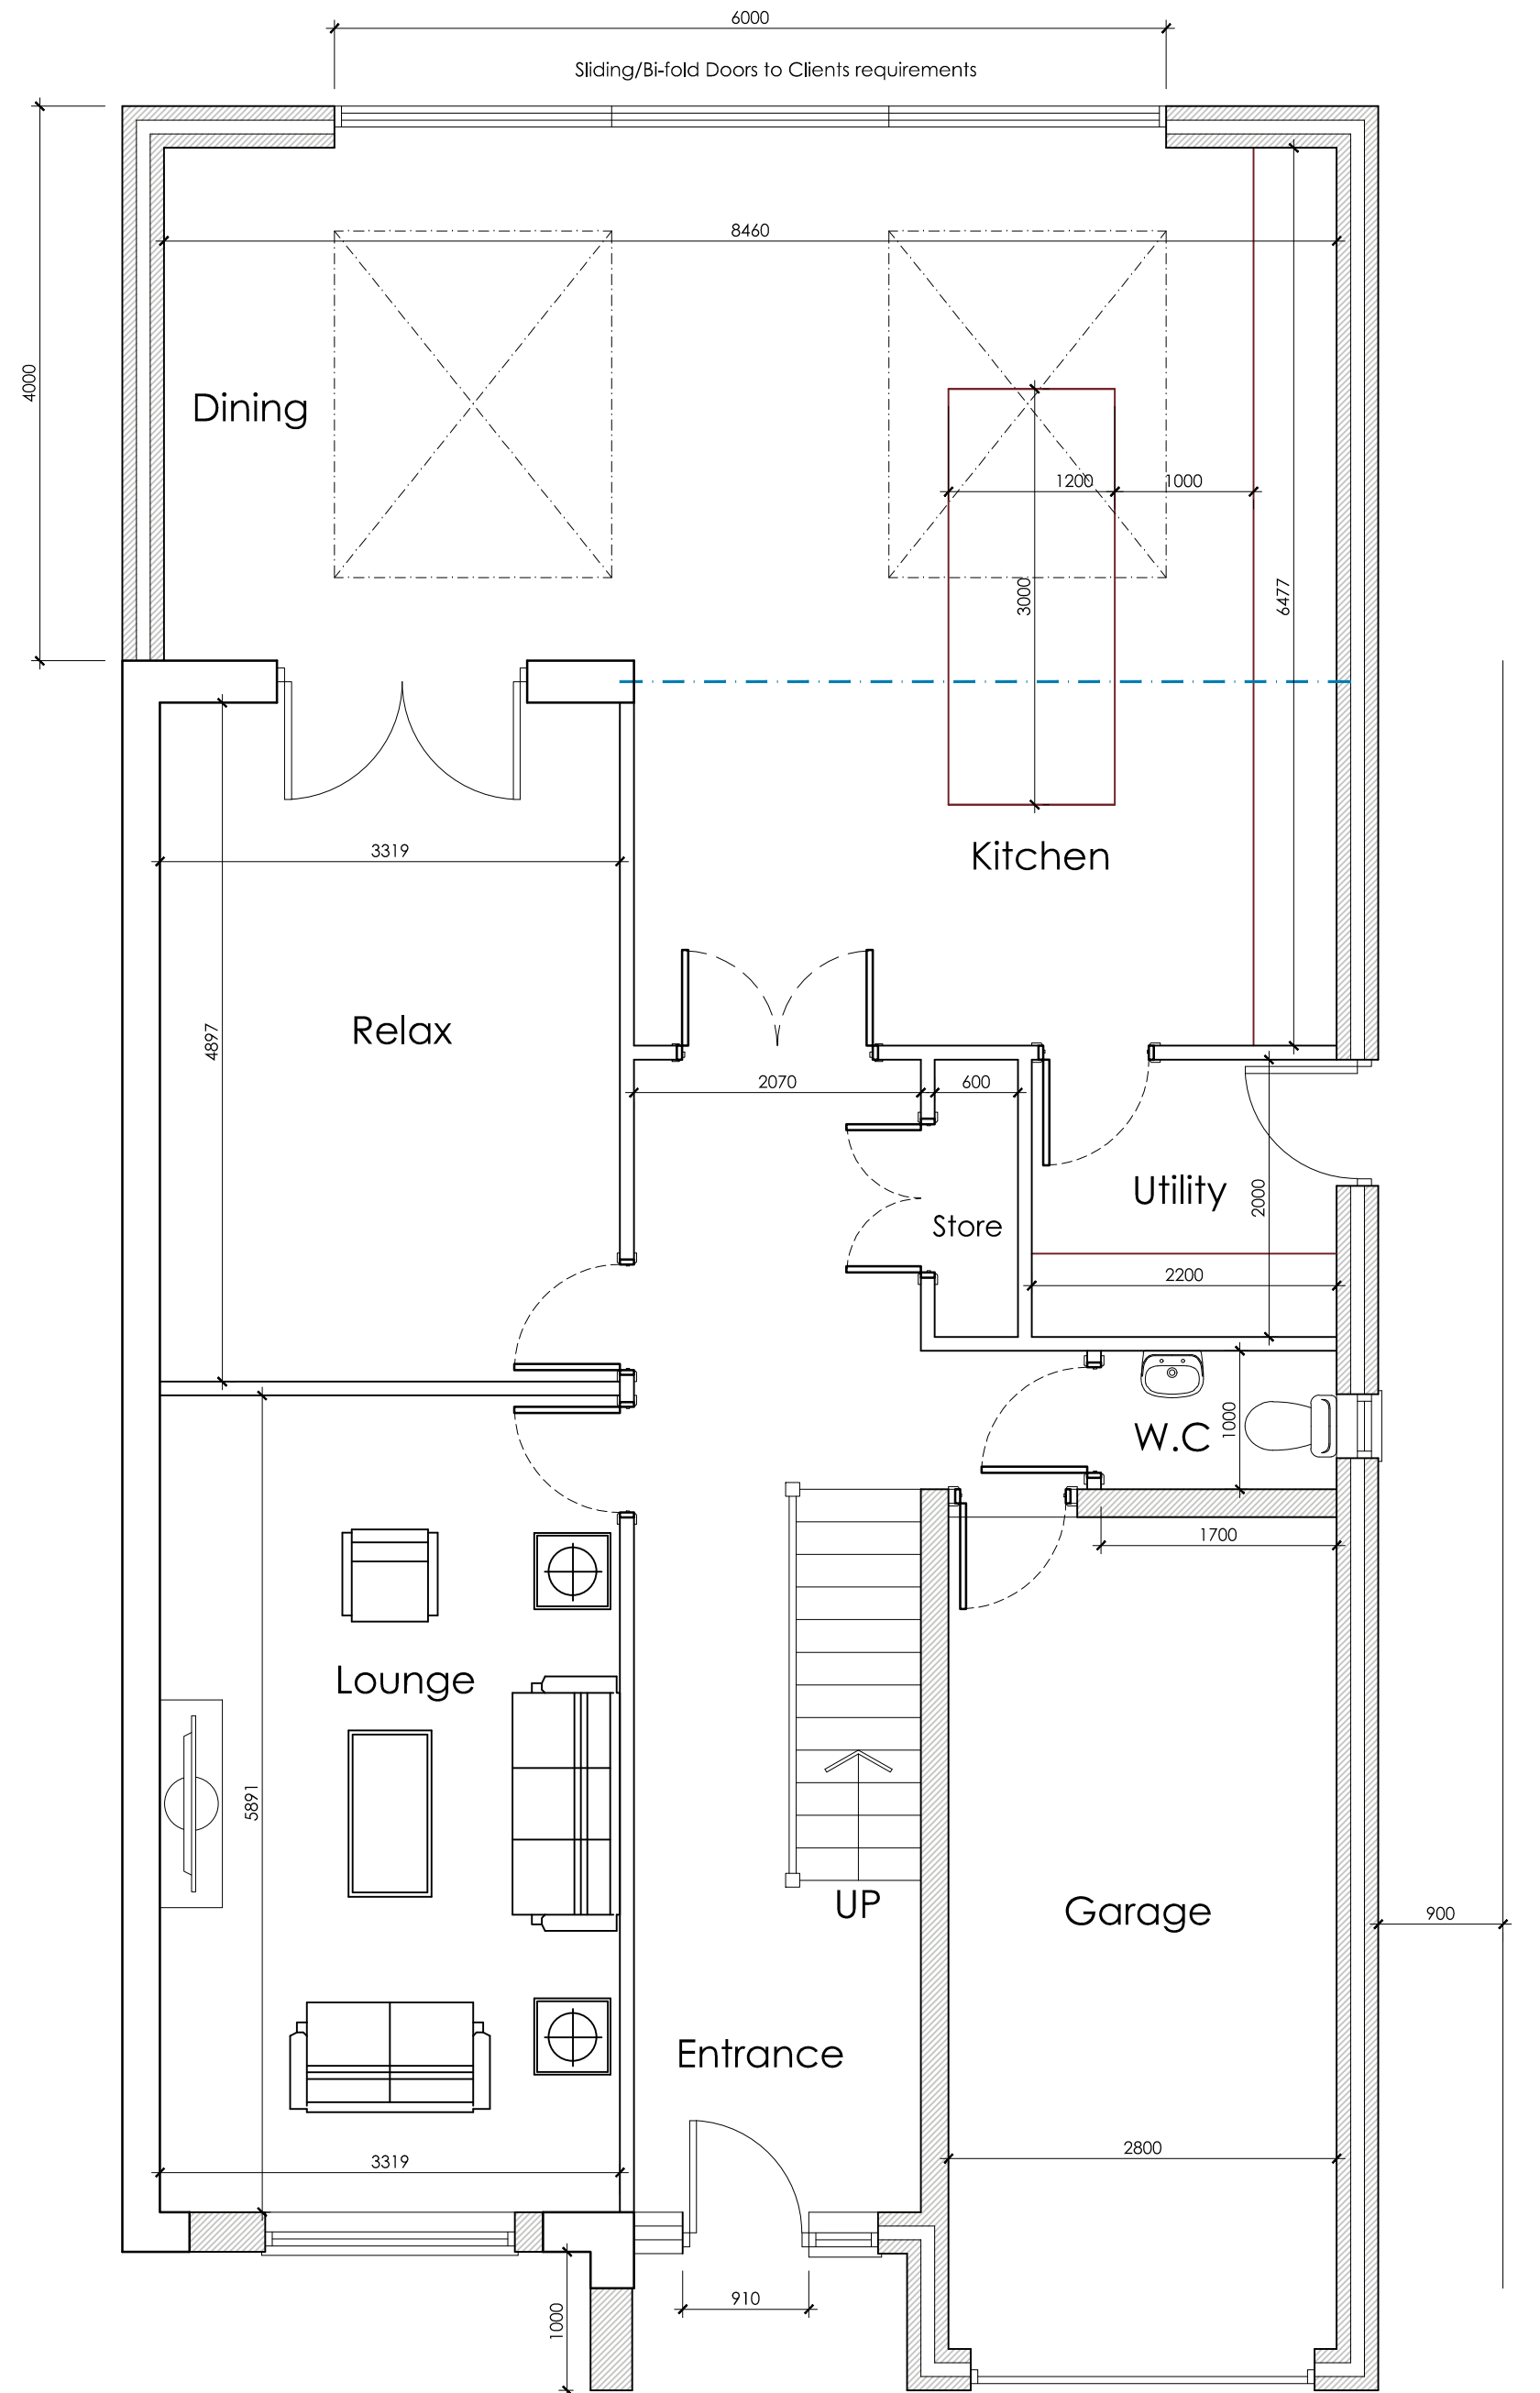

**PROPOSED GROUND
FLOOR PLAN**
SCALE 1:50

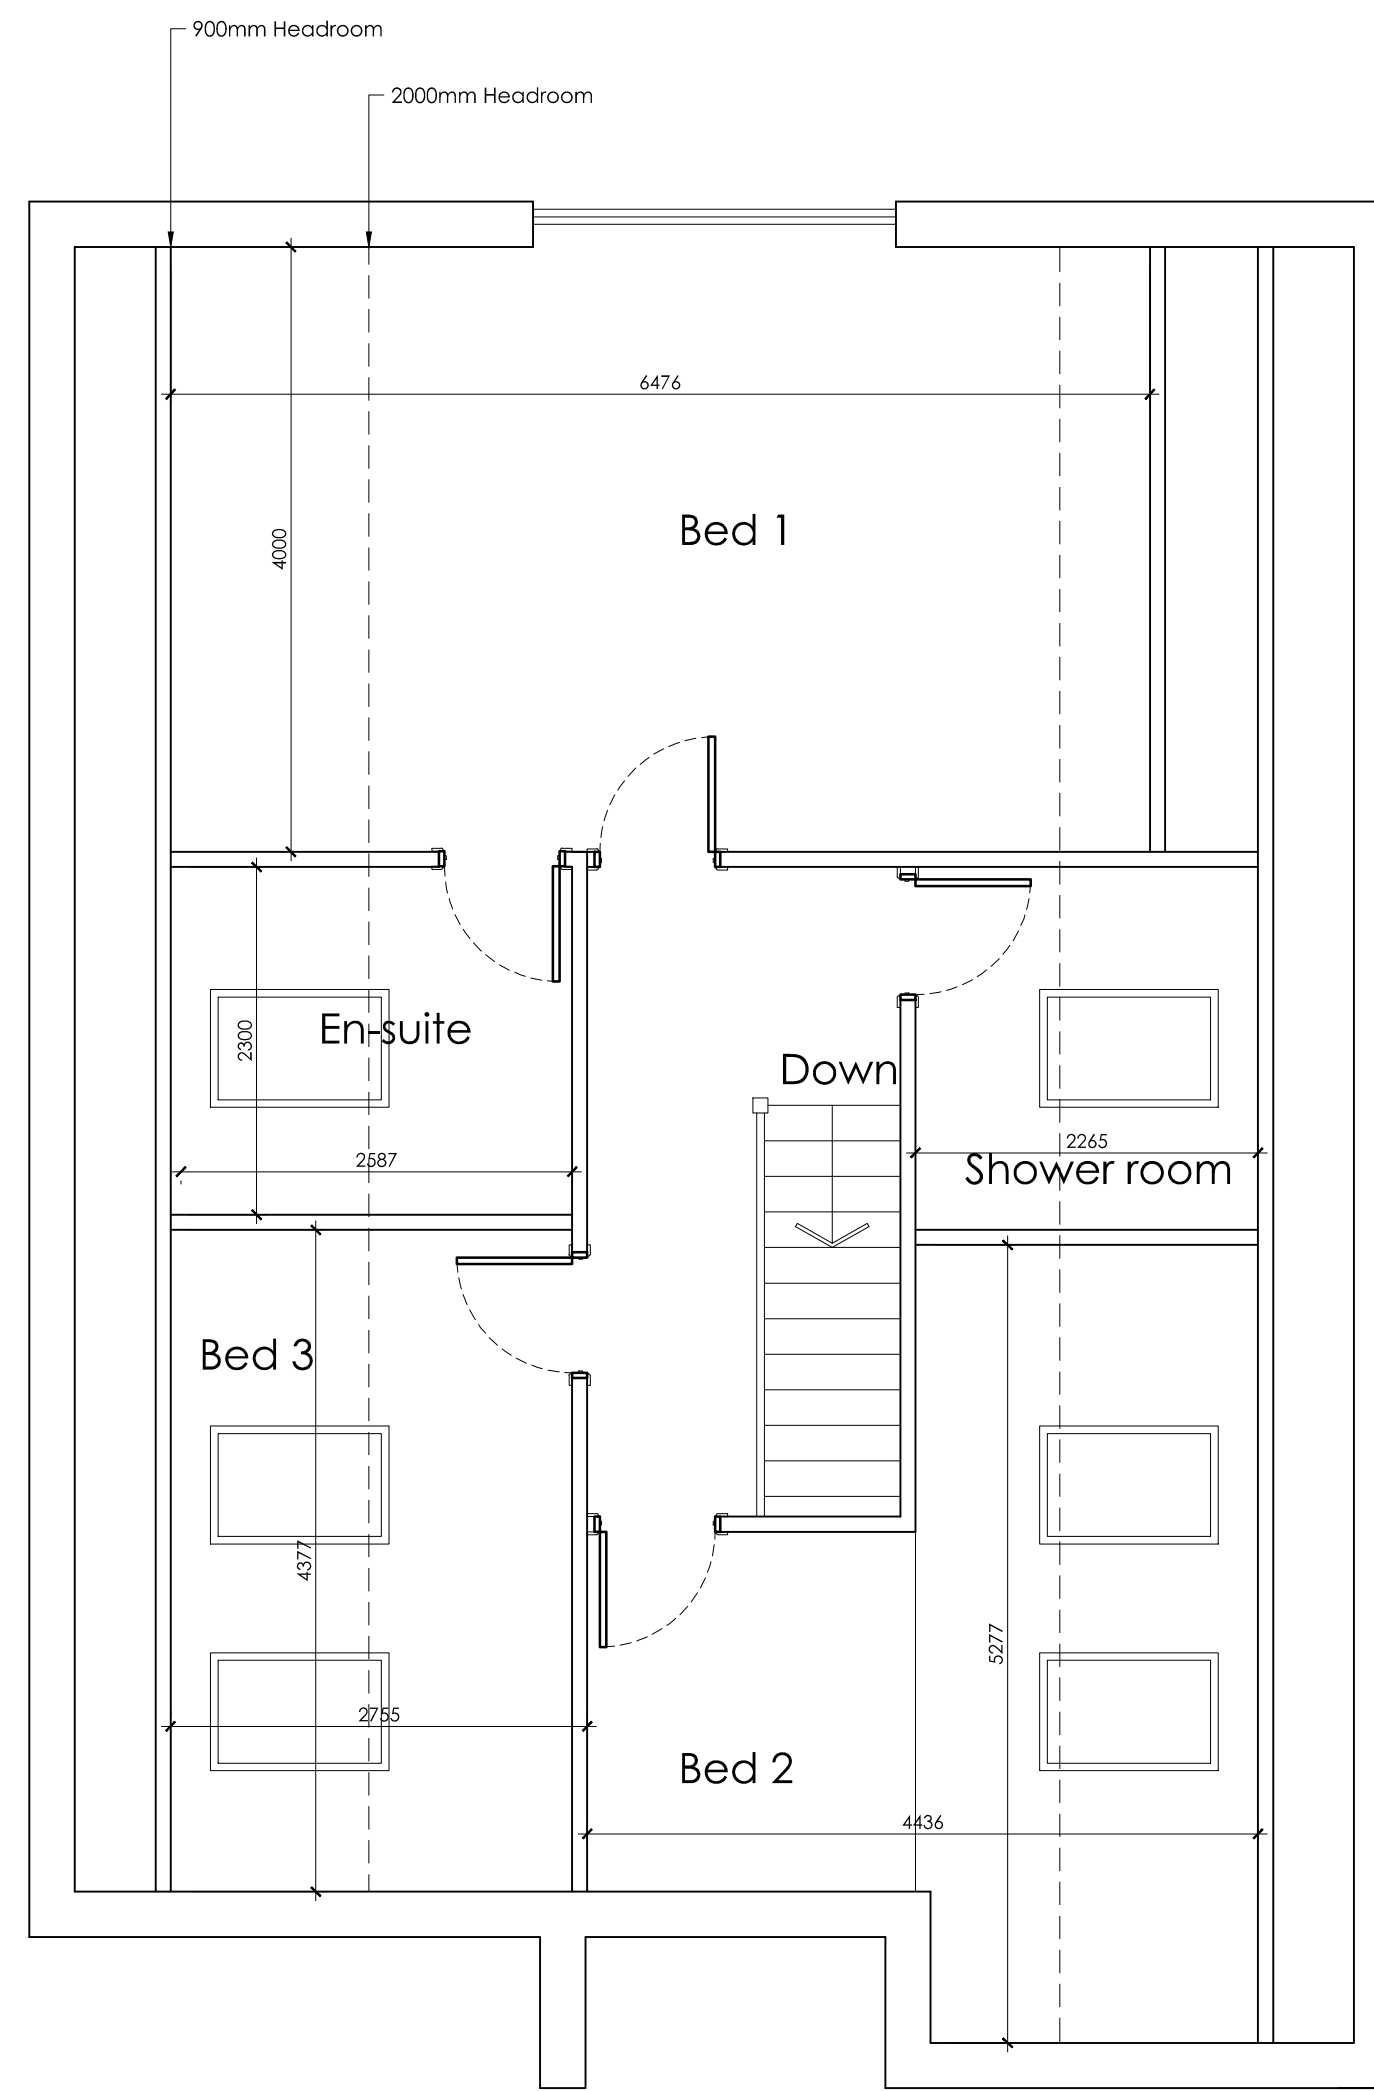

**PROPOSED FIRST
FLOOR PLAN**
SCALE 1:50

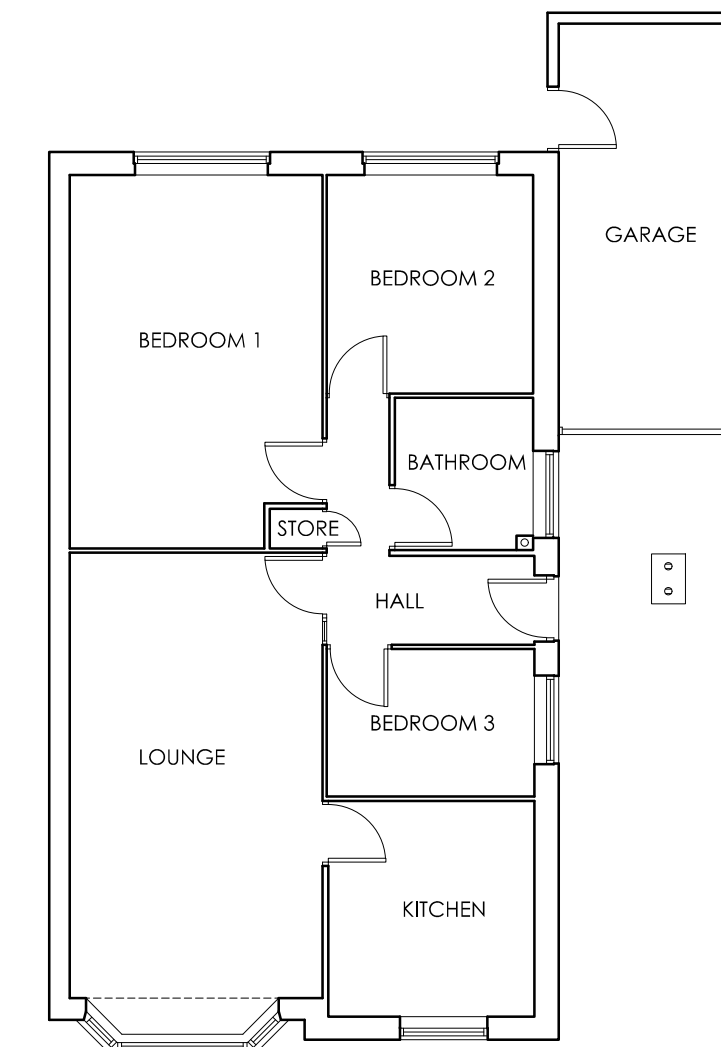


**EXISTING GROUND
FLOOR PLAN**
SCALE 1:100



BLOCK PLAN
SCALE 1:500



LOCATION PLAN
SCALE 1:1250

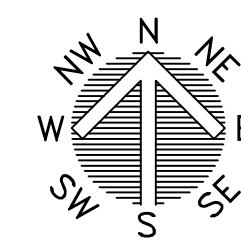

OFFICE ONE,
34 VICTORIA ROAD,
BARNLEY,
S70 2BU

Phone: 01226 208482

Email: info@whiteaguspартnership.co.uk
Web: www.whiteaguspартnership.co.uk

ARCHITECTURAL SERVICES

Project:
PROPOSED EXTENSION AT
26 HORSE CARR VIEW, ARDSLEY
BARNLEY, S71 5HF

Client:
AMY & DEAN

Drawing
Title:
PLANS AND ELEVATIONS

Date:
JAN 2021
Scale:
1:50 & 1:100 @ A1

Ref:
20-143

Dwg. No.
02
Rev.

Date

Suffix

Description

Date

Suffix

Description