




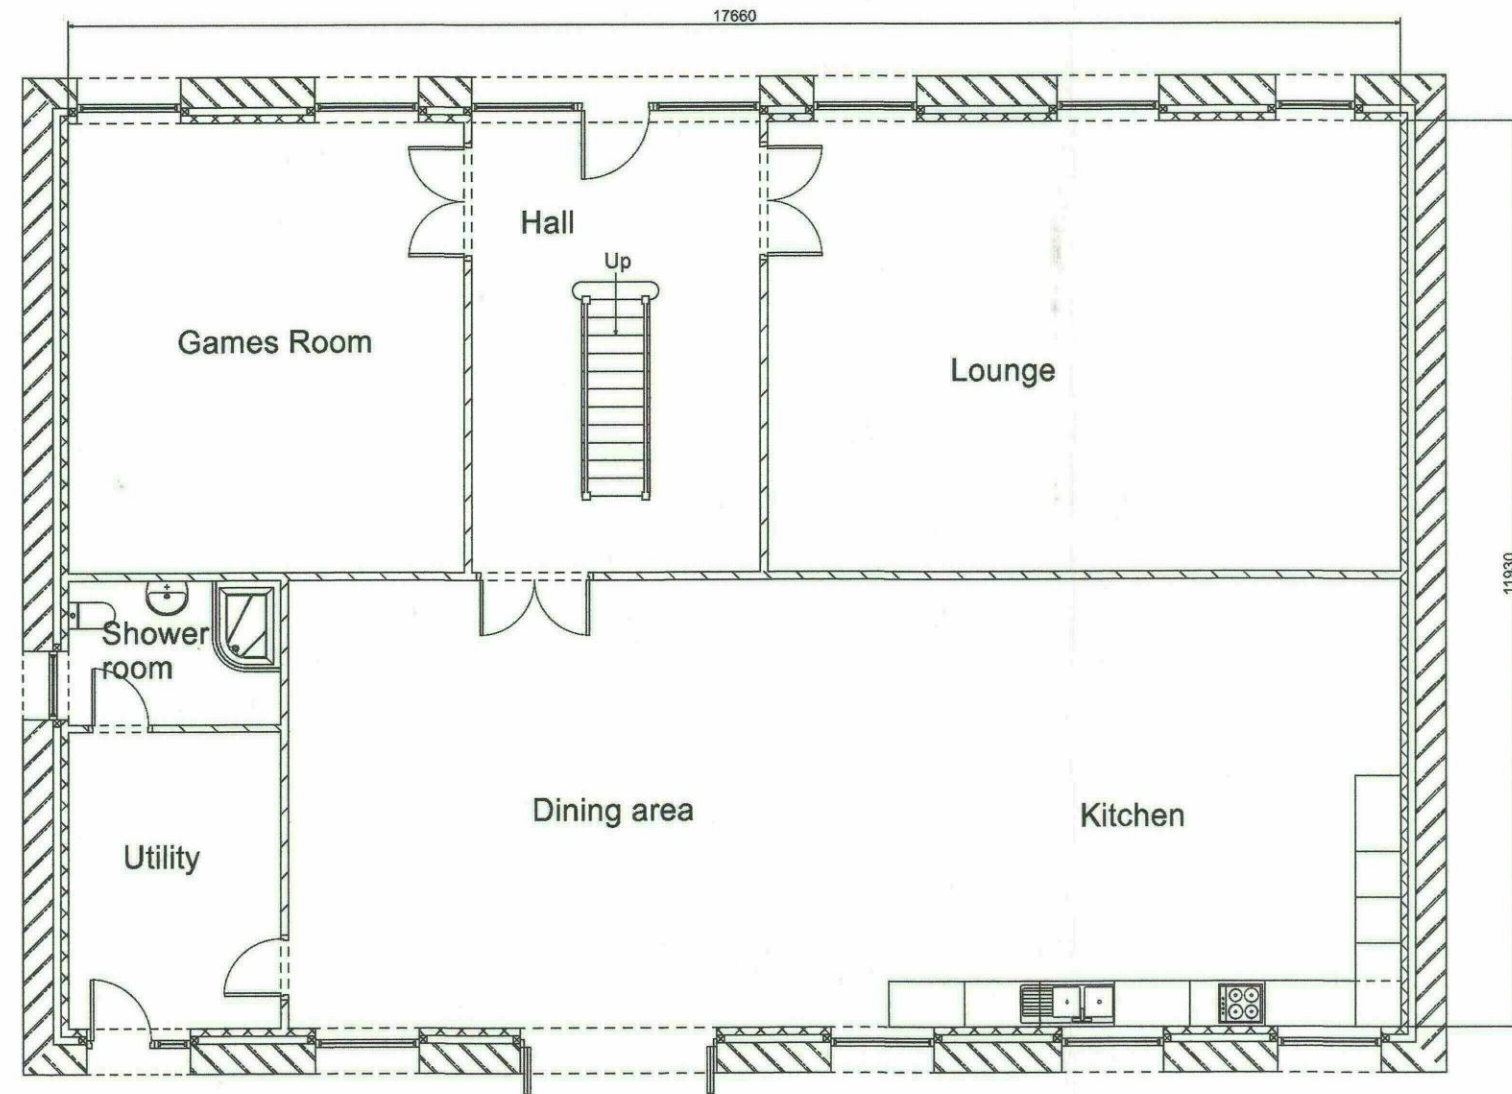


Proposed Ground Floor Plan

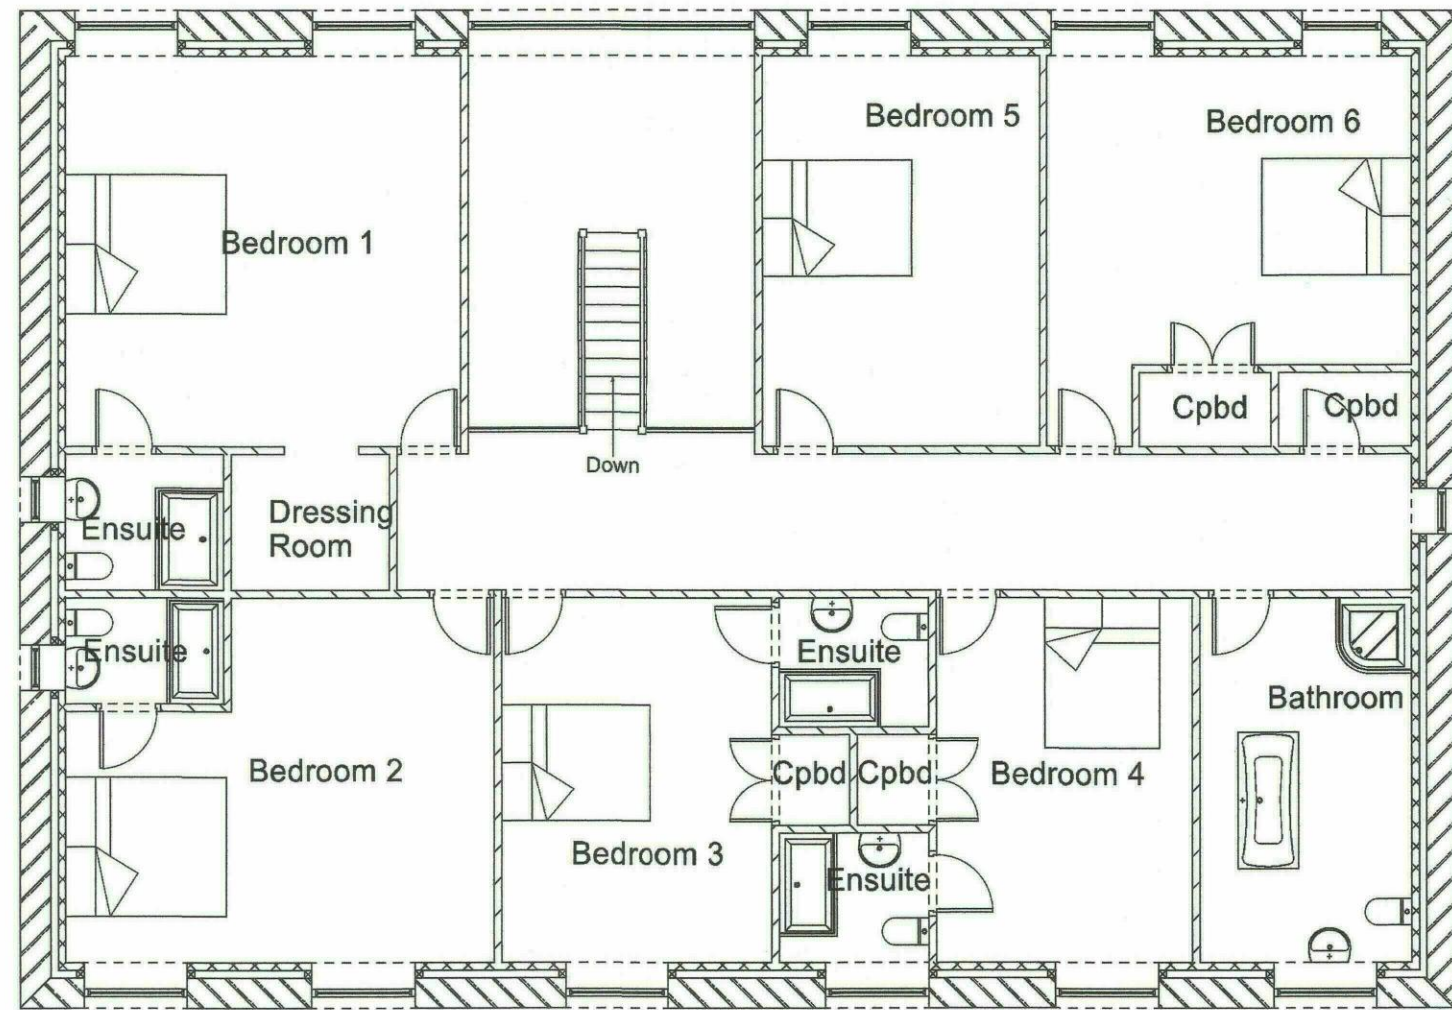


Proposed First Floor Plan

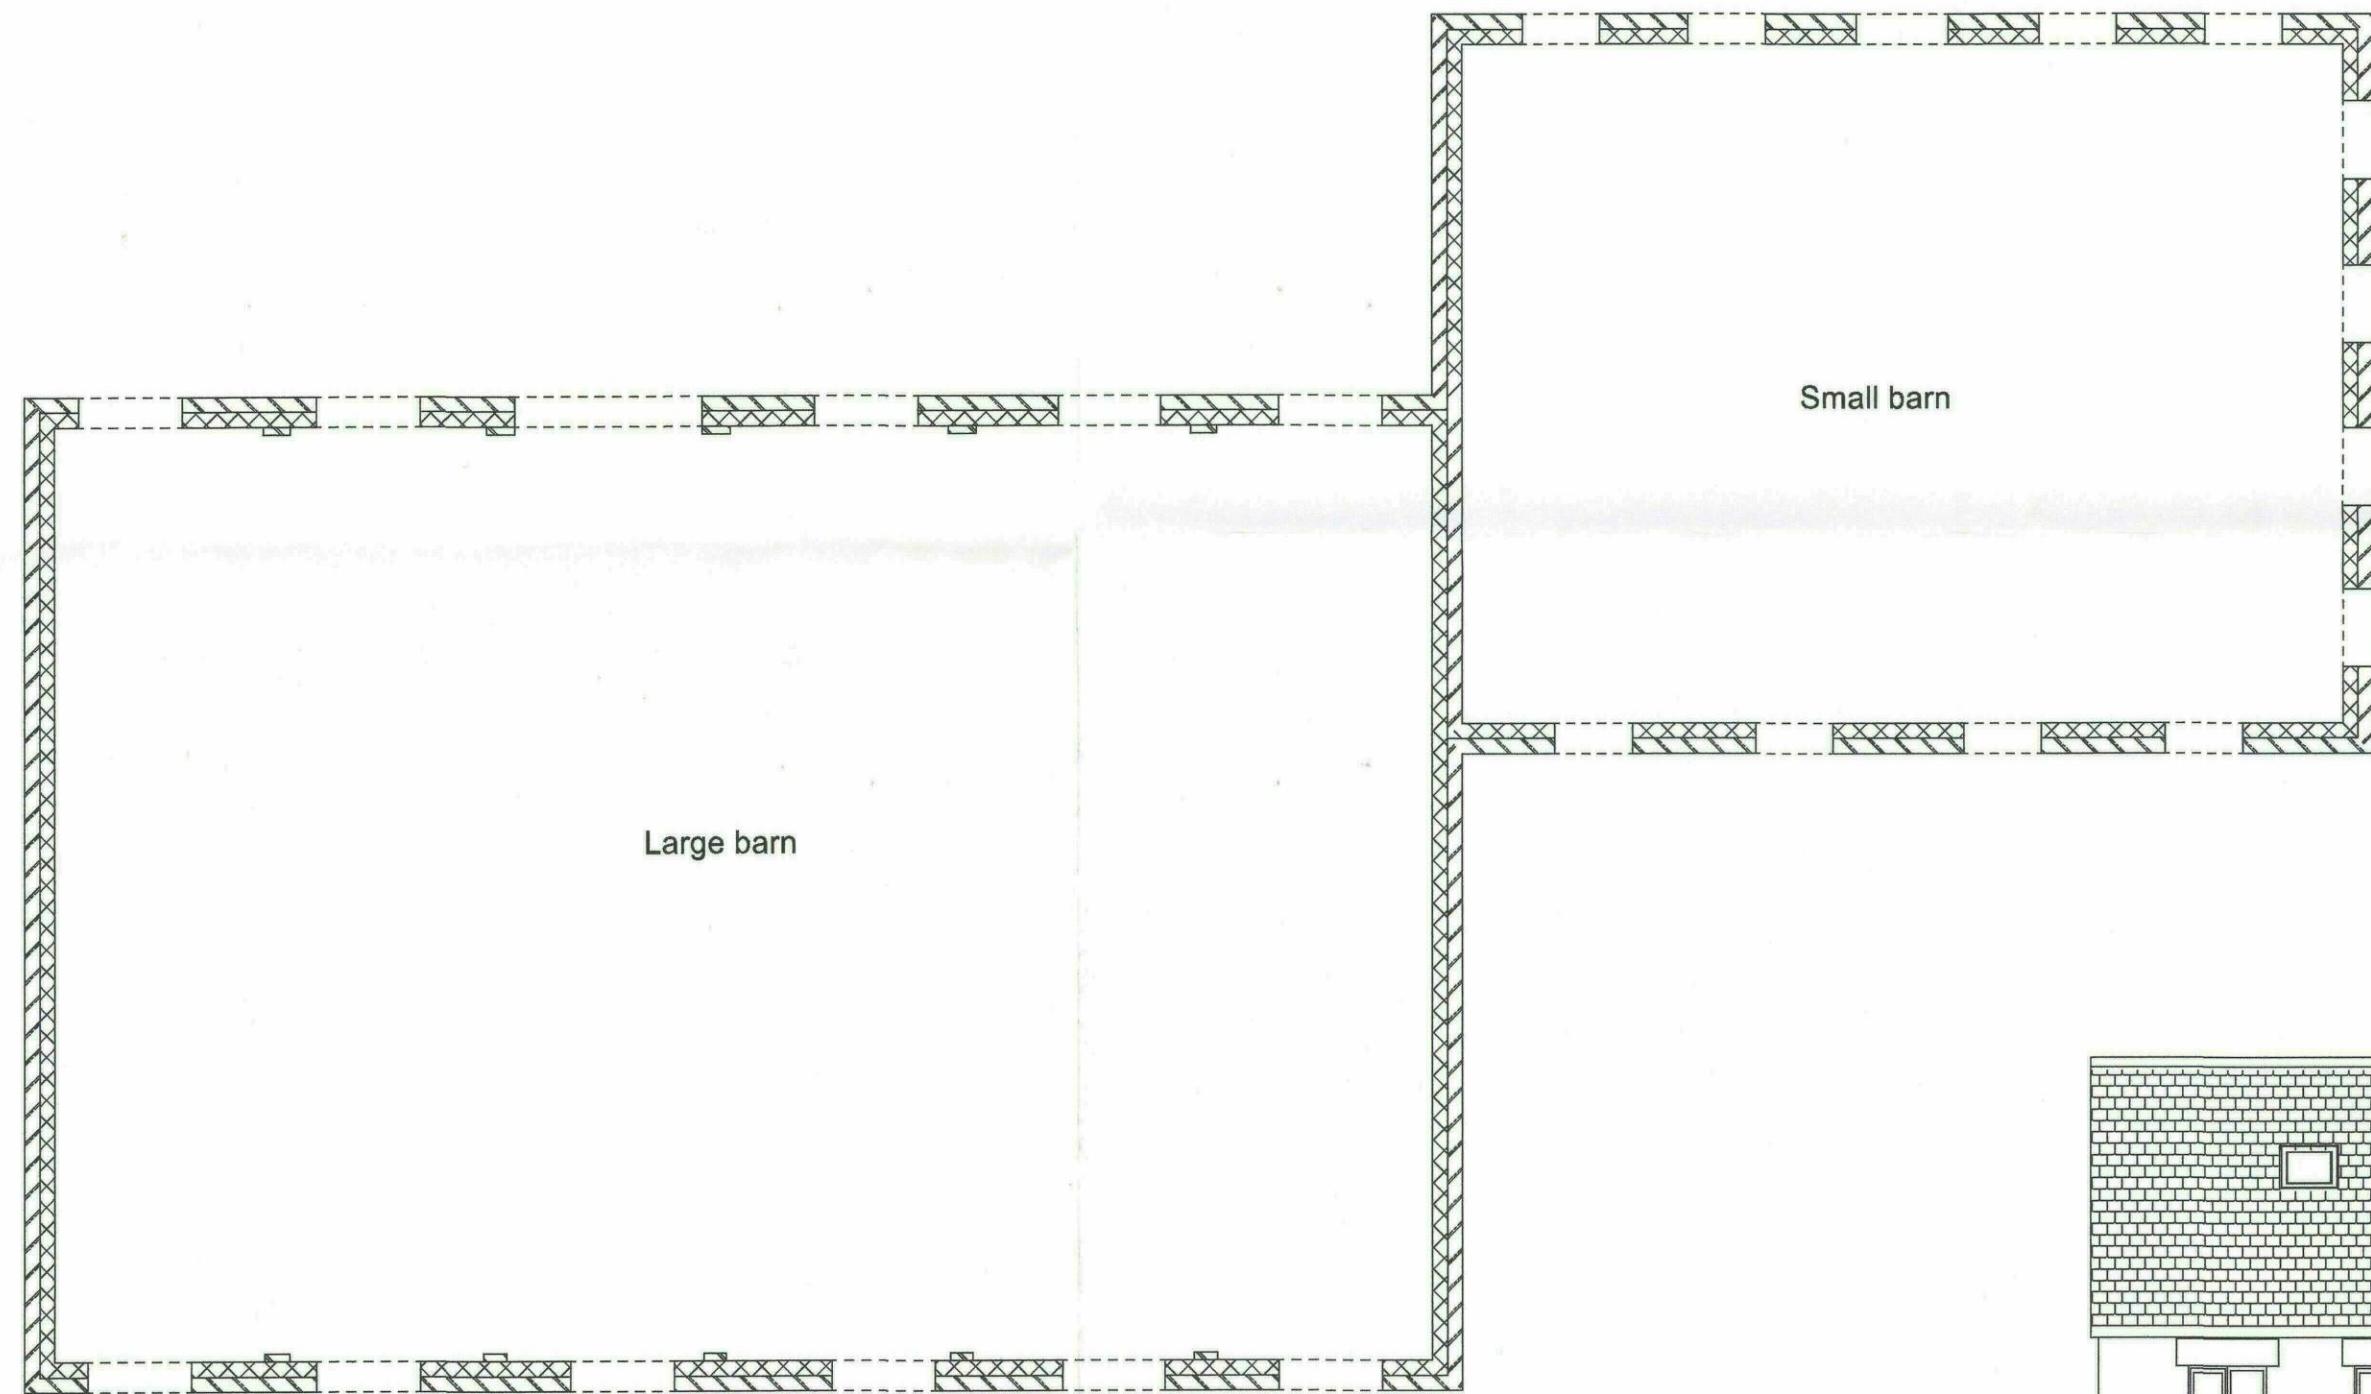


Existing Floor Plan

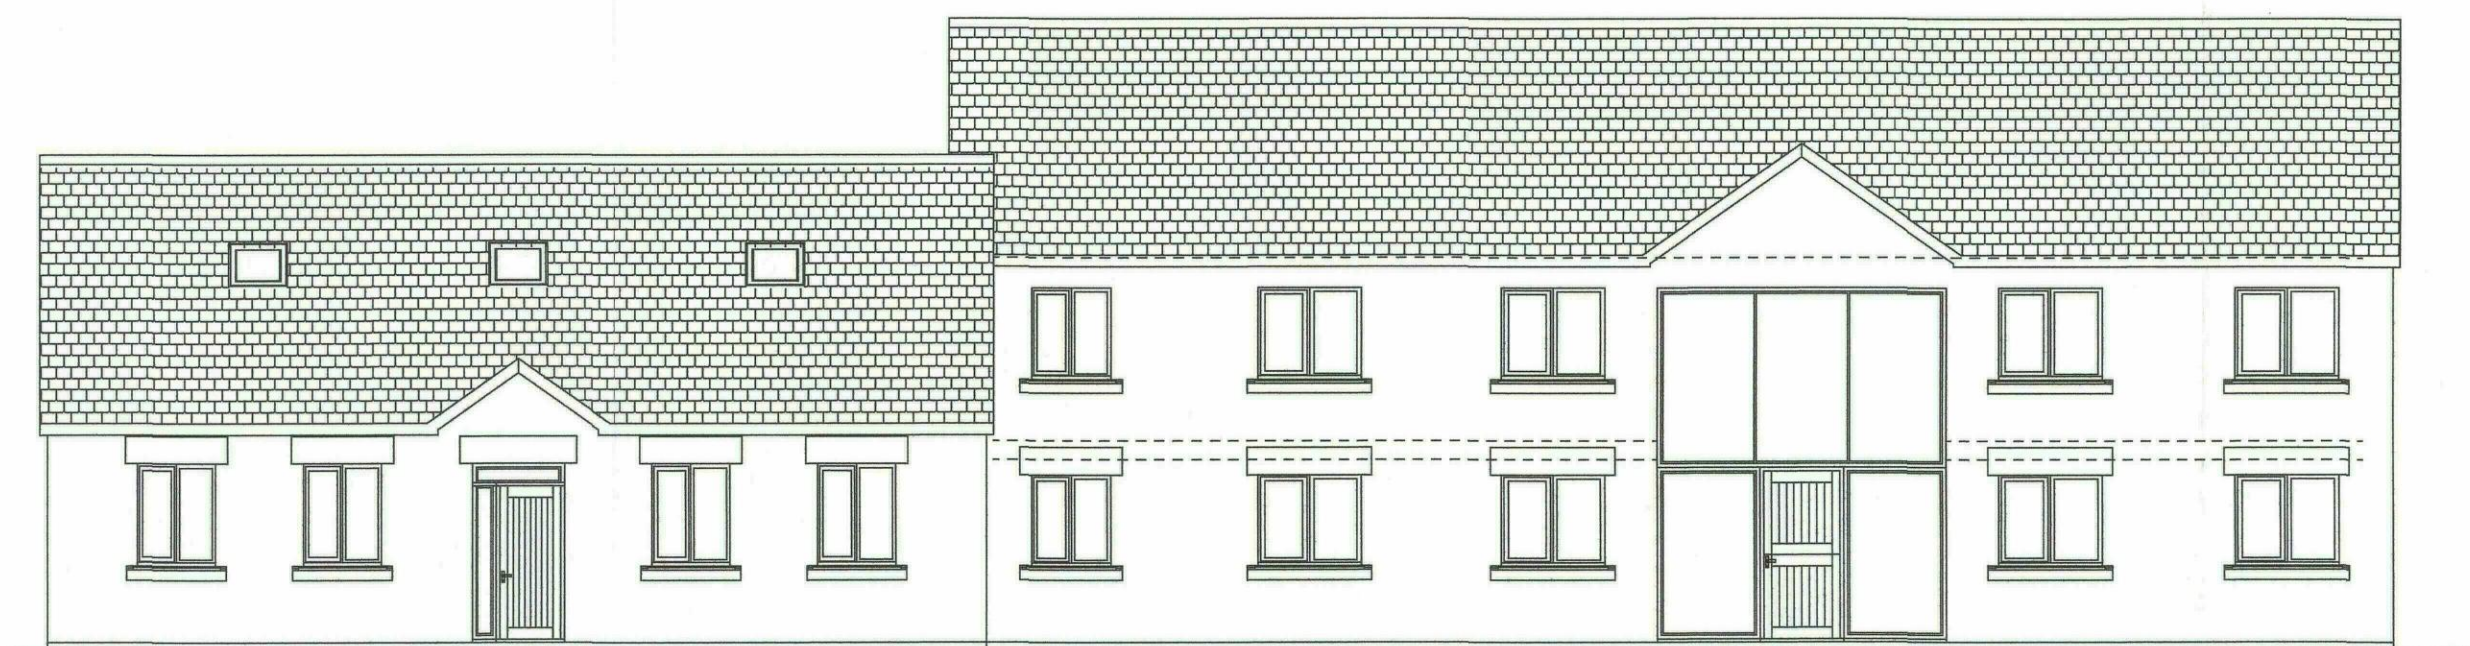

Proposed Front Elevation

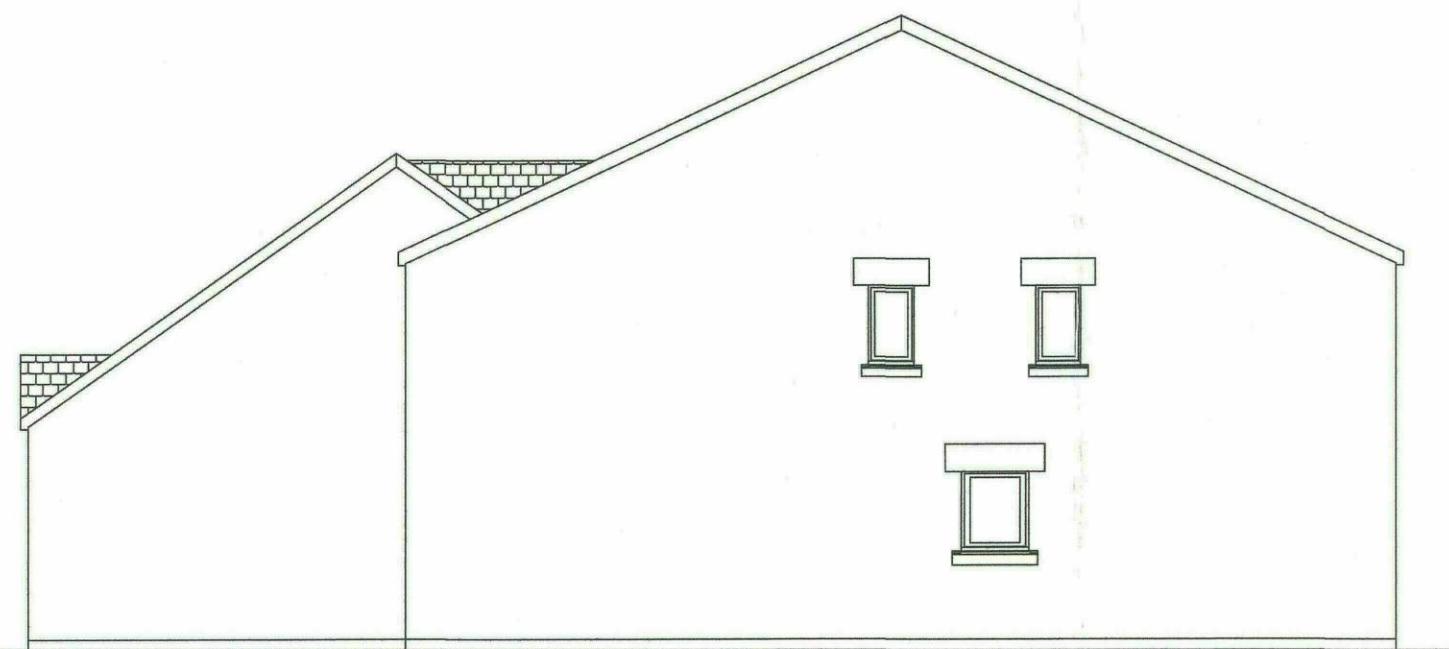

Proposed Side Elevation

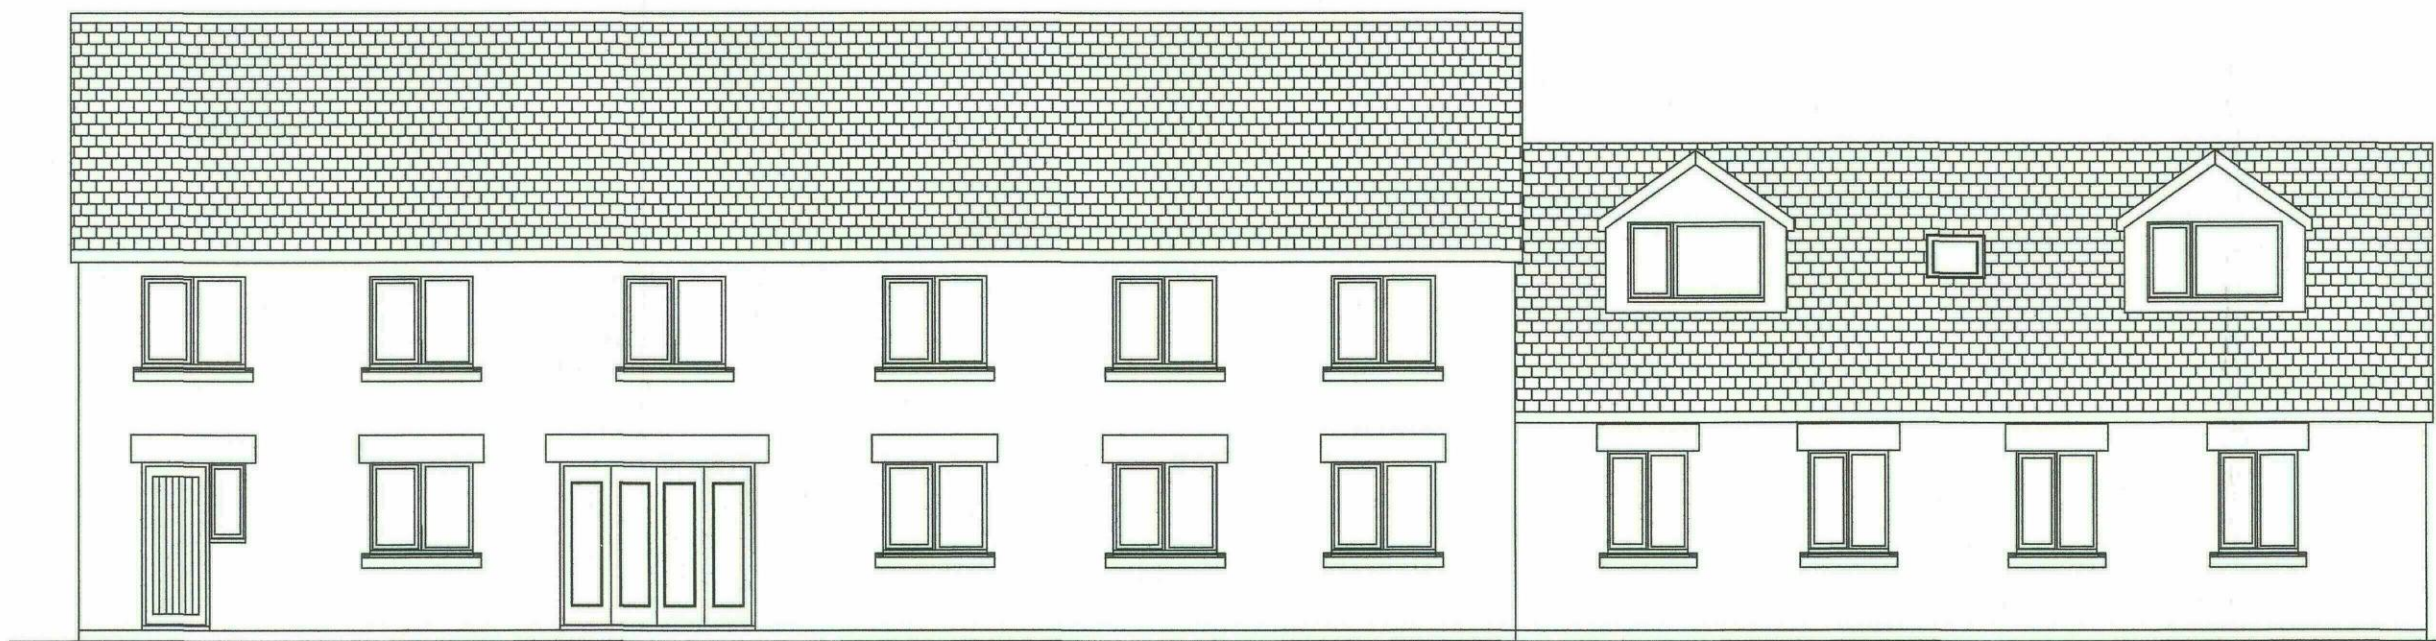

Proposed Rear Elevation

Notes

PAUL GLOVER
DESIGN SERVICES

Glover Building Management

Project
Barn Conversion To Form Dwelling
Bleachcroft Farm
Cudworth
Barnsley S72 8UX
Drawing Title
Planning Proposal-Large barn
Proposed floor plans and elevations
Client

Mr F Ayres

Drawing No.

PG 177-1

Date

March 2021

Drawn by

P Glover

Scale

1:100


Checked by

PG


Page Size - A1

5000 mm


6 Beaulieu Close, Mapplewell
Barnsley S75 6FJ
Tel 01226 387491/07730258347
Email paulglover555@btinternet.com

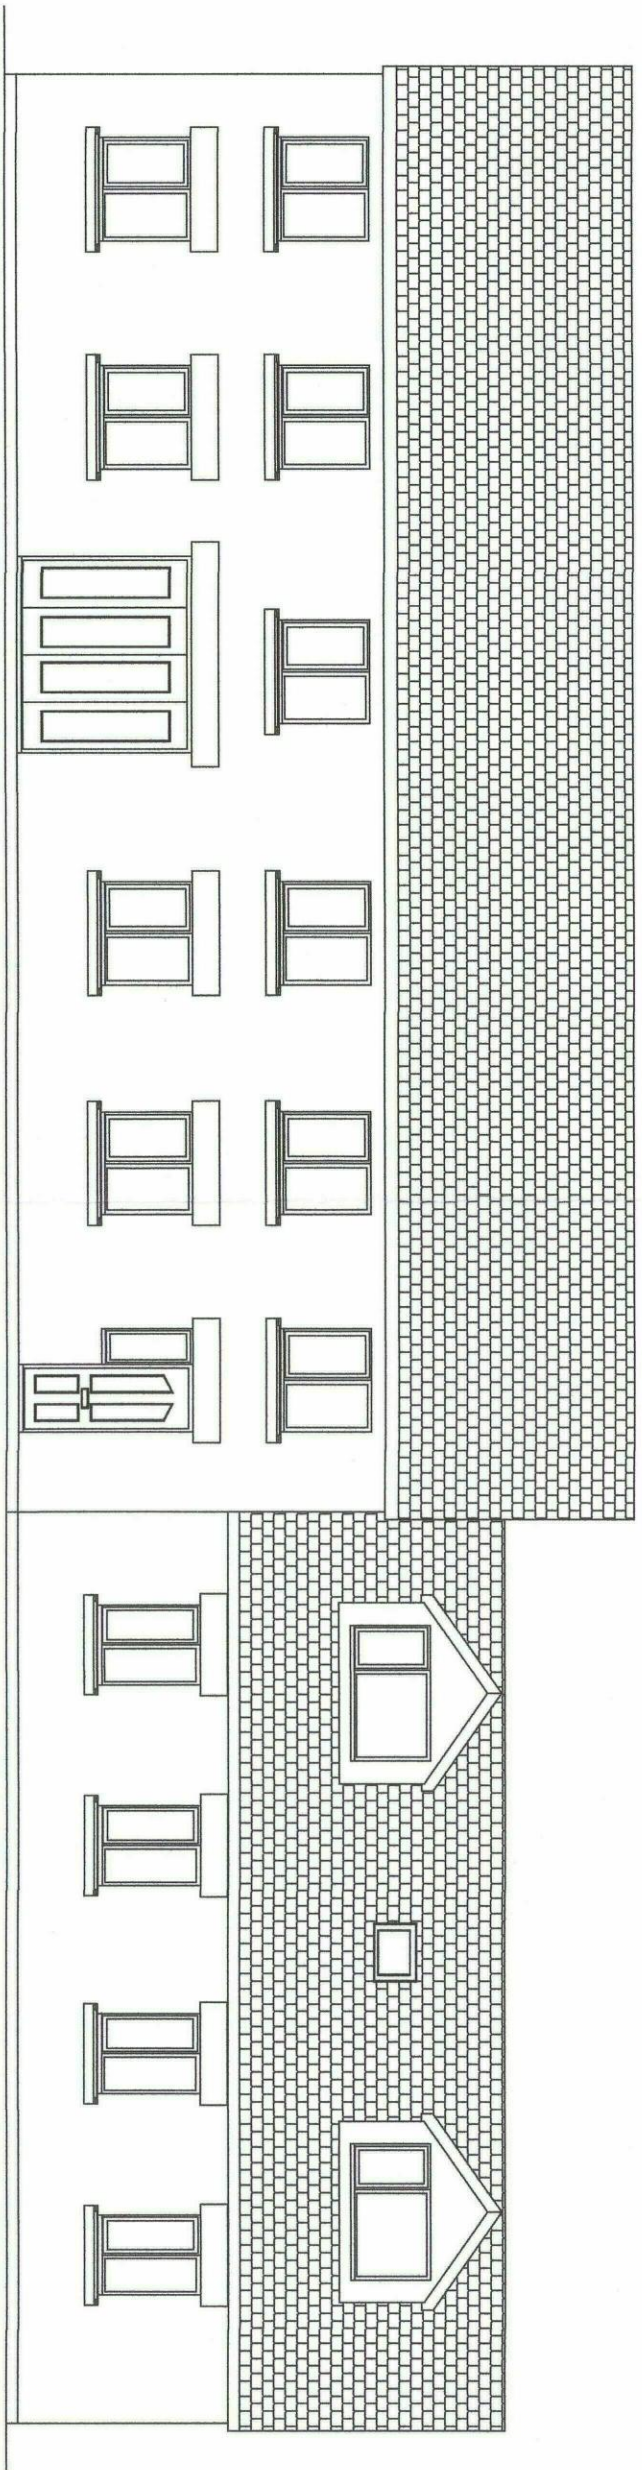


Proposed Rear Elevation

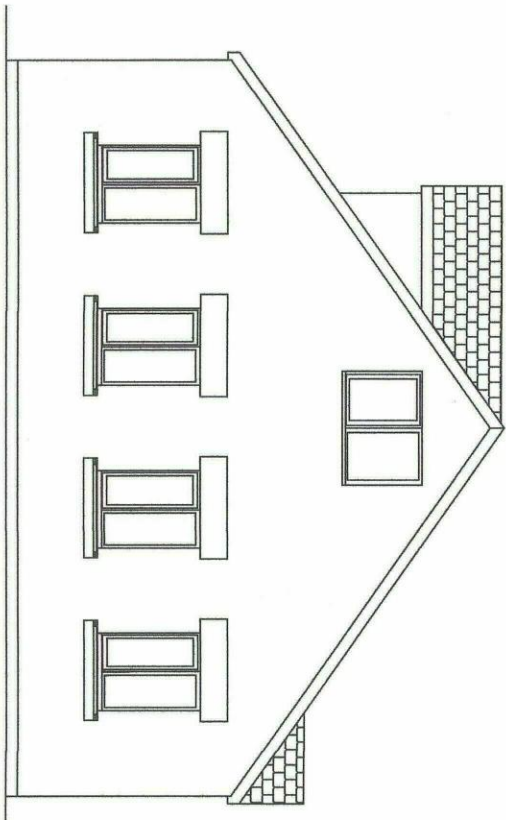


Proposed Side Elevation

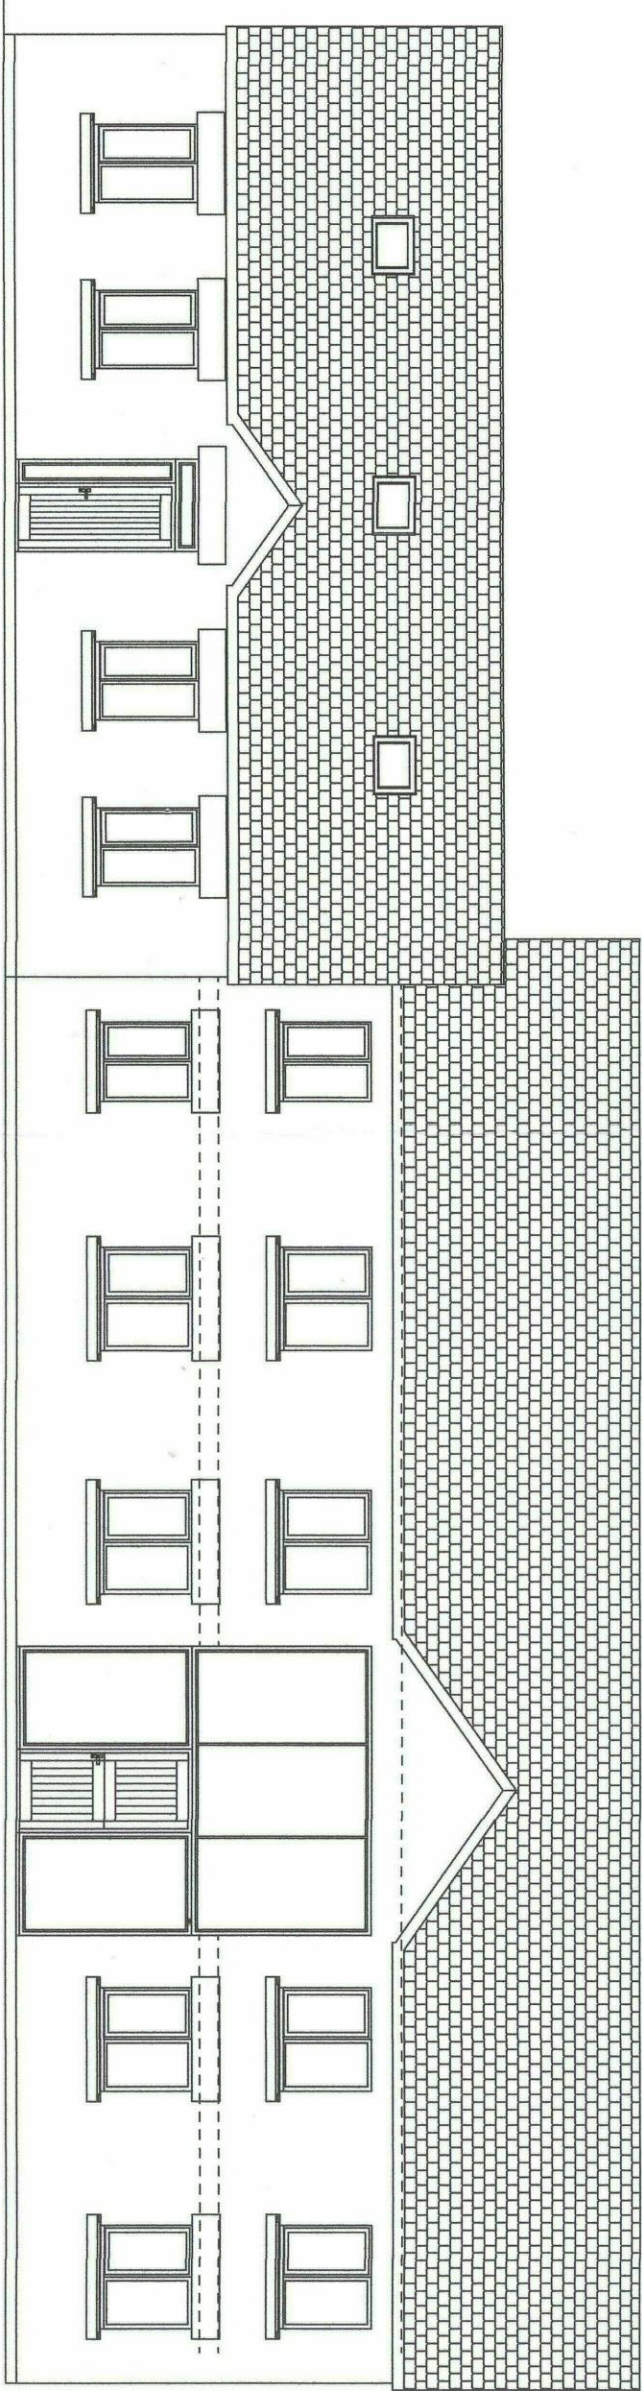


Proposed Front Elevation

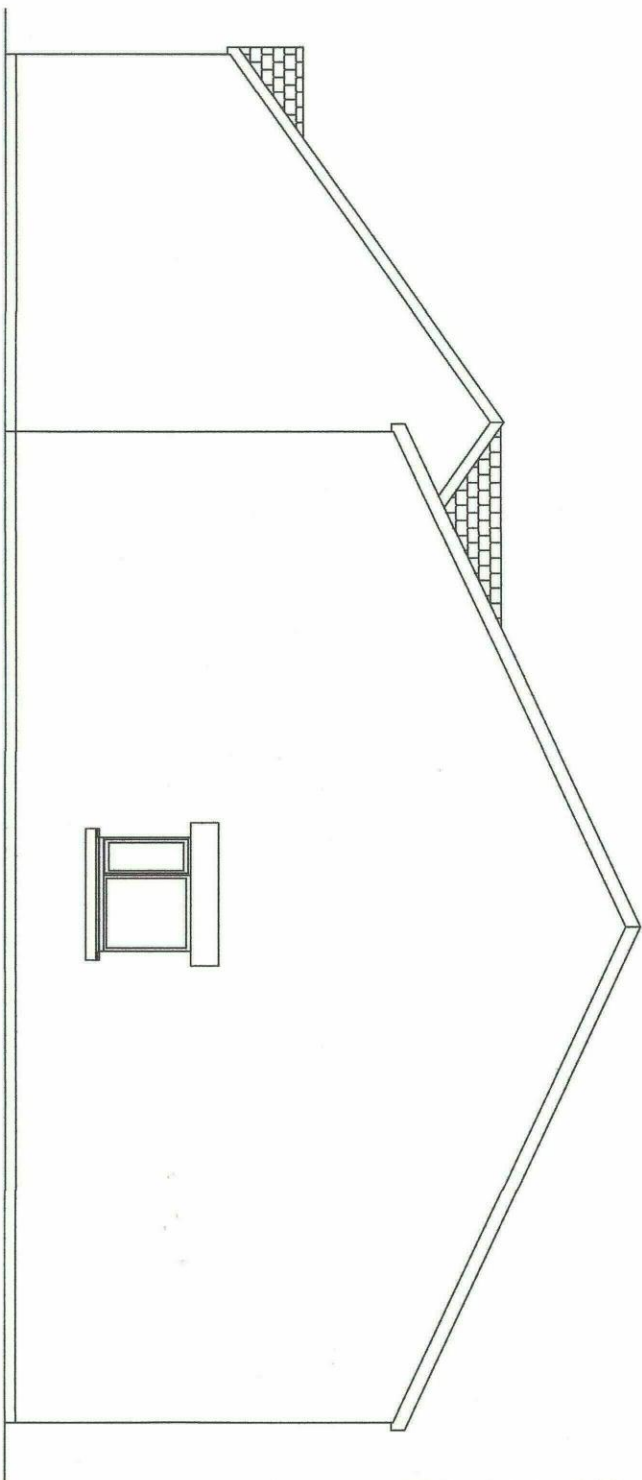

Proposed Side Elevation

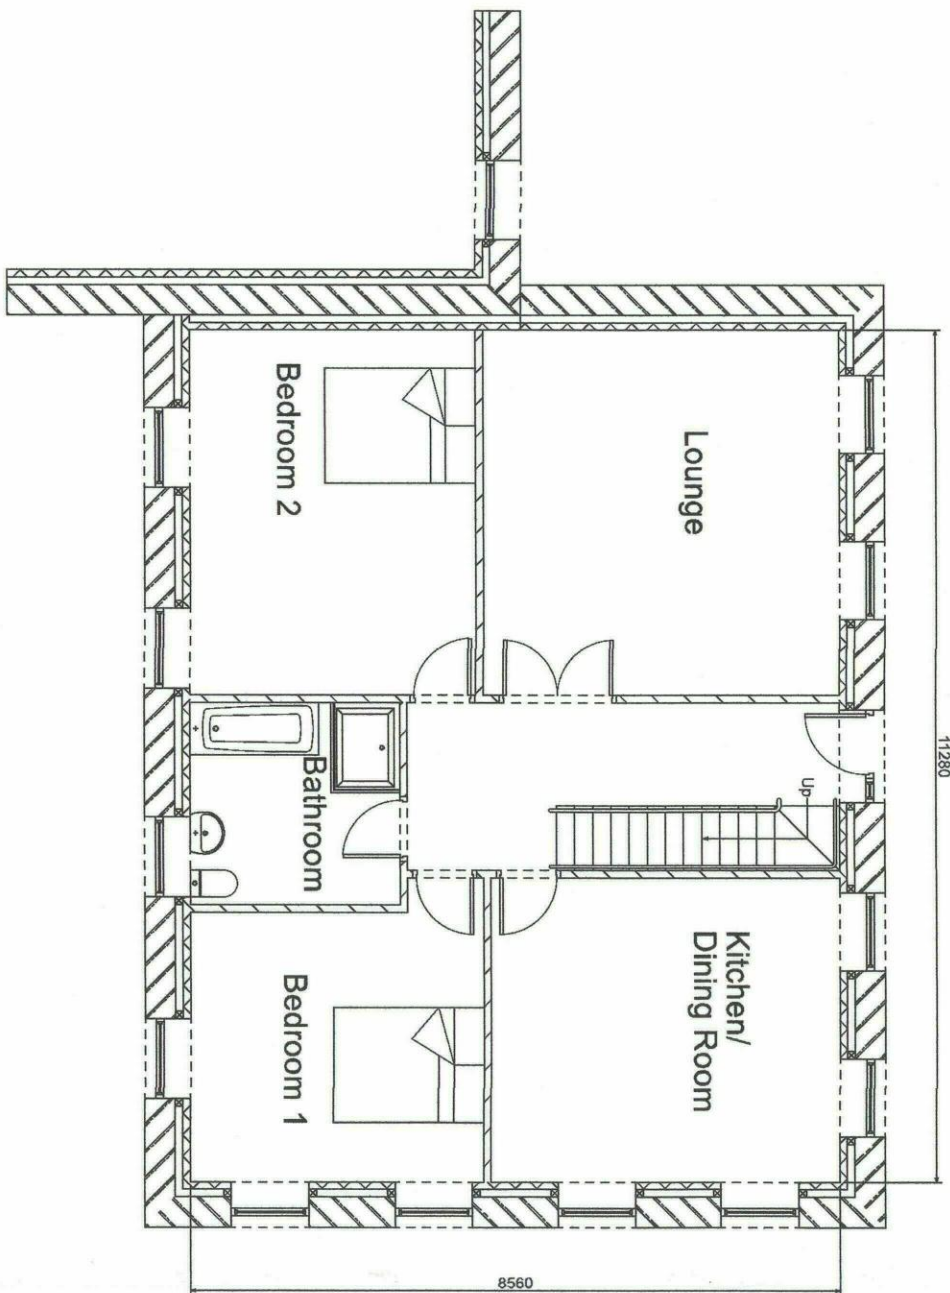

Proposed Ground Floor

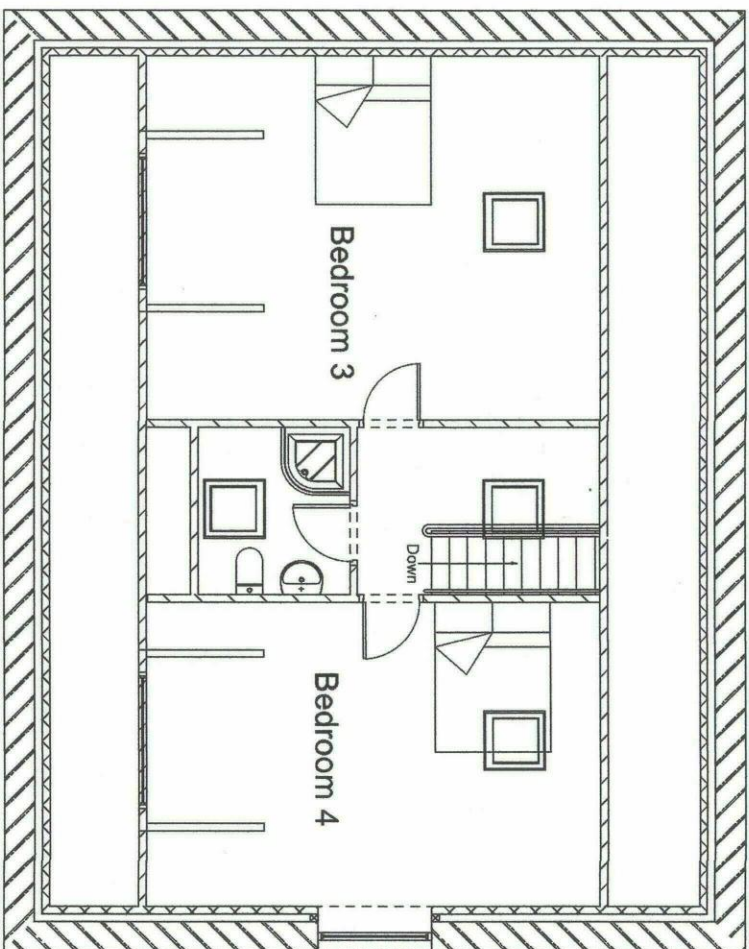

Proposed First Floor

PAUL GLOVER
DESIGN SERVICES

Glover Building Management

Project
Barn Conversion To Form Dwelling
Bleascroft Farm
Cudworth
Barnsley S72 8UX

Drawing Title
Planning proposal-Small barn
Proposed floor plan & elevations

Client

Mr F Ayres

Drawing No.
PG 177-2

Date
May 21
Drawn by
P Glover

Scale
1:100
Checked by
PG

Page Size - A1

6 Beaitlen Close, Mapletwell
Barnsley S75 6PJ
Tel 01225 387491/0773028347
Email paul@glover55@btinternet.com