


NOTES

- A - 02.03.10 - RJW
Print room added conference room extended to accommodate training facilities. Shop disabled wc relocated. Shop store omitted. Refuse bins located internally. External decking shown. Existing windows shown from survey. Informal meeting area indicated. New stair shown in executive office to connect to first floor.
- B - 15.03.10 RJW
Minor notational amendments
- C - 14.06.10 RJW
Shower room added cleaners store relocated over part of directors office
- D - 18.05.10 JKF
Shower room removed
Cleaners store relocated adjacent to disabled WC

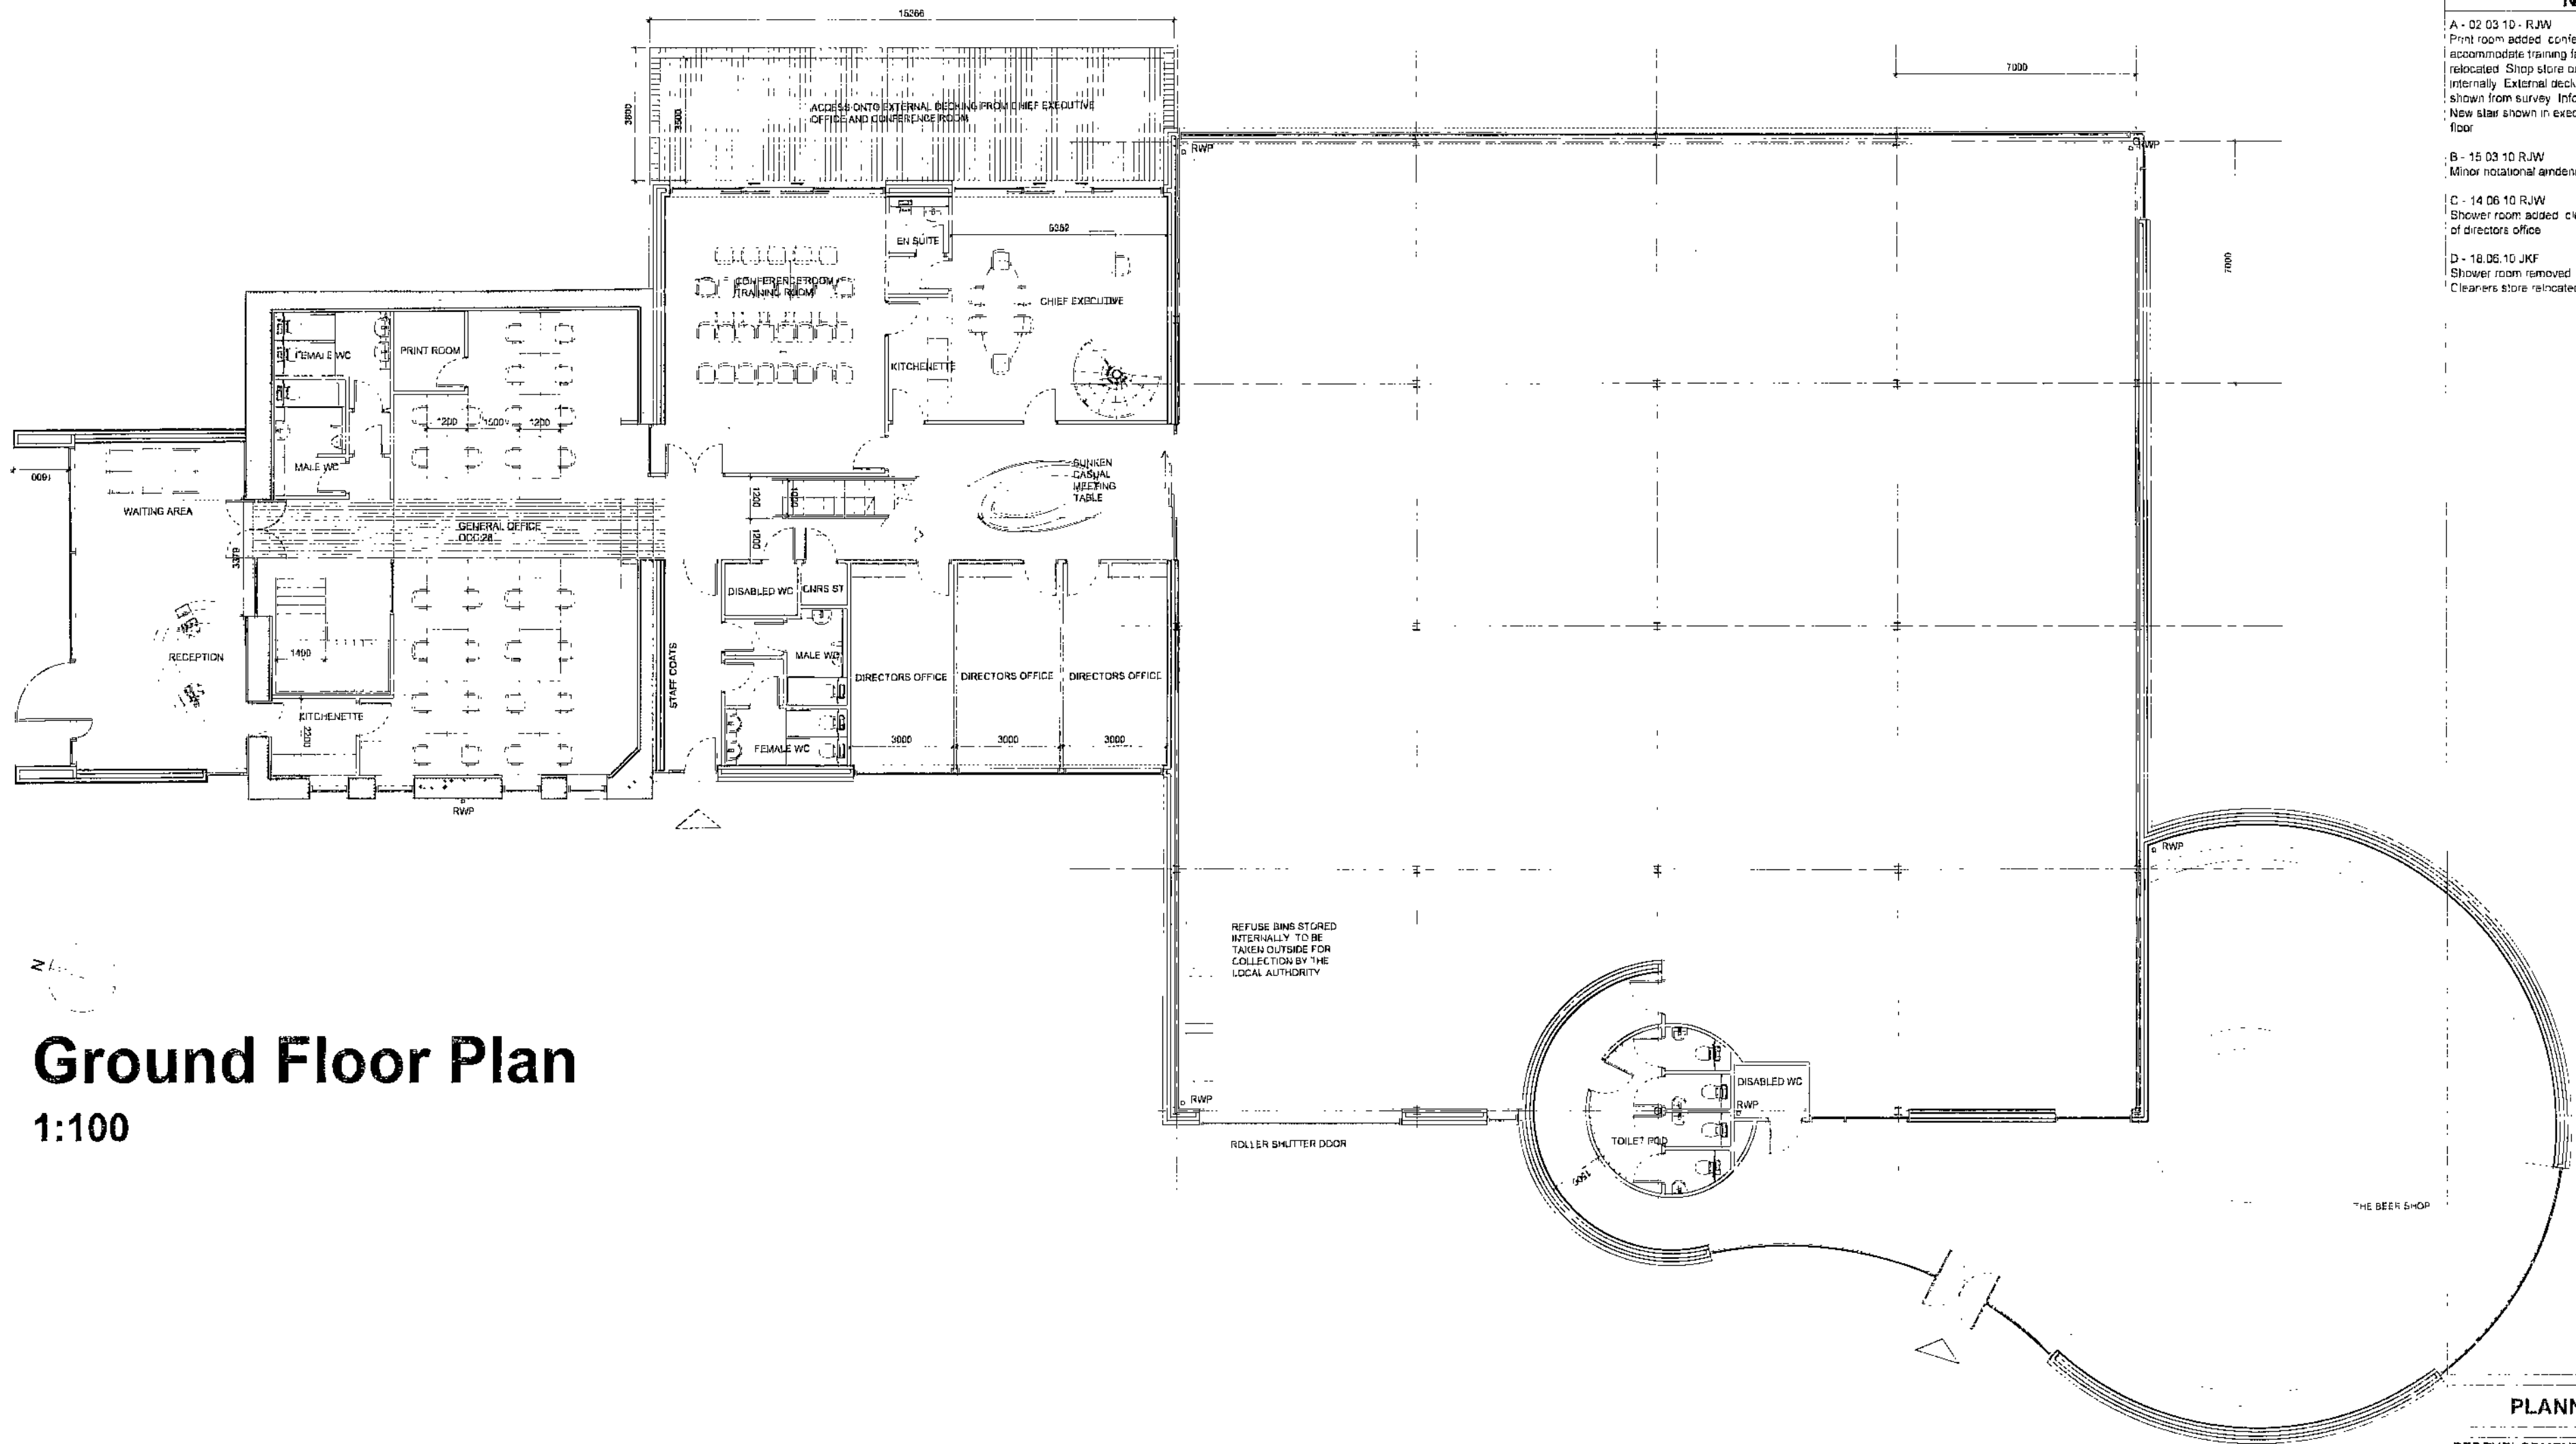

Ground Floor Plan


1:100

PLANNING ISSUE

REDEVELOPMENT OF
FORMER DUNFORD HAZLEHEAD CENTRE,
WHAMS ROAD, PENISTONE
SOUTH YORKSHIRE, S36 4HJ
FOR
R&M SWAINE LTD

GROUND FLOOR GA

Date FEB 2010
Scale 1:100 @ A1
Drawn RJW Checked

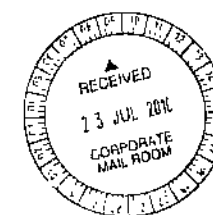

HALLIDAY CLARK ARCHITECTS

Halliday Clark Limited 01274 888 888
Sales 01274 888 888
Ashley Lane info@hallidayclark.co.uk
Shopley, BD17 7DB www.hallidayclark.co.uk

NOTES

GRASSCUTTER WITH LUBES
CAPABLE OF ACCEPTING C
FARMING

PROPOSED LANDSCAPING SHOWN
INDICATIVE ONLY AND SUBJECT TO A
DETAILED PROPOSAL WITH AGREEMENT
WITH THE LOCAL AUTHORITY

A - 08 03 10 RJW
SURFACE MATERIAL REVISED SITE ENTRANCES
REVISED REFUSE BINS MOVED INTERNAL
VEHICULAR CONNECTION MADE BETWEEN BOTH
CAR PARKS
B - 15 03 10 RJW
MINOR NOTATION AMENDMENTS
C - 15 06 10 RJW
CYCLE STORE ADDED
D - 18 06 10 JKF
CYCLE STORE RELOCATED ADJACENT TO THE
GARAGE ON EXISTING CAR PARKING SPACE NOW
OPEN TOP ENCLOSURE WITH METAL MESH
FENCING
E - 21 06 10 JKF
SERVICE YARD INCREASED TO ACCOMMODATE
FULL ARTIC TRUCK BREAK OUT SPACE IN FRONT
OF DIRECTORS OFFICES REDESIGNED

REDEVELOPMENT OF
FORMER DUNFORD HAZLEHEAD CENTRE
WHAMS ROAD, PENNISTONE
SOUTH YORKSHIRE, S36 4HJ

FOR
R&M SWAINE LTD

PROPOSED SITE PLAN

Date	FEB 10
Scale	1:250 @ A1
Drawn	RJW Checked

HALLIDAY CLARK
ARCHITECTS

Halliday Clark Limited T 01274 589 898
Sails Wharf F 01274 589 922
Ashley Lane E info@hallidayclark.co.uk
Shipley BD17 7DB W hallidayclark.co.uk

Dwg. No 323.06.(01)05 Rev E

Site Layout Plan

1:250

