

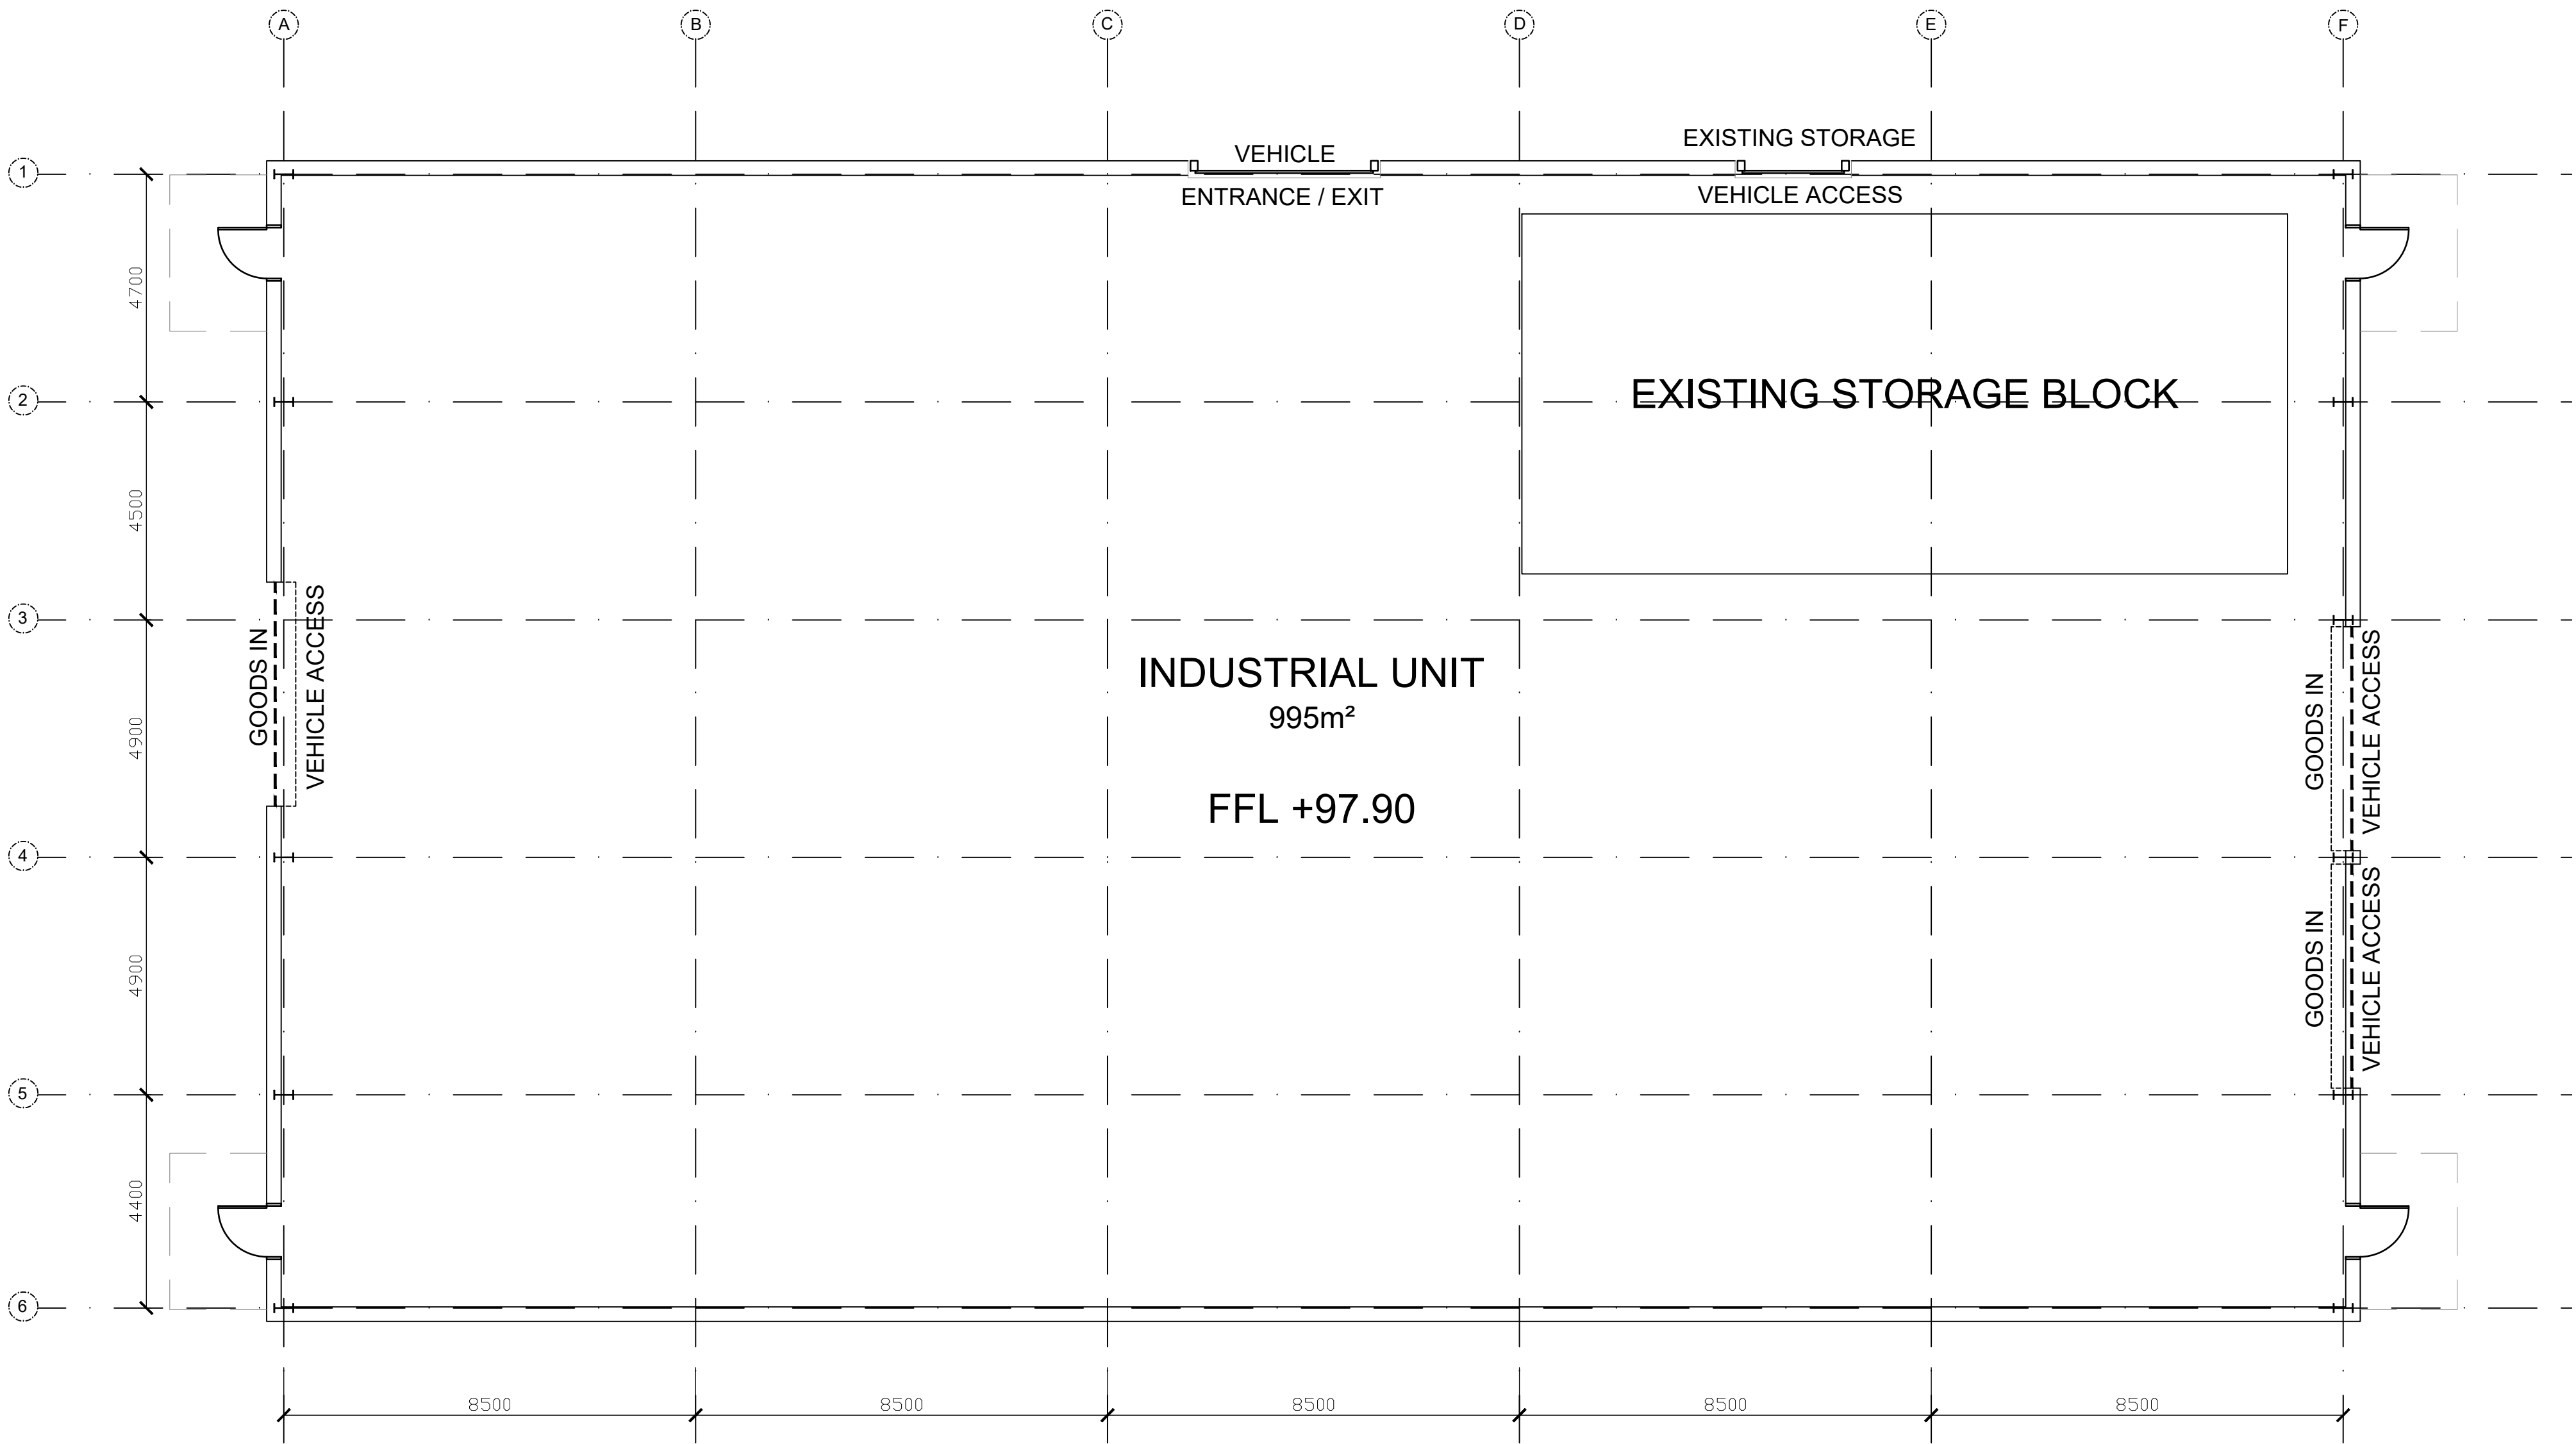
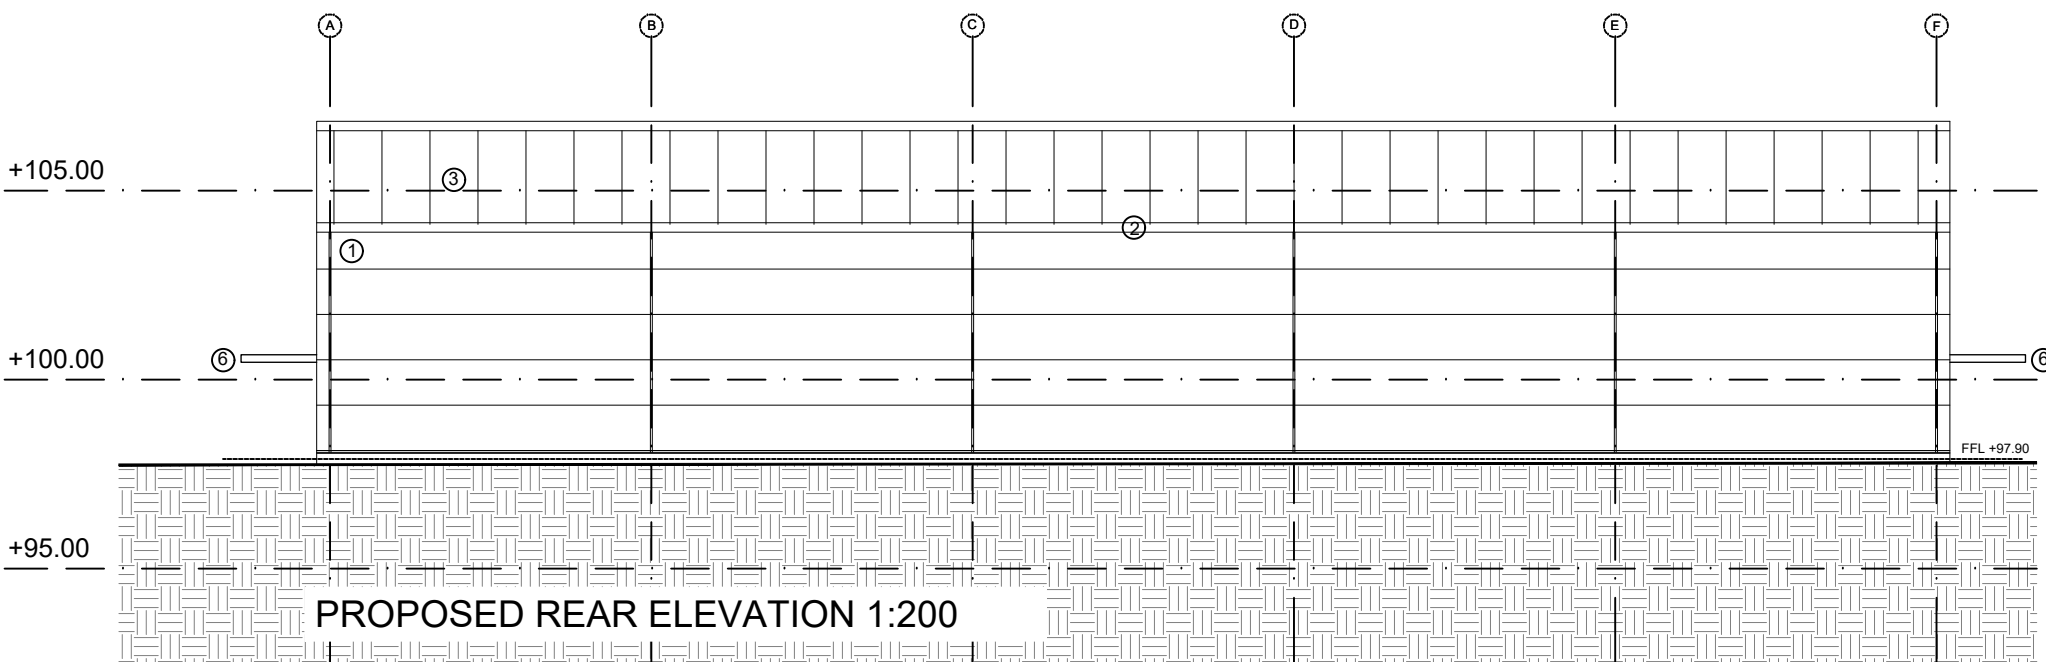
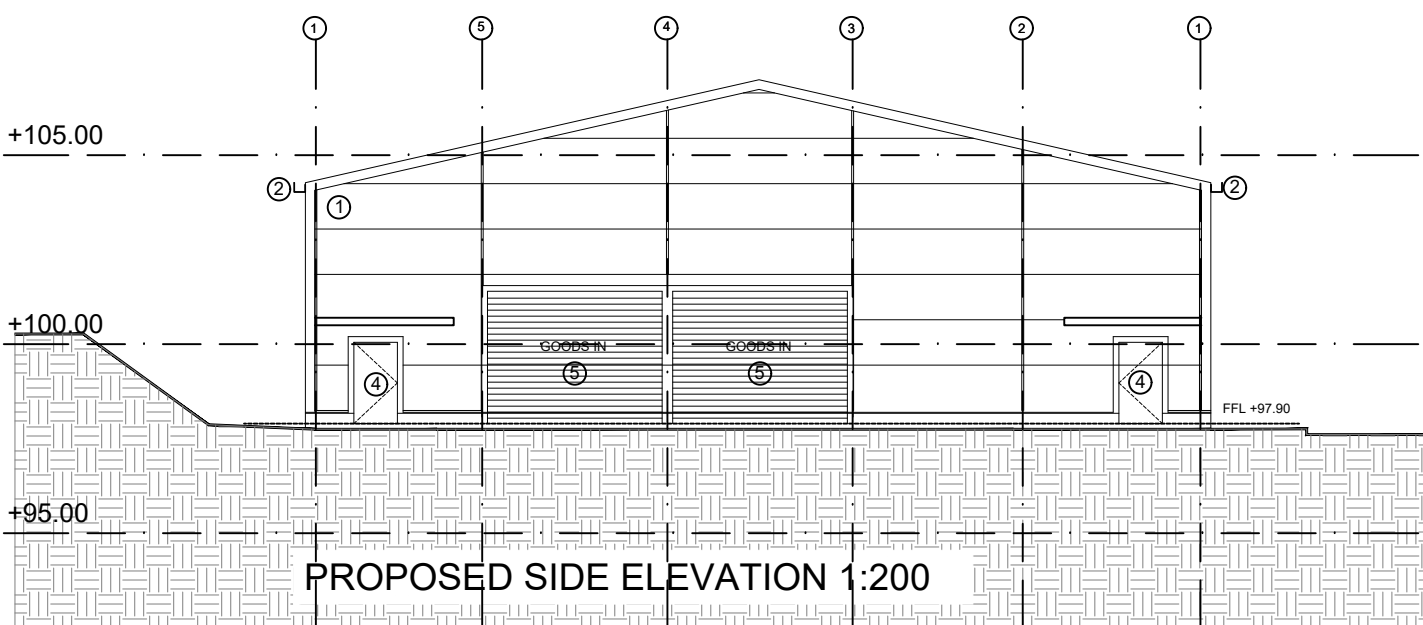


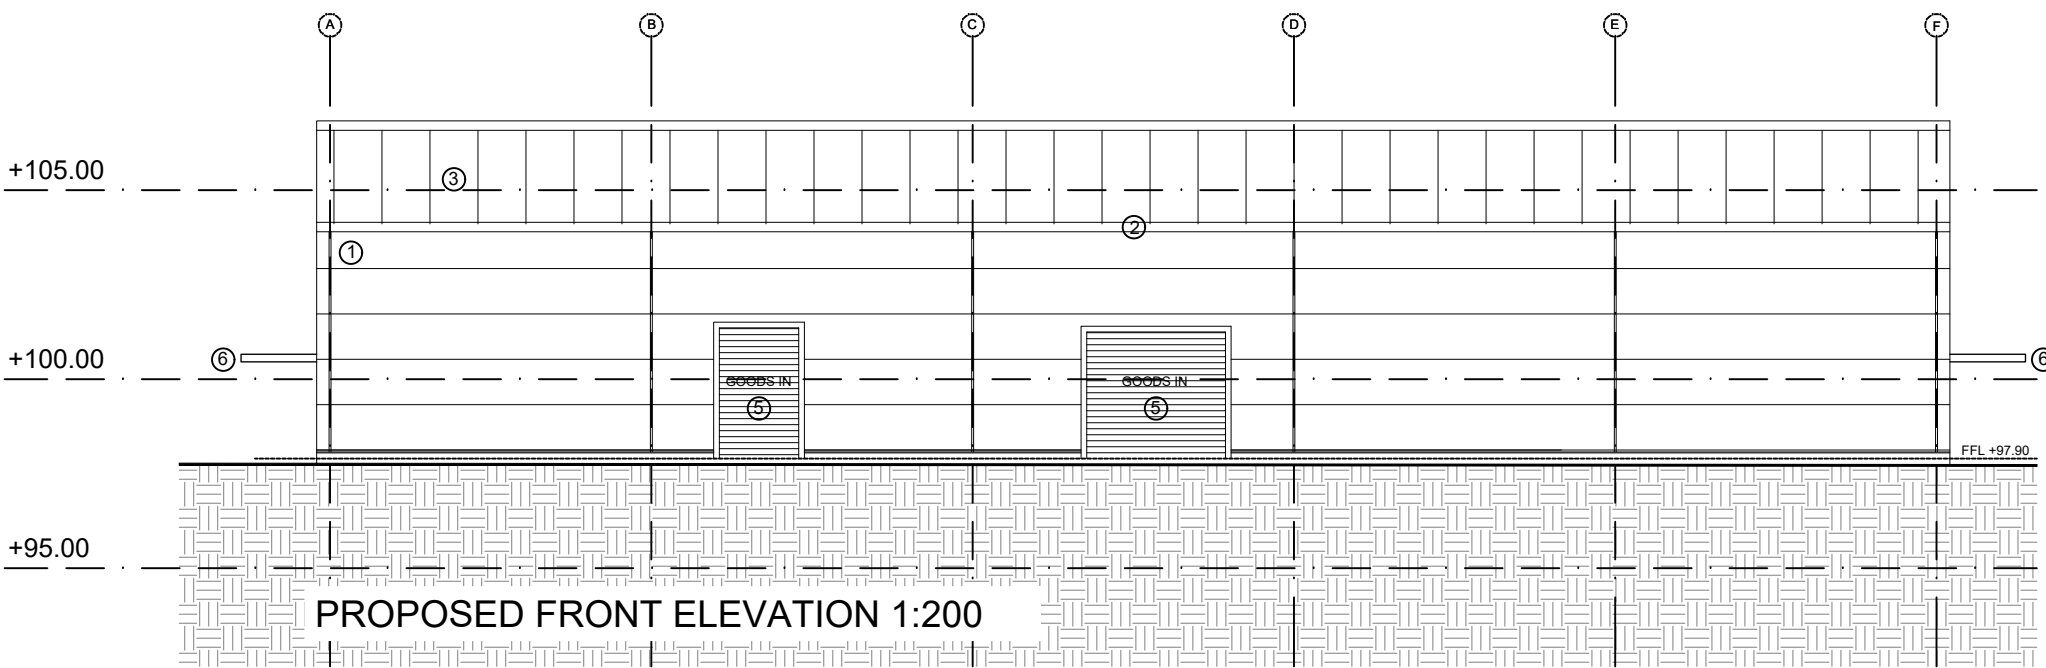

MATERIALS KEY:

- ① LONGSPAN CLADDING PANELS-COLOUR GOOSWING GREY
- ② PRESSED METAL GUTTERING AND DOWNPIPES
- ③ CLADDING PANELS-COLOUR GOOSWING GREY
- ④ STEEL FIRE EXIT DOORS-COLOUR GREY
- ⑤ STEEL ROLLER SHUTTER DOOR.
- ⑥ CANOPY-CLADDING PANELS-COLOUR GREY

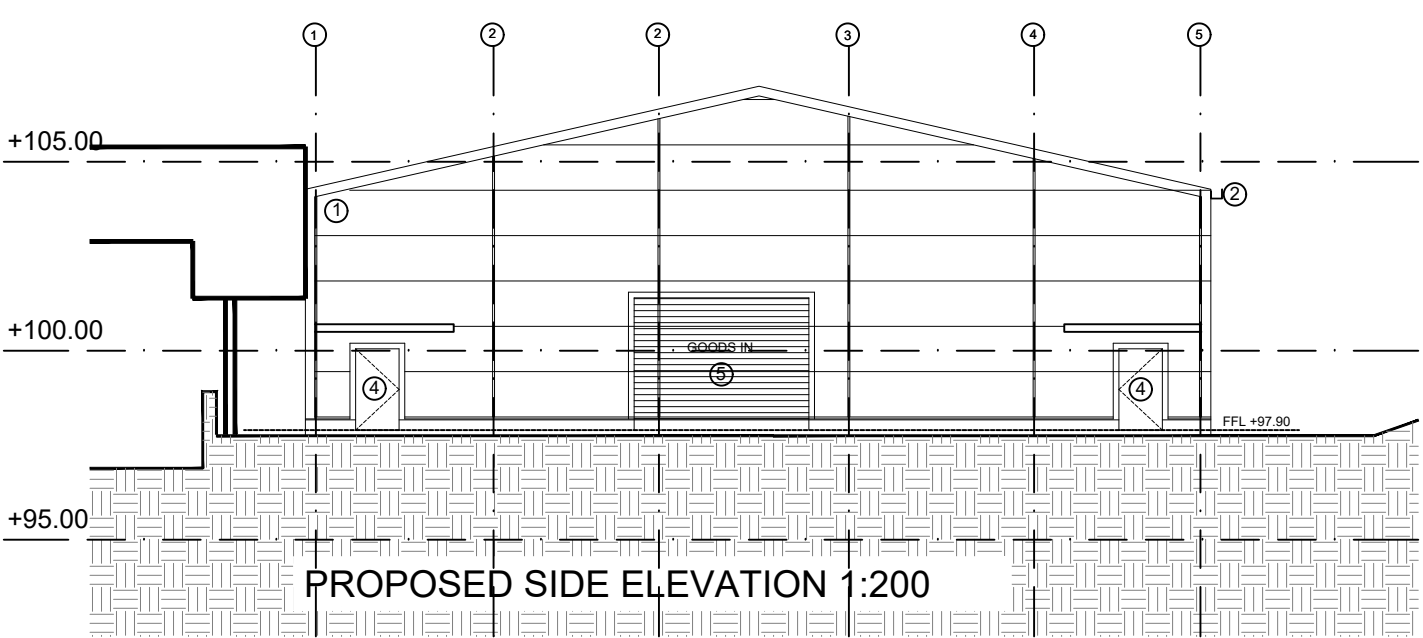

Rev	By	Date	Revision Note
-----	----	------	---------------

Pearce Bottomley LLP

Roman Ridge, Main Street,
Aberford, Leeds,
LS25 3AW

T: 0113 281 2000
E: pbp@pbarchitects.co.uk
W: www.pbarchitects.co.uk



Client
SHAPEPART & SEC LTD

Project
**Darton Business Park - Replacement of Offices
with Warehouse**

Drawing Title
SITE PLAN - AS PROPOSED

File Name
PROPOSED SITE PLAN AND SECTIONS

Status	Scale	Drawn	Checked	Date
PLANNING	1:100	RTA	RTA	15/05/2023

Proj. Ref.	Draw. Number	Revision
5607C	00-04	P01

Copyright Pearce Bottomley LLP