

project description- REAR EXTENSION AND DECKING (RETROSPECTIVE) GARAGE EXTENSION AND CONVERSION TO 'GRANNY ANNEX'


A diagram of a house with a chimney. A person is standing next to the chimney, and a label 'Residential Woodwork' is placed near the person.

front elevation


**Fire Escape Window**  
Escape window to have side hung sash providing clear opening 500mm wide x at least 850mm high and unobstructed openable area at least 0.33m<sup>2</sup>. The lower edge of the window opening to be not less than 800mm and not more than 1100mm above floor

Escape window, where practical to be located remote from the primary escape route and not lead to an enclosed yard, or garden,


unless it has an area of relative safety which is not less than the height of the dwelling house from the dwelling house

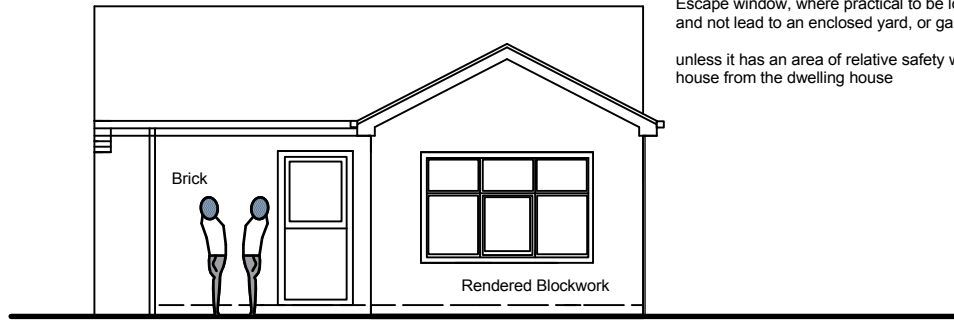


south elevation

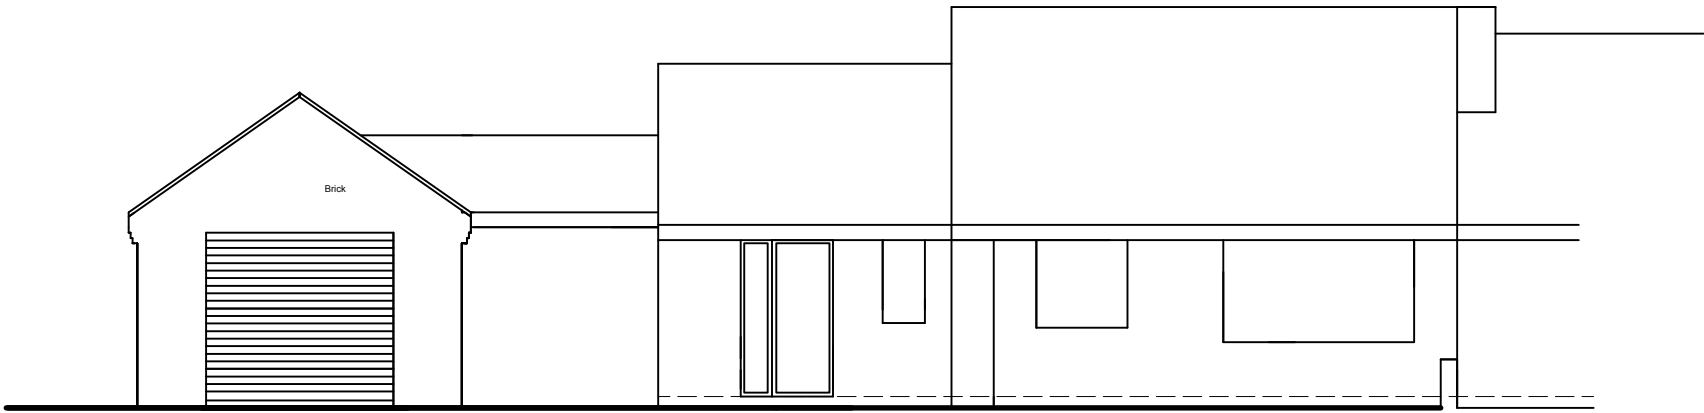

front elevation

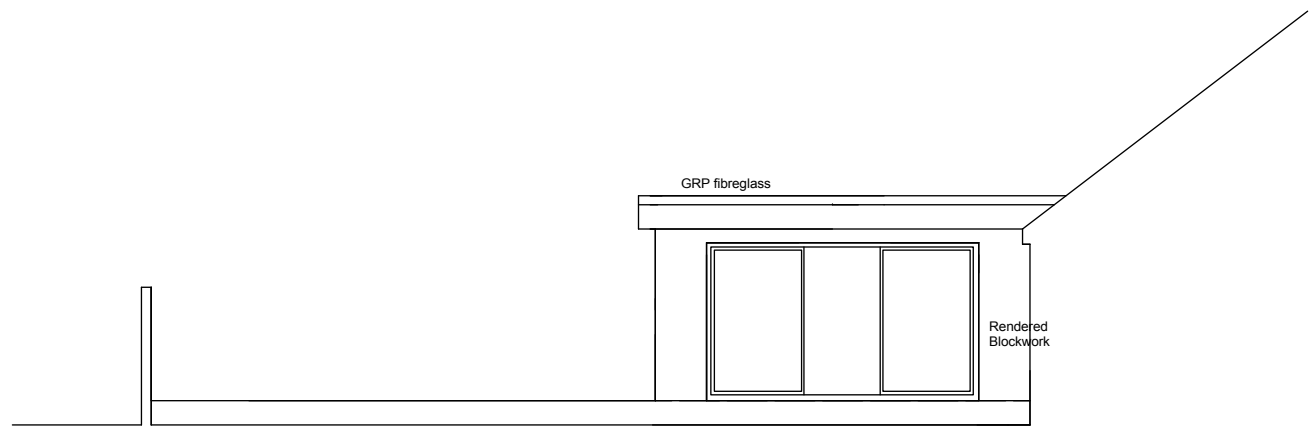


extension - north elevation

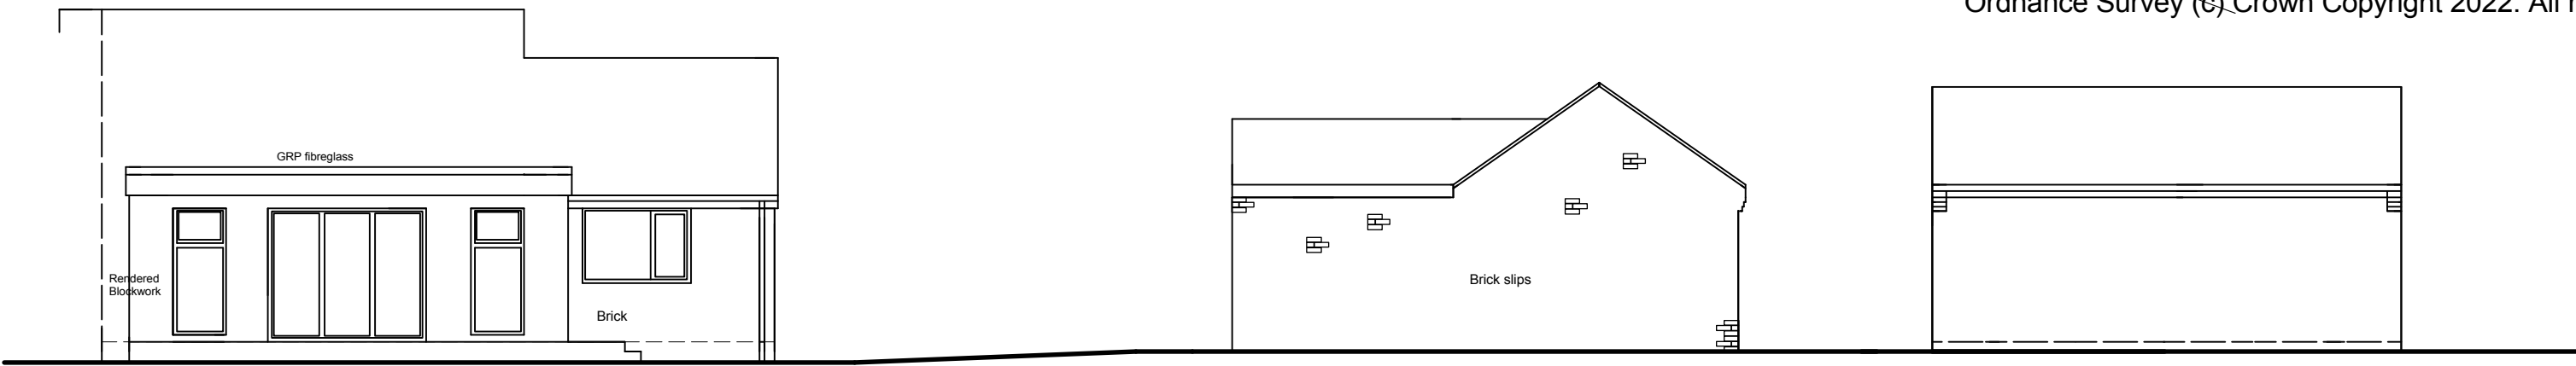


east elevation


north elevation

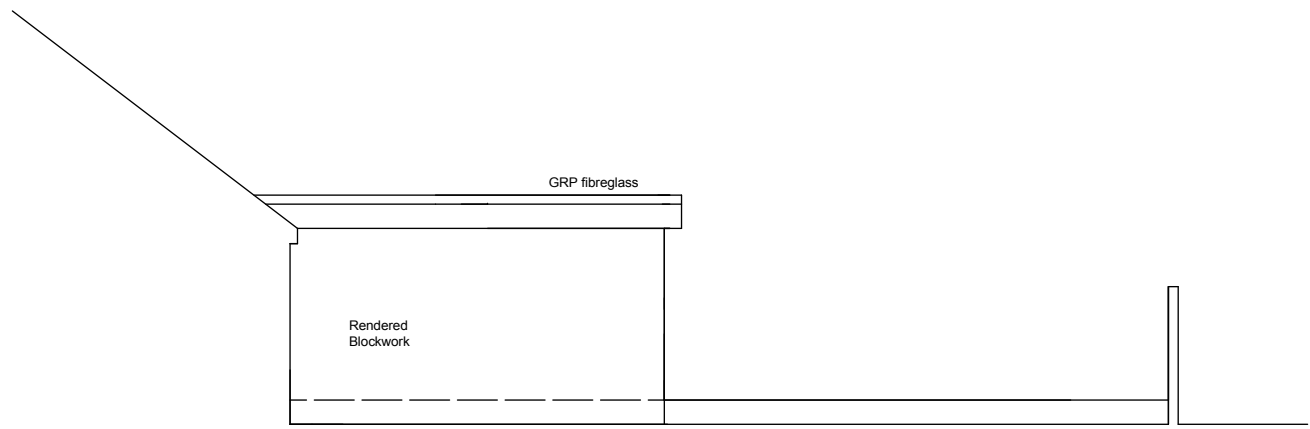

extension - south elevation

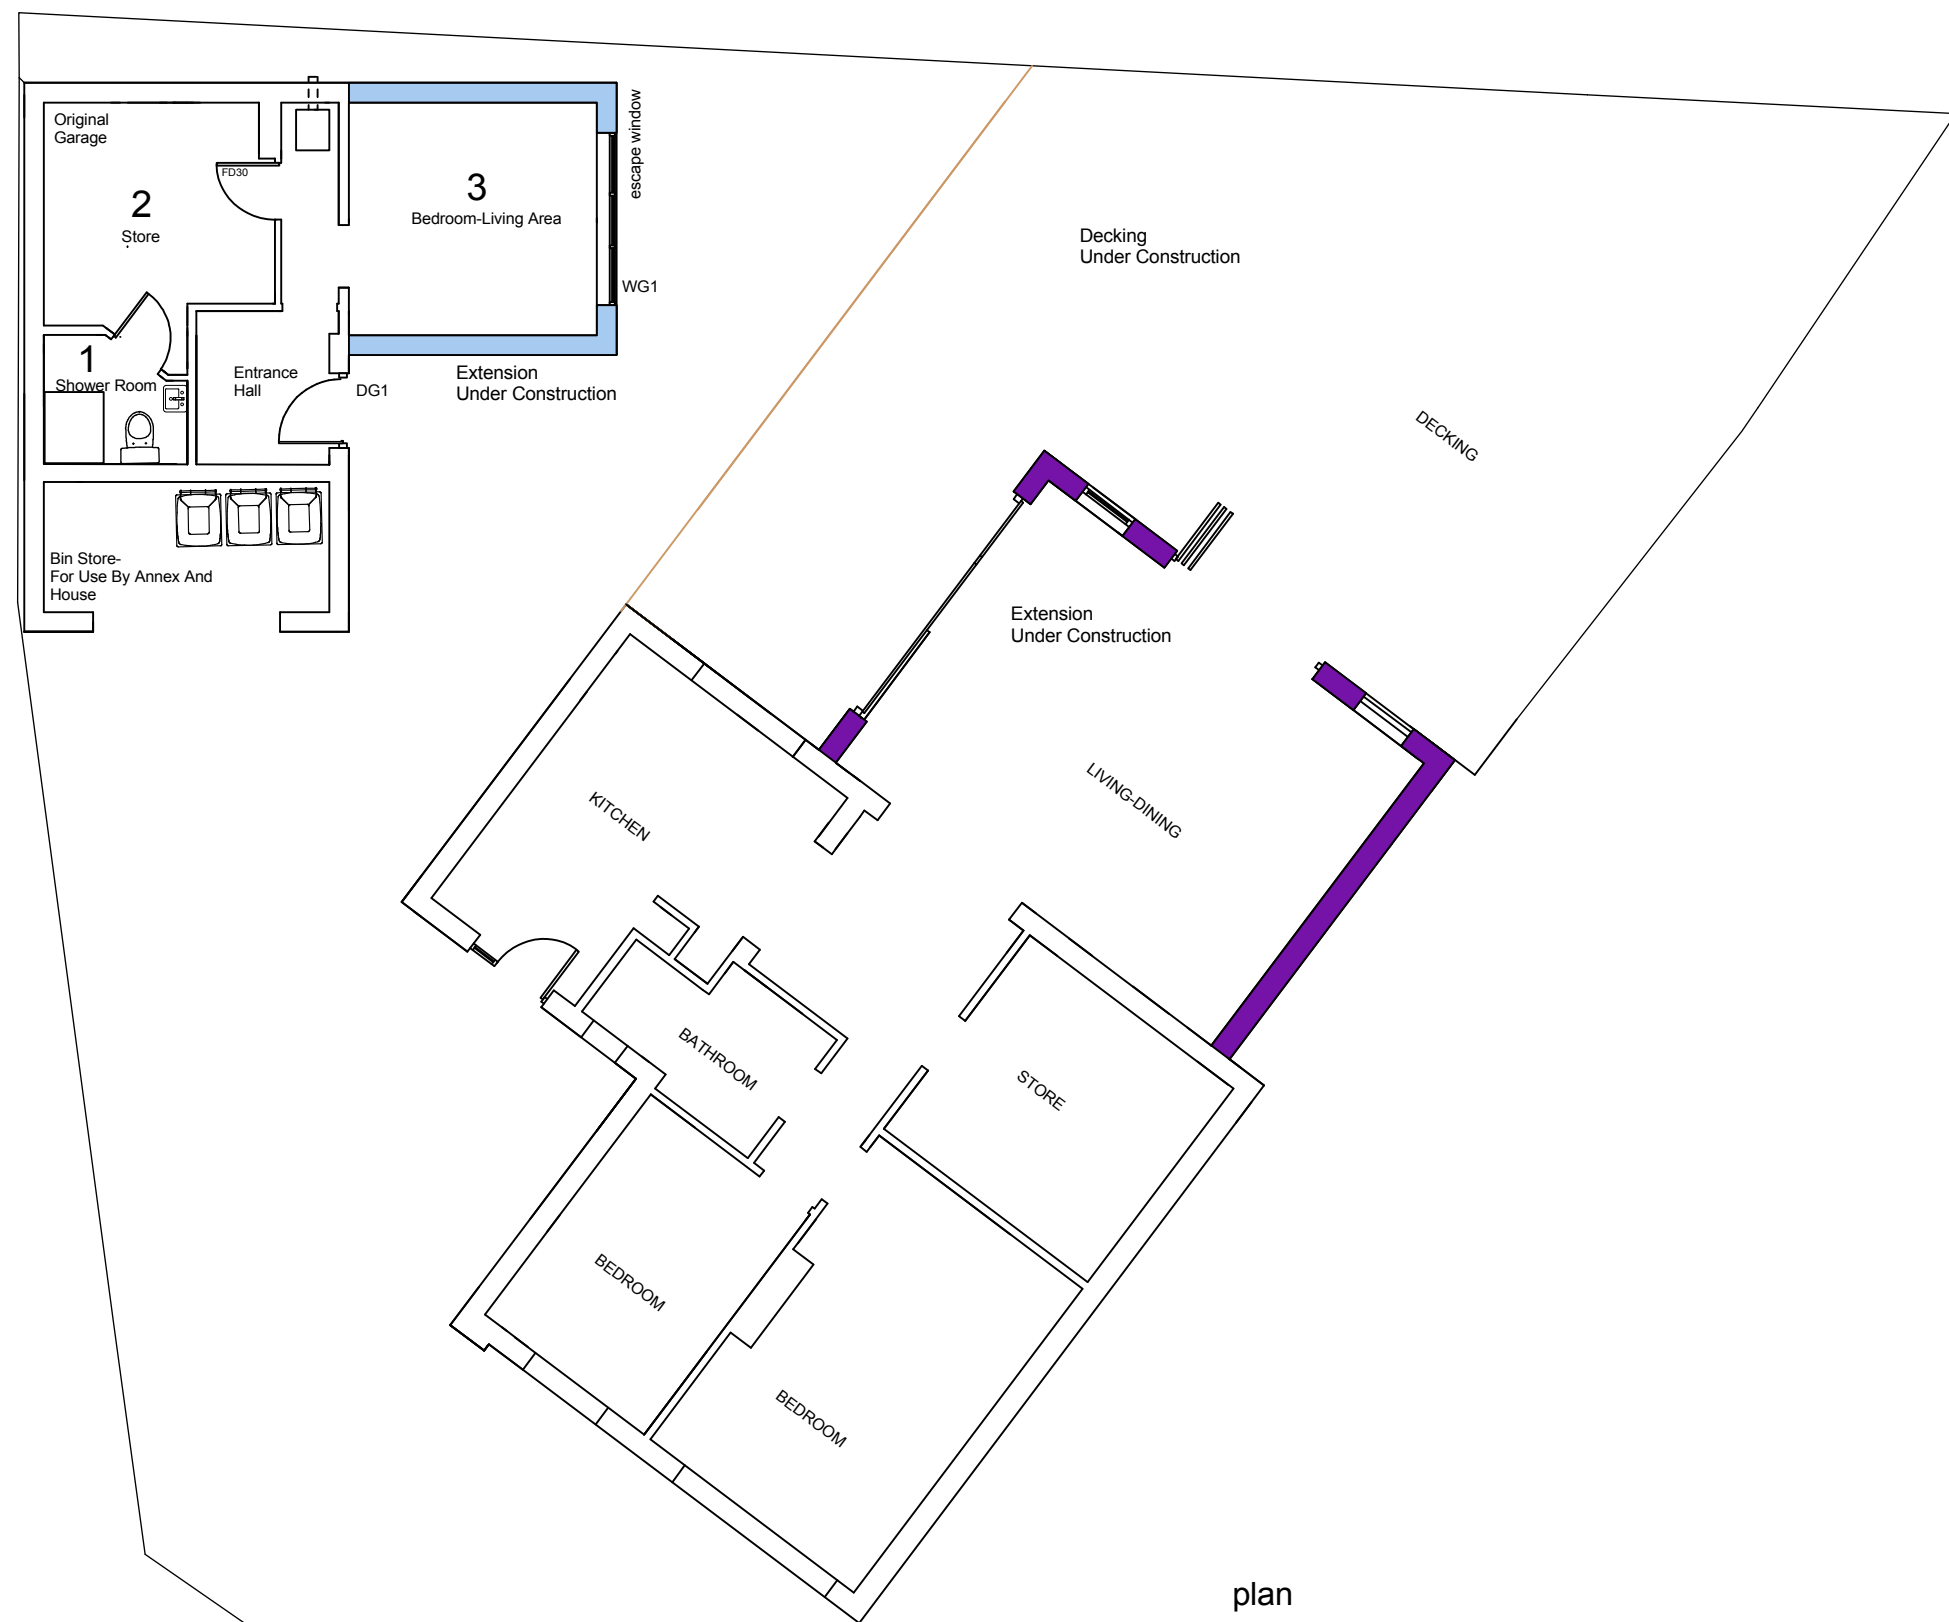

plan

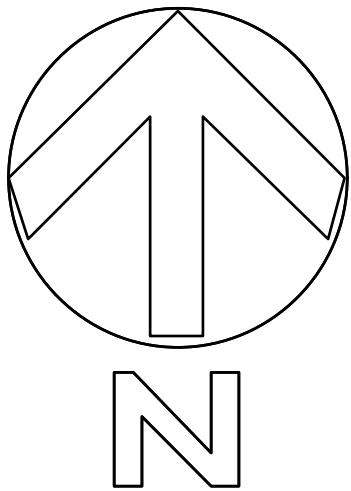

Ordnance Survey (c) Crown Copyright 2022. All rights reserved. Licence number 100022432

|          |                   |          |          |
|----------|-------------------|----------|----------|
| F        | BRICK SLIPS       | 6-1-23   | akb      |
| E        |                   | 1-11-22  | akb      |
| D        | EXTENSION DECKING | 30-10-22 | akb      |
| B-C      |                   | 20-10-22 | akb      |
| A        |                   | 26-8-22  | akb      |
| REVISION | REVISION NOTE     | DATE     | DRAWN BY |

|                                                                                       |  |                                 |  |                                  |                      |
|---------------------------------------------------------------------------------------|--|---------------------------------|--|----------------------------------|----------------------|
| <b>Andrew Bailey</b><br>Architect                                                     |  | CLIENT J. SELL<br>2022/72/UB    |  | JOB NO.<br>DATE<br>AUGUST 1 2022 | SCALE<br>1:100 AT A1 |
|  |  | DRAWING TITLE PLAN - ELEVATIONS |  | DWG NO.<br>P.0001                | REV<br>F             |
| RIBA 樹                                                                                |  | WORK STAGE 3 - DETAILED DESIGN  |  | DRAWN BY<br>lab                  |                      |
|                                                                                       |  |                                 |  | CHECKED<br>lab                   |                      |

AA2L LTD  
85 LUNDHILL ROAD WOMBWELL BARNSELY S73 0RL  
T. 01226 752660 E. ANDREW@AA2LARCHITECT@OUTLOOK.COM W. [www.aa2larchitects.com](http://www.aa2larchitects.com)  
COPYRIGHT © 2002 AA2L LTD  
ALL RIGHTS RESERVED

| Notes/Advisories   |   |   |   |
|---|---|---|---|
| <p>Information, to be used during the Spring 2019 term. The Copyright Clearance Center (CCC), 222 Rosewood Drive, Danvers, MA 01923, USA, is a not-for-profit organization that helps authors and publishers protect their copyright while allowing users of their content to share it in a responsible and lawful manner. For more information on copyright clearance centers, visit the Copyright Clearance Center's website.</p> <p>© 2019 CCC. All rights reserved. No part of this publication may be reproduced, stored in a retrieval system, or transmitted, in any form or by any means, electronic, mechanical, photocopying, recording, or by any information storage or retrieval system, without prior written permission from CCC.</p> <p>For more information on copyright clearance centers, visit the Copyright Clearance Center's website.</p> | <p>For Copyright and the Open Access to Your Book</p> <p>For more information on copyright clearance centers, visit the Copyright Clearance Center's website.</p> | <p>Project Description: Overview of the Project. The Project Description is a brief summary of the project's goals, objectives, and scope. It is a key component of the project plan and is used to communicate the project's purpose and value to stakeholders.</p> <p>For more information on copyright clearance centers, visit the Copyright Clearance Center's website.</p> | <p>It is the responsibility of the Project Owner to ensure that the project is completed on time and within budget. The Project Owner is also responsible for ensuring that the project is completed in accordance with the project plan and that all project goals and objectives are met.</p> <p>For more information on copyright clearance centers, visit the Copyright Clearance Center's website.</p> |
| <p>Information, to be used during the Spring 2019 term. The Copyright Clearance Center (CCC), 222 Rosewood Drive, Danvers, MA 01923, USA, is a not-for-profit organization that helps authors and publishers protect their copyright while allowing users of their content to share it in a responsible and lawful manner. For more information on copyright clearance centers, visit the Copyright Clearance Center's website.</p> <p>© 2019 CCC. All rights reserved. No part of this publication may be reproduced, stored in a retrieval system, or transmitted, in any form or by any means, electronic, mechanical, photocopying, recording, or by any information storage or retrieval system, without prior written permission from CCC.</p> <p>For more information on copyright clearance centers, visit the Copyright Clearance Center's website.</p> | <p>For Copyright and the Open Access to Your Book</p> <p>For more information on copyright clearance centers, visit the Copyright Clearance Center's website.</p> | <p>Project Description: Overview of the Project. The Project Description is a brief summary of the project's goals, objectives, and scope. It is a key component of the project plan and is used to communicate the project's purpose and value to stakeholders.</p> <p>For more information on copyright clearance centers, visit the Copyright Clearance Center's website.</p> | <p>It is the responsibility of the Project Owner to ensure that the project is completed on time and within budget. The Project Owner is also responsible for ensuring that the project is completed in accordance with the project plan and that all project goals and objectives are met.</p> <p>For more information on copyright clearance centers, visit the Copyright Clearance Center's website.</p> |