






LOCATION PLAN
SCALE 1:1250

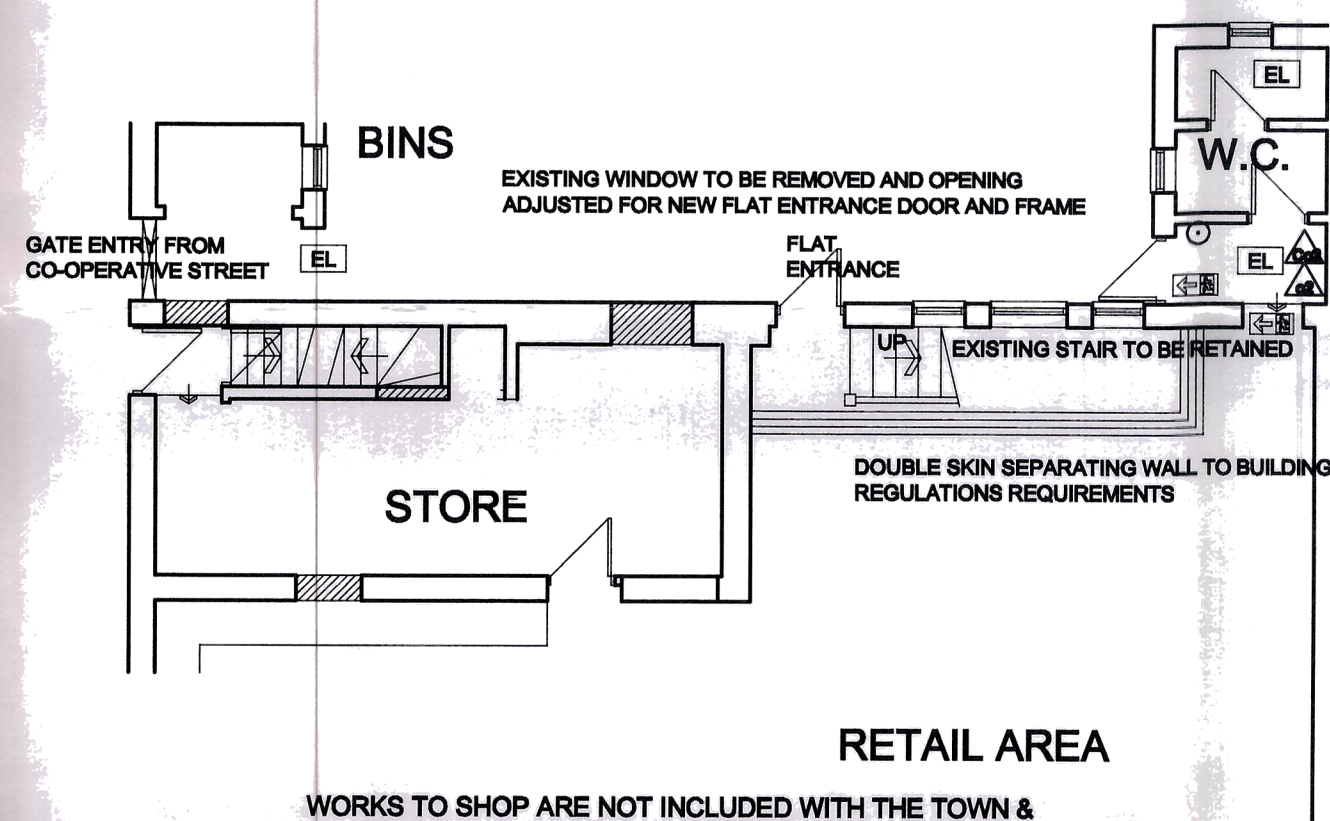

**GROUND FLOOR PLAN
AS PROPOSED**

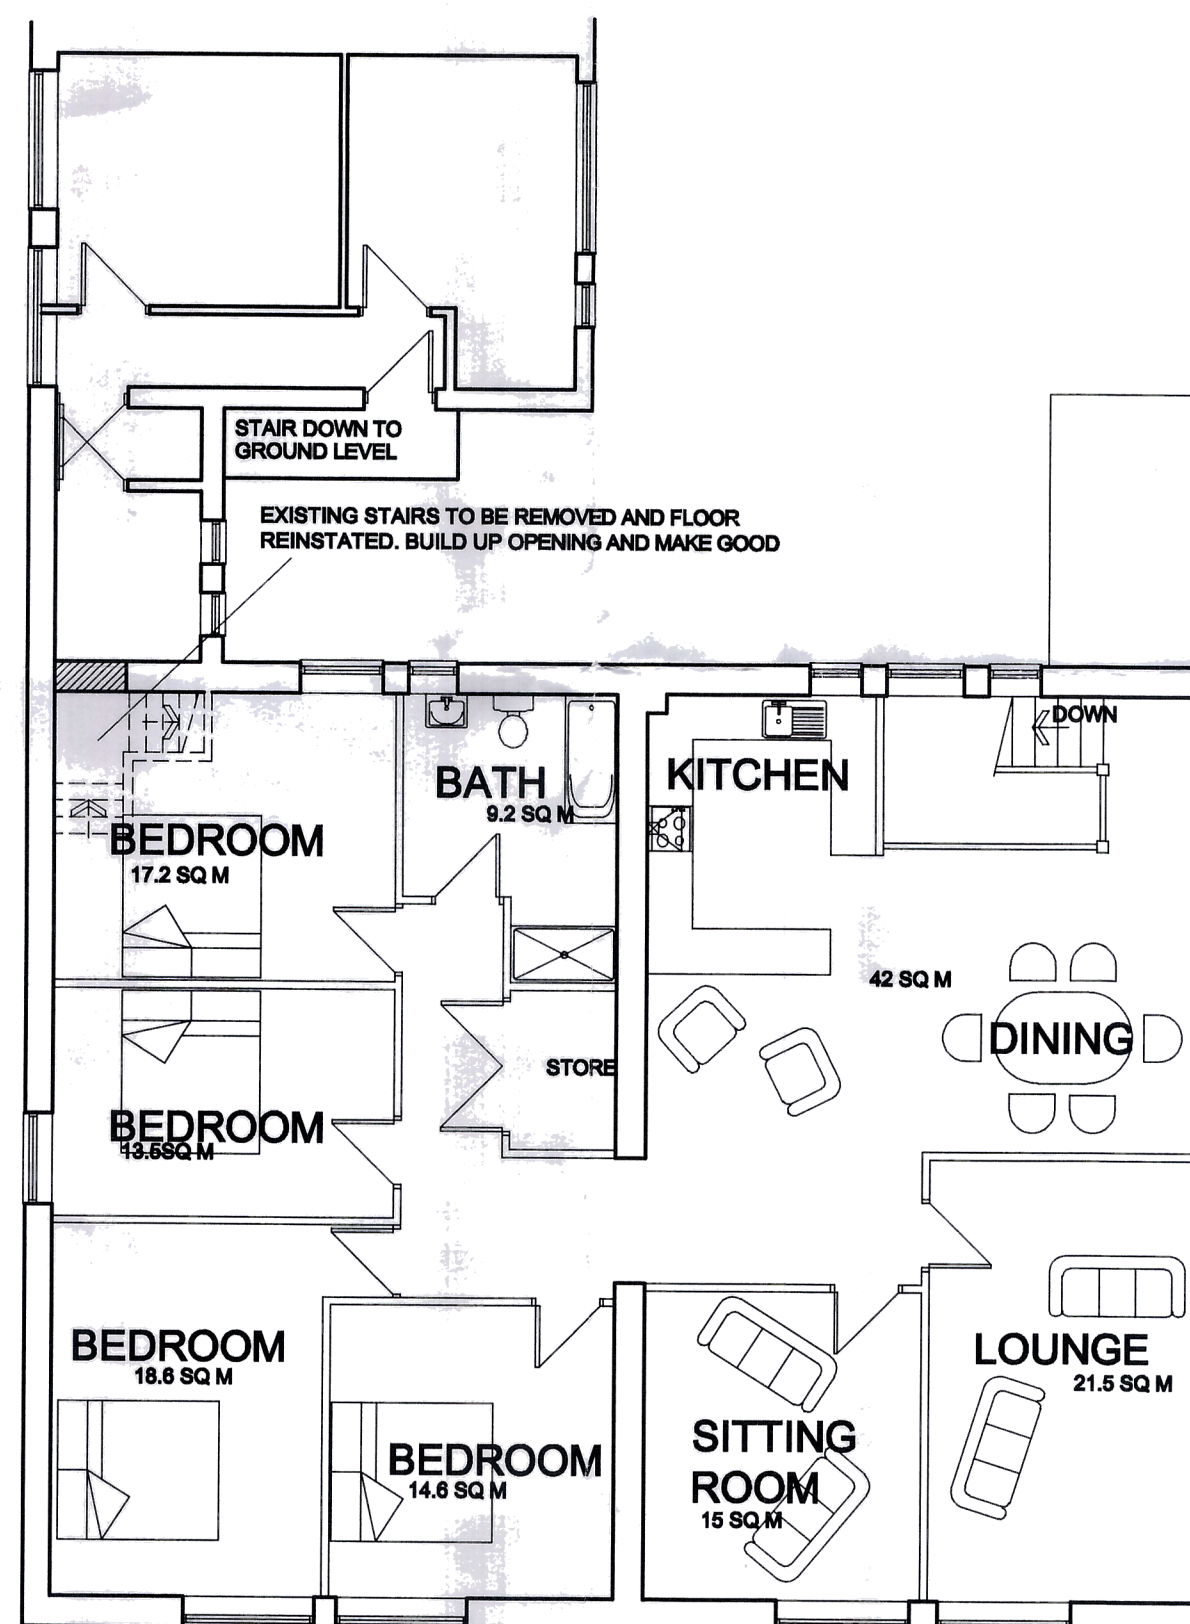

**FIRST FLOOR PLAN
AS PROPOSED**

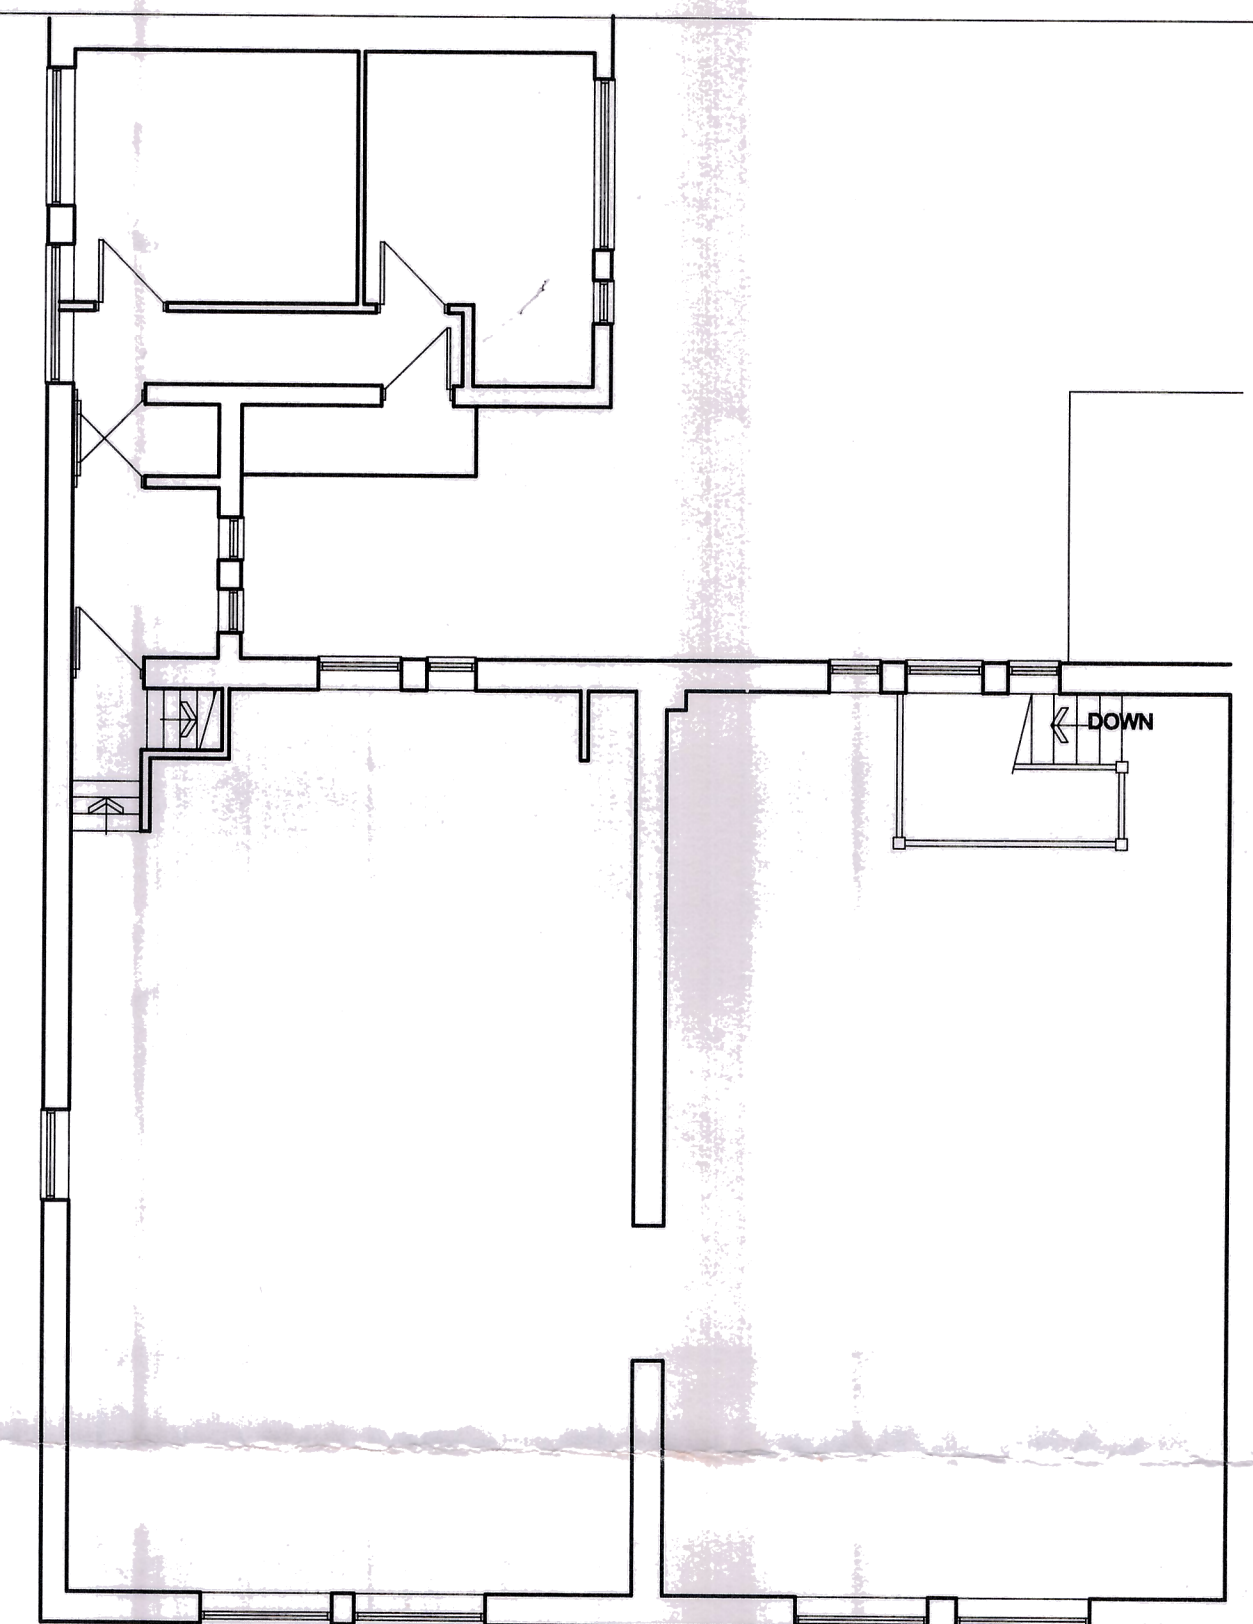

**FIRST FLOOR PLAN
AS EXISTING**

**White Agus
Partnership**

PROVIDENCE VILLA,
42 SACKVILLE STREET,
BARNSELEY,
S70 2DB

Phone: 01228 208482
Fax: 01228 283030
Email: info@whiteaguspартnership.co.uk
Web: www.whiteaguspартnership.co.uk

SURVEYORS AND BUILDING DESIGN CONSULTANTS

Project:
**PROPOSED CHANGE OF USE
155-157 BARNSELEY ROAD
CUDWORTH, BARNSELEY. S72 8UT**

Client:
MR M. SINGH

Drawing
Title:
PLANS

Date:
NOV 2012

Scale:
1:100 @ A2

Ref.
12-037

Dwg. No.
03

Rev.

Date	Suffix	Description	Date	Suffix	Description