




Existing fascias will be removed by Futurama in all cases unless prior arrangements have been made

Co-op are to ensure that an L.T supply is left on the outside of the building to which Futurama can connect to illuminate any sign

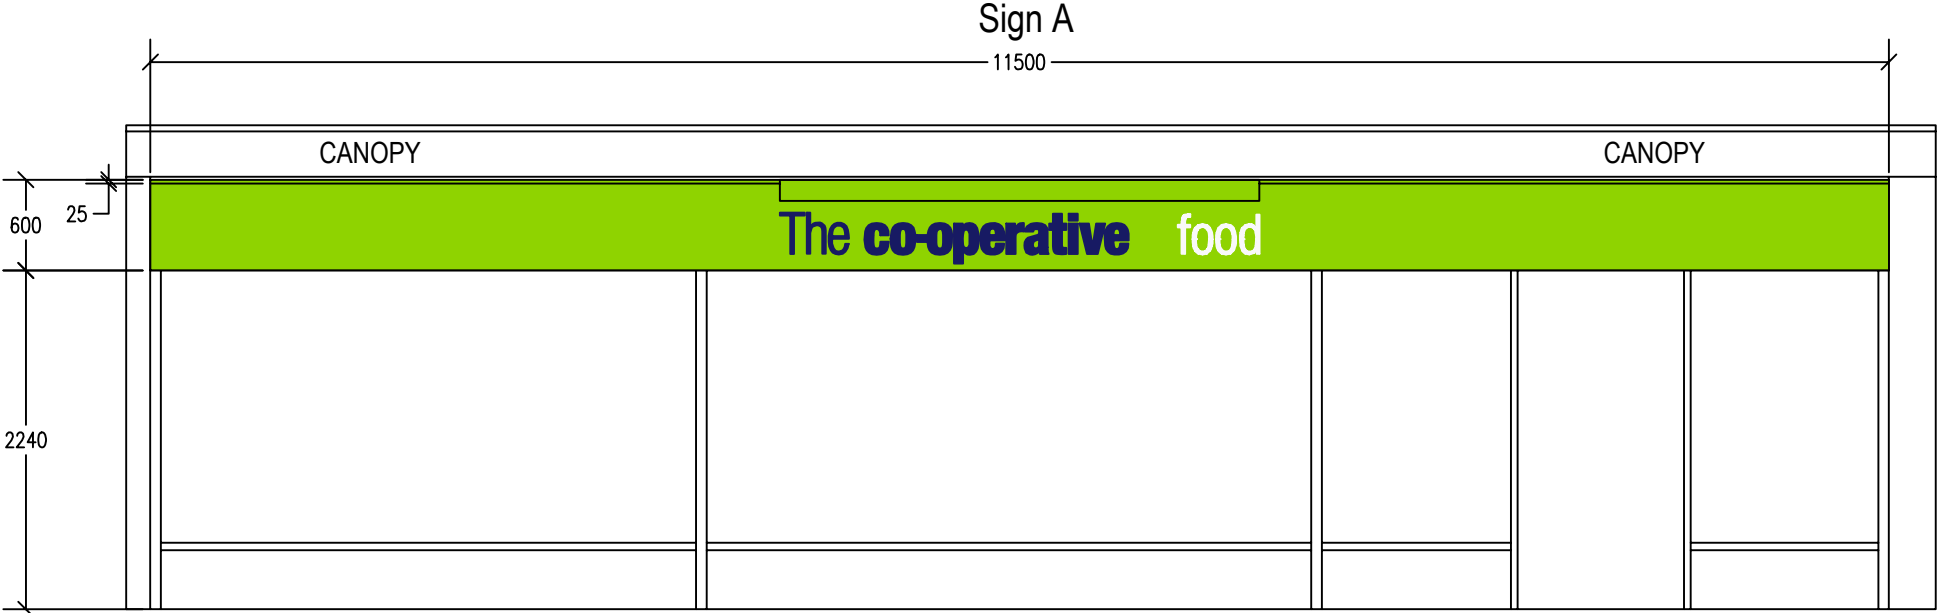

FRONT ELEVATION - SIGN A
199mm M3 MOULDED LETTERS-
WITH UPSTAND
SCALE 1:50

Signage specification: Slimline Fascia
Aluminium tray panel, 35mm deep on an aluminium back ladder frame & painted pantone green ref 375.
The letters: 'co-operative' to be moulded from silver acrylic with blue vinyl pantone ref 2757 applied to the faces. The word 'The' is to be fret-cut from 5mm thick opaque blue acrylic pantone ref 2757 & fixed to the panel by 'fir tree' fixings. The text 'food' to be fret cut 5mm white opaque acrylic, fixed by 'fir tree' fixings.
Externally illuminated by trough lighting.

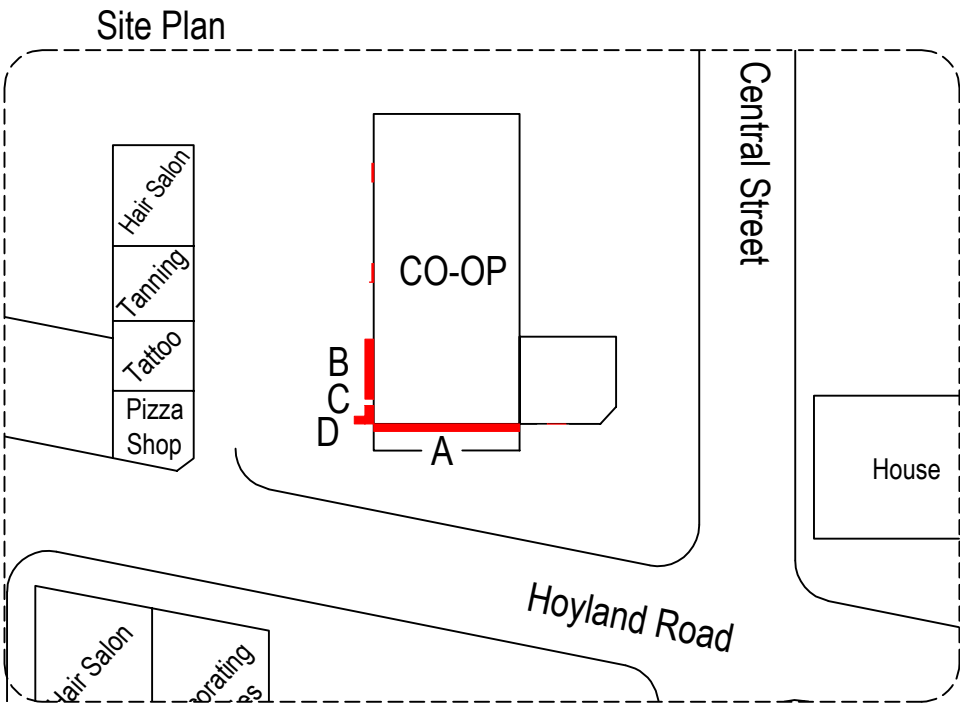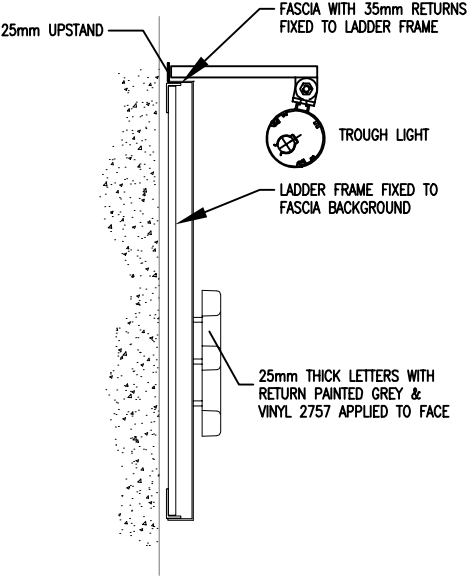

A	11/05/09	DP	ORIGINAL SCHEME
REV	DATE	INITIALS	DESCRIPTION


Client: The co-operative food

Site: HOYLAND ROAD
Hoyland Road
Hoyland
Barnsley
South Yorkshire
S74 0NE

Job No. 102652 Dwg No. 1/3
Scale: AS SHOWN Site No. ----
Date: 11/05/09 Issue: A
Drawn: DP Checked: ----

futurama
corporate identity
specialists

Olympia House Telephone :
Lockwood Court 0113 270 5595
Middleton Grove Facsimile :
Leeds 0113 277 1143
LS11 5TY E-mail :
United Kingdom postbox@futurama.ltd.uk

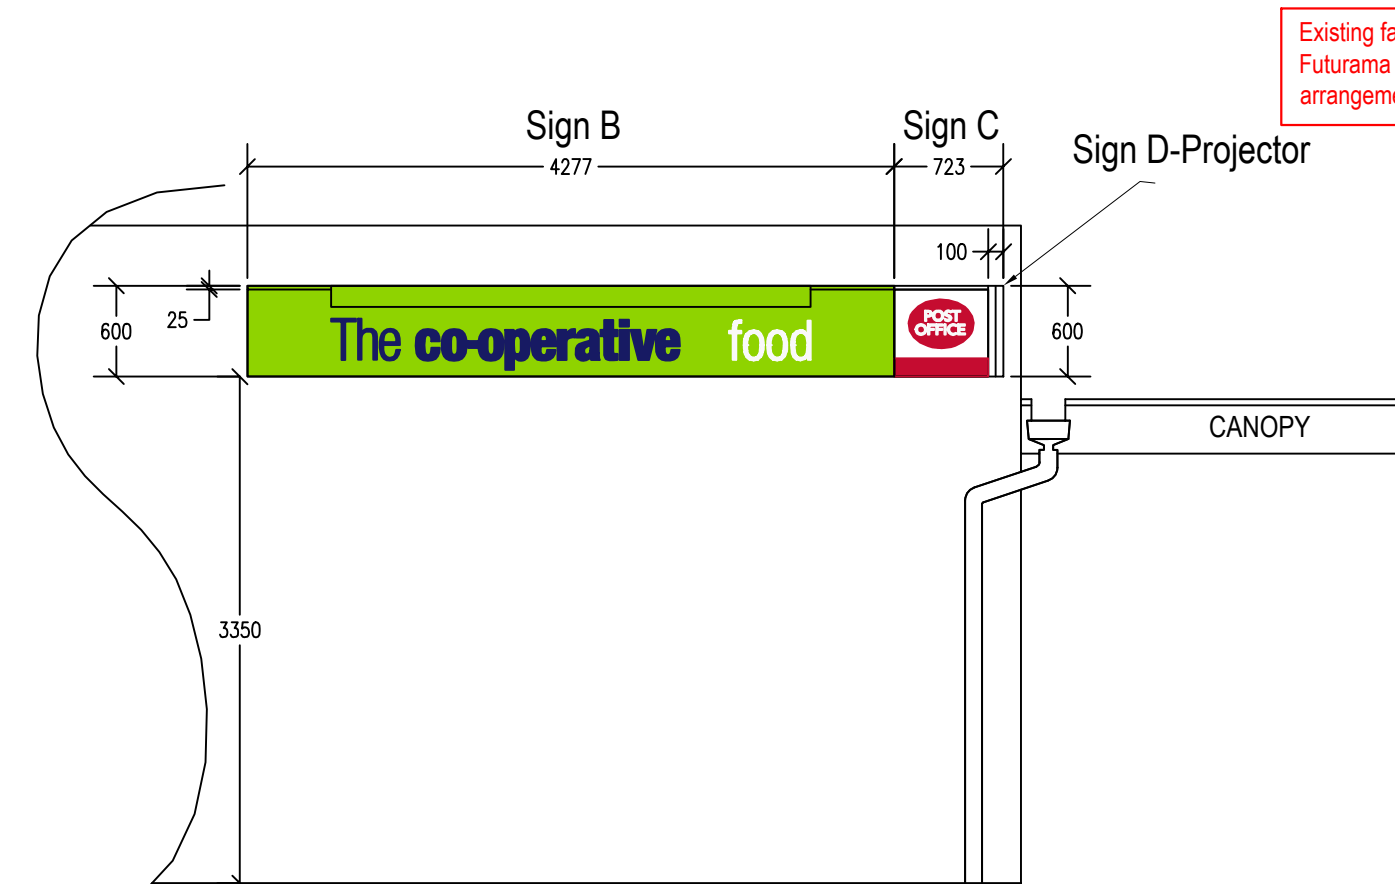


Existing fascias will be removed by Futurama in all cases unless prior arrangements have been made

Co-op are to ensure that an L.T supply is left on the outside of the building to which Futurama can connect to illuminate any sign

FRONT ELEVATION
SIGN B - 199mm M3 MOULDED LETTERS WITH UPSTAND
SIGN C - POST OFFICE FASCIA WITH UPSTAND
SIGN D - FASCIA MOUNTED POST OFFICE PROJECTOR
SCALE 1:50

POST OFFICE SPECIFICATION:
NON-ILLUMINATED SLIMLINE FASCIA SIGN
Aluminium tray panel, 35mm deep on an extruded aluminium fixing system and finished in white.
Post Office logo and under stripe to be applied vinyl to match pantone red 168

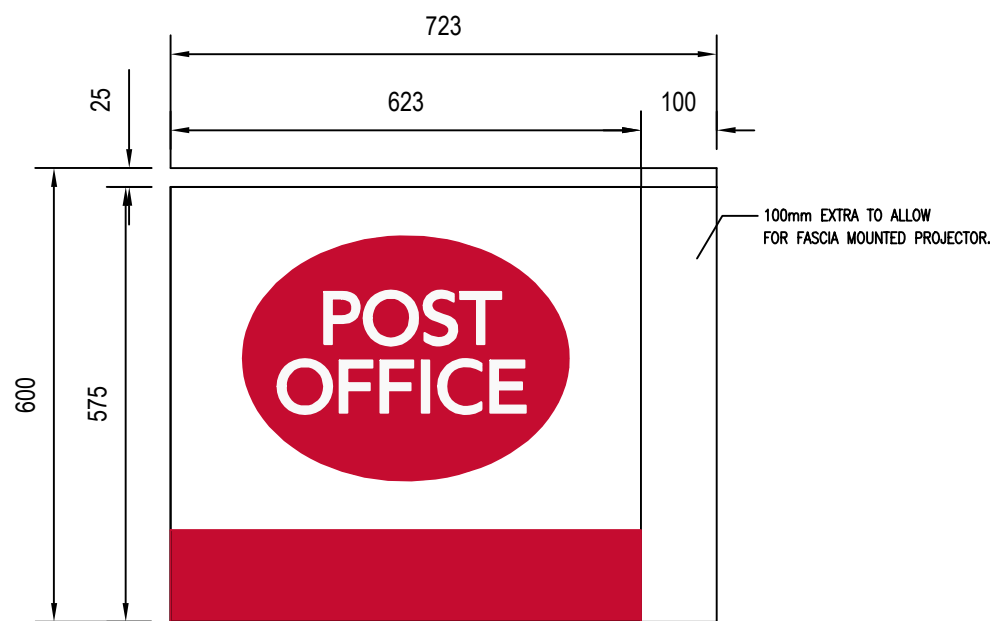

SIGN C
POST OFFICE FASCIA WITH UPSTAND
SCALE 1:10

SIGN SPECIFICATION:
PROJECTOR:
Constructed from two back to back, 50mm deep aluminium trays around a fabricated aluminium internal frame with fixing points within the unit. Face panels to be painted white.
Post Office logo and understripe vinyl display in red pantone 168
Non illuminated.



SIGN D
POST OFFICE PROJECTOR
FASCIA MOUNTED
SCALE 1:10

REV	DATE	INITIALS	DESCRIPTION
A	11/05/09	DP	ORIGINAL SCHEME
Client: The co-operative food			
Site: HOYLAND ROAD Hoyland Road Hoyland Barnsley South Yorkshire S74 0NE			
Job No.	102652	Dwg No.	2/3
Scale:	AS SHOWN	Site No.	----
Date:	11/05/09	Issue:	A
Drawn:	DP	Checked:	----
futurama corporate identity specialists			
Olympia House Lockwood Court Middleton Grove Leeds LS11 5TY United Kingdom		Telephone : 0113 270 5595 Facsimile : 0113 277 1143 E-mail : postbox@futurama.ltd.uk	