



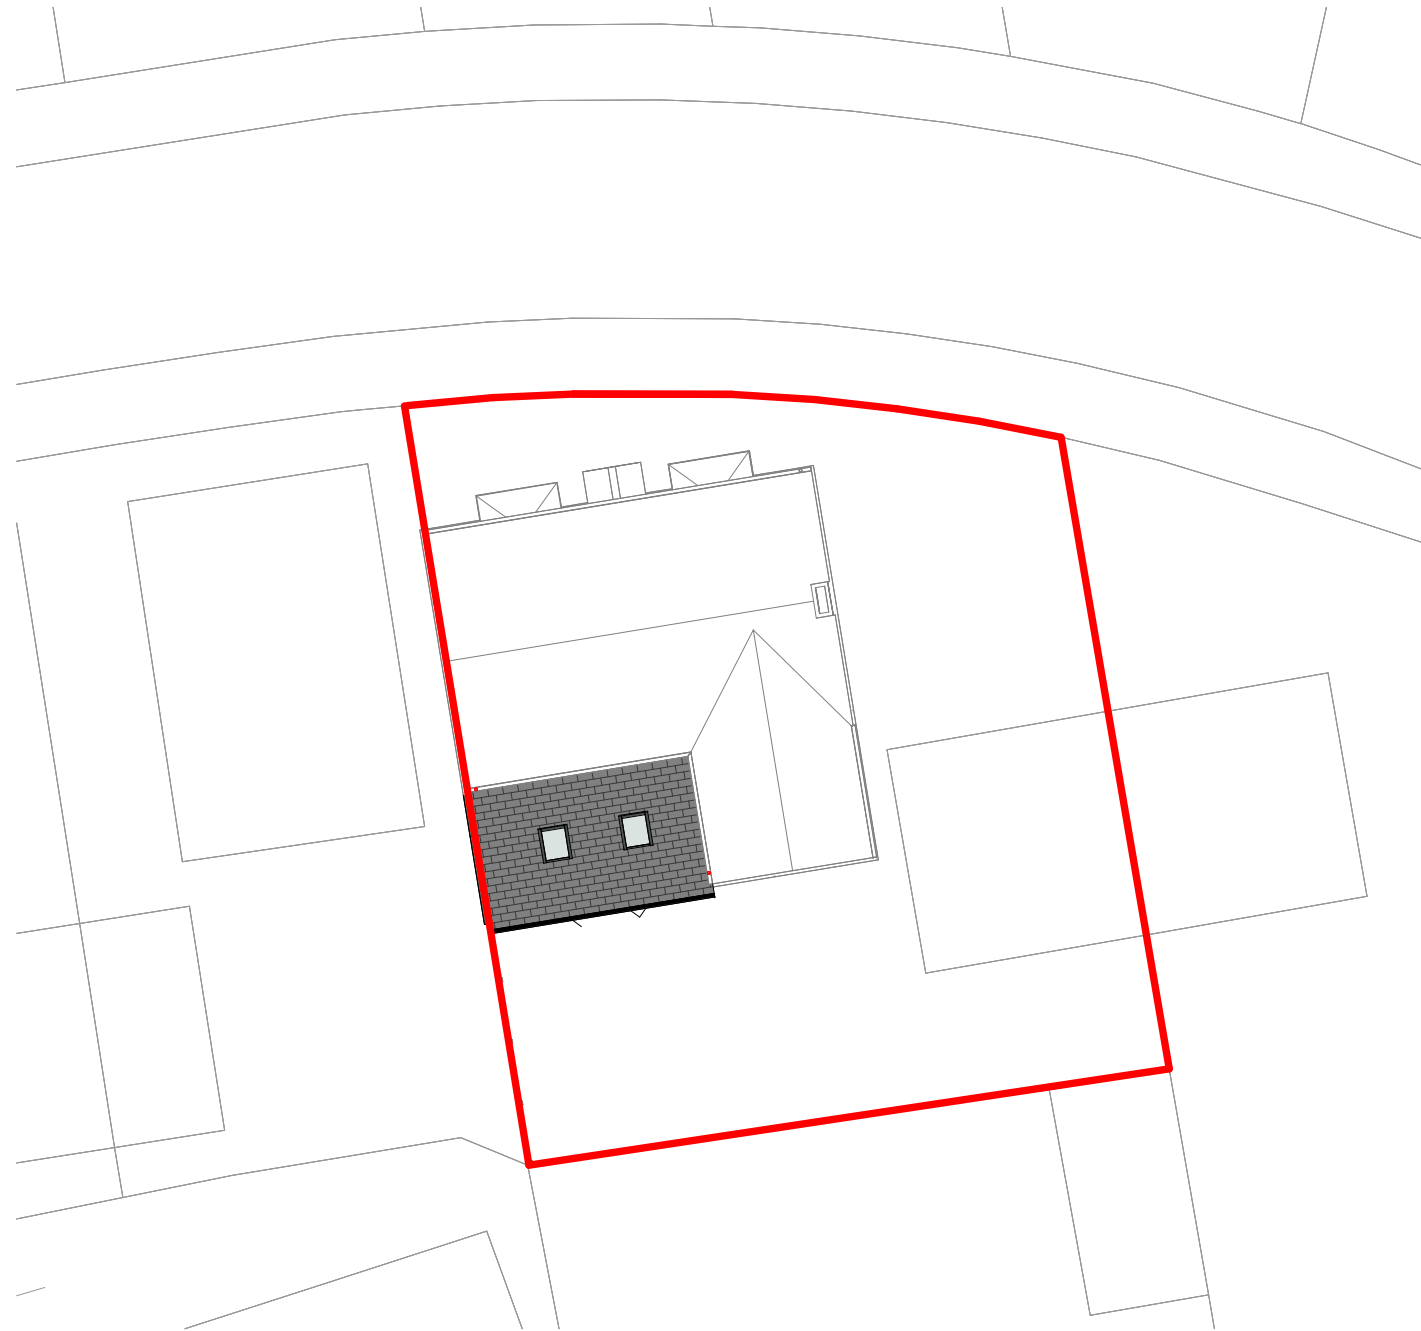

Site / Block Plan
1 : 200

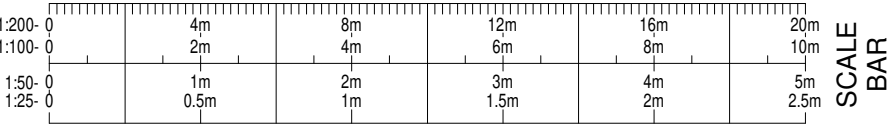

Location Plan
1 : 1250

REAR EXTENSION

P01	16.02.2022	Issued for Planning	ARK
REV	DATE	AMENDMENT	BY

DRAWING STATUS:
PLANNING

CLIENT:
Alex & Becky Tingle



ARK CONSULTING
Planning & Draughting services;
Architectural, Civil/Structural Engineering
Tel: 07930573301

PROJECT:
**29 Low Rocha Grove, Millhouse Green,
S36 9AN**

TITLE:
Location Plan & Proposed Site Plan

DATE:	SCALE:	DRAWN:	ARK
FEB 2022	As indicated @ A3	CHECKED:	ARK

ARK PROJECT REF.	ARK DRAWING REF.	REVISION.
0008	A101	P01

BIM DRAWING REF.
LRG - ARK - 00 - ZZ - DR - A - A101 - P01

© THIS DRAWING IS THE PROPERTY OF ARK CONSULTING AND
MUST NOT BE COPIED OR OTHERWISE REPRODUCED WITHOUT
THE EXPRESS WRITTEN PERMISSION OF THE COMPANY.