




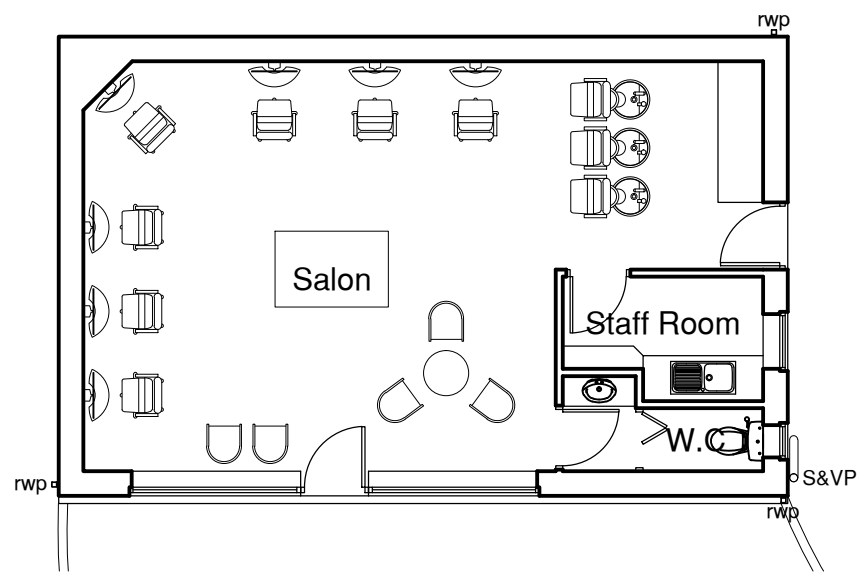


Existing Floor Plan
(Scale 1:100)

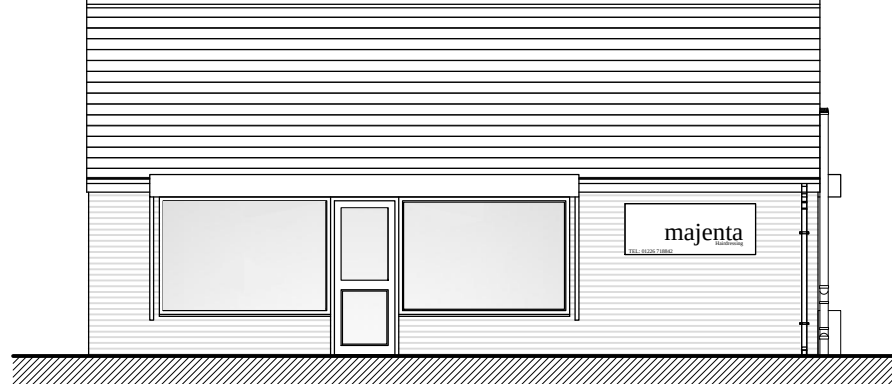

Existing Front Elevation
(Scale 1:100)

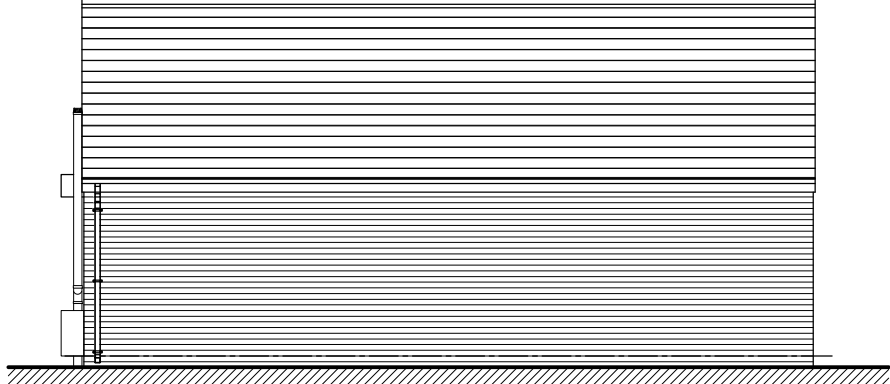


Existing Rear Elevation
(Scale 1:100)

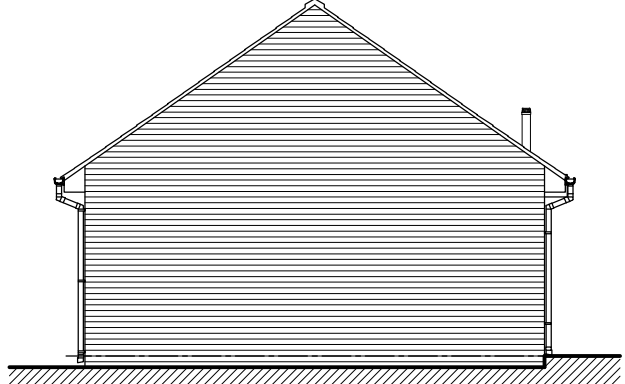


Existing Side Elevation
(Scale 1:100)




Existing Side Elevation
(Scale 1:100)

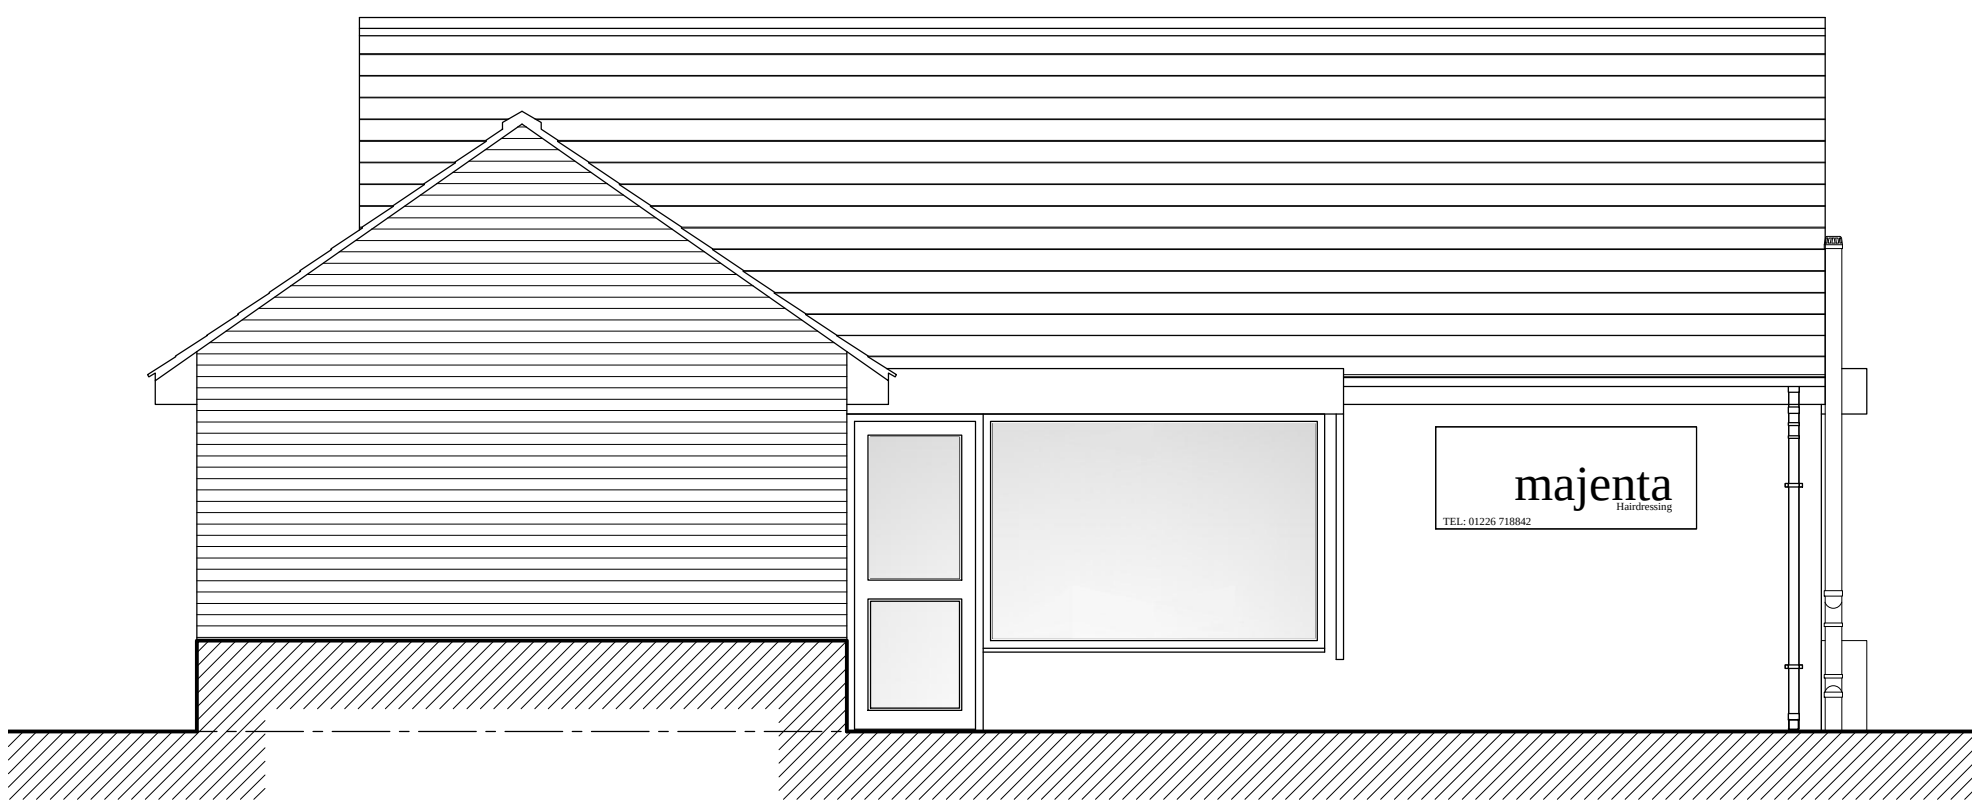


Proposed Front Elevation
(Scale 1:50)

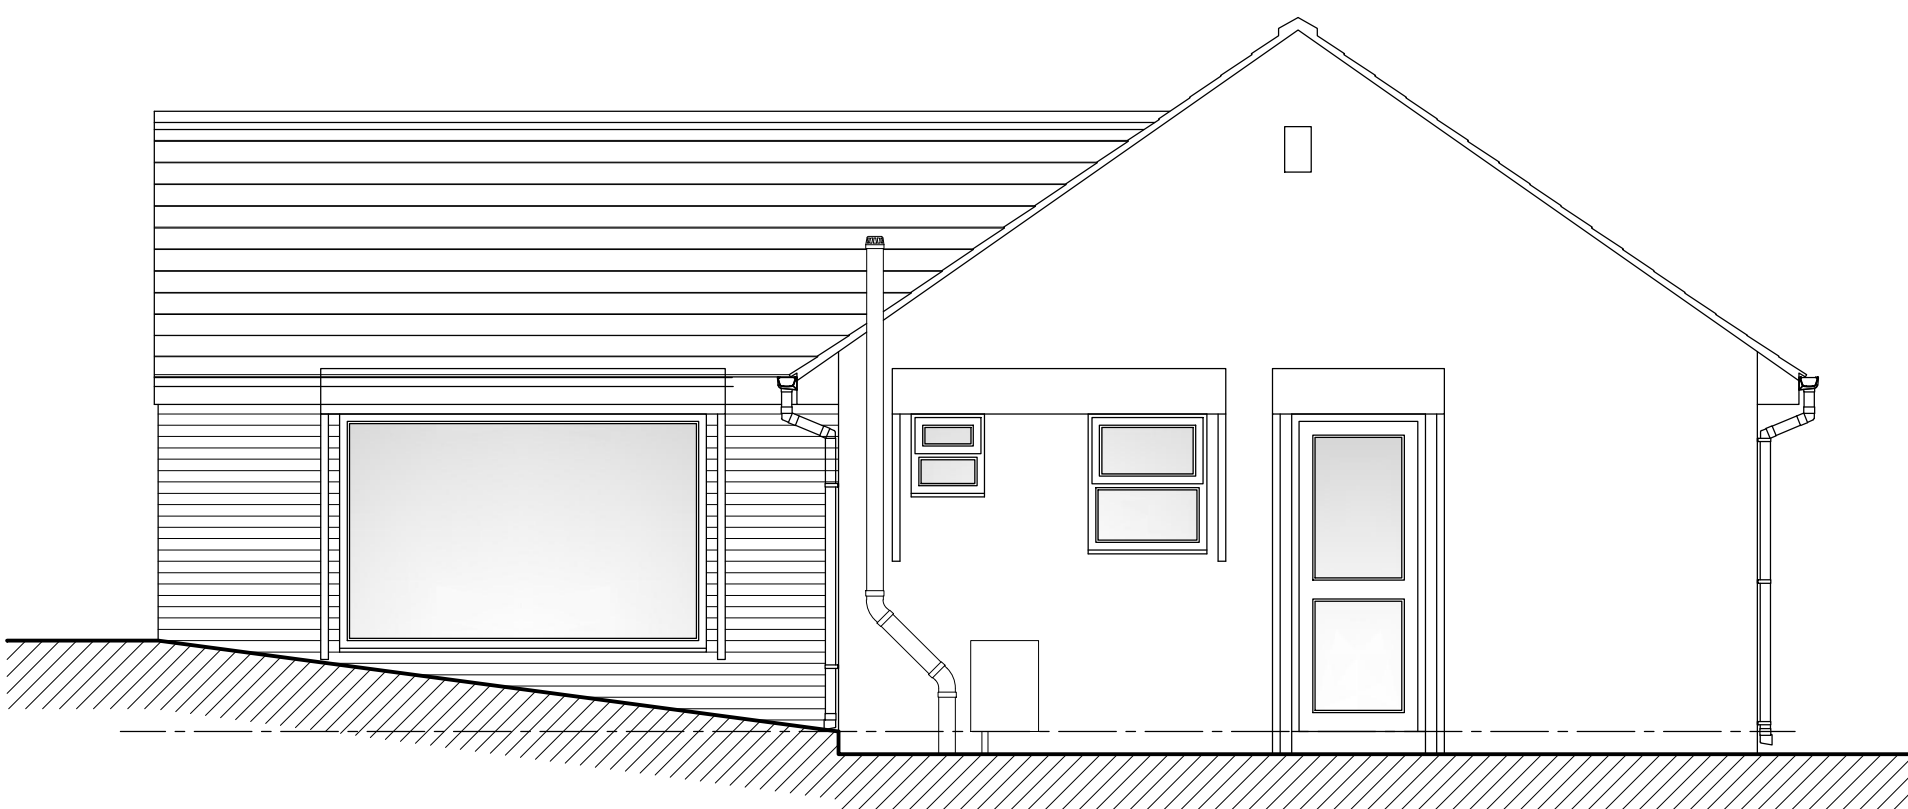


Proposed Side Elevation
(Scale 1:50)

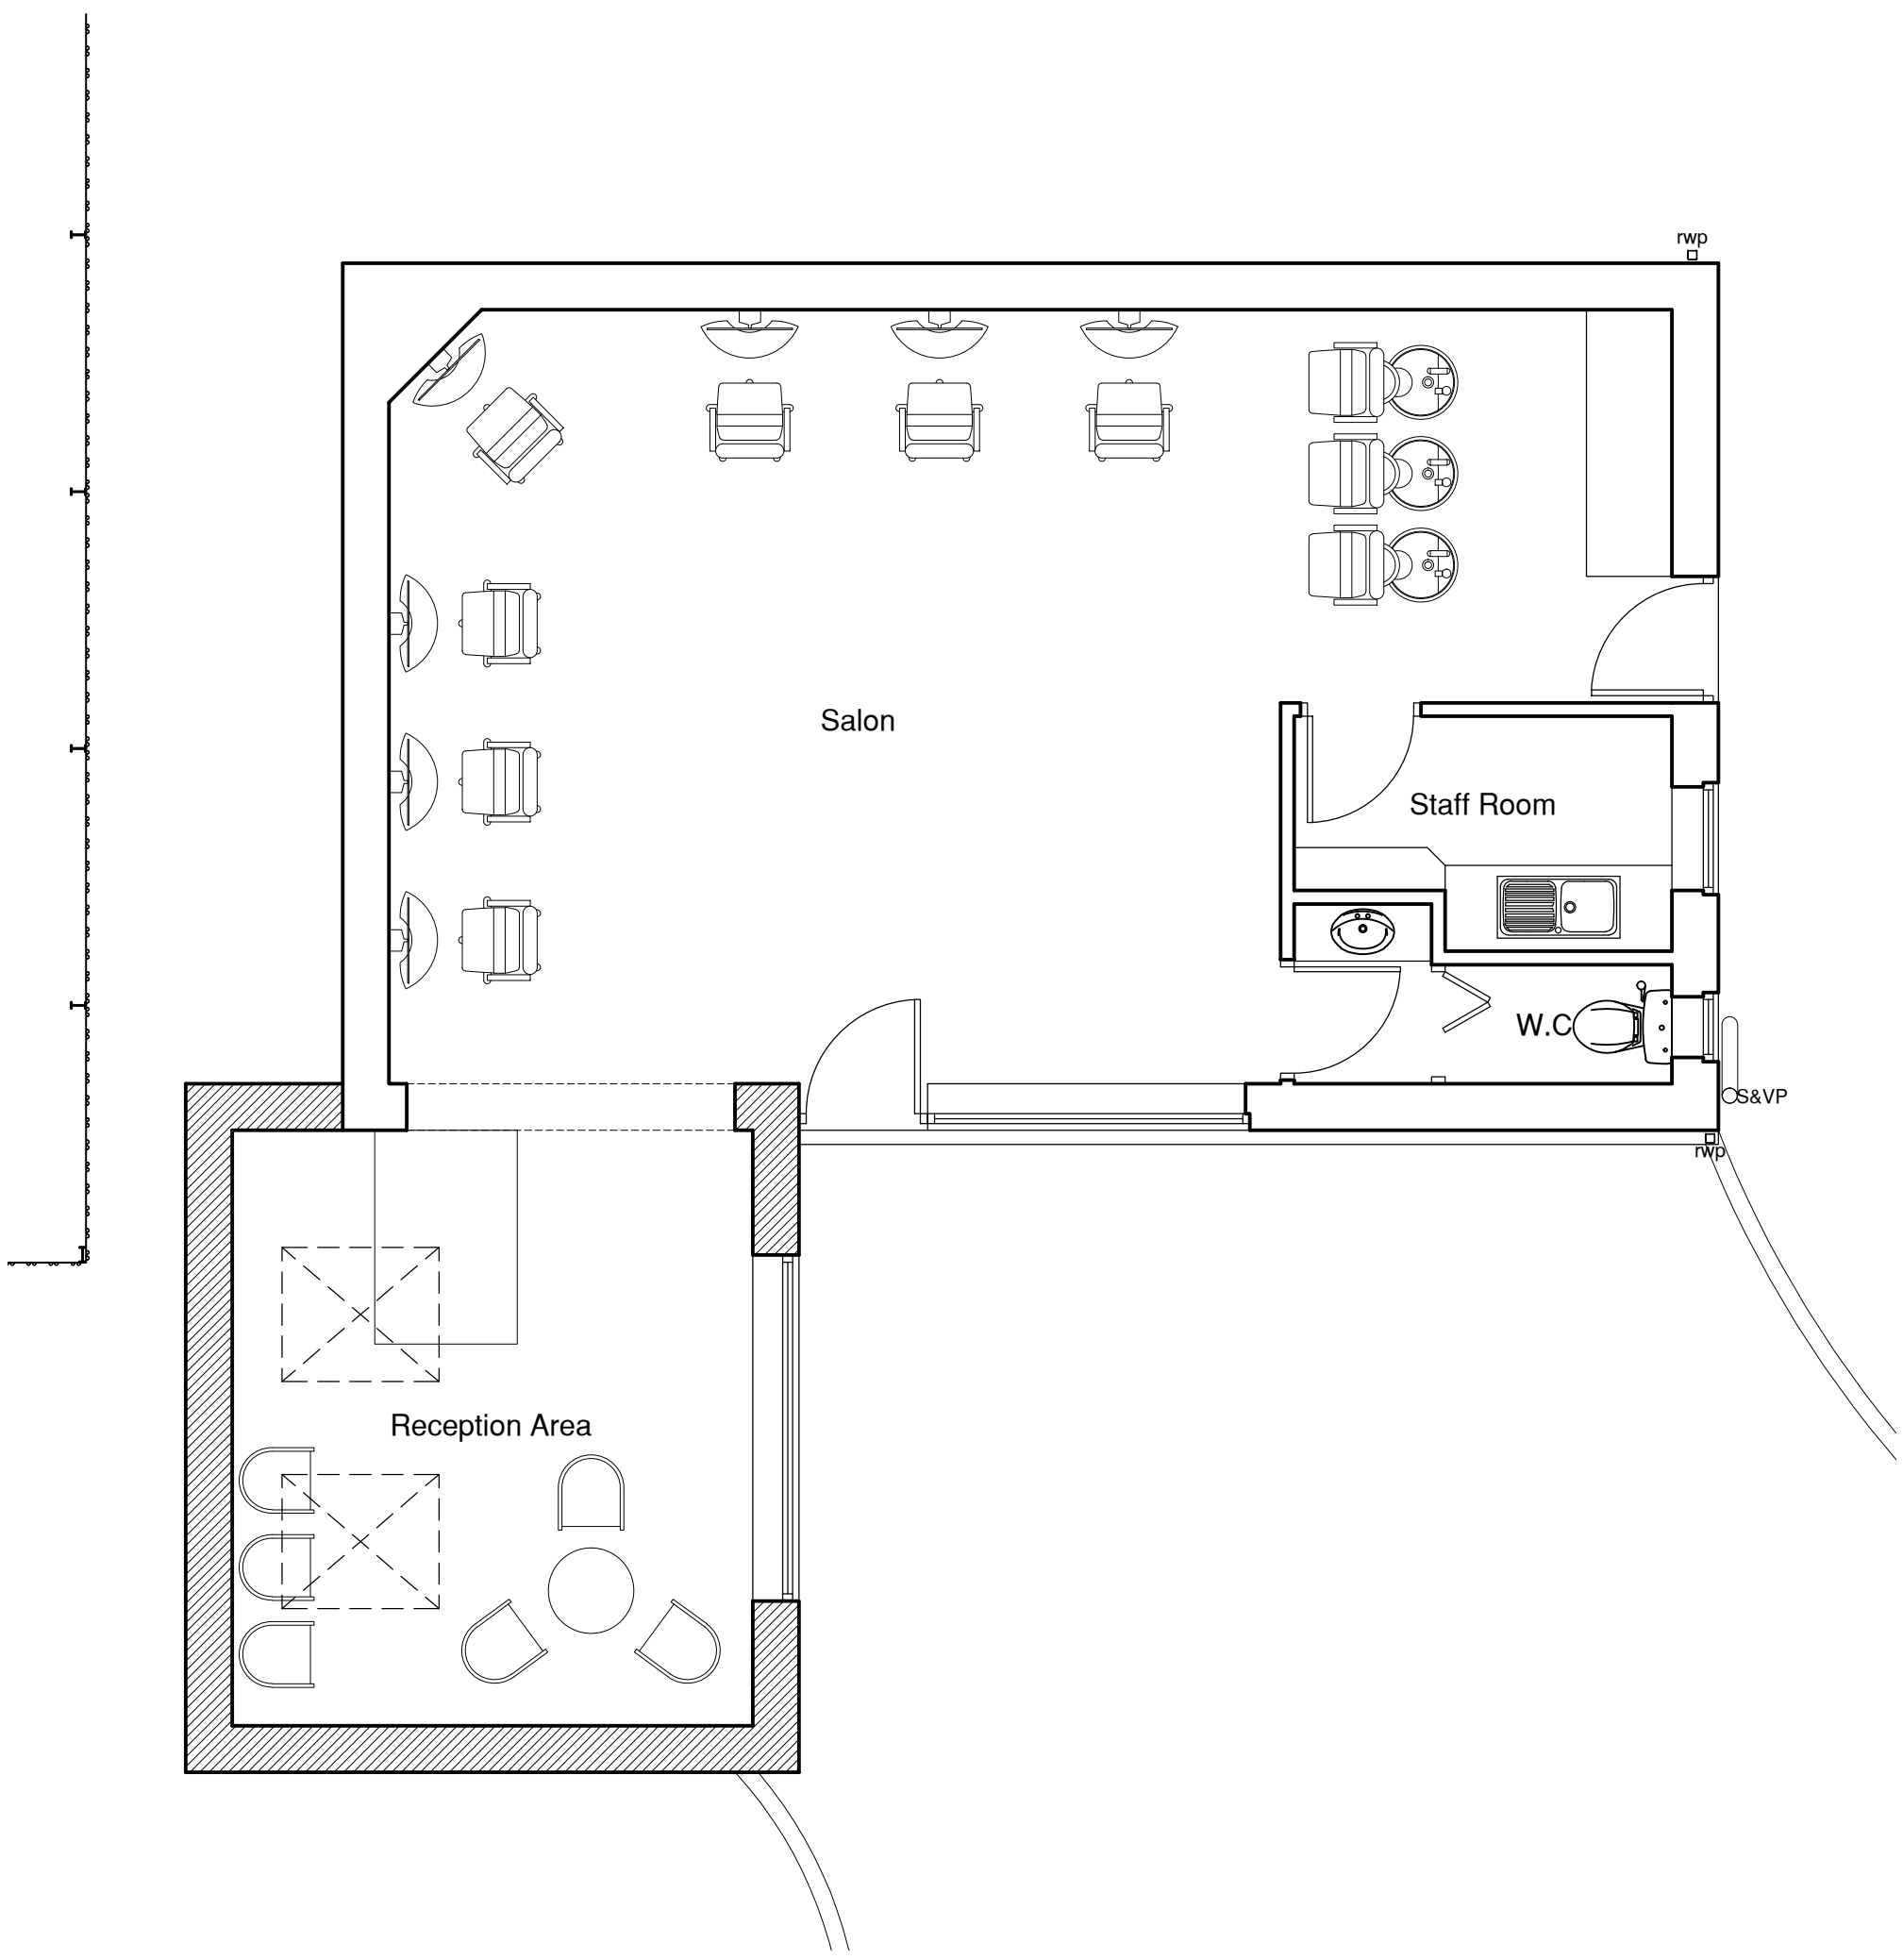

Proposed Floor Plan
(Scale 1:50)

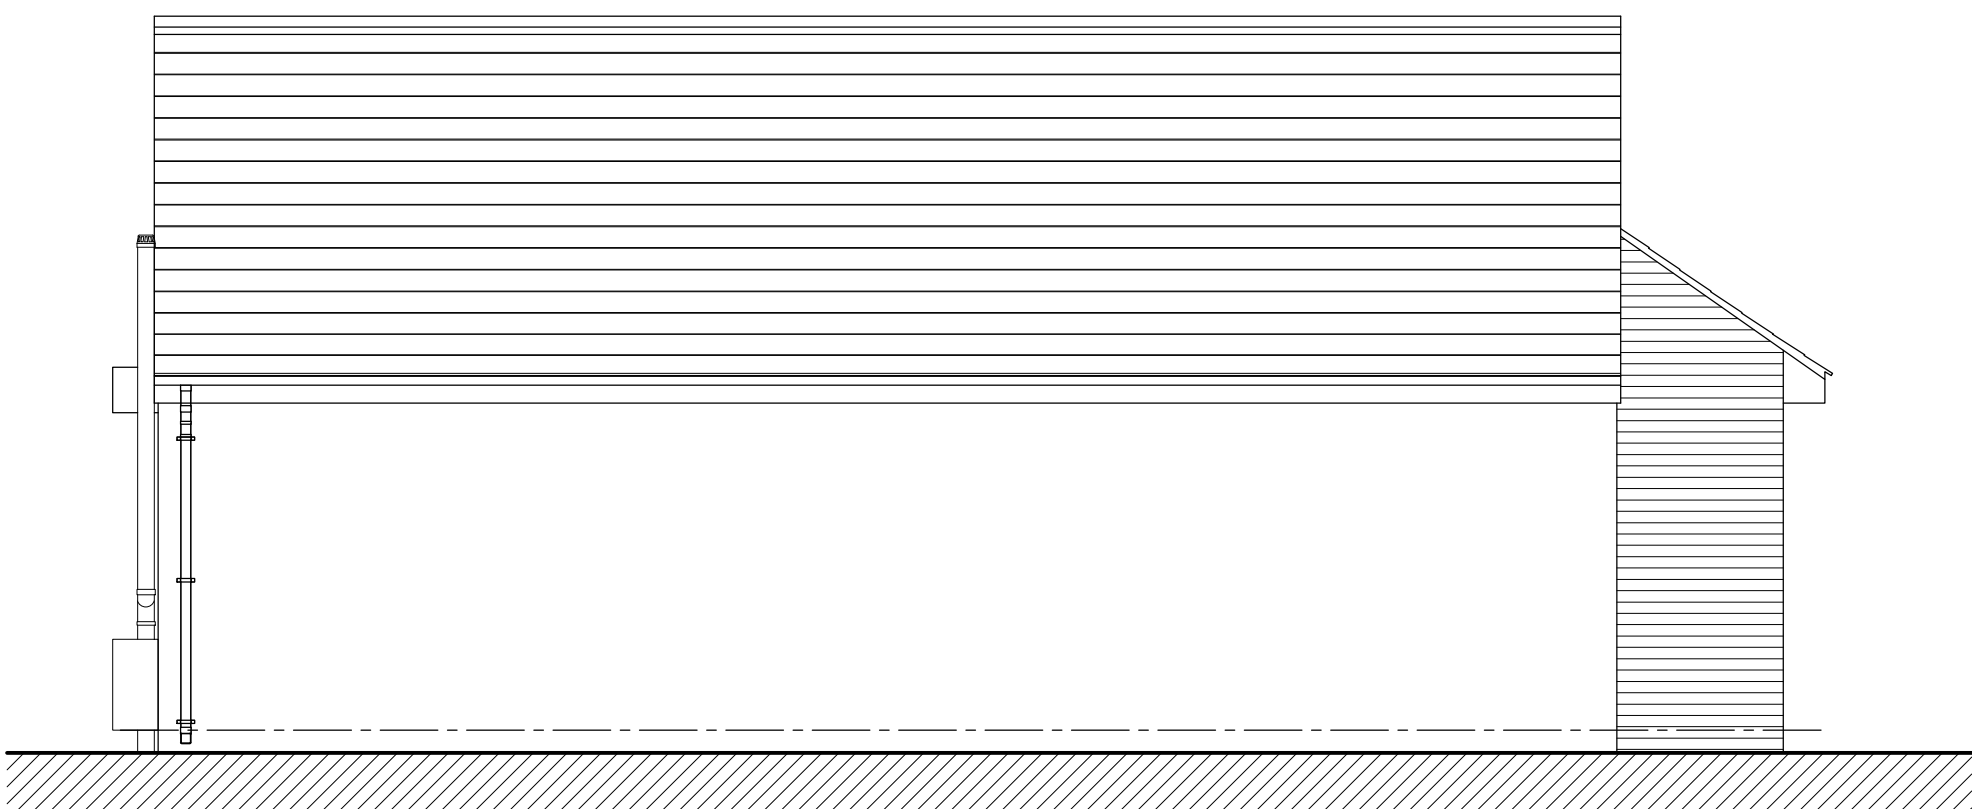

Proposed Rear Elevation
(Scale 1:50)

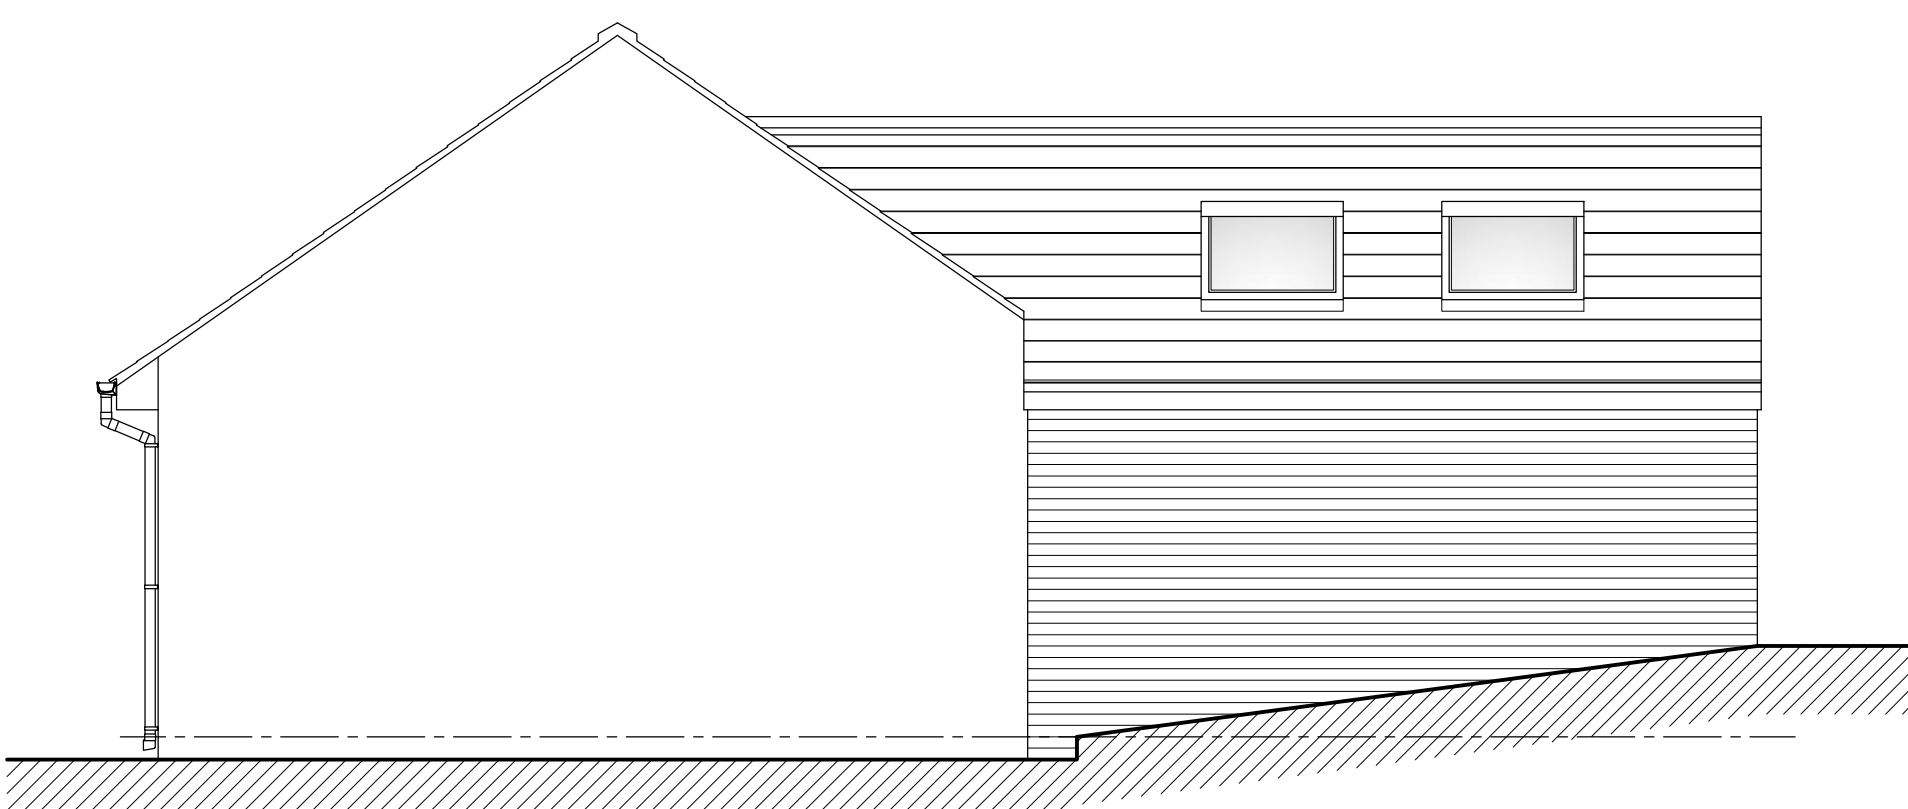

Proposed Side Elevation
(Scale 1:50)

COPYRIGHT:
THIS DRAWING AND THE DESIGNS DEPICTED THEREON ARE THE COPYRIGHT
OF EYRE ASSOCIATES LIMITED

ALL DRAWINGS AND DIMENSIONS TO BE CHECKED AND ANY DISCREPANCIES
TO BE REPORTED PRIOR TO THE COMMENCEMENT OF WORKS OR
PRODUCTION OF SHOP DRAWINGS

NO DIMENSIONS TO BE SCALED FROM THIS DRAWING UNLESS APPROVED BY
A REPRESENTATIVE OF THE COMPANY

ALL WORK TO BE CARRIED OUT IN ACCORDANCE WITH THE BUILDING
REGULATIONS AND THE REQUIREMENTS OF THE LOCAL AUTHORITY

REVISIONS				
REF.	DESCRIPTION	BY	CHK	DATE

EYRE ASSOCIATES LIMITED

ARCHITECTURAL SERVICES

3 LOW CROFT
WOMBWELL, BARNSELY, SOUTH YORKSHIRE
S73 0DX

tel: 01226 341121

mob: 07799 143586

web: www.eyreassociates.co.uk

e-mail: enquiries@eyreassociates.co.uk

CLIENT
MRS J HAWORTH

PROJECT
PROPOSED FRONT EXTENSION
MAJENTA HAIRDRESSING
SHAFTON

DRAWING TITLE
EXISTING & PROPOSED PLANS
& ELEVATIONS

SCALES	DATE	DRAWN	CHKD
VARIOUS	FEB 2015	CAE	REV

DRAWING No.
15.0084/02