

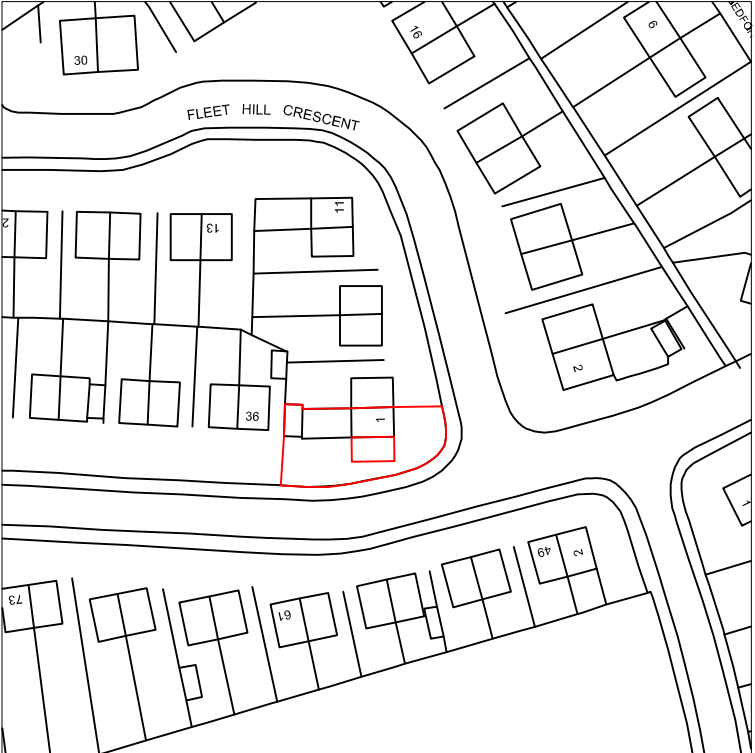


Drawing No.	Rev No.
MAC001 -001	

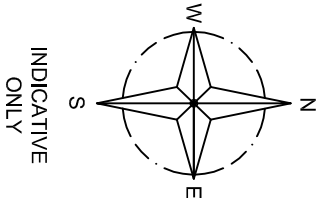

LOCATION PLAN
SCALE 1:1250 AT A3

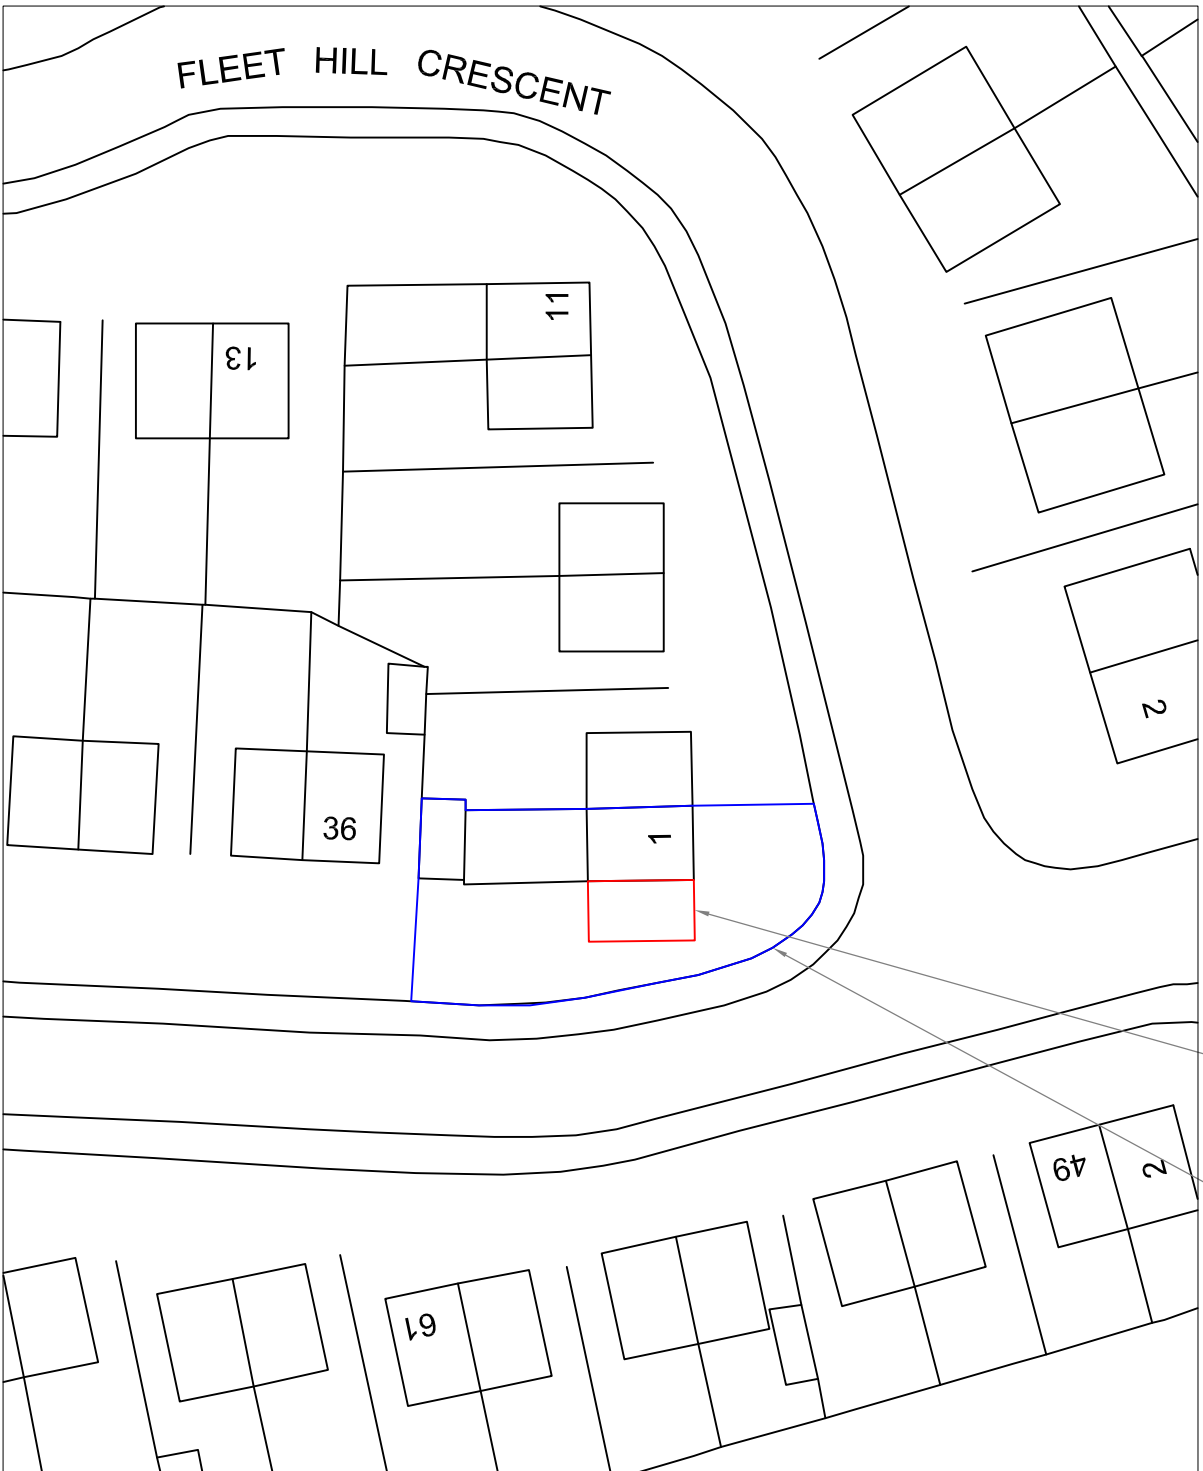

SITE PLAN
SCALE 1:500 AT A3

DO NOT SCALE: Contractor to check all dimensions and report any omissions or errors

NOTES

Rev	Description	By	CHK	App	Date
-----	-------------	----	-----	-----	------

JRB DESIGNS Ltd
1 Saville Road
Cudworth
Barnsley
S72 8LT
Tel: 01226 383542
Fax: 01226 380078
Mob: 07970 541192
Email: joine@jrbdesigns.co.uk

This drawing is copyright. © Jrbdesigns Ltd.

Client **MR A CLARKE**

Drawing Title

SITE PLANS

Address

**1 FLEETHILL CRES
MONK BRETTON
BARNSELEY
S71 1XJ**

Project Title:

**PROPOSED TWO STOREY
SIDE EXTENSION**

Purpose of Issue:

PLANNING

Drawing Status

FIRST ISSUE

Scale at A3 AS SHOWN	Drawn By JRB	Date 04/03/2014	
Checked By	Date 04/03/2014	Approved By	Date 04/03/2014
Project No. MAC001	Drawing No. 001	Revision -	

APPROVAL ☒ INFORMATION ☐ TENDER ☐ CONTRACT ☐ CONSTRUCTION ☐