




Graphical Scale 1:100									
0	1	2	3	4	5				5m
Drawn by: MJB		Date: 12.06.12		Scale: 1:100		@ A1			
Status	Preliminary	Preparation	Tender	Construction	Last Issue				
Date:	20.6.12								
Approved by:	DC								
Revision						Date	Drawn	Approved	

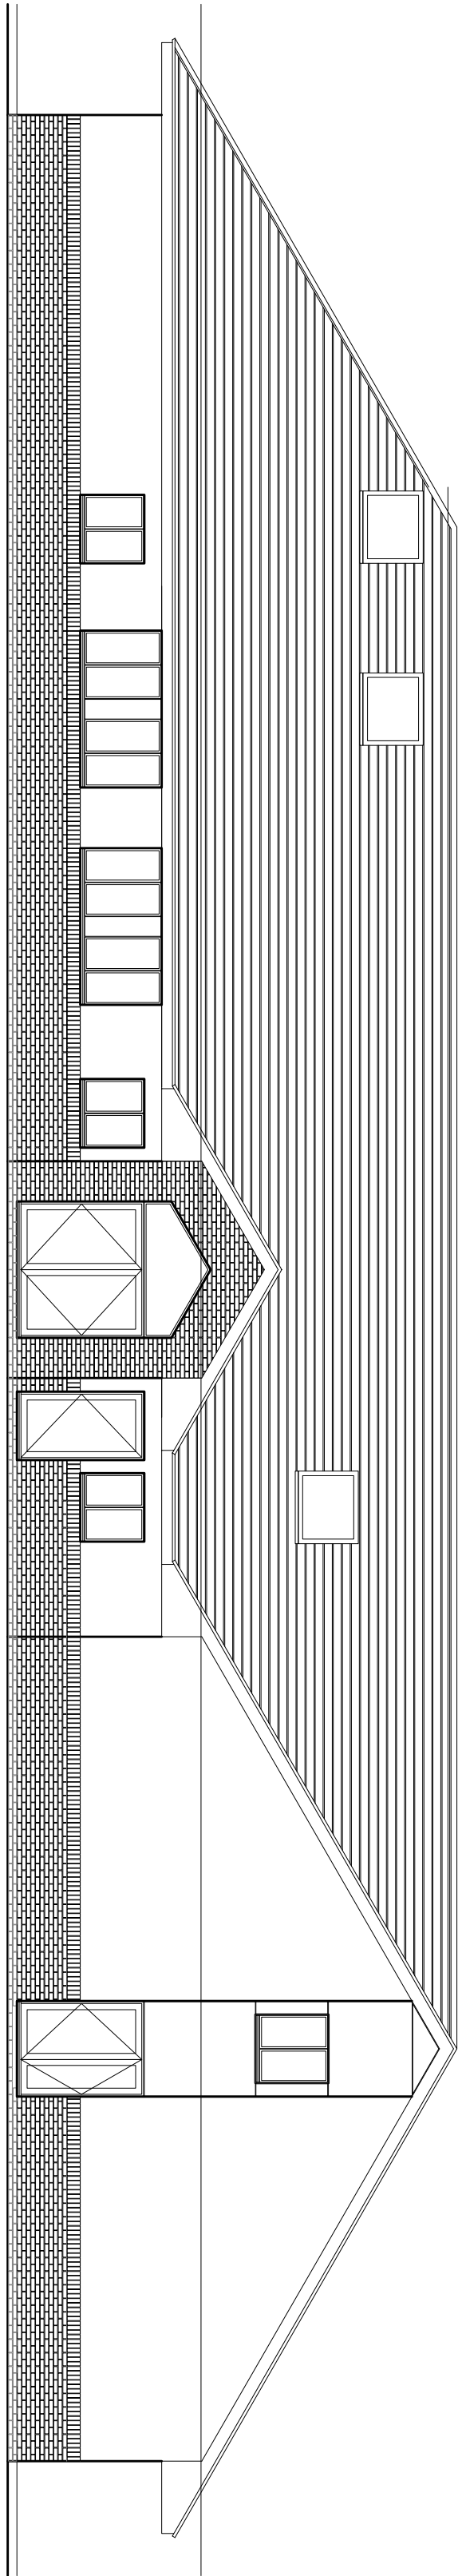


Building E - South East Elevation Scale 1:100

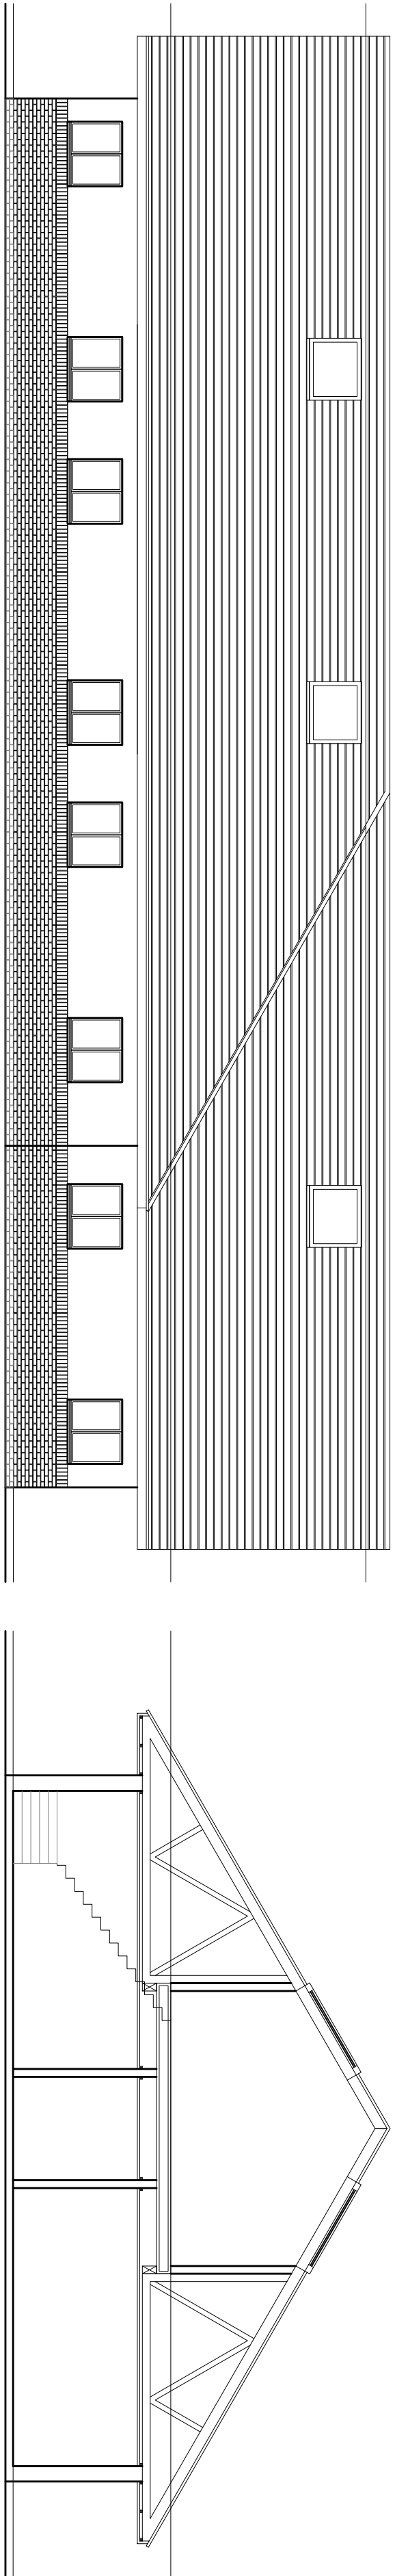

Building E - North East Elevation Scale 1:100

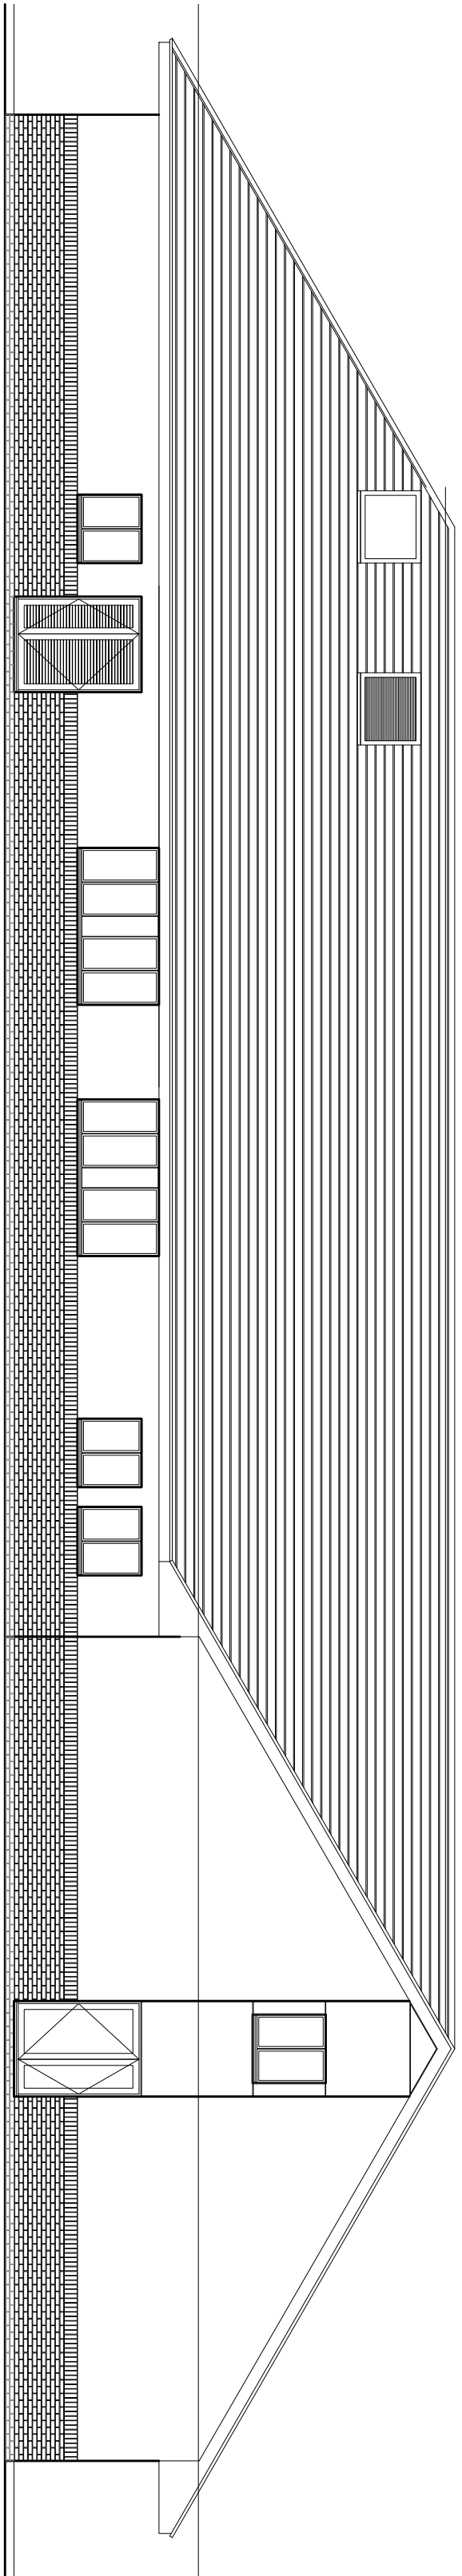


Building E - Typical Section Scale 1:100

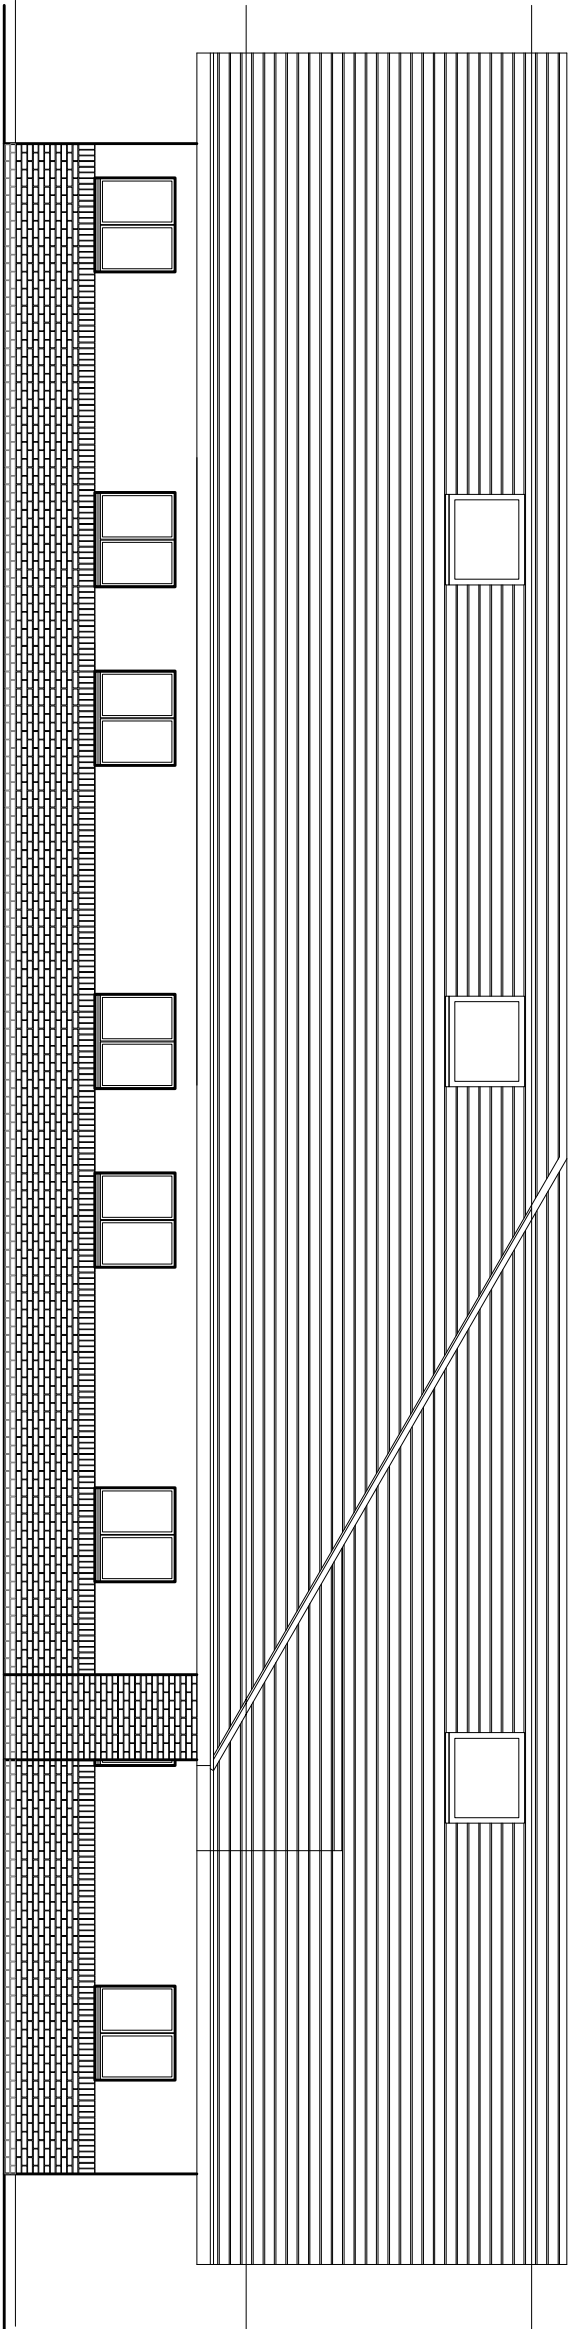


Building E - North West Elevation Scale 1:100

Building E - South West Elevation Scale 1:100

Materials Key:

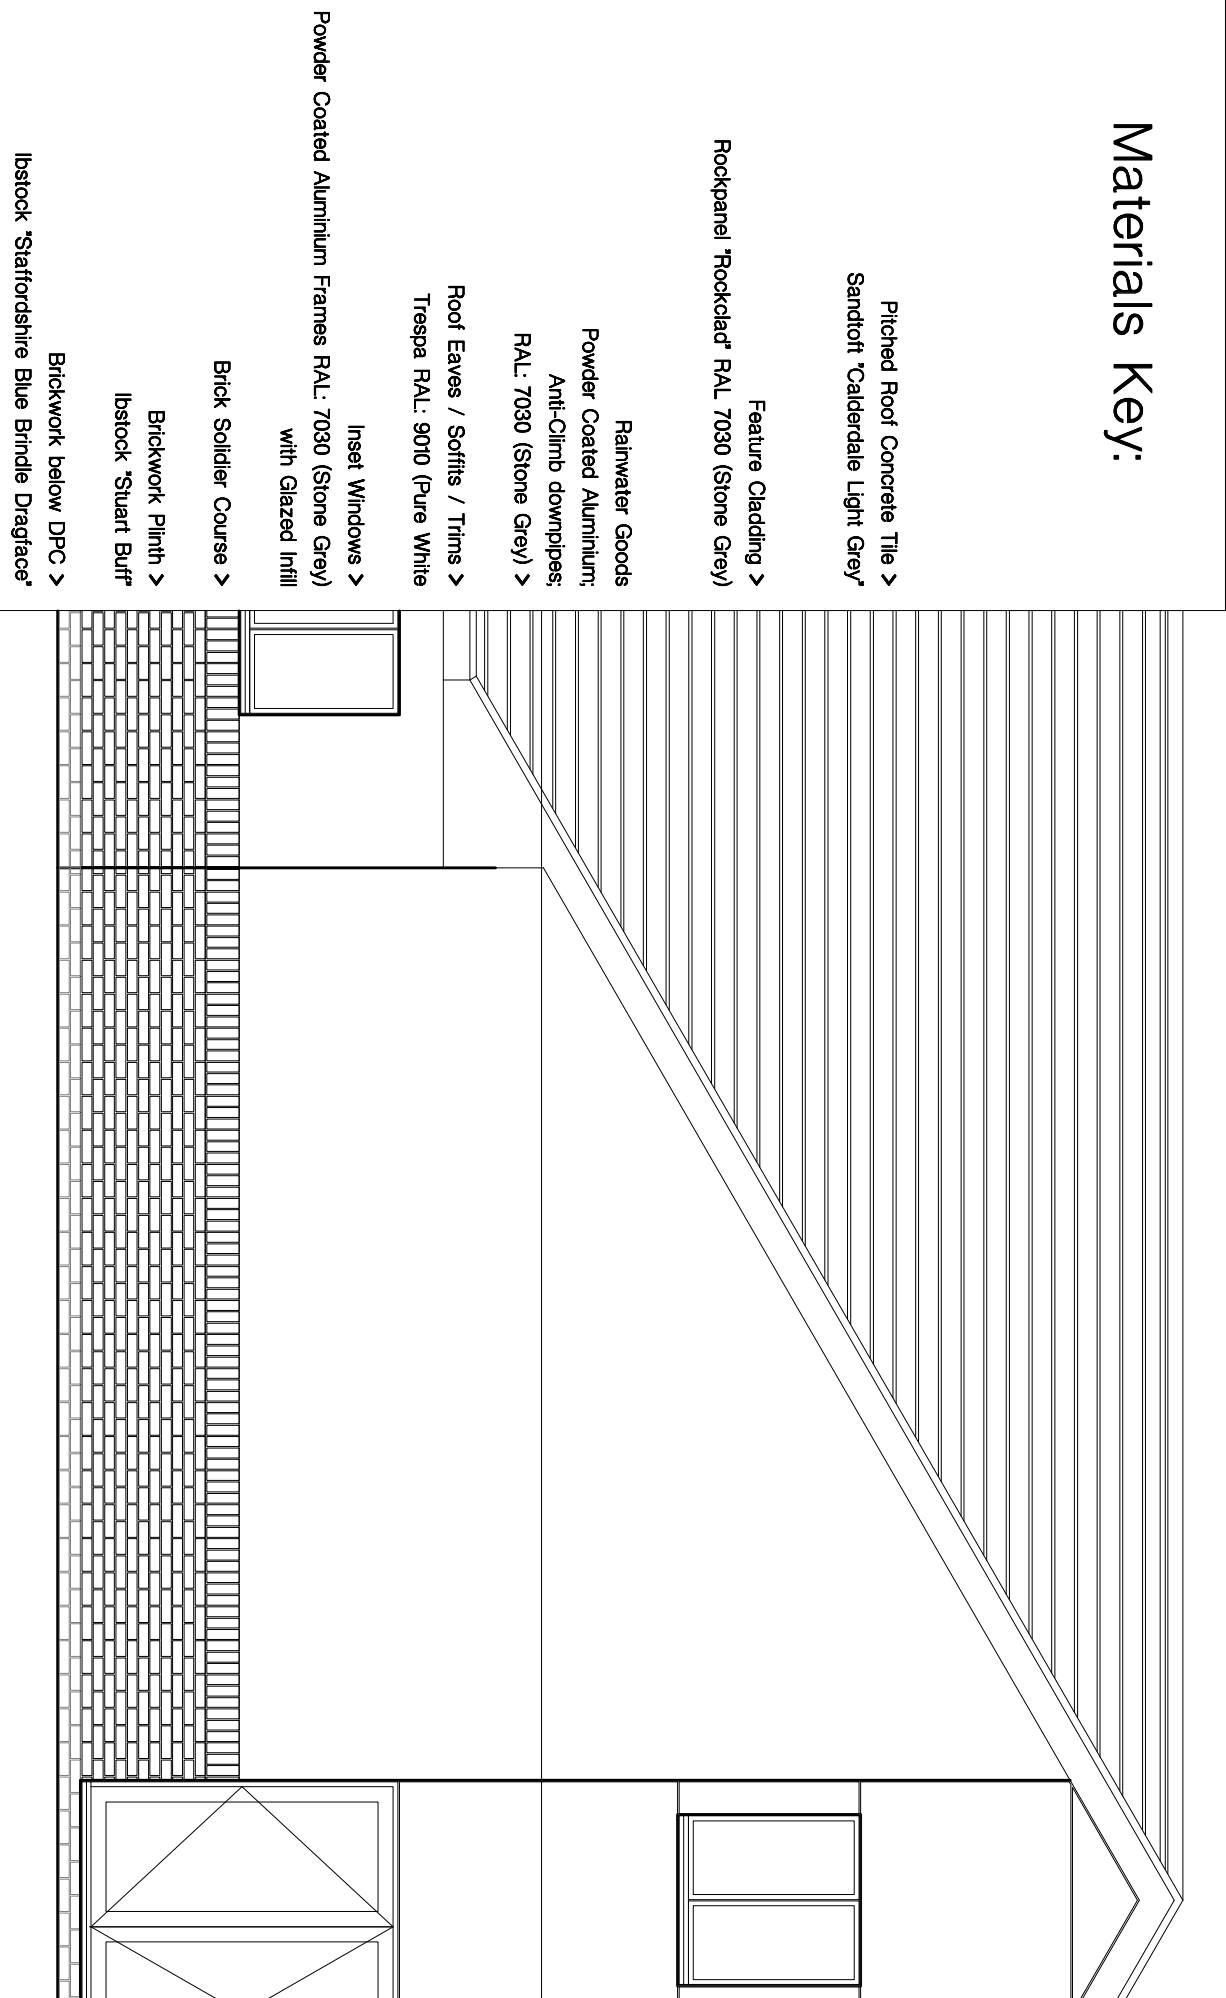

Typical Elevation Module Scale 1:50

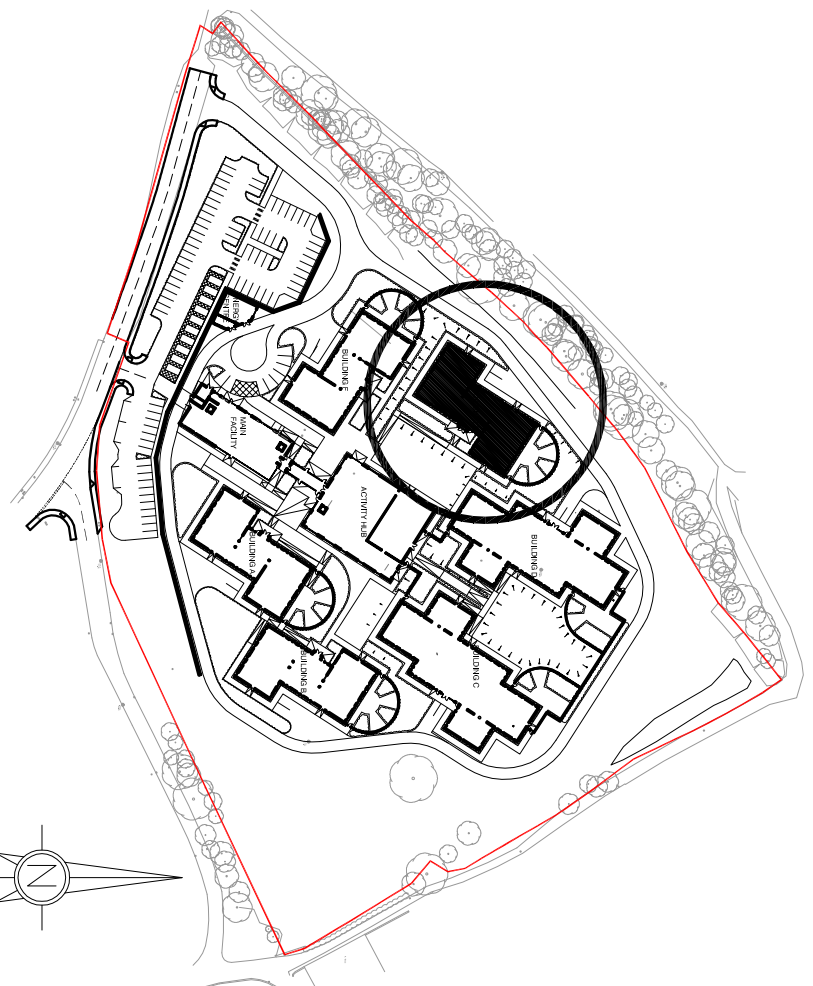

Building E - Location Plan Scale 1:2500

This drawing was prepared for Interserve Construction and shall not be used for any other purpose than for making a planning application to Barnsley Metropolitan Borough Council.

Client :	Drawing Title :
Hoyland Estates	Building E Elevations
Project :	
Earlwood	
Autistic Hospital	
Project No. :	Drawing No. :
3417-01	(2-)15
	Rev. :
	-
RACE COTTAM ASSOCIATES	
SIGNED: [Signature] 3 WOOD HOUSE SOY STREET SHEFFIELD S1 4BB T: 0114 273 7950 F: 0114 273 7981	
WEBSITE: WWW.RACECOTTAM.COM	