


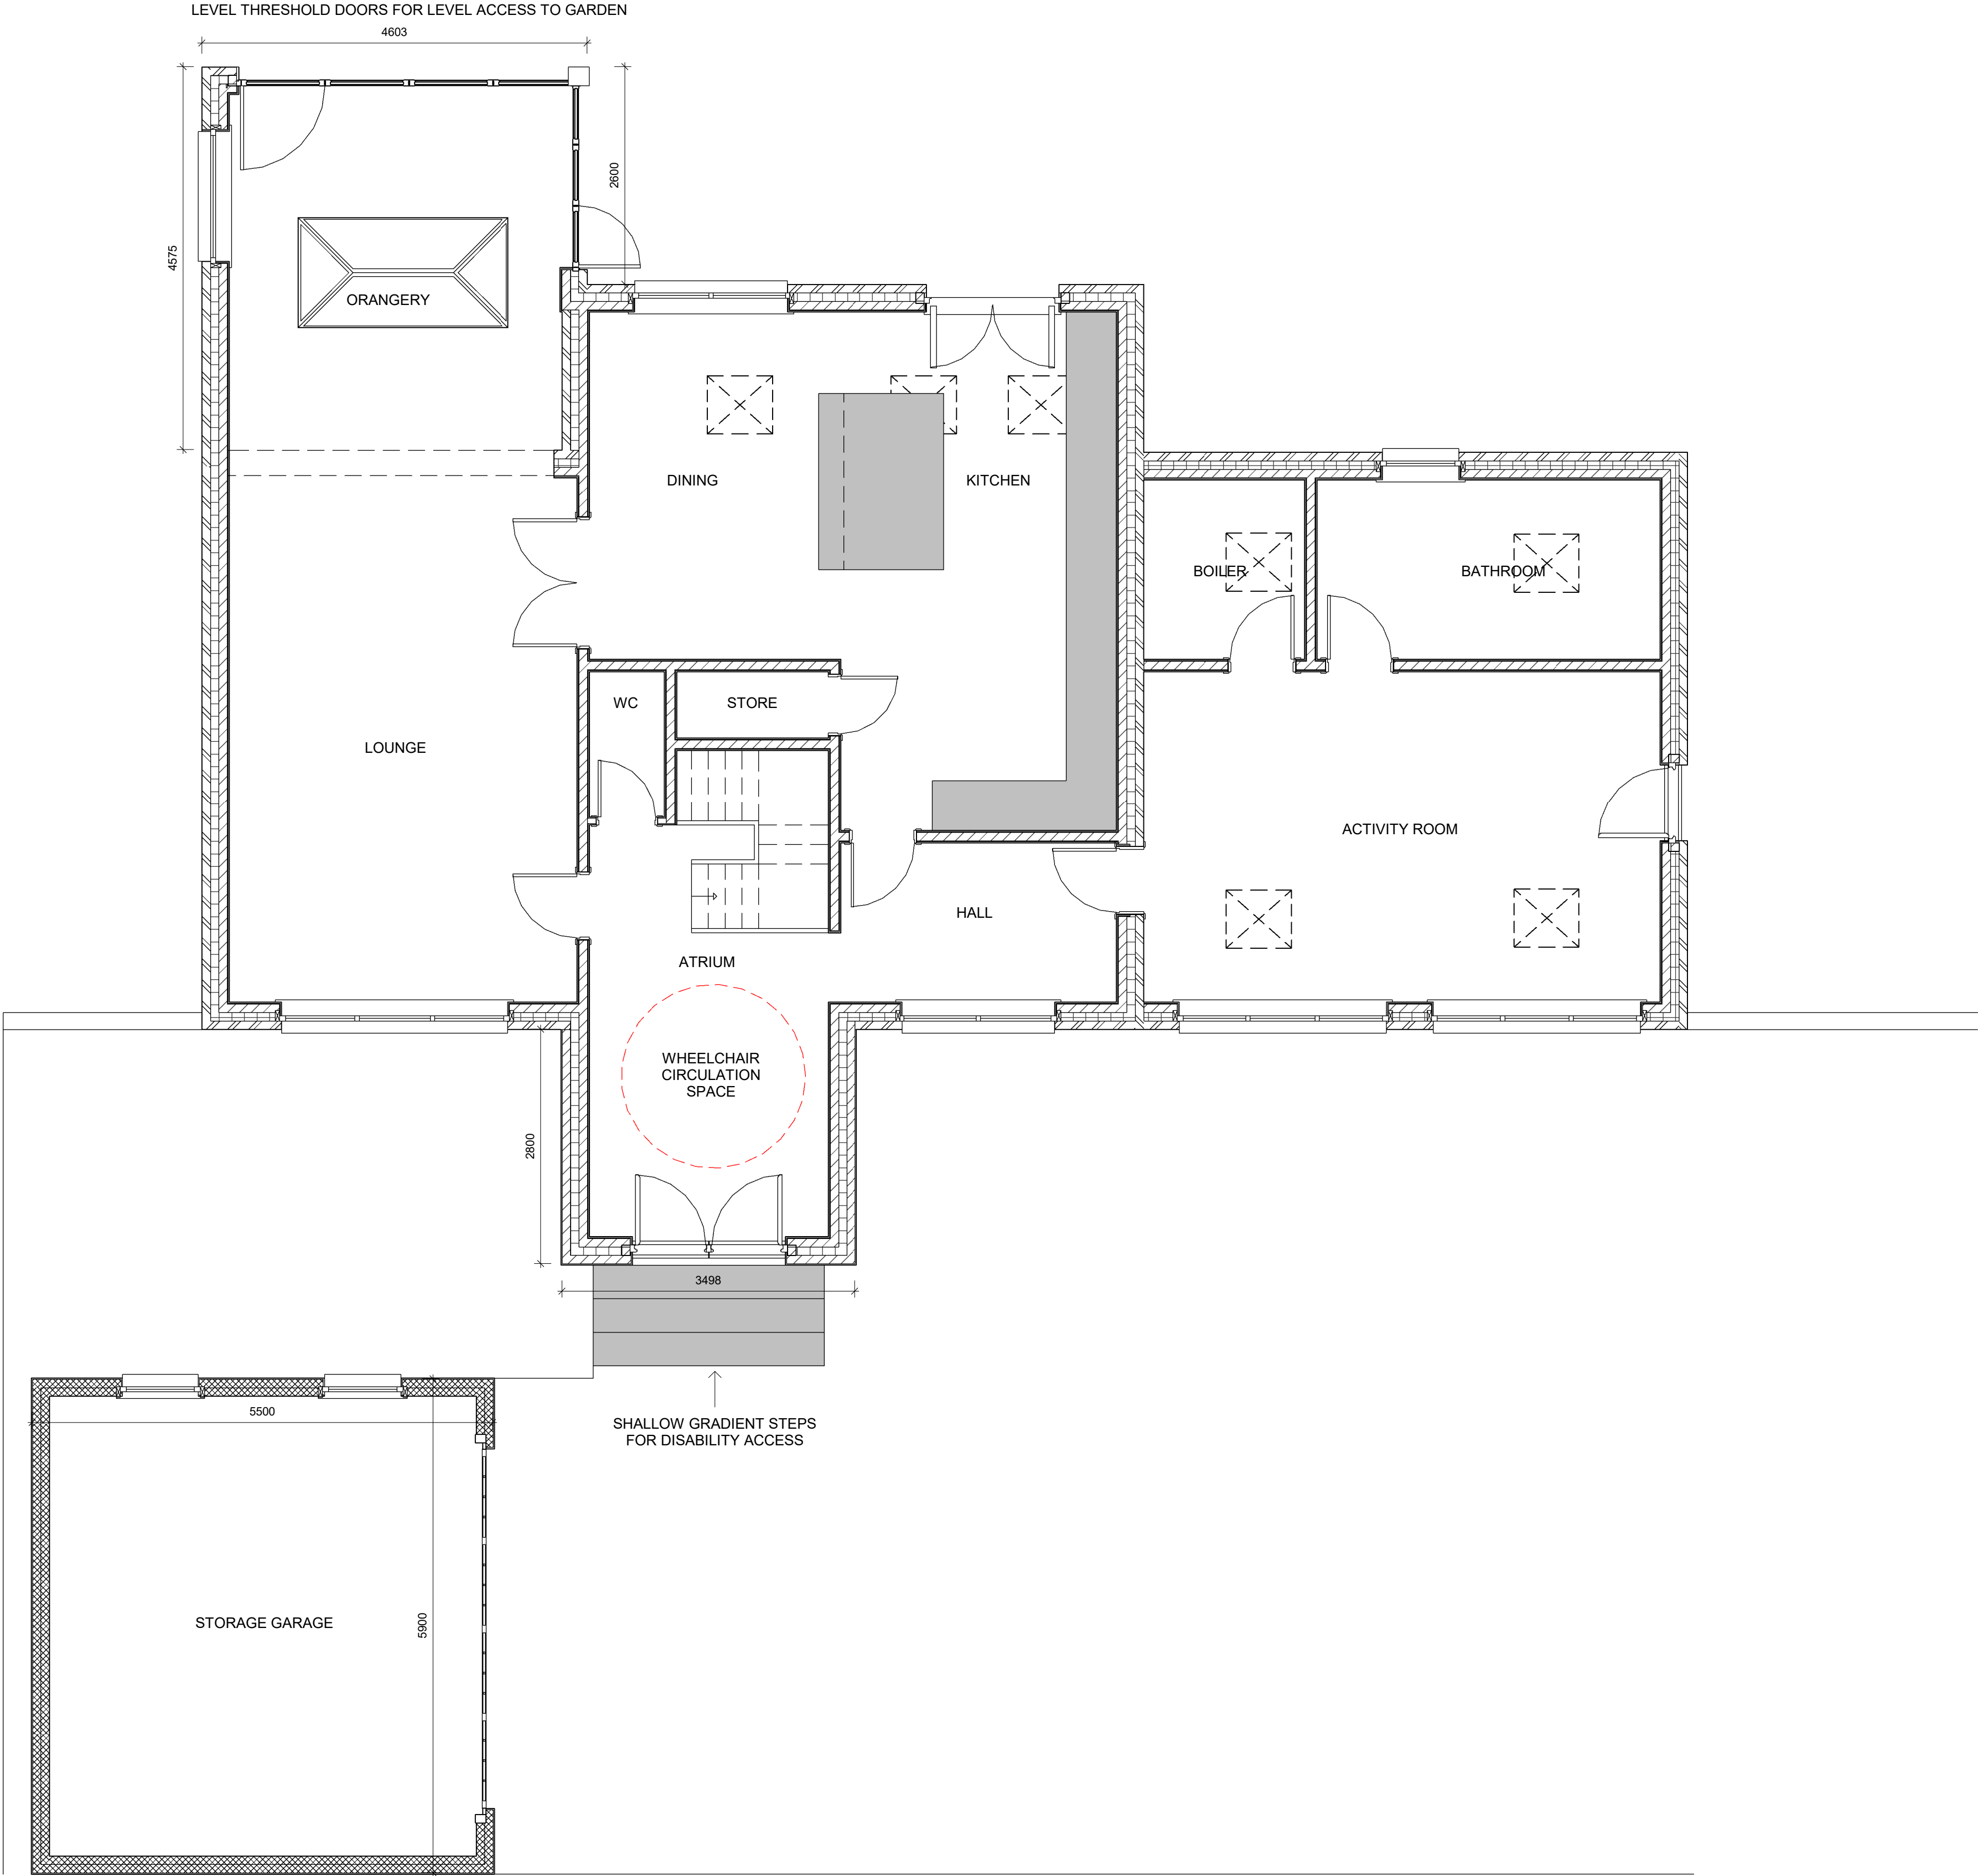


ATOM ARCHITECTURAL

REV	DATE	BY	REVISION

Planning		DATE: 09/02/23	SCALE @ A3: 1" = 50'	DRAWN BY: AN
DWG TITLE: 10 Thurnscoe Hall Mews- Proposed Floor Plan				
DWG NO: 83/001		REV:		