




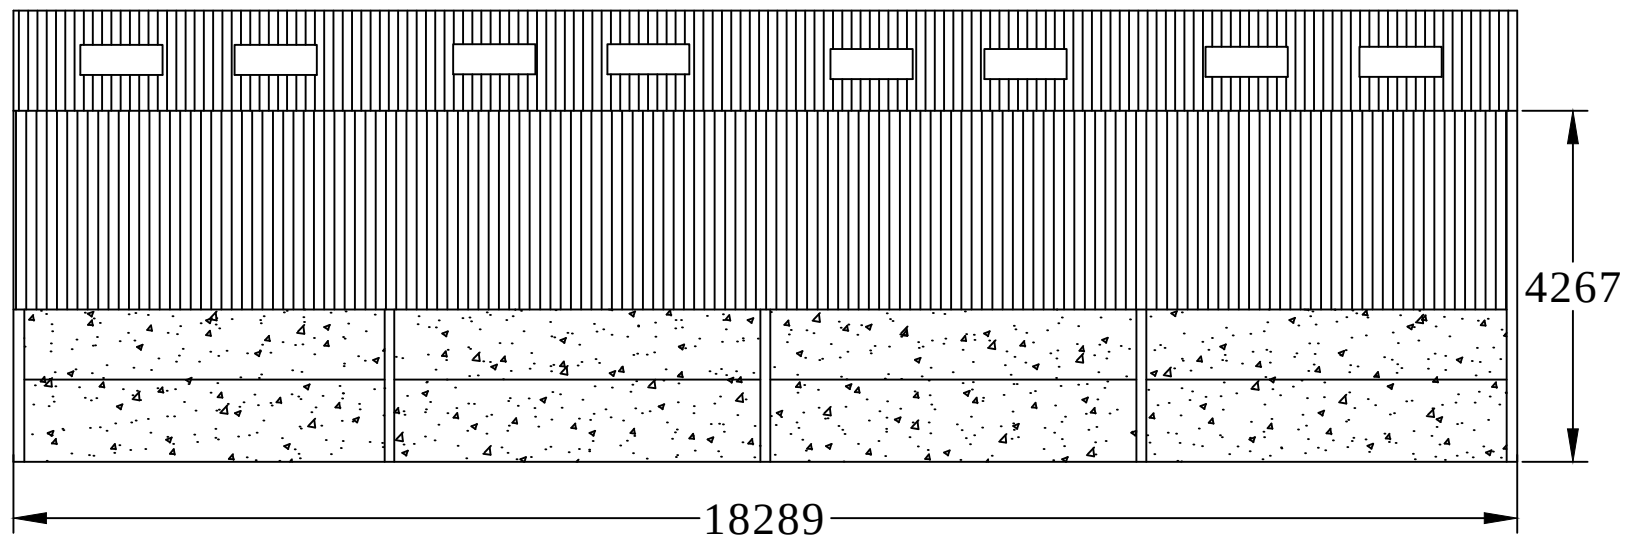


South Side Elevation

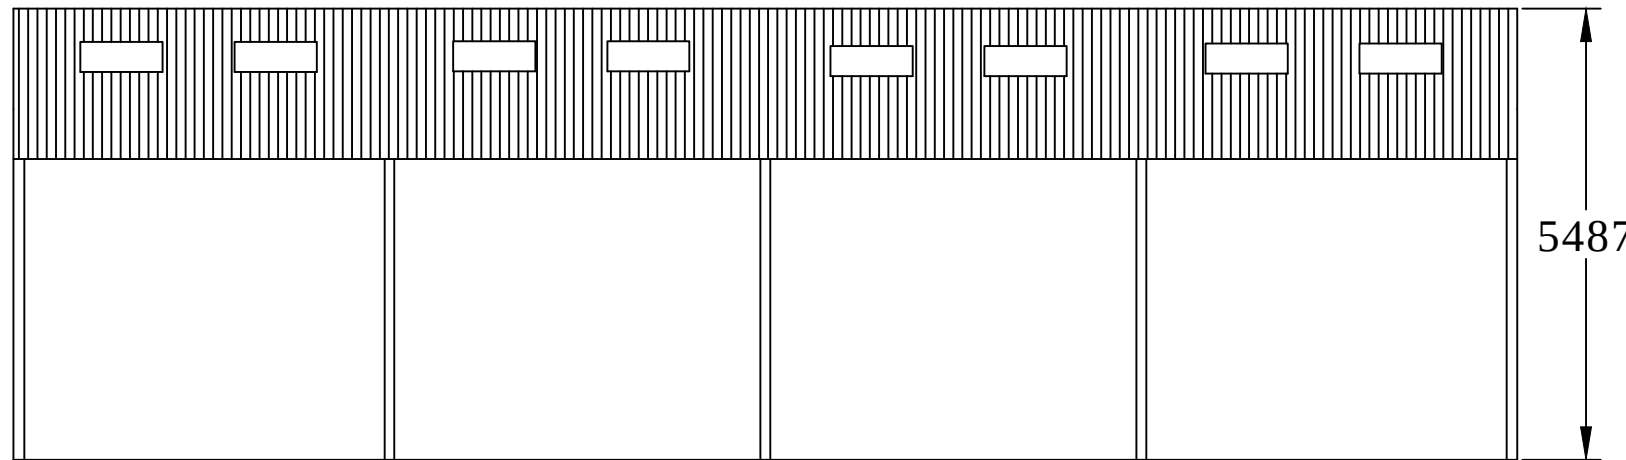


North Side Elevation

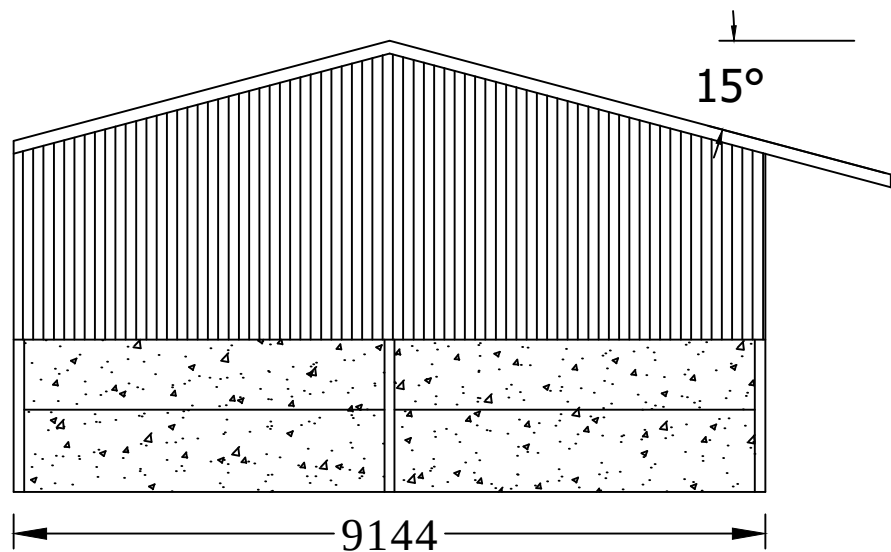

East Gable Elevation

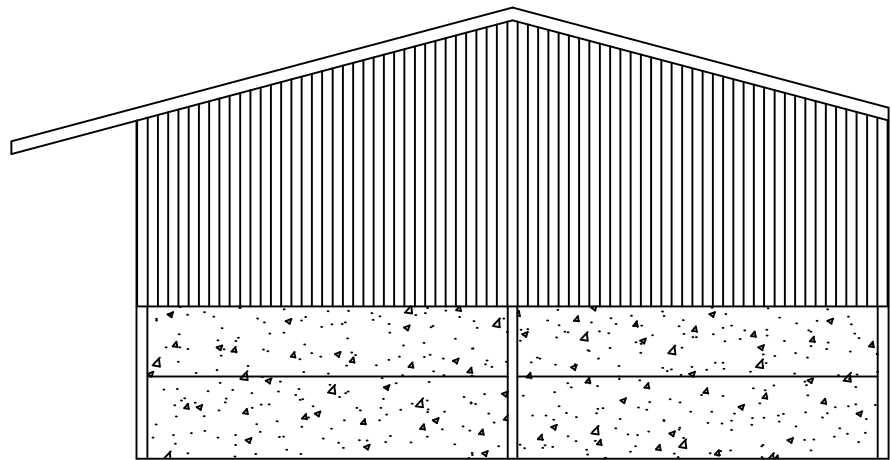

West Gable Elevation

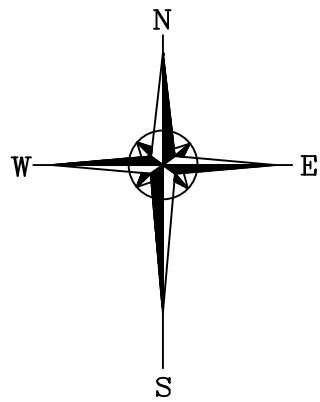

FLOOR PLAN - OPEN PLAN

Roof sheeting to be Natural coloured fibre cement sheeting.

Vertical cladding to be Juniper Green (12B29) polyester coated box profile sheeting.

Below cladding to be pre-stressed concrete panels.

All dimensions are stated in mm.

Rev.	Revision	Description	Drn	Chkd	Appd	Date
© Copyright						
A & H STRUCTURES LTD						
Narlow Works, Thorpe, ASHBOURNE. DE6 2AT Tel: 01335 350419 Fax: 01335 350533						
Client:						
Mr Tom Gardham Barnby Cottages, Cawthorne Basin Barnsley, S75 4DR						
Project:						
Proposed Cattle Building						
Title:						
Elevation Details						
Drawn by:		Designed by:		Checked:		
Sian Fergusson						
Date:		Index No.:		Approved:		
20/05/21						
Scales: 1:100 @ A2						
Drawing No:						Revision
1474-001						