



©2010 Arqiva
All rights reserved. No part of this publication may be reproduced, stored in a retrieval system or transmitted in any form or by any means (Electronic, Mechanical, Photocopying, Recording or otherwise), without the prior written consent of the Company.

NOTES

BASED UPON ORDNANCE
SURVEY DIGITAL DATA
WITH THE PERMISSION OF
THE CONTROLLER OF HER
MAJESTY'S STATIONARY
OFFICE, © CROWN
COPYRIGHT. LICENCE NO.
100022432

O.S. LANDRANGER MAP
No. 110

CELL No.	S018
PROJ No	
PROJ No	
PROJ No	
PROJ No	
PROJ No	202905
A	PLANNING
ISS	REVISION
DATE	DRN APP

arqiva

Crawley Court, Winchester, Hampshire, SO21 2QA
Tel. 01962 823434, Fax. 01962 822378

SITE No 305618

CSP_S018

WHINBY ROAD (SW)

WHINBY ROAD, DODWORTH

BARNSEY

SOUTH YORKSHIRE

S75 3SP

NGR SE 31019 05680

OS GRID 431019 405680

TITLE
LOCATION PLAN

SCALE SEE DRAWING

DRAWN KG 31/01/18

APPROVED

DRG No. Sheet 1 of 1 Rev

305618-00-004-ML001 .A


A3

THE SITE




LOCATION PLAN
SCALE 1:50,000

THE SITE

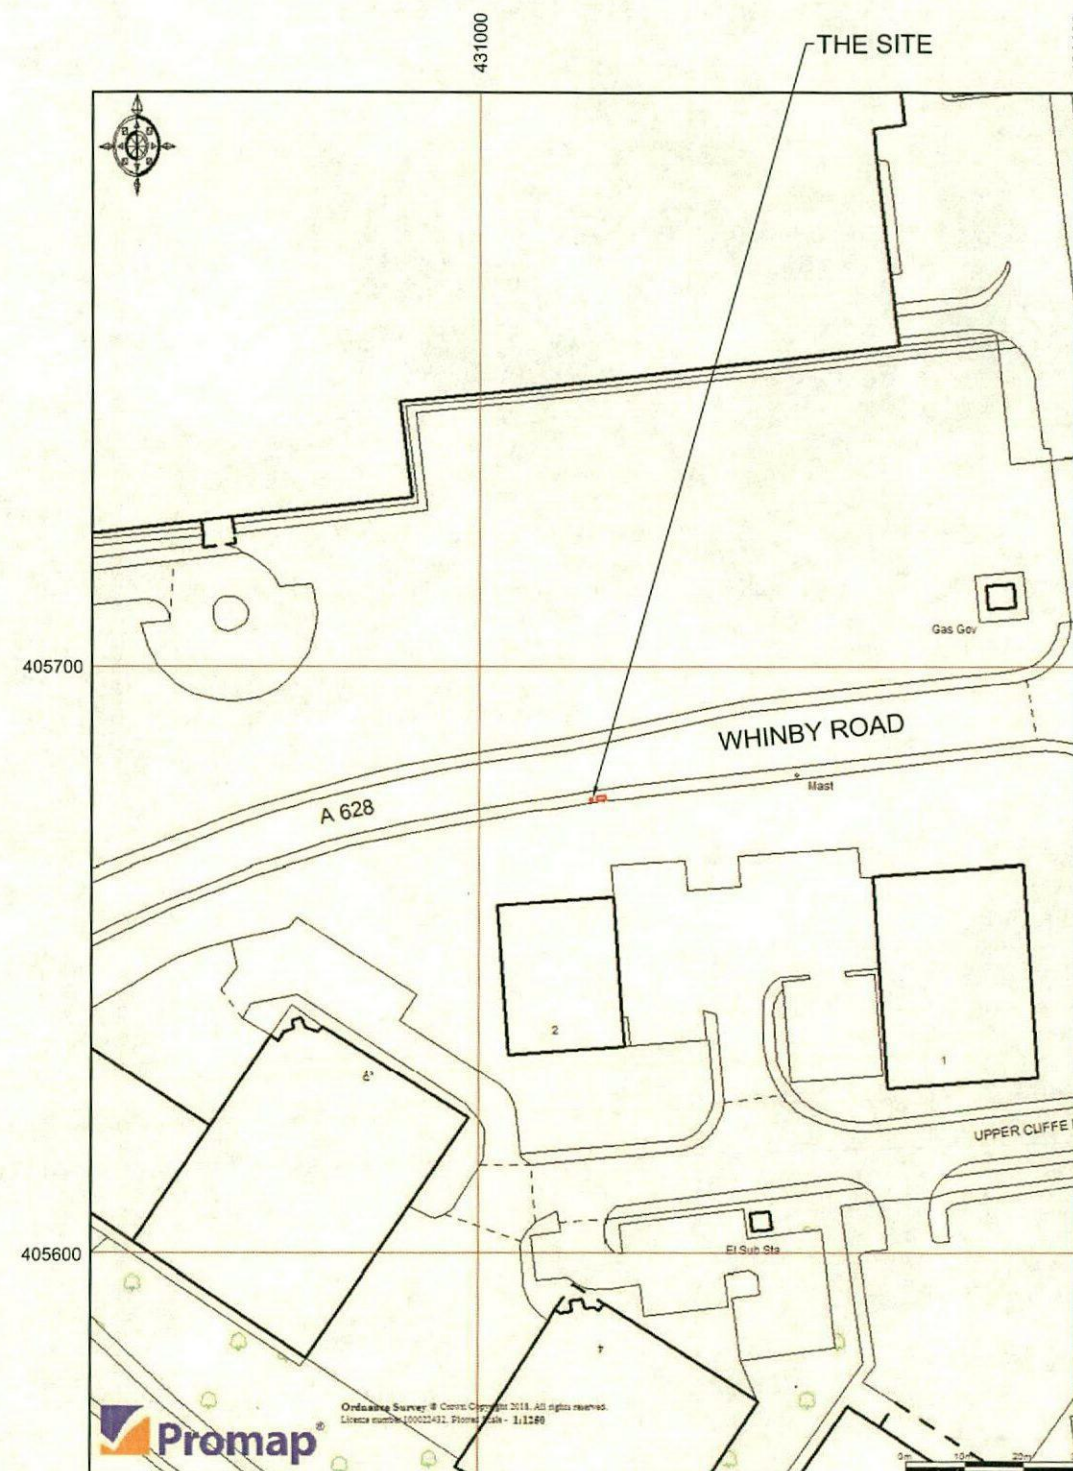

LOCATION PLAN
SCALE 1:1250

 


©2010 Arqiva

All rights reserved. No part of this publication may be reproduced, stored in a retrieval system or transmitted in any form or by any means (Electronic, Mechanical, Photocopying, Recording or otherwise), without the prior written consent of the Company.

NOTES

BASED UPON ORDNANCE
SURVEY DIGITAL DATA
WITH THE PERMISSION OF
THE CONTROLLER OF HER
MAJESTY'S STATIONARY
OFFICE, © CROWN
COPYRIGHT. LICENCE NO.
100022432

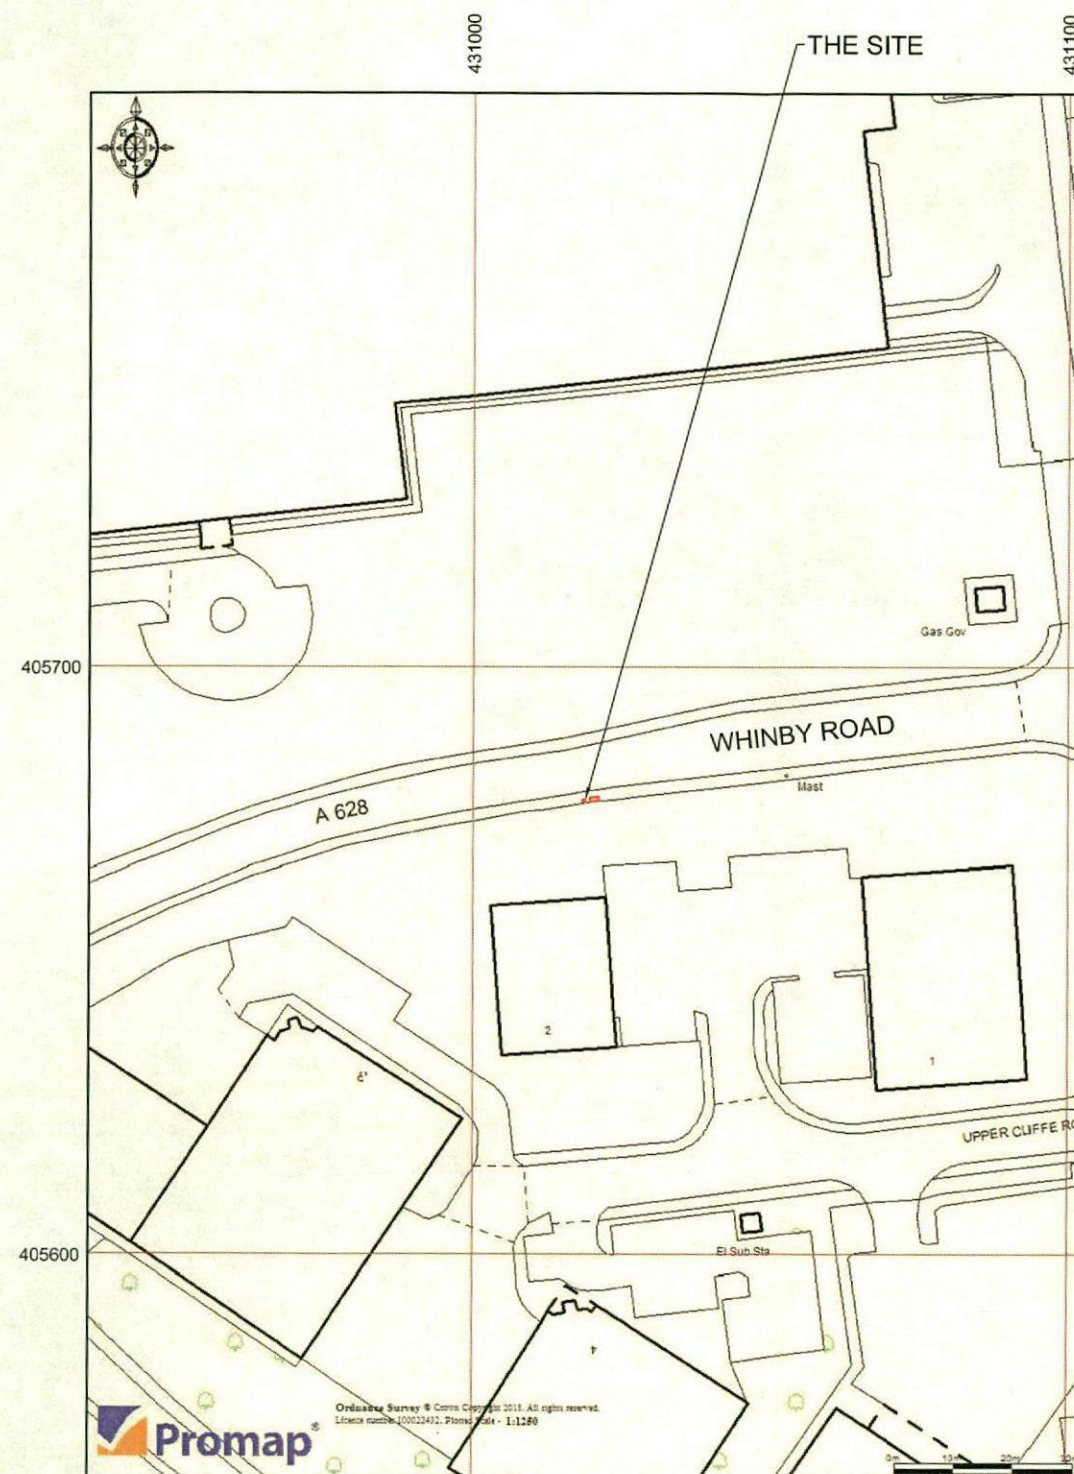

LOCATION PLAN
SCALE 1:1250

CELL No.		S018		
	PROJ No			
	PROJ No			
	PROJ No			
	PROJ No			
.A	PROJ No 202905 PLANNING		KG	
ISS	REVISION	DATE	DRN	AP

argiva

Crawley Court, Winchester, Hampshire, SO21 2QA
Tel. 01962 823434. Fax. 01962 822378

SITE No 305618

CSP S018

WHINBY ROAD (SW)

WHINBY ROAD, DODWORTH

BARNESLEY

SOUTH YORKSHIRE

S75 3SP

NGR	SE 31019 05680
-----	----------------

OS GRID	431019 405680
---------	---------------

SS GRID	151515 155555
TITLE	

LEGAL PLAN

LEGAL PLAN

1998, 1999, 2000,26

SCALE 1:1250

DRAWN	KG	3
-------	----	---

APPROVED		
----------	--	--


DRG No. Sheet 1 of 1

305618-00-010-ML0

000010	00 010	WES
--------	--------	-----

A3

NOTES

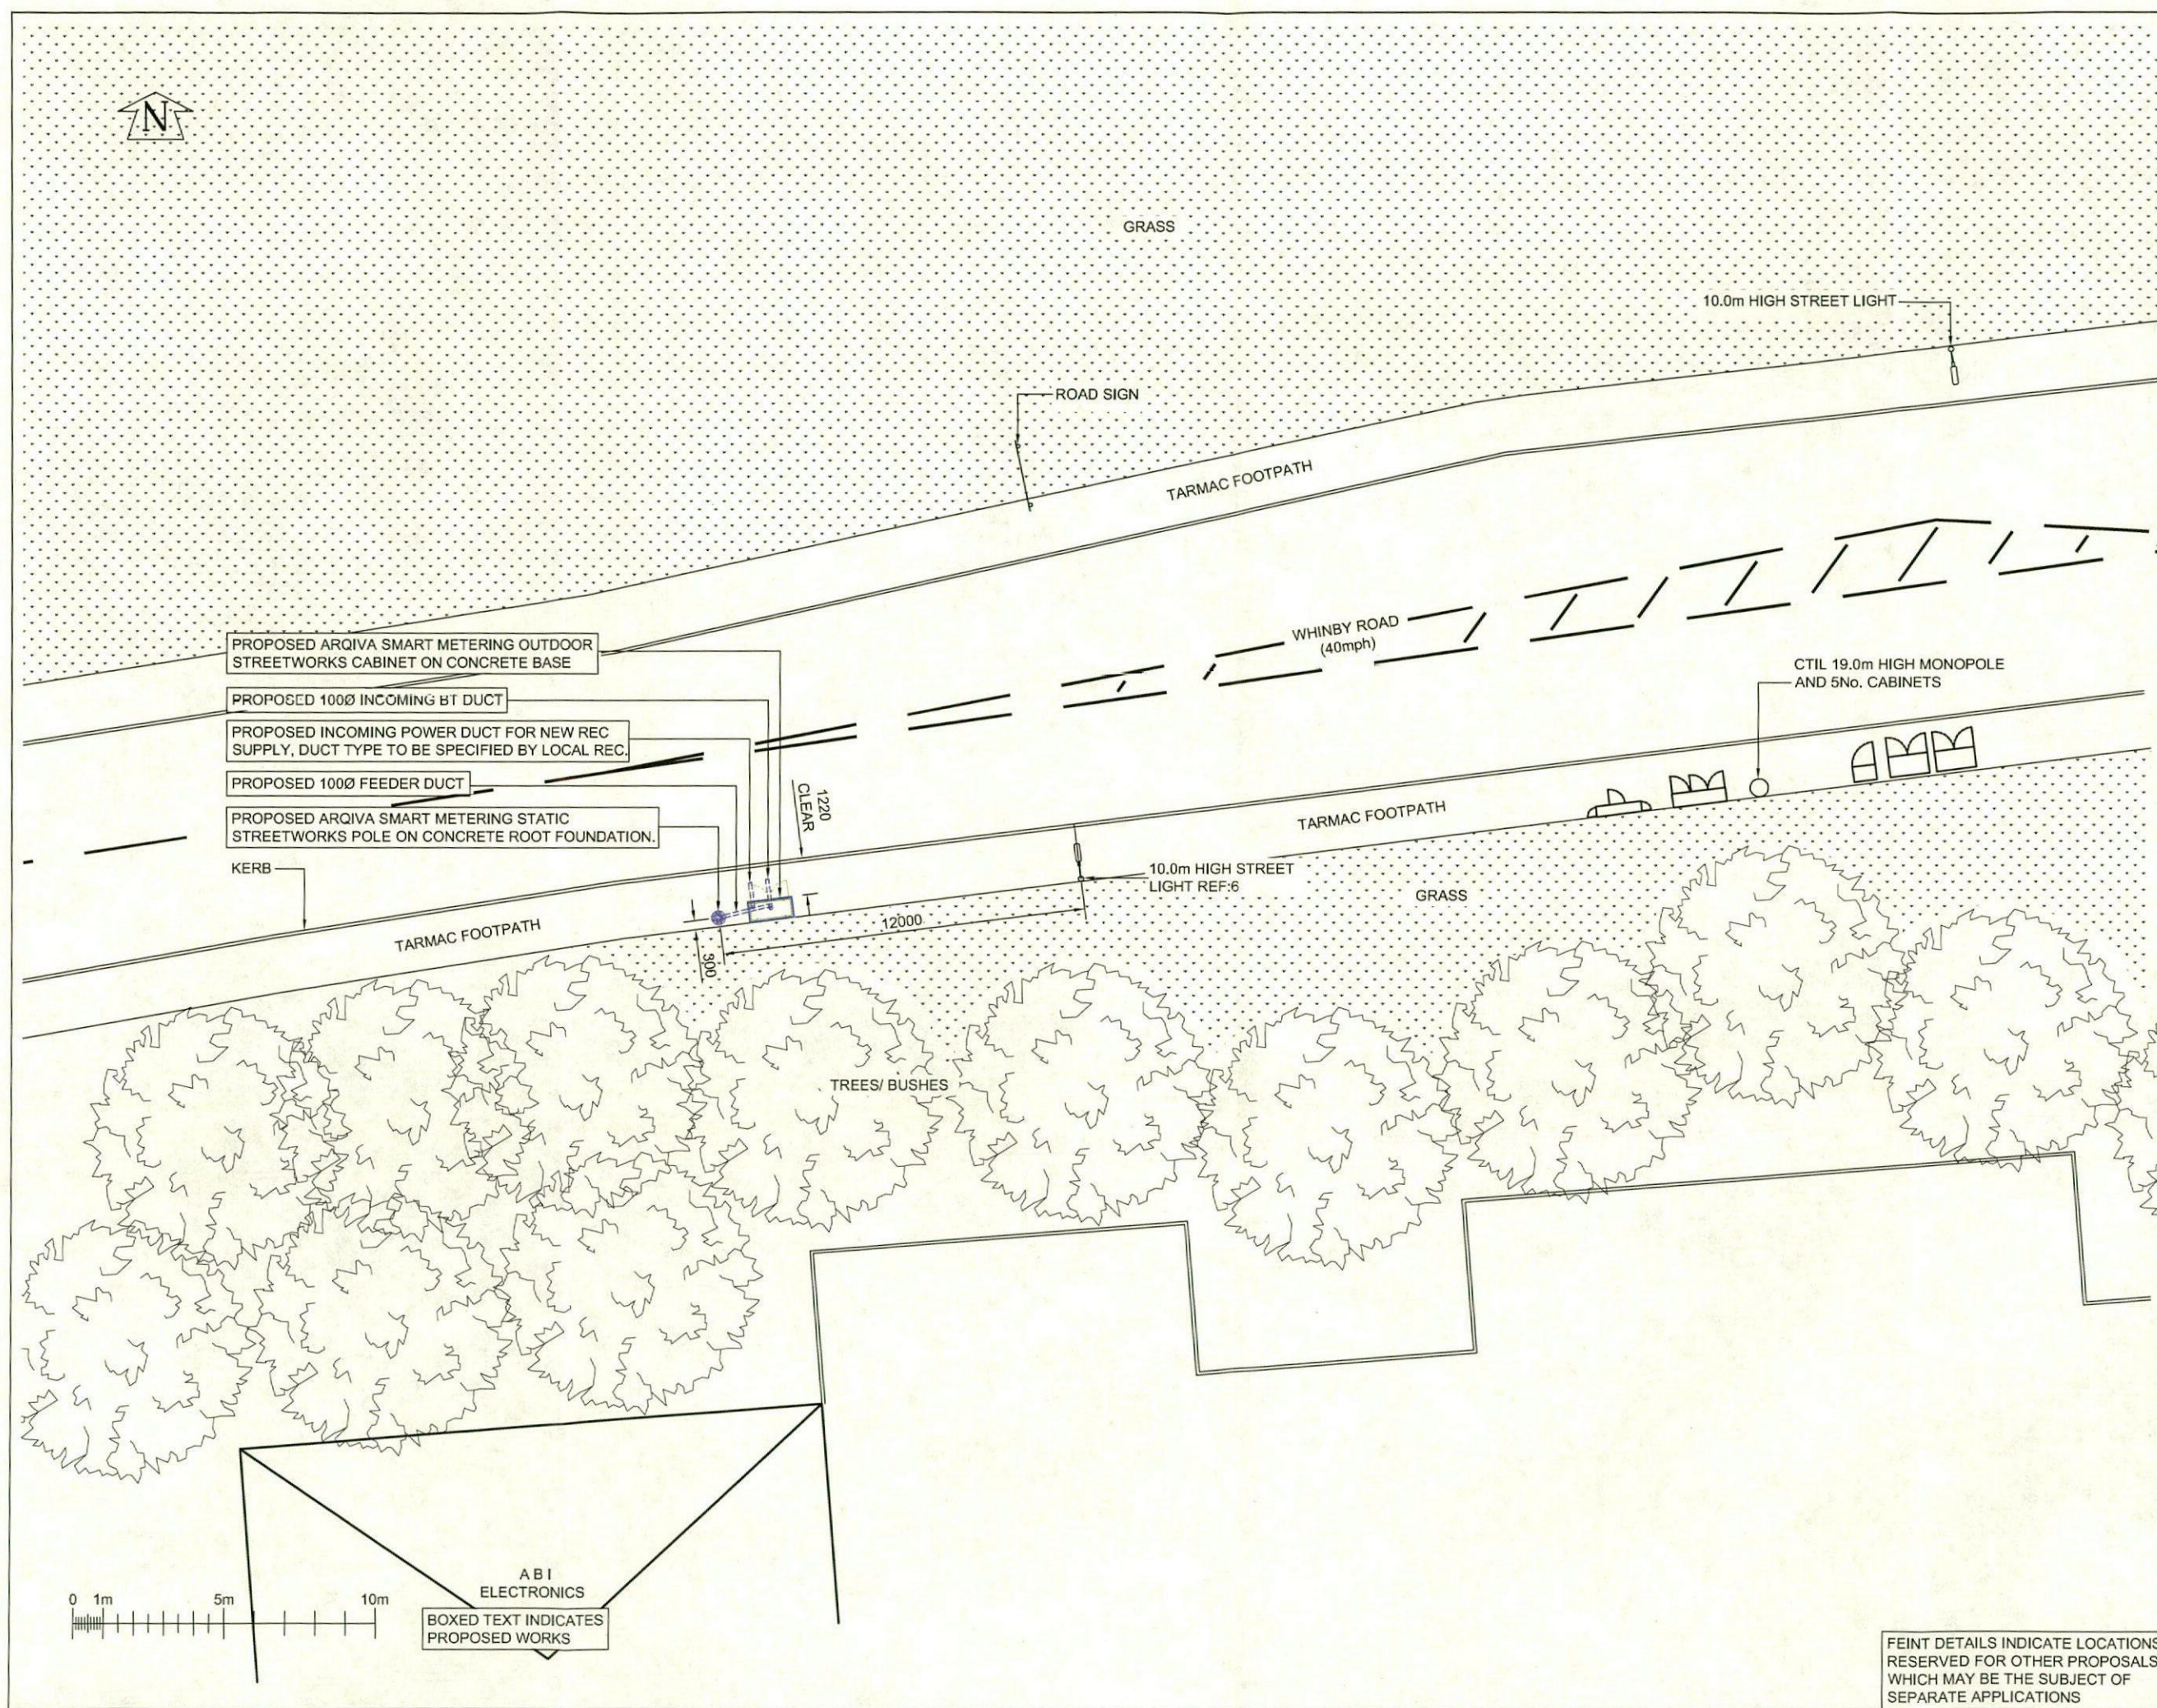

CELL No.	S018
PROJ No	
PROJ No	
PROJ No	
PROJ No	
PROJ No	202905
.A	PLANNING
ISS	REVISION
DATE	DRN
APP	

arqiva

Crawley Court, Winchester, Hampshire, SO21 2QA
Tel. 01962 823434, Fax. 01962 822378

SITE No **305618**
CSP_S018
WHINBY ROAD (SW)
WHINBY ROAD, DODWORTH
BARNSELY
SOUTH YORKSHIRE
S75 3SP

NGR SE 31019 05680
OS GRID 431019 405680

TITLE
SITE PLAN
PROPOSED
ARQIVA SMART METERING

SCALE 1:200

DRAWN KG 31/01/18

APPROVED


DRG No. 305618-01-100-MD001 .A

Sheet 1 of 1 Rev


PROPOSED ANTENNA DETAILS								
I.D. No.	ITEM	TYPE / SIZE	BEARING	MEAN HEIGHT	FEEDER LENGTH	FEEDER TYPE	No. OF FEEDERS	RET
TBC	ARQ_SM_A1	JAYBEAM 75867XX	OMNI	13.4m	15.0m	LDF4-50	1	N/A
TBC	ARQ_SM_GPS	GPS UNIT	OMNI	12.25m	15.0m	CNT400	1	N/A

©2010 Arqiva
All rights reserved. No part of this publication may be reproduced, stored in a retrieval system or transmitted in any form or by any means (Electronic, Mechanical, Photocopying, Recording or otherwise), without the prior written consent of the Company.


NOTES

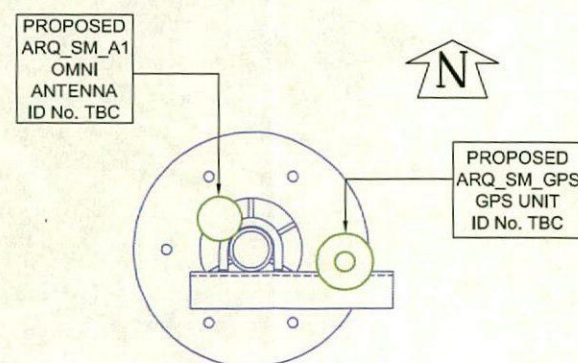

TOWER PLAN AT 13.4m
SCALE 1:10

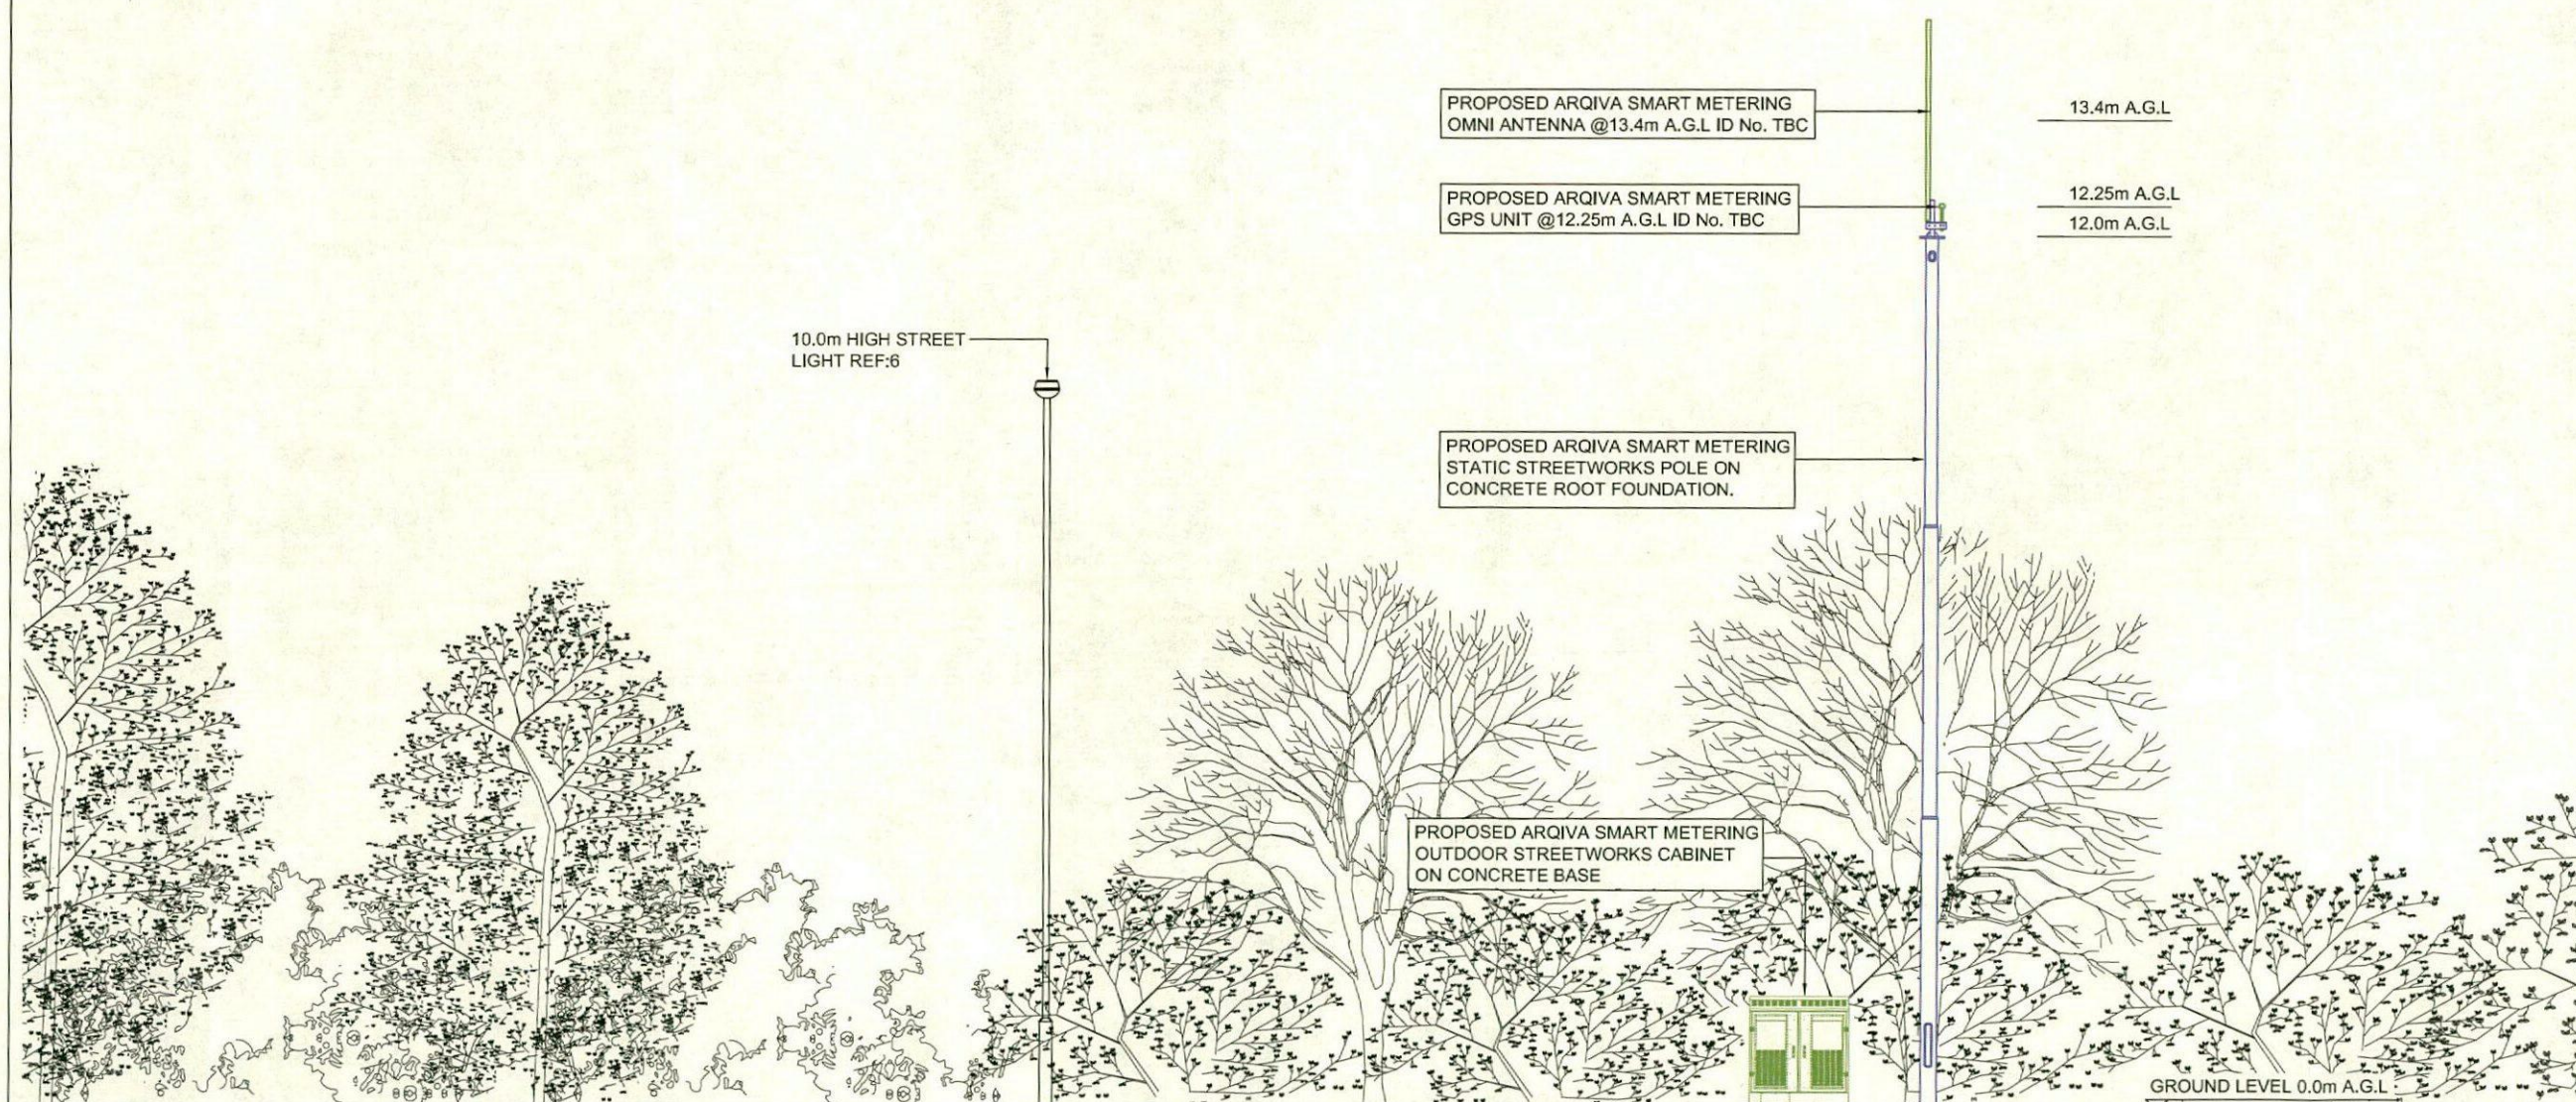

NORTH ELEVATION

 

BOXED TEXT INDICATES PROPOSED WORKS

FEINT DETAILS INDICATE LOCATIONS RESERVED FOR OTHER PROPOSALS WHICH MAY BE THE SUBJECT OF SEPARATE APPLICATIONS

CELL No.	S018
PROJ No	
PROJ No	
PROJ No	
PROJ No	
PROJ No	202905
A	PLANNING
ISS	REVISION
DATE	DRN APP

arqiva

Crawley Court, Winchester, Hampshire, SO21 2QA
Tel. 01962 823434, Fax. 01962 822378

SITE No 305618

CSP_S018
WHINBY ROAD (SW)
WHINBY ROAD, DODWORTH
BARNSELEY
SOUTH YORKSHIRE
S75 3SP

NGR SE 31019 05680

OS GRID 431019 405680

TITLE
ELEVATION
PROPOSED
ARQIVA SMART METERING

SCALE, 1:100 U.N.O

DRAWN KG 31/01/18

APPROVED

DRG No. Sheet 1 of 1 Rev

305618-01-150-MD001.A